


Proposed Roof Plan

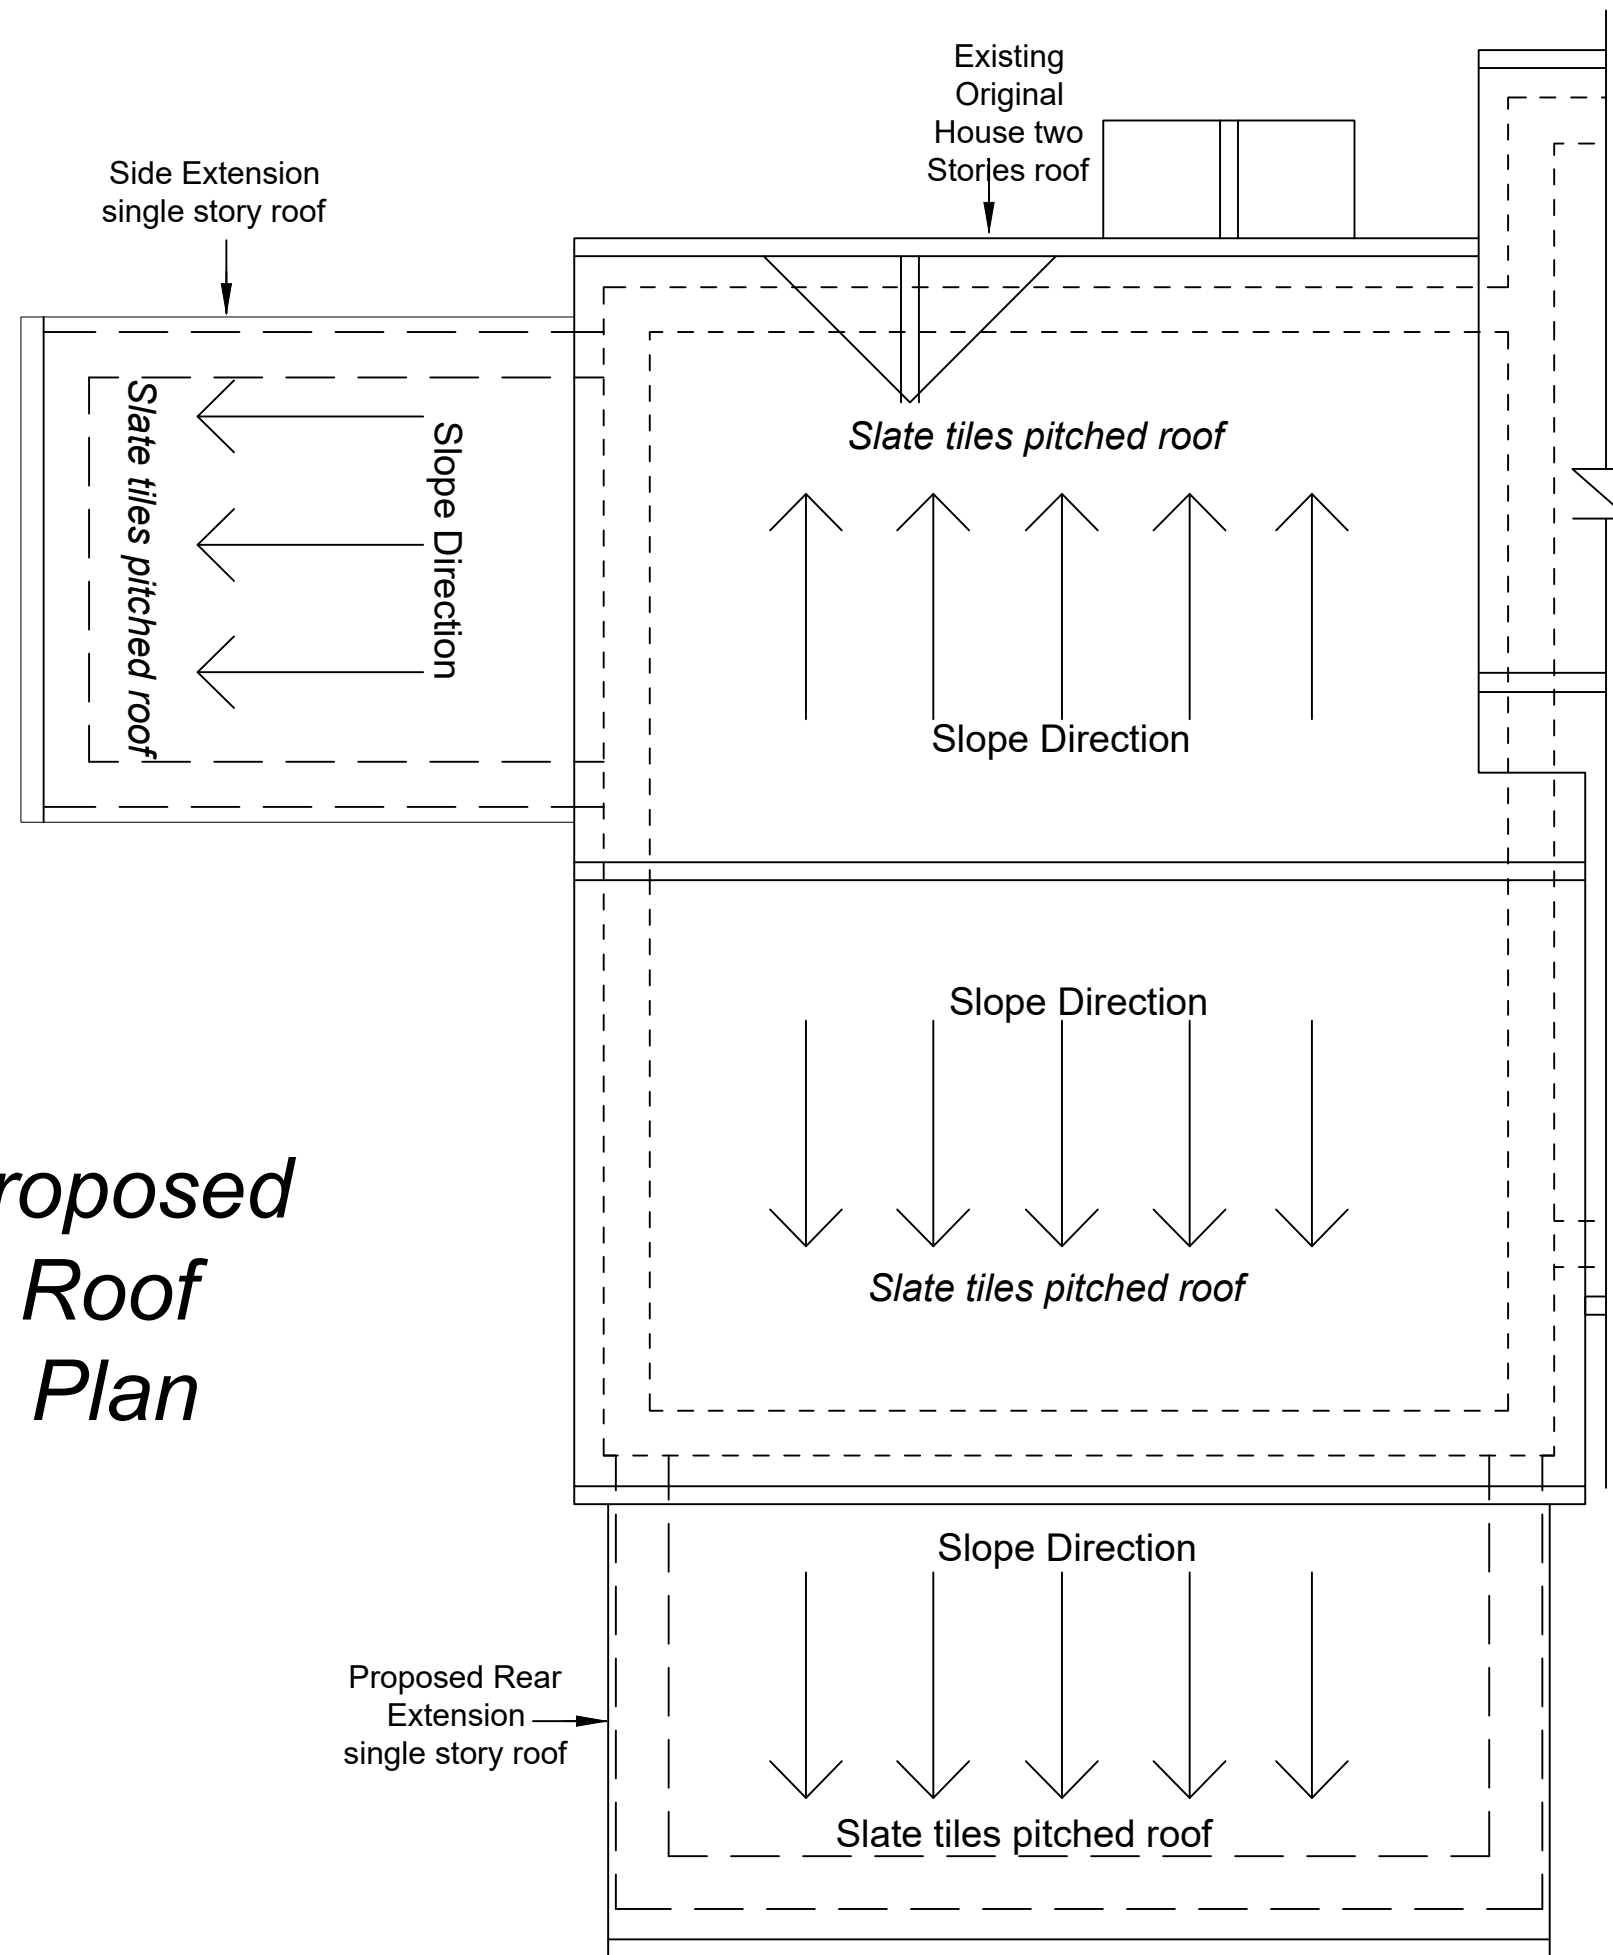

GENERAL NOTES:

This drawing is copyright of Ghassan Consulting and should not be reproduced without the permission of Ghassan Consulting. This drawing must be read in conjunction with the Structure Engineer's report, Specification (Part of Planning Application document) and all other relevant documents and drawings.

Ghassan Consulting accepts no liability for any expense, loss or damage of whatsoever nature and however arising from any variation made to this drawing, or in the execution of the work to which it relates and which has not been referred to them without their approval obtained.

Copper Down Pipe and accessories will be installed at front elevation.

Ghassan Consulting

Architectural Technologist
Tel: 077899 67 606
info@ghassanconsulting.com

Drawing Name:

Proposed Roof Plan Plan

SITE / PROPERTY:

17 Markwick Mews, Worthing, BN111DZ.

Application Type:

3M single story Rear extension under GPDO 2015.

Drawn by:

Ahmed Abuorof.

Bsc Architectural Technologist

Date:

15/06/2026.

Scale 1:50 @ Paper size A3