




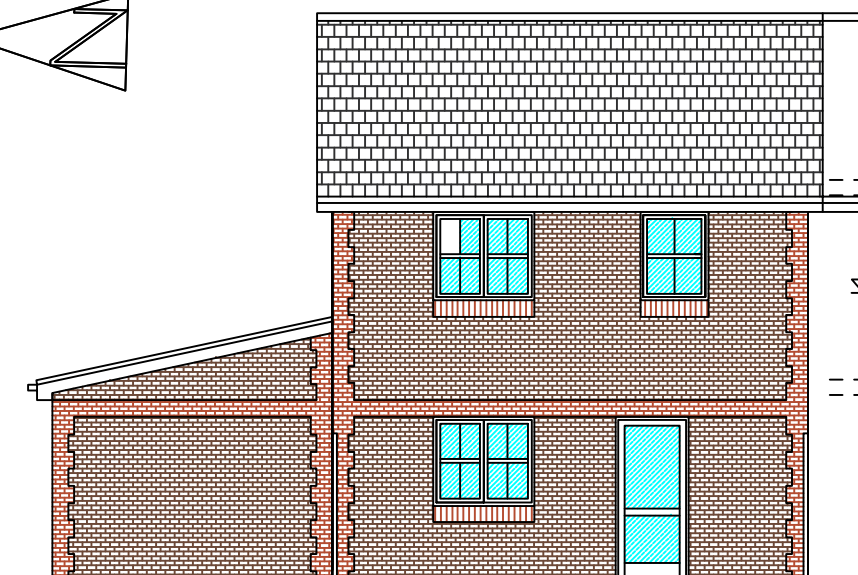


Existing Rear (West) Elevation

 


Existing Side (North) Elevation

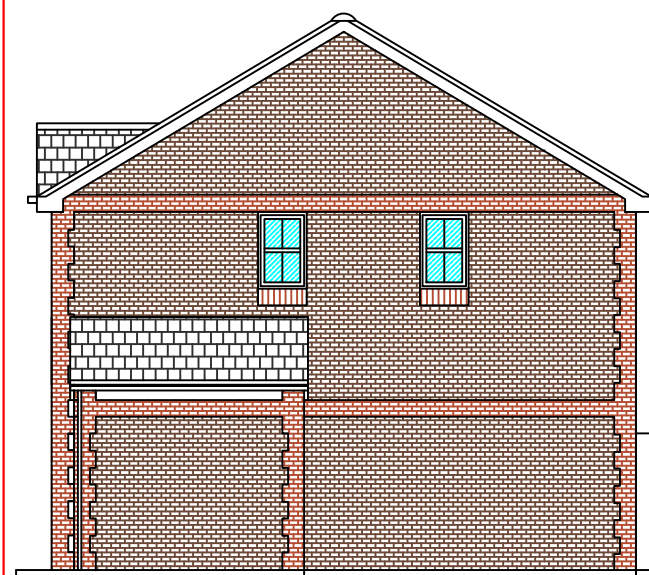


Front (East) Elevation **NO CHANGES.**

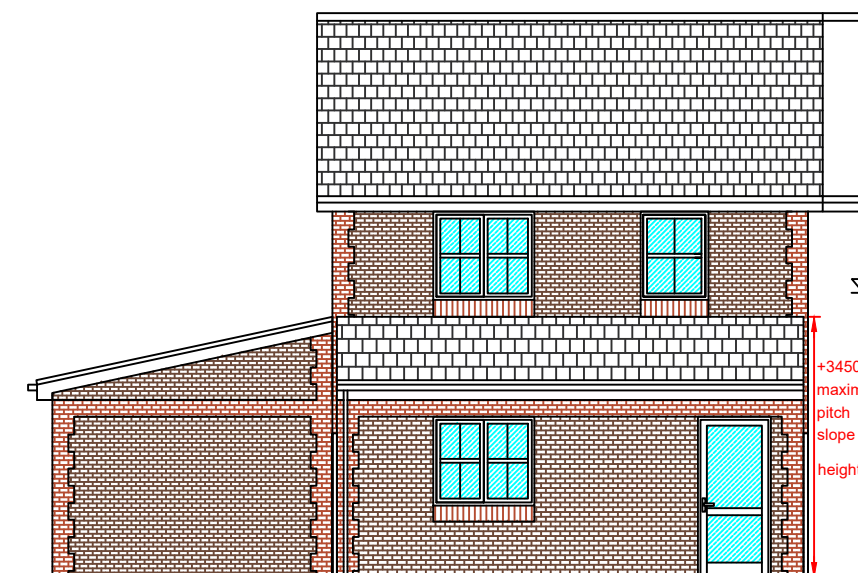


Proposed Rear (West) Elevation

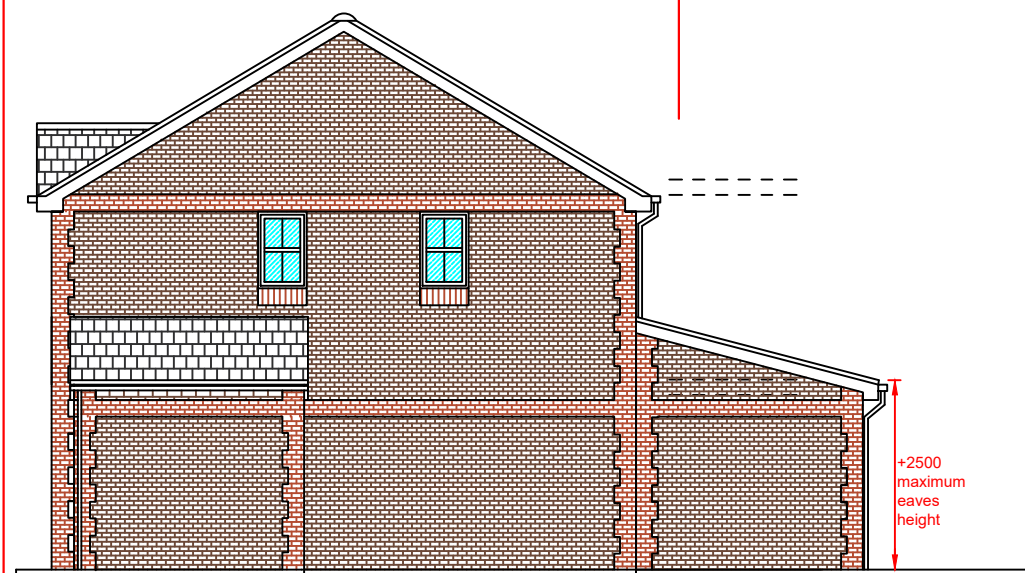

Proposed Side (North) Elevation

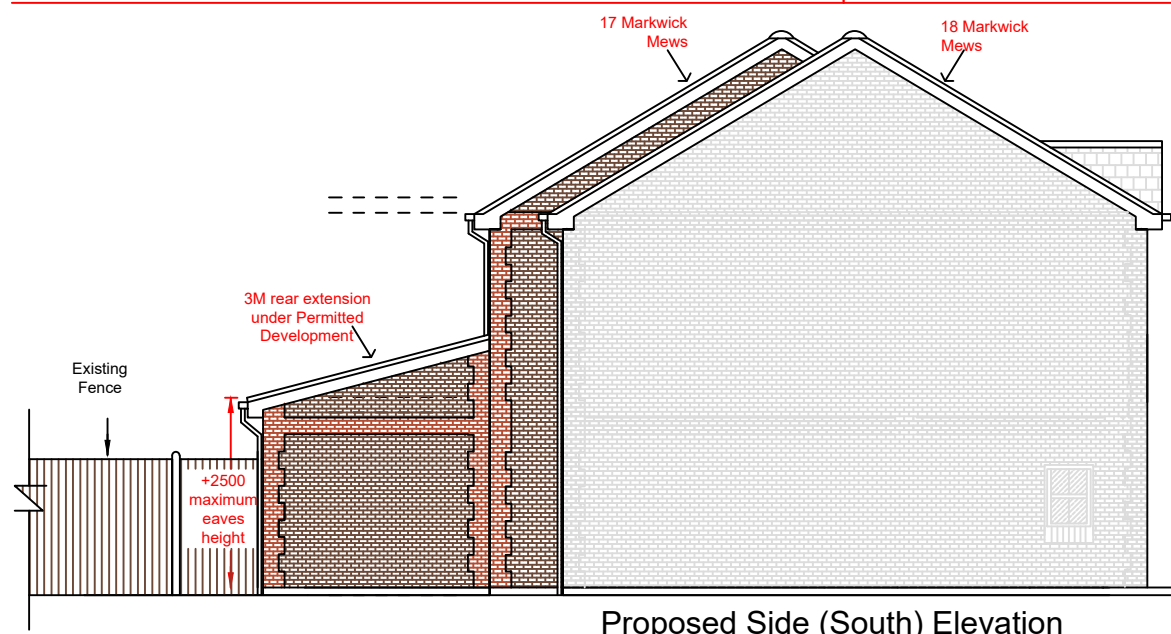

Proposed Side (South) Elevation

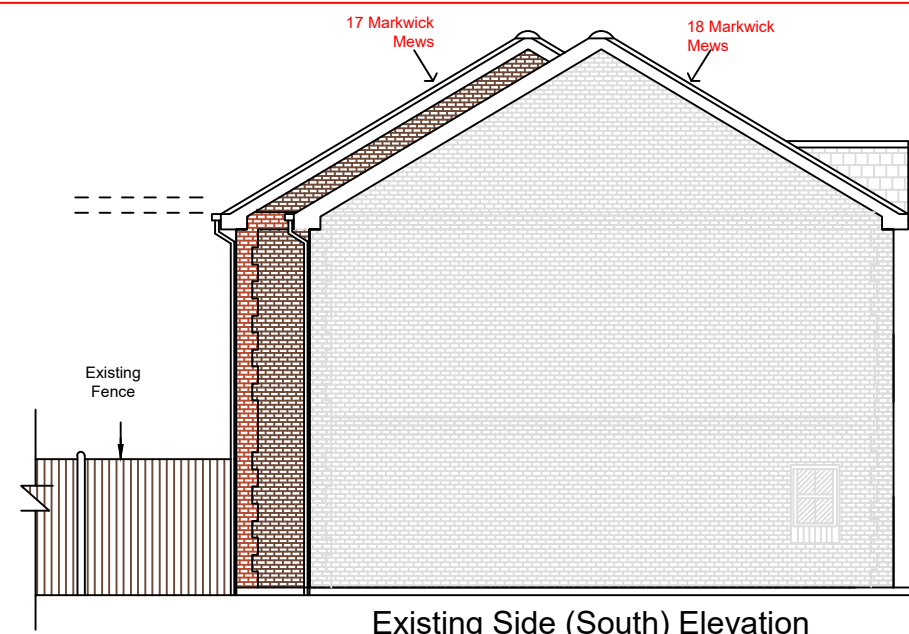

Existing Side (South) Elevation

GENERAL NOTES:

This drawing is copyright of Ghassan Consulting and should not be reproduced without the permission of Ghassan Consulting. This drawing must be read in conjunction with the Structure Engineer's report, Specification (Part of Planning Application document) and all other relevant documents and drawings.

Ghassan Consulting accepts no liability for any expense, loss or damage of whatsoever nature and however arising from any variation made to this drawing, or in the execution of the work to which it relates and which has not been referred to them without their approval obtained.

Ghassan Consulting
Architectural Technologist
Tel: 077899 07 606
info@ghassanconsulting.com

Drawing Name:

*Existing and Proposed Front (East **NO CHANGES**), West, North and South Elevations.*

Application Type:

3M single story Rear extension under GPDO 2015.

SITE / PROPERTY:

17 Marwick Mews, Worthing,
BN111DZ.

Drawn by:

Ahmed Abuorof.
*Bsc Architectural
Technologist*

Date:

15/06/2026

Scale 1:100 at **A3 Paper**