




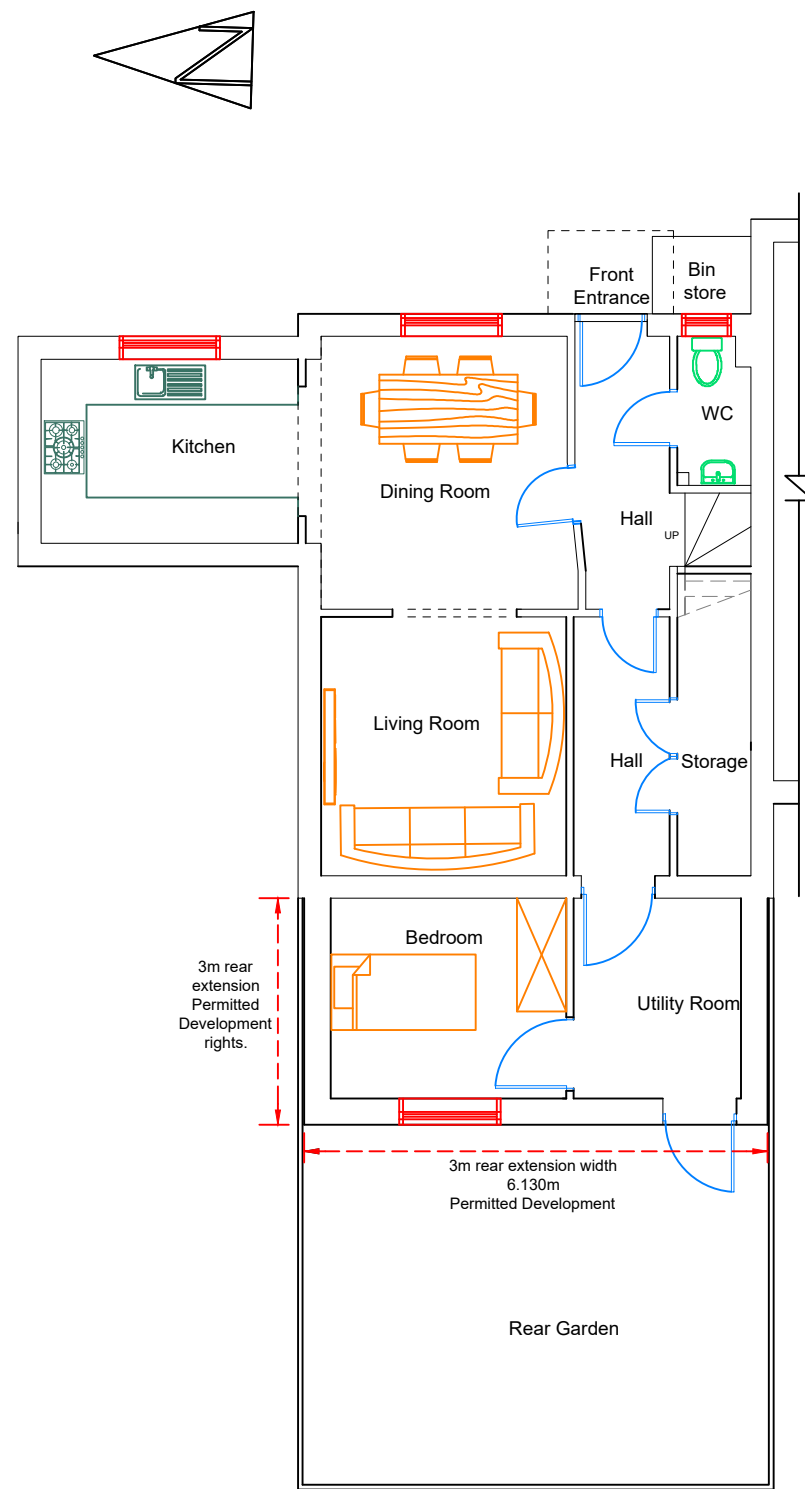

Proposed Ground Floor

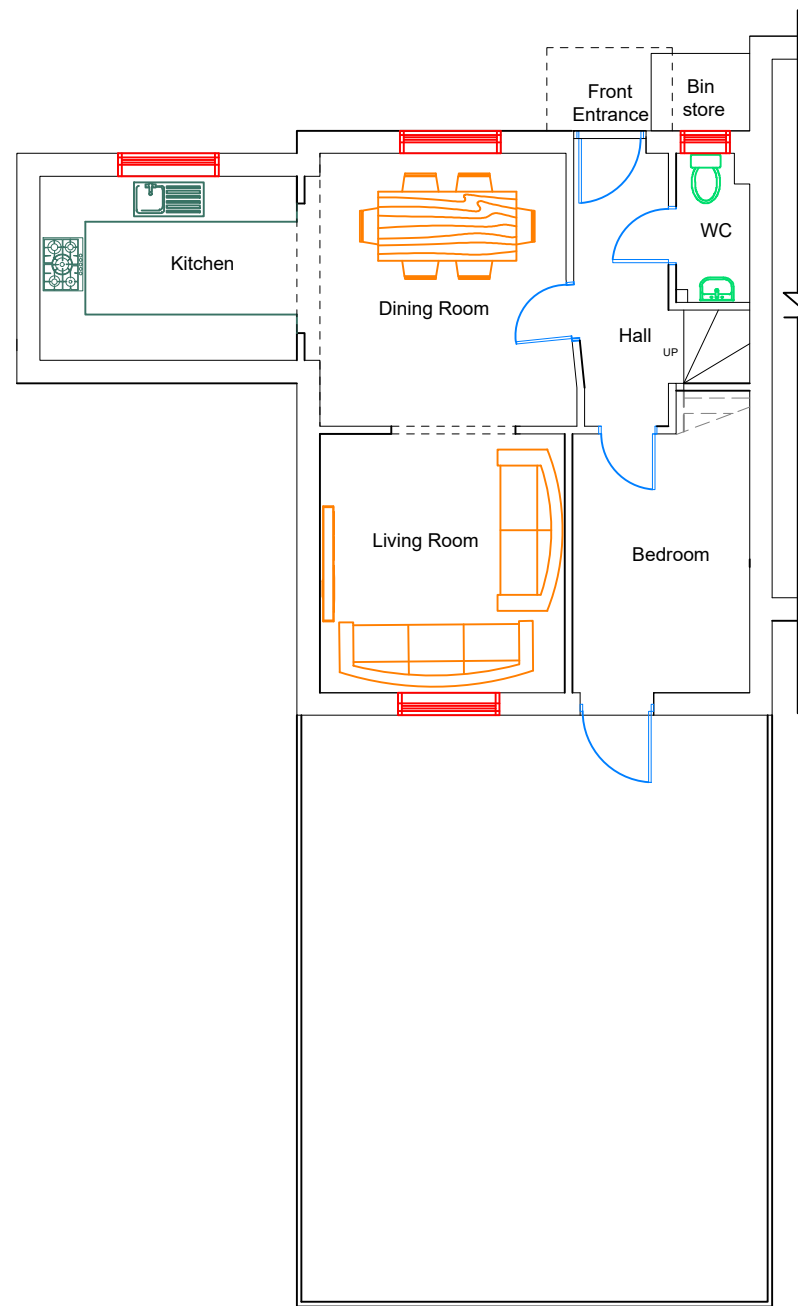

Existing Ground Floor

 

1:100 Scale Bar

GENERAL NOTES:

This drawing is copyright of Ghassan Consulting and should not be reproduced without the permission of Ghassan Consulting. This drawing must be read in conjunction with the Structure Engineer's report, Specification (Part of Planning Application document) and all other relevant documents and drawings.

Ghassan Consulting accepts no liability for any expense, loss or damage of whatsoever nature and however arising from any variation made to this drawing, or in the execution of the work to which it relates and which has not been referred to them without their approval obtained.

Ghassan Consulting
Architectural Technologist
Tel: 077899 57 506
info@ghassanconsulting.com

Drawing Name:

• *Existing and Proposed
Ground Floor Plan.*

Application Type:

*3M single story Rear extension
under GPDO 2015.*

SITE / PROPERTY:

17 Marwick Mews, Worthing,
BN111DZ.

Drawn by:

Ahmed Abuorof.
Bsc Architectural
Technologist

Date:

11/06/2026

Scale 1:100 at **A3 Paper**