


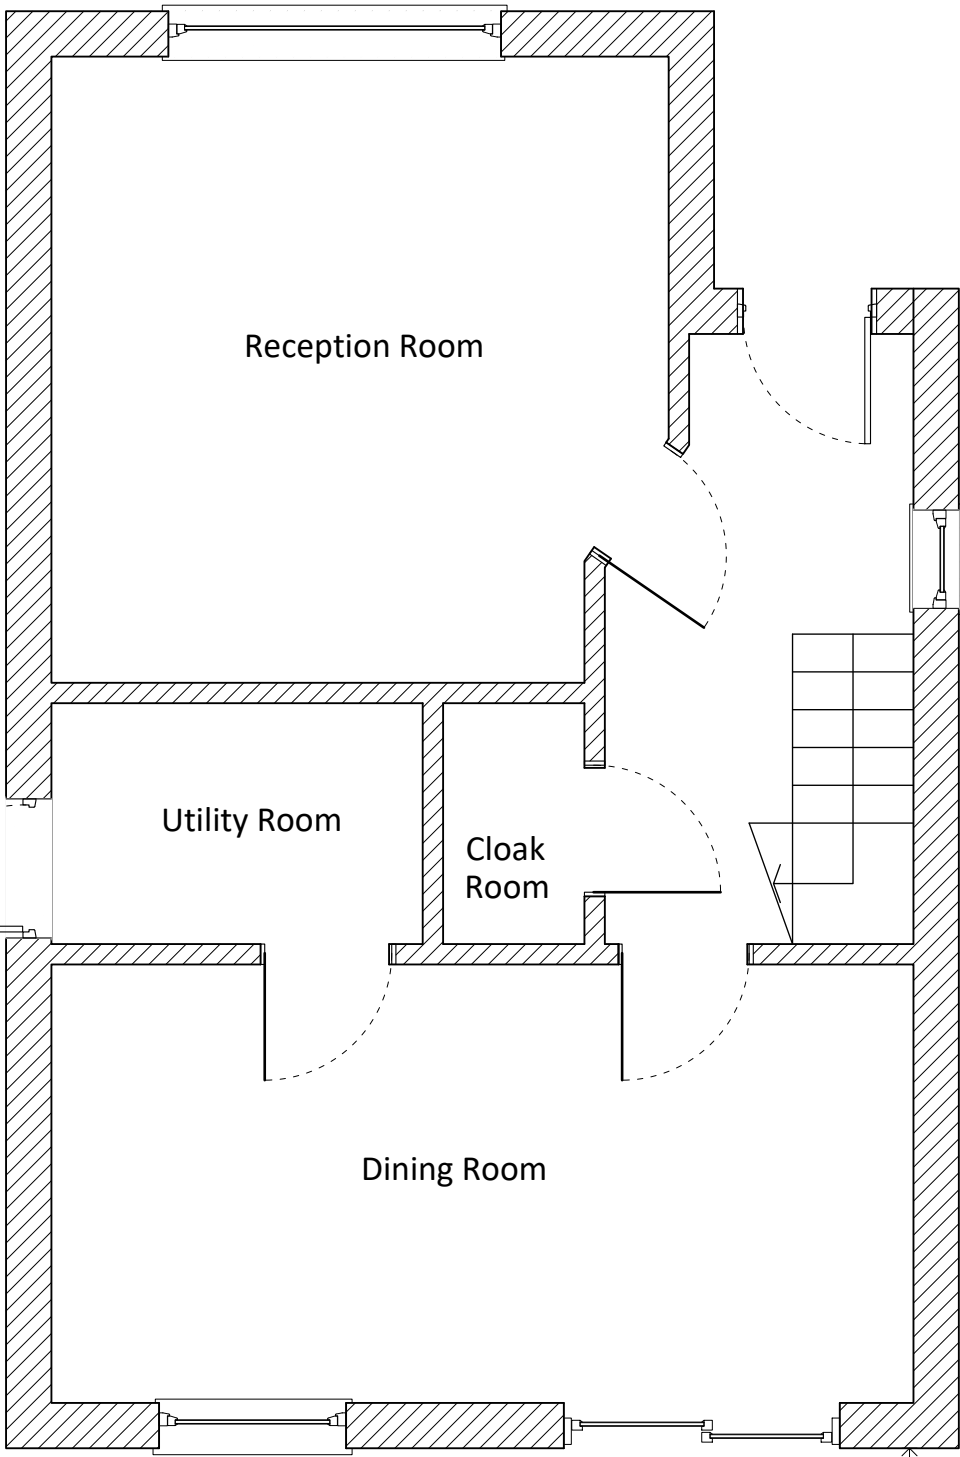
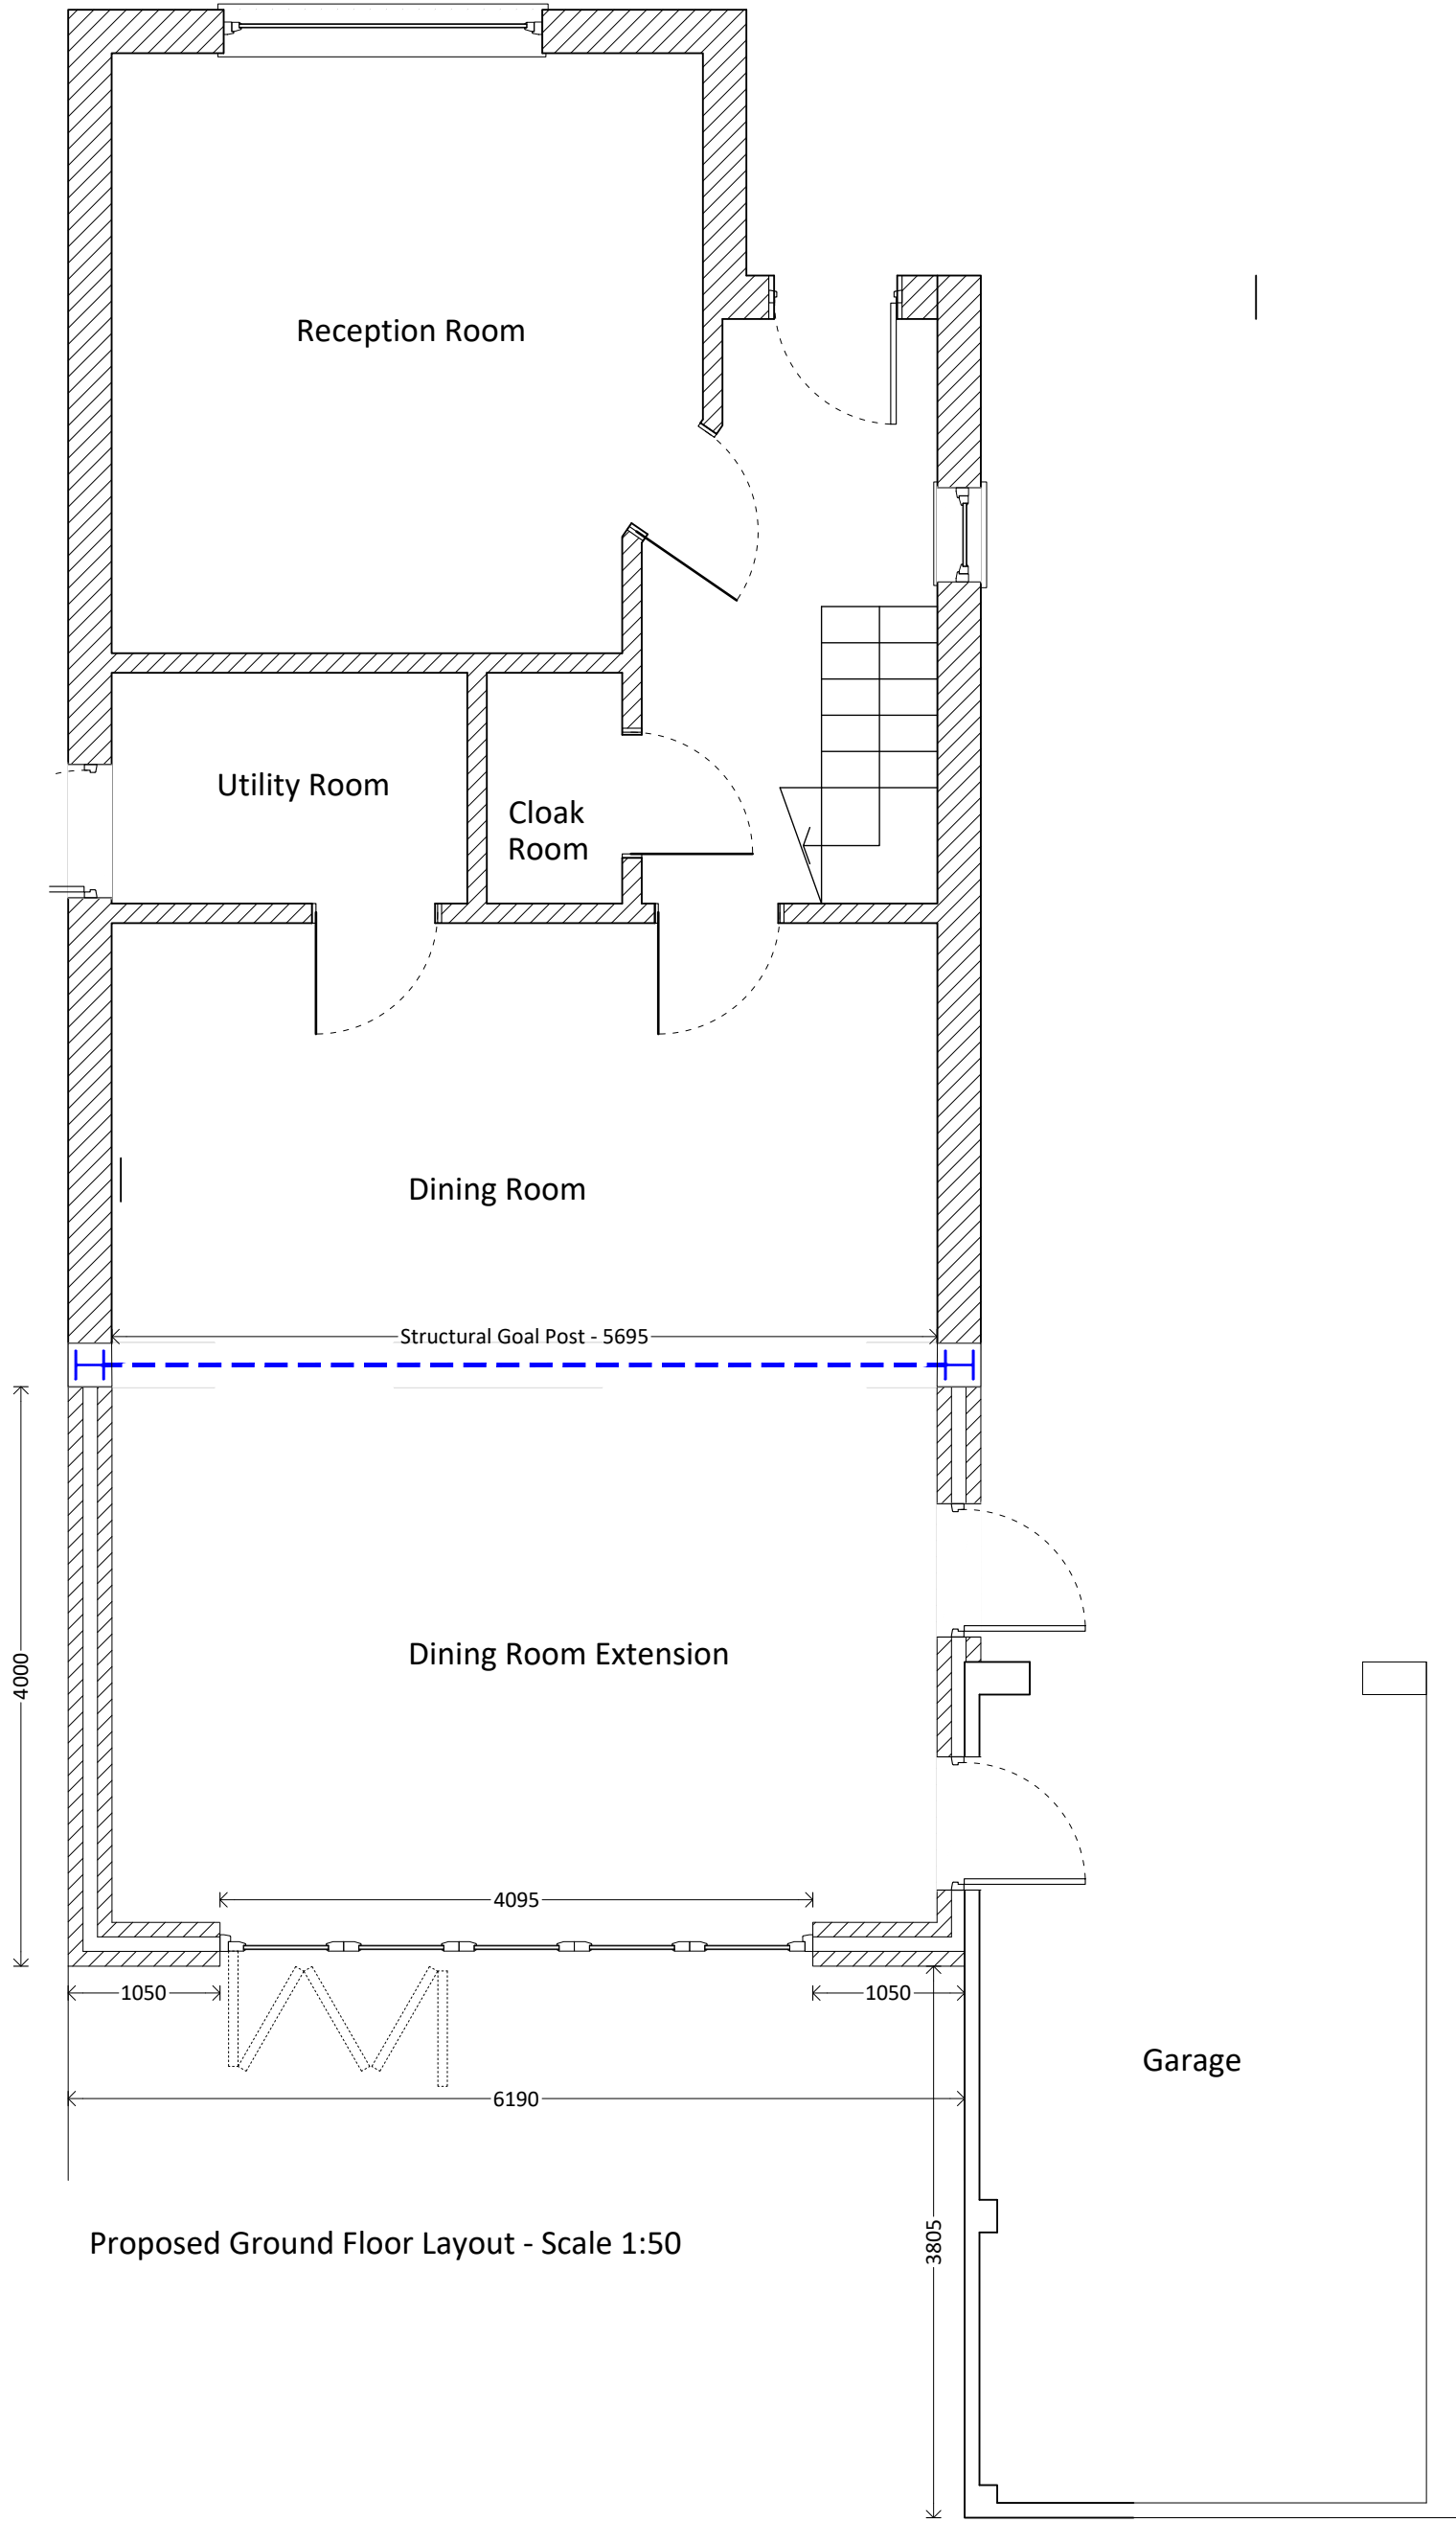


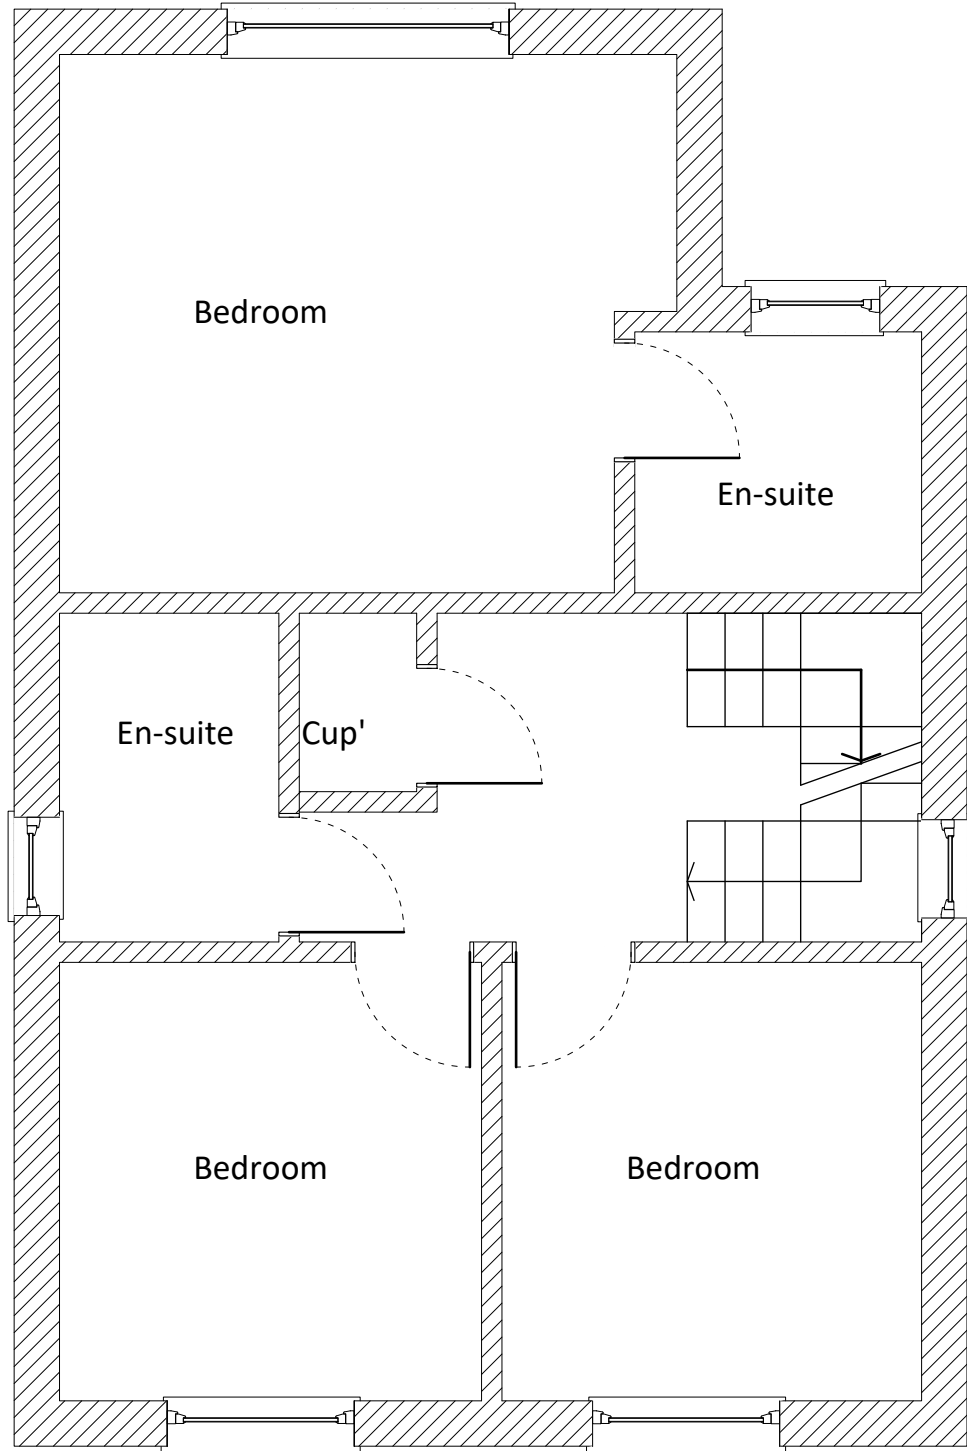


Existing Ground Floor Layout - Scale 1:50

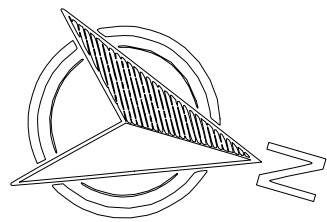


Proposed Ground Floor Layout - Scale 1:50

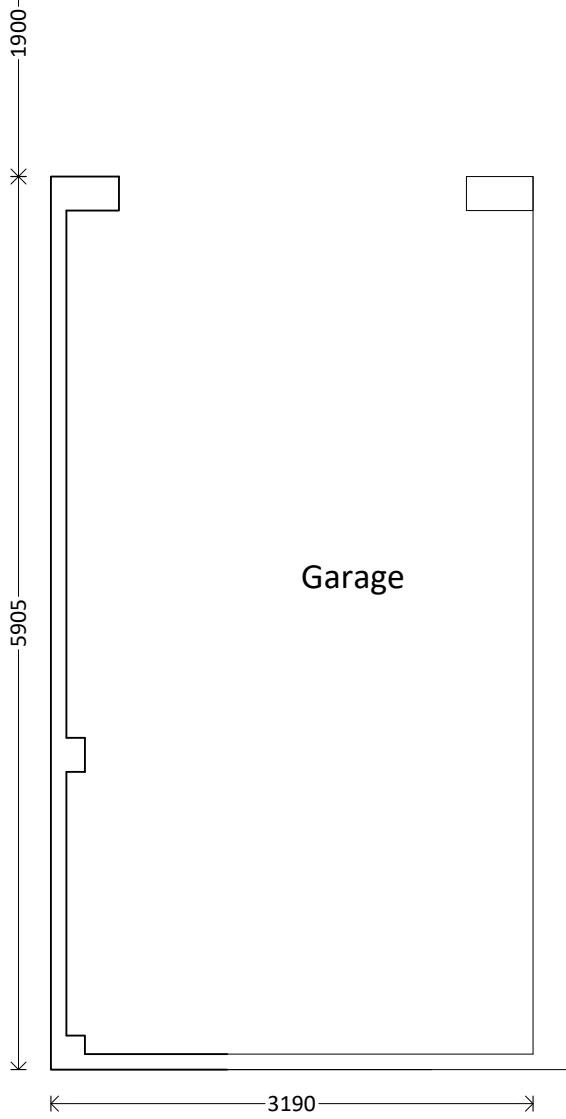


Existing First Floor Layout - Scale 1:50

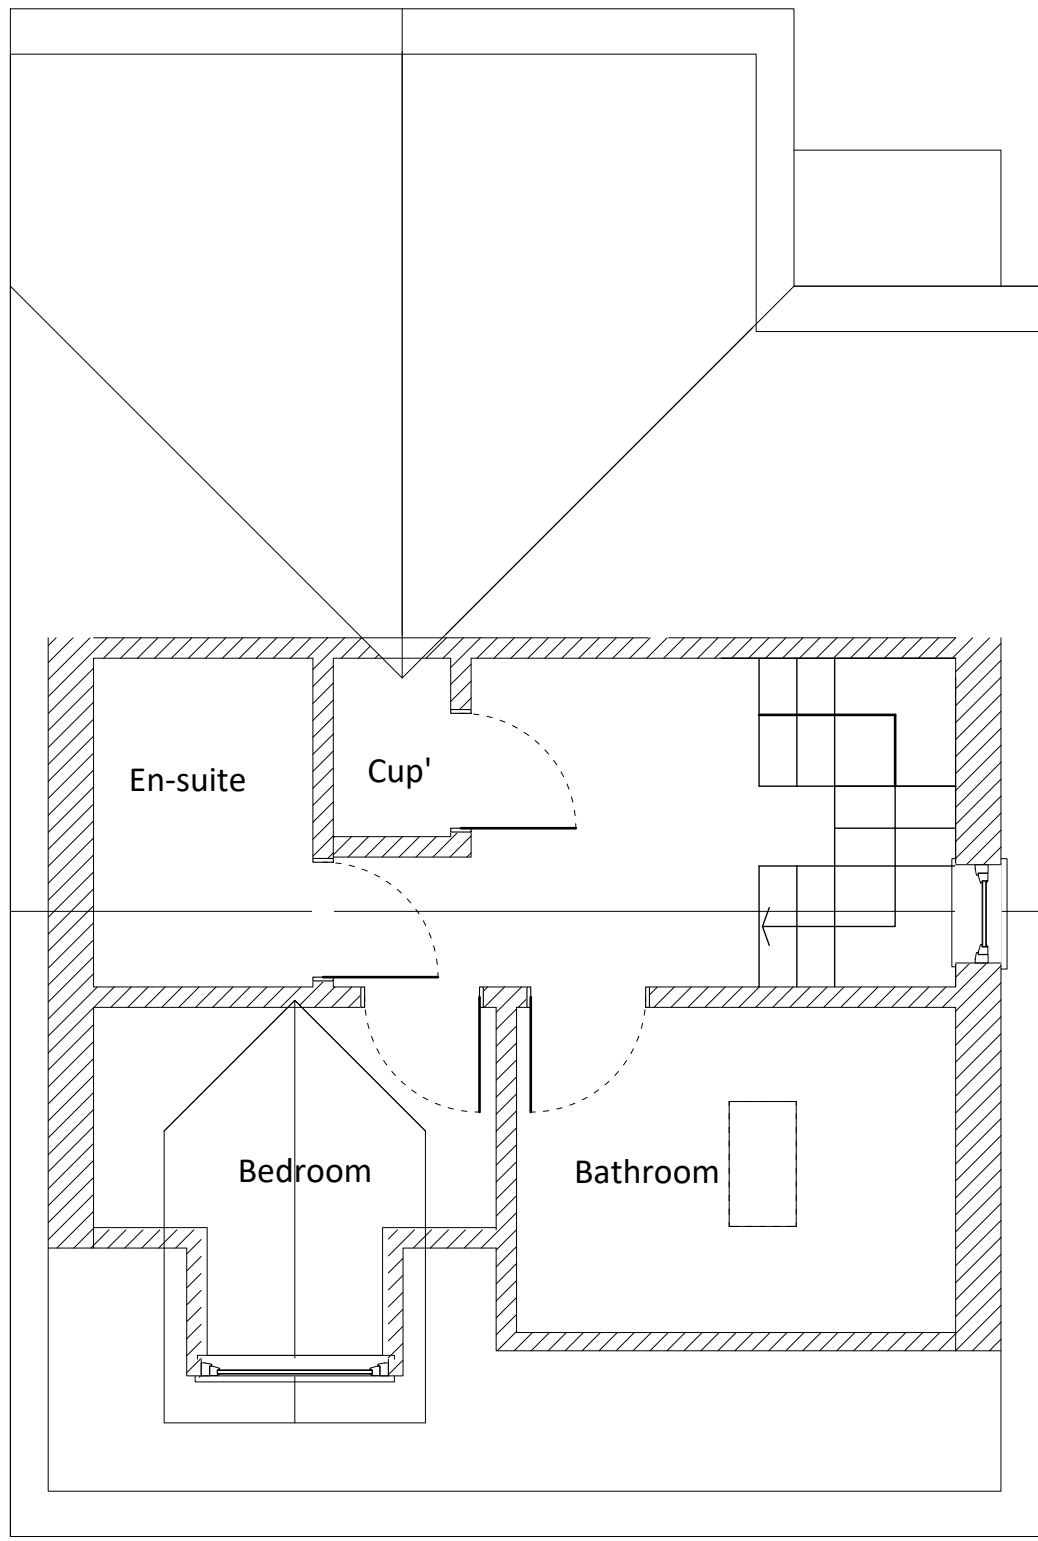


Existing Second Floor Layout - Scale 1:50

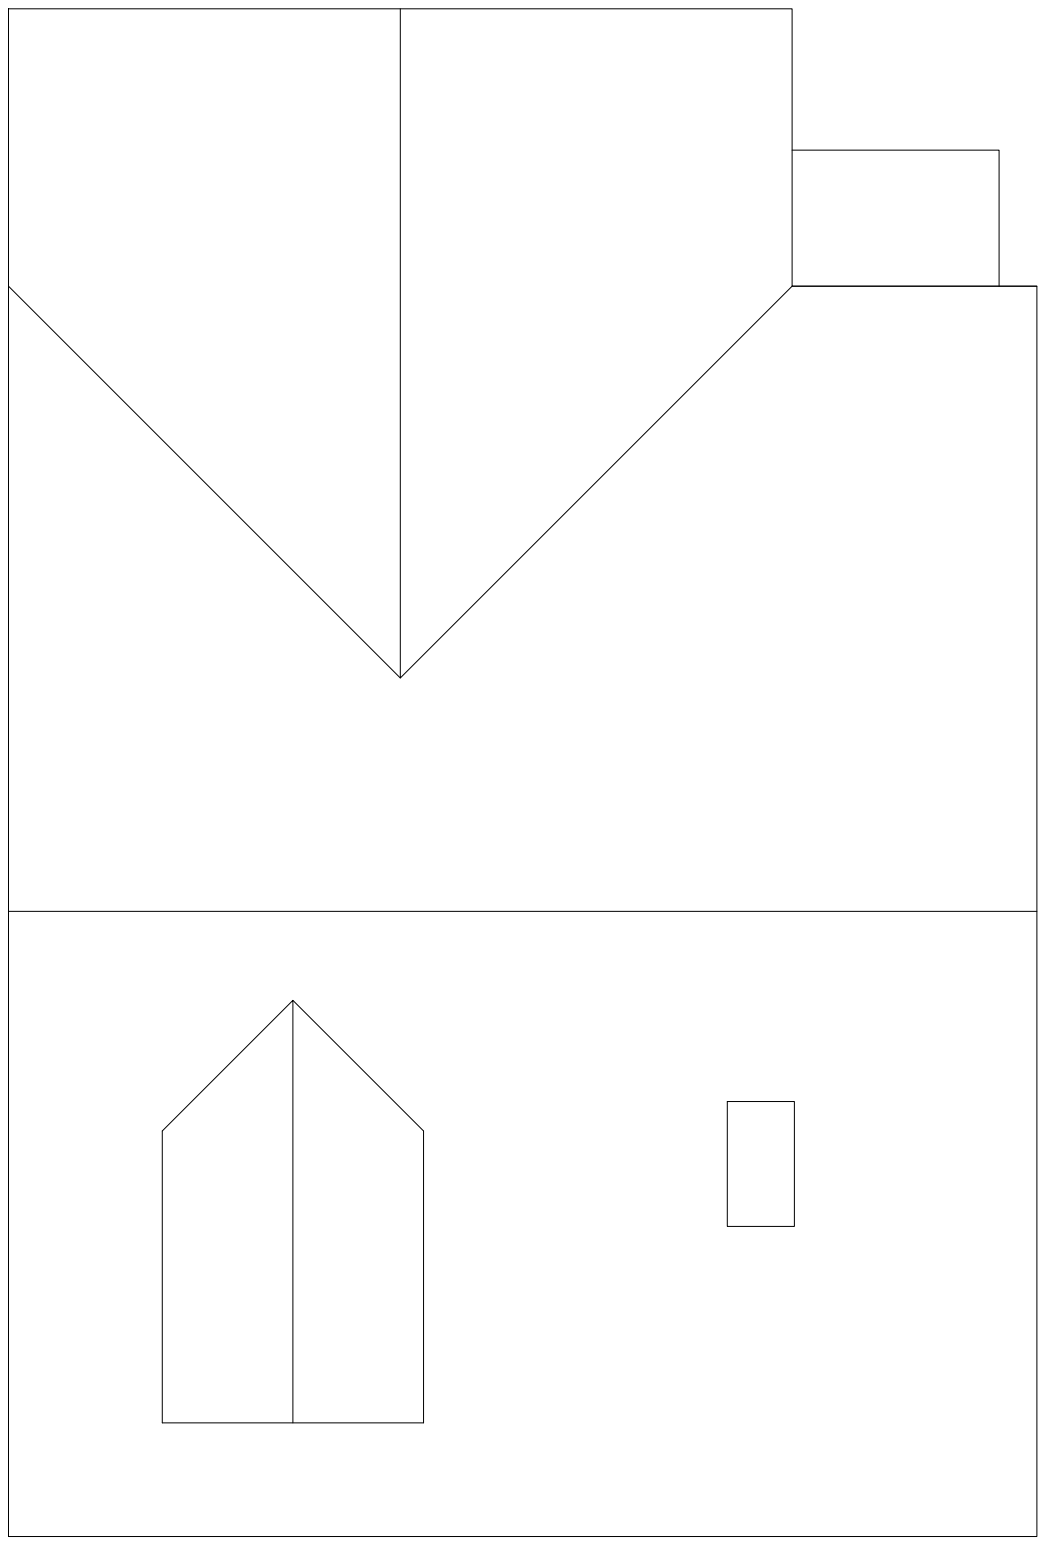


Existing Roof Plan - Scale 1:50

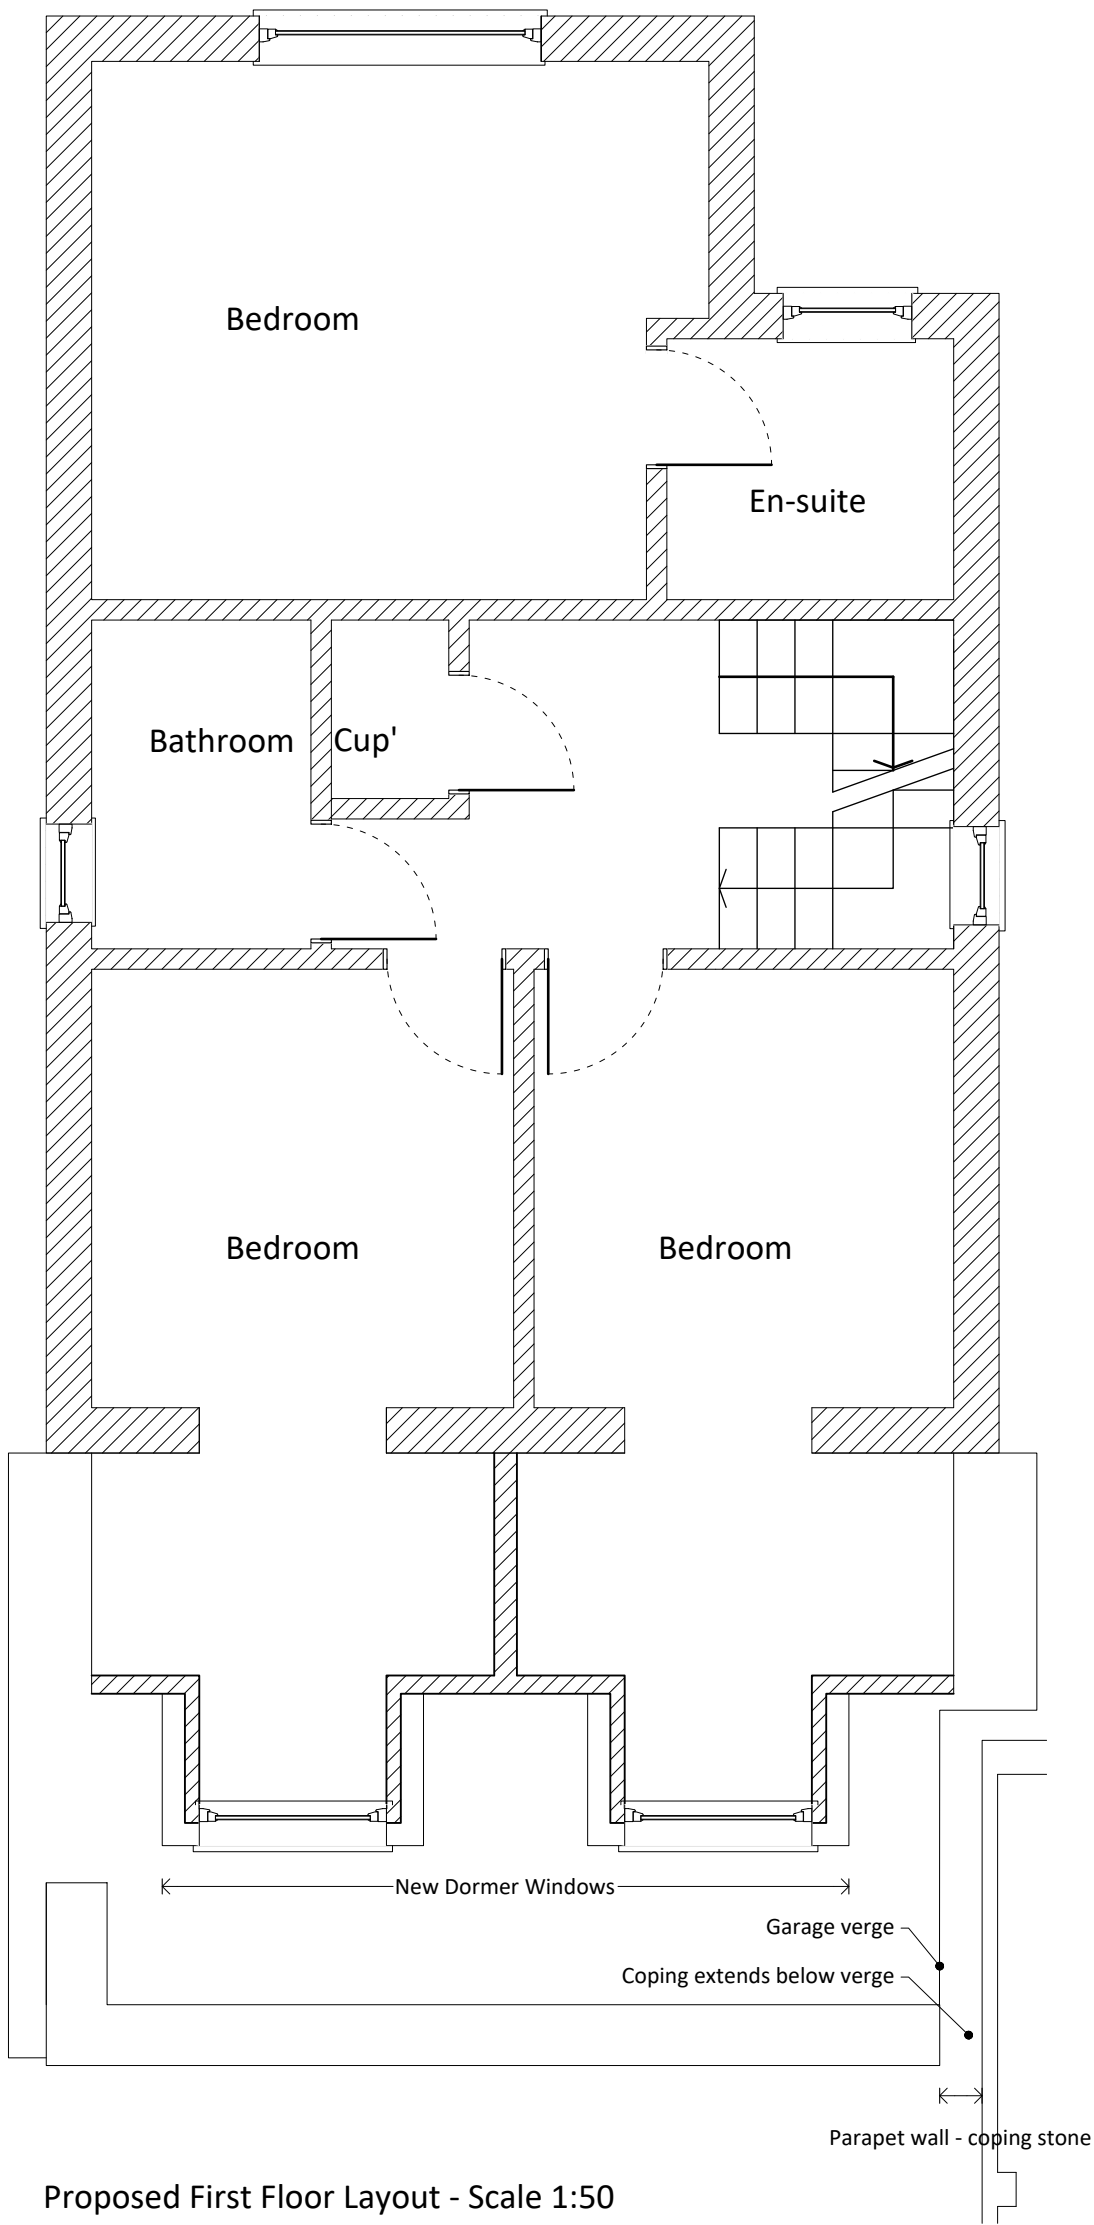

Proposed First Floor Layout - Scale 1:50

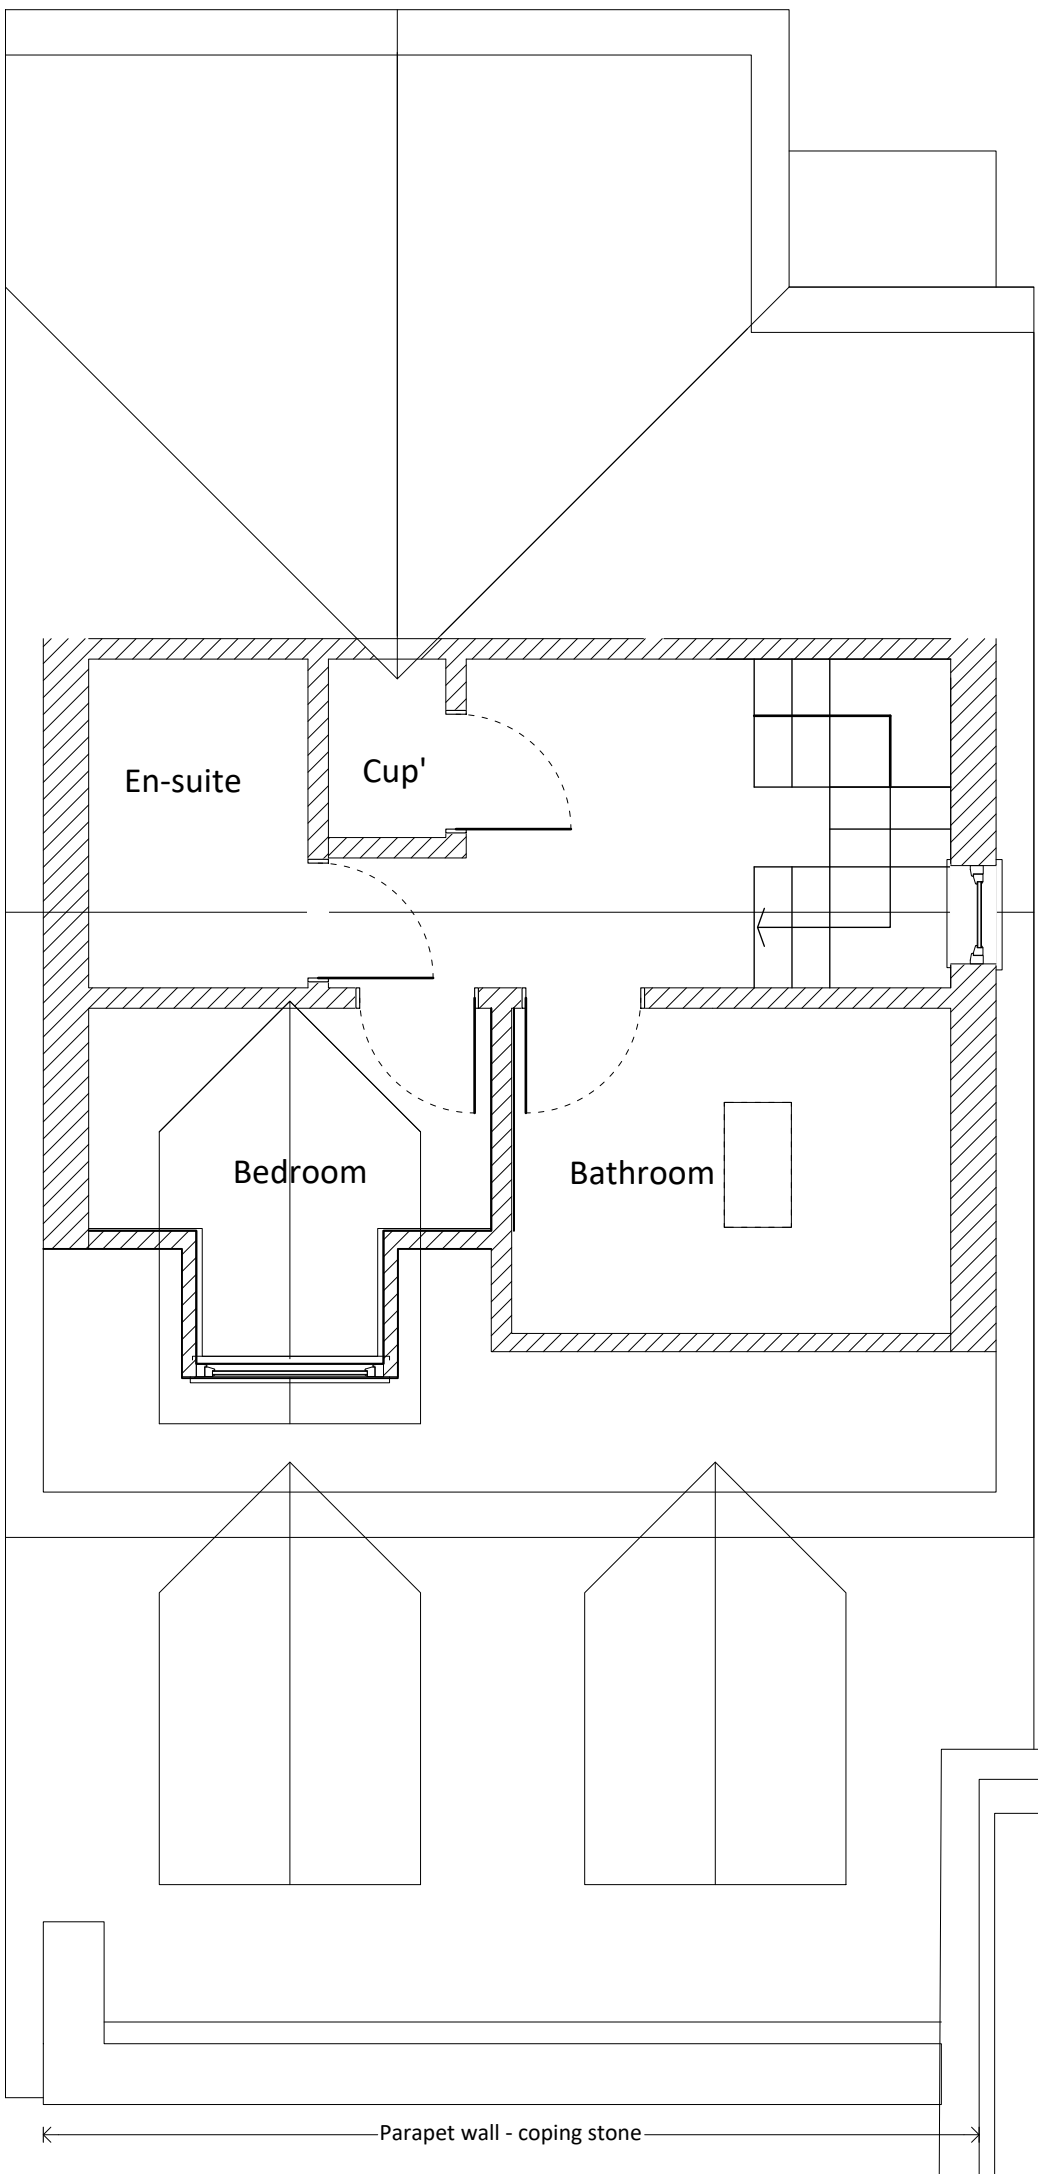

Proposed Second Floor Layout - Scale 1:50

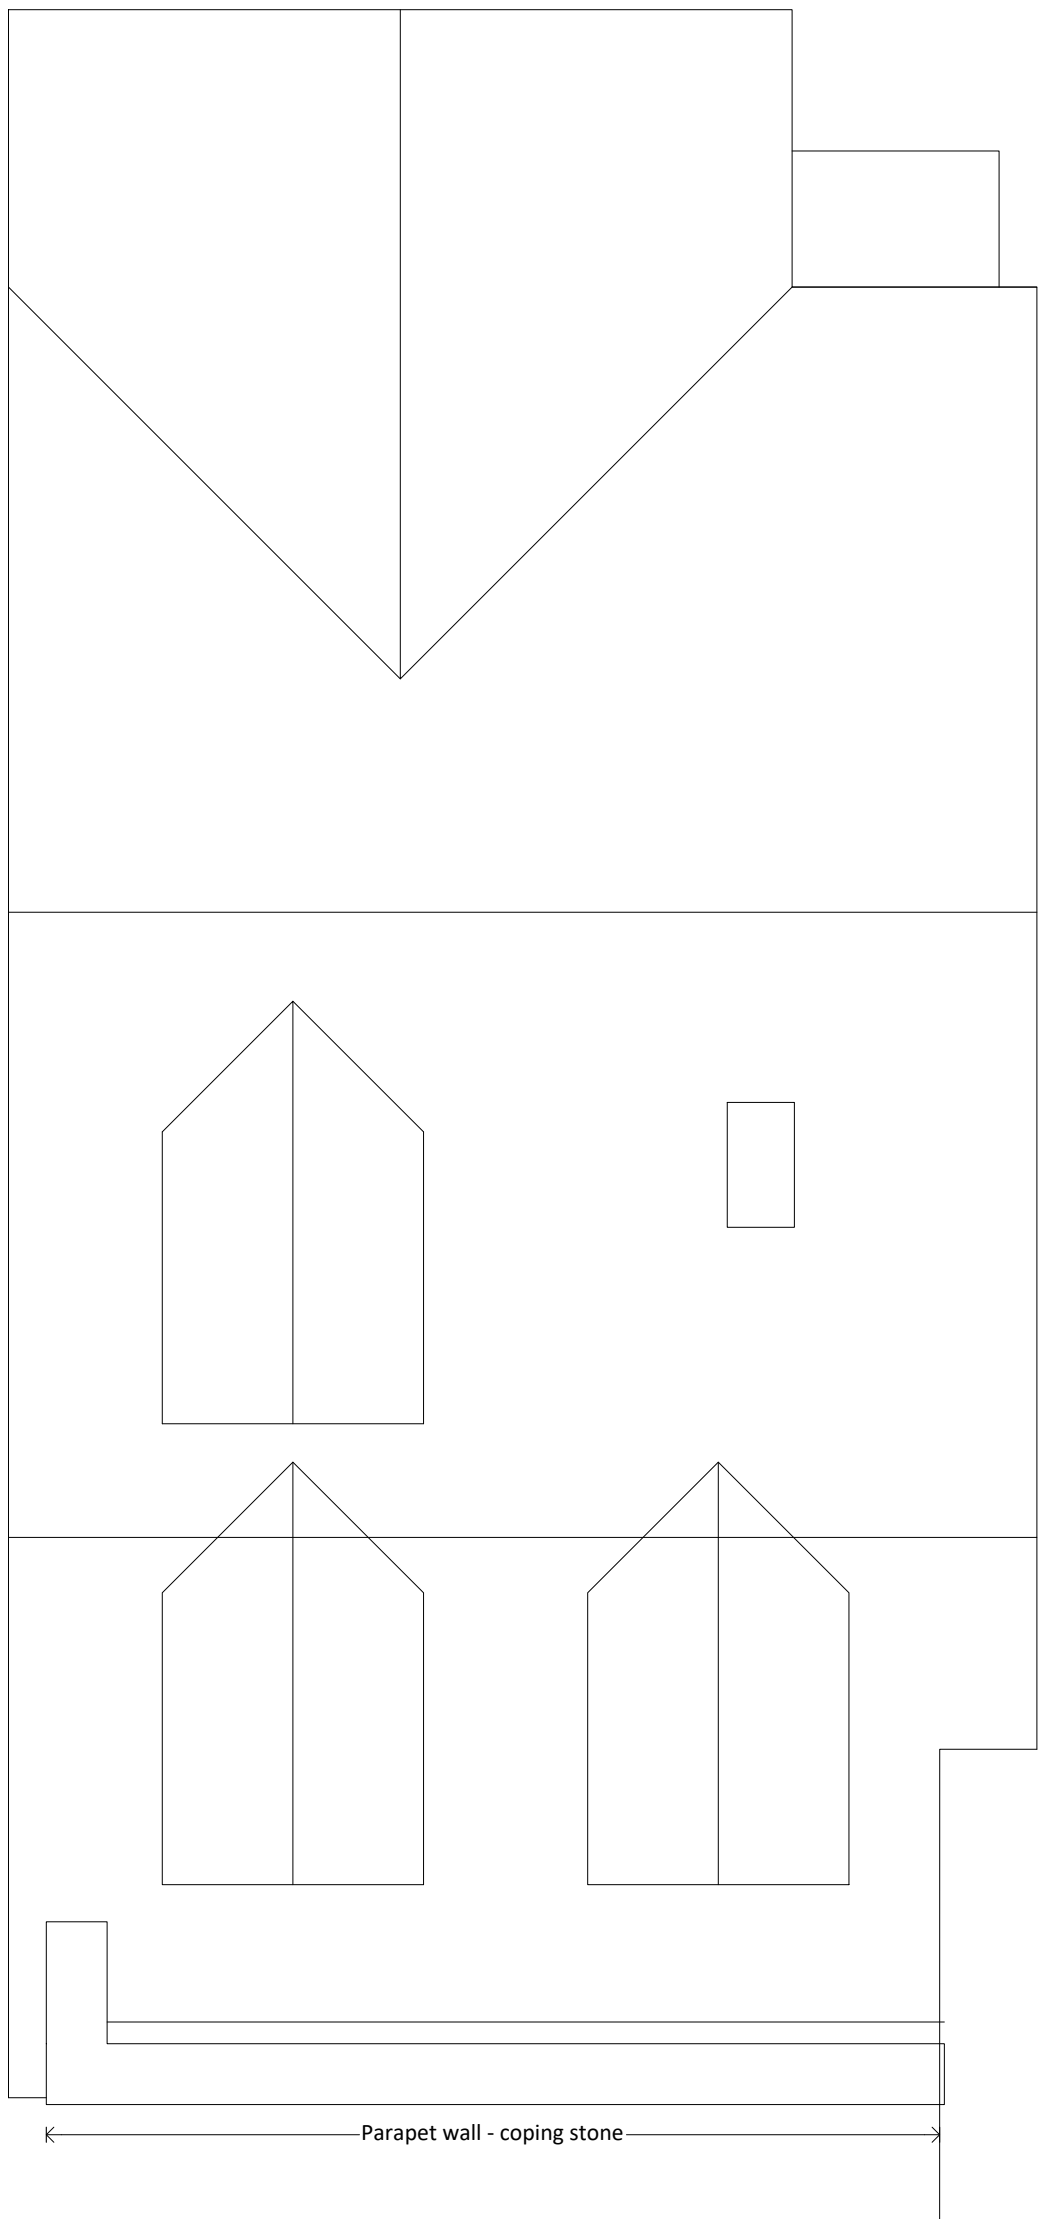

Proposed Roof Layout - Scale 1:50