


Property Address: 3 Rectory Walk, Sompting, Lancing, BN15 0DU

Produced For: Adur District Council

Reference ID: bf745108-ceb6-4d7c-a73c-0187333cddce

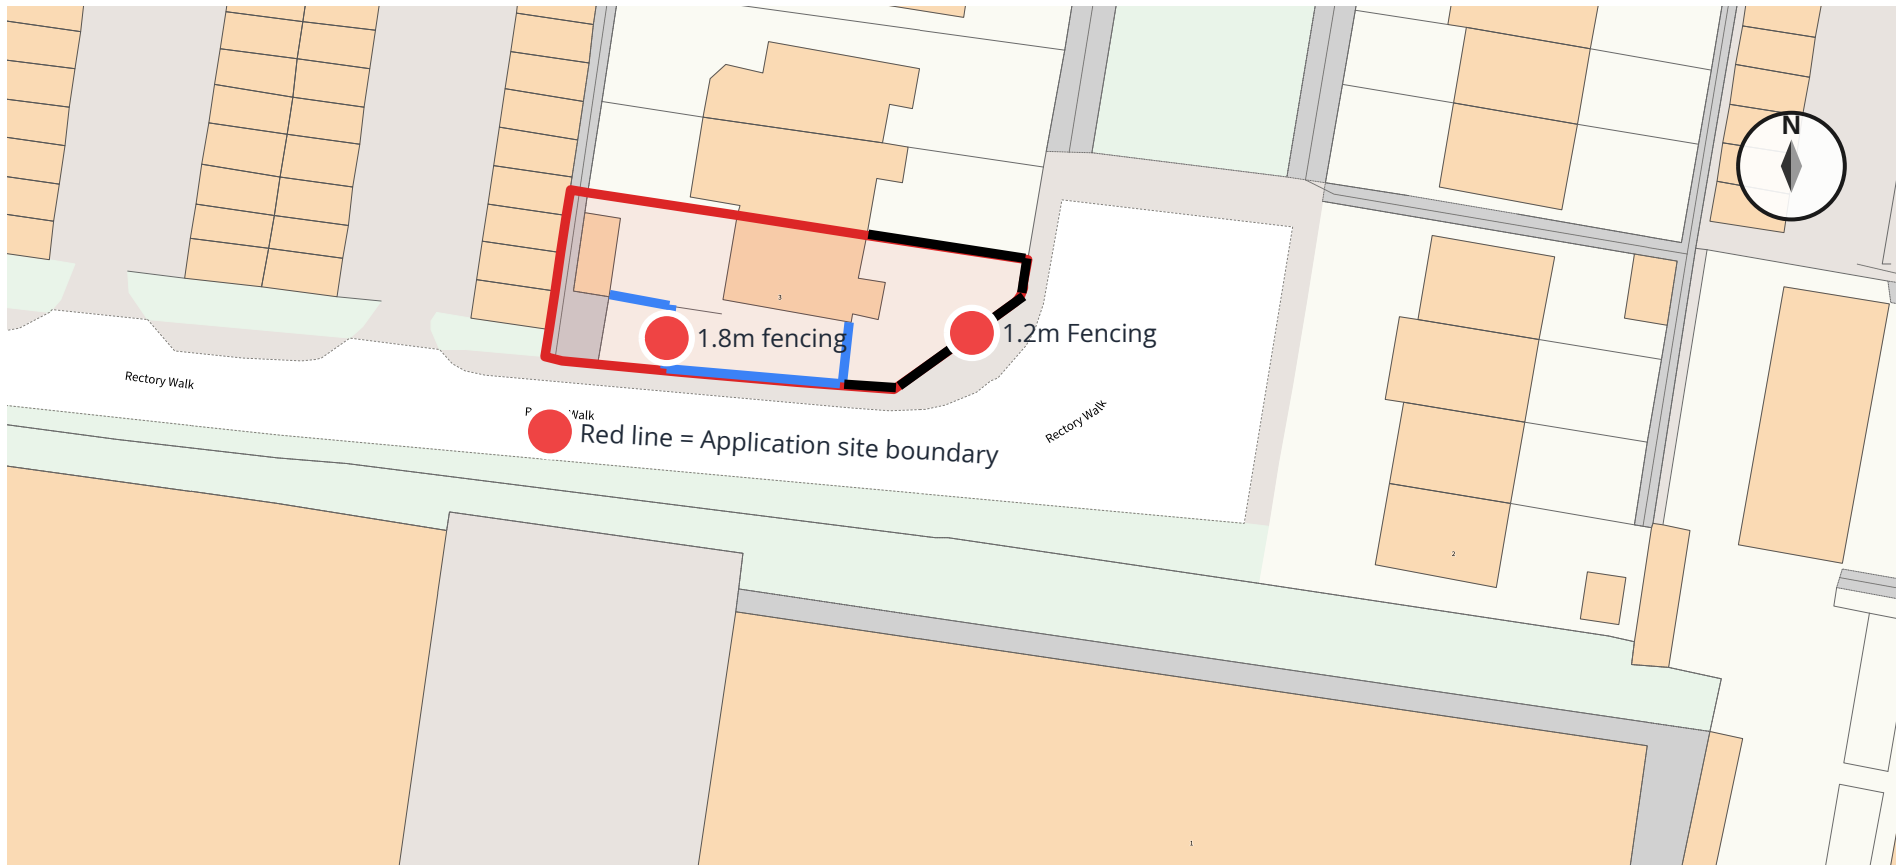

Site Plan

Scale: 1:500 @ A4 (0.71 ha)



Generated: 21/09/2026

© Crown copyright and database rights 2026 OS (AC0000871051)

Map data is reproduced under licence.



planningmapsuk.co.uk