






1 EAST ELEVATION HIGH ST BLOCK A
1 : 25

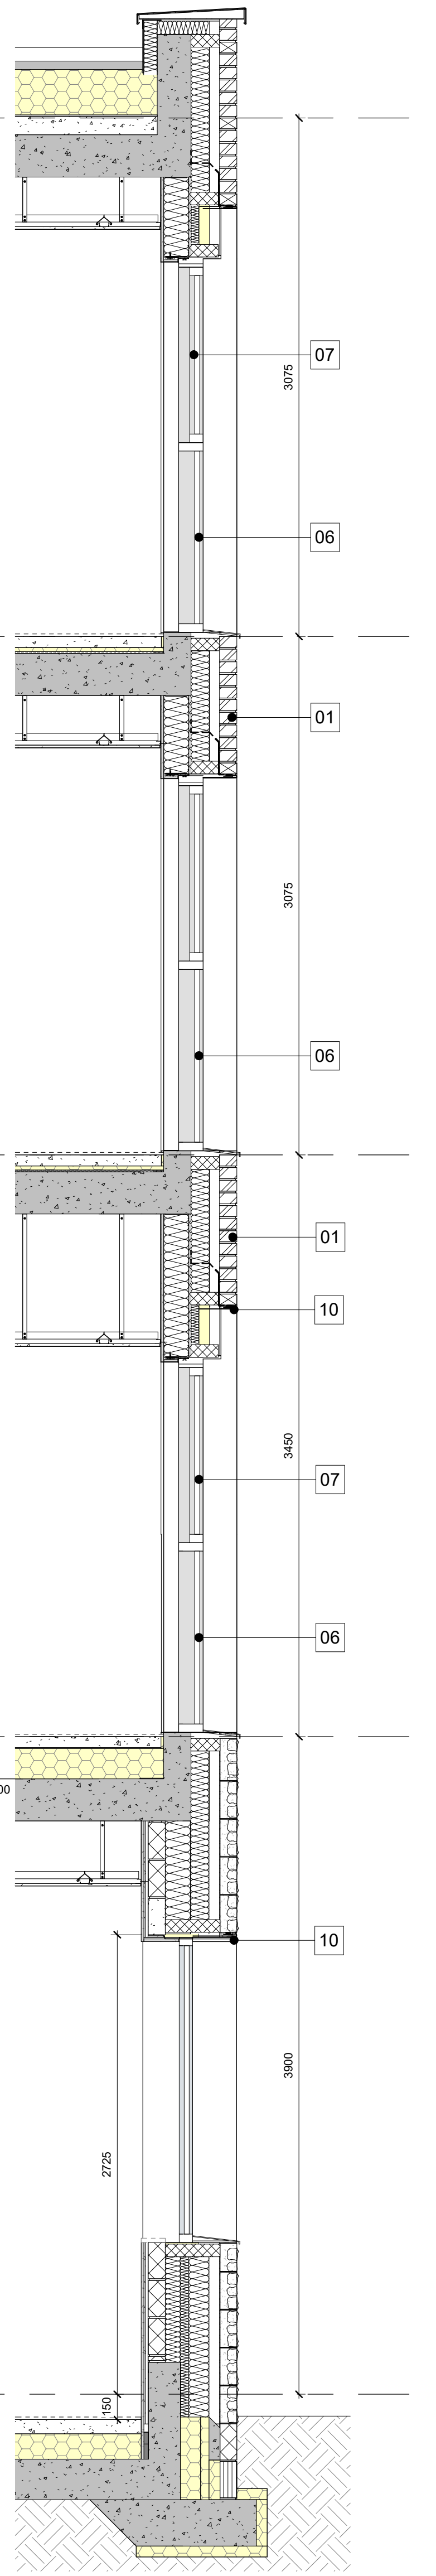

2 FACADE SECTION A-A'
1 : 25

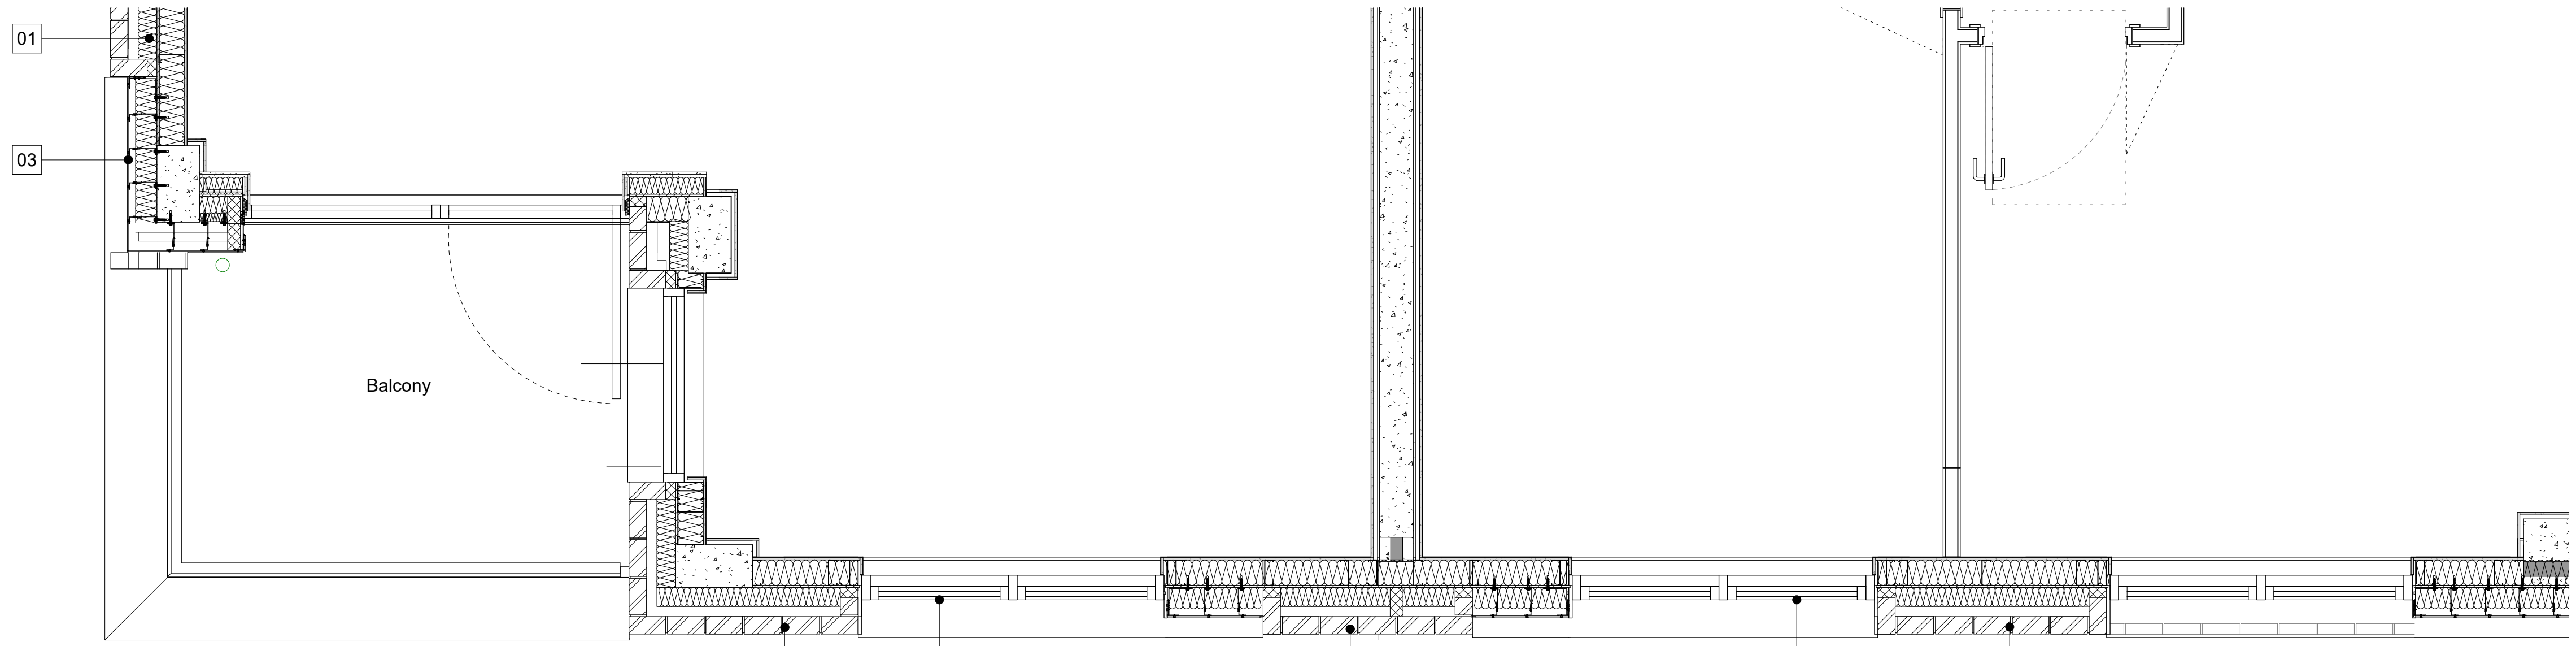


3 LEVEL 03
1 : 25

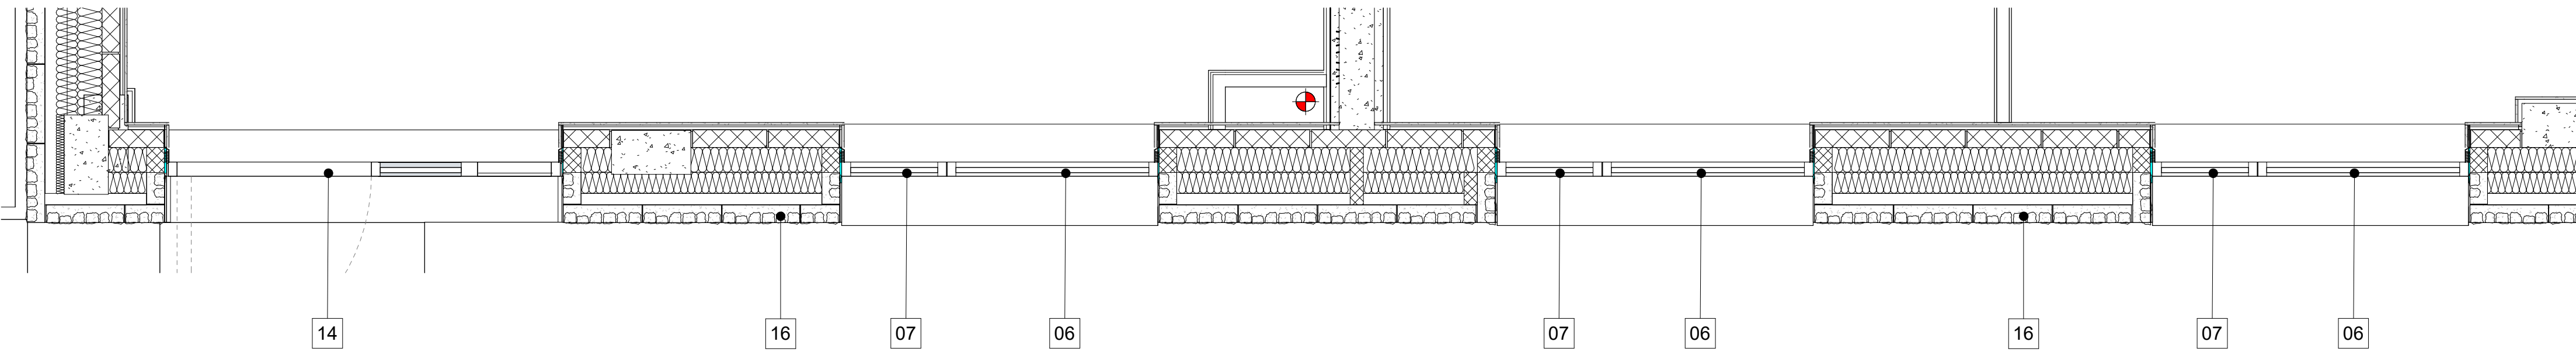

4 GROUND LEVEL
1 : 25

Key			
01.	White Brick	16.	Cobbled Flint
02.	Grey Brick	18.	Grey Standing Seam Roof
03.	Buff Brick	19.	Stairs to Podium Level
04.	Red Brick	20.	Concrete Soffit
05.	Equitone Linea Panel	21.	White Metal Balustrade
06.	Fixed Glazing	22.	White Metal Balustrade
07.	Operable Glazed Panel	23.	Red Metal Balustrade
08.	Brick Recess	24.	Red Metal Balustrade
09.	Contrast Brickwork	25.	Red Metal Balustrade Panel Behind
10.	Metal Surround Panel	26.	Red Metal Canopy
11.	Grey Metal Framed Curtain Wall	27.	Concrete Soffit
12.	Grey Metal Coping	28.	Red Metal Gate
13.	Grey Metal Door	29.	Red Metal Fencing
14.	Grey Metal Door Side Panel	30.	Recessed cladding panel
15.	3D Metal Signage		

5 AXONOMETRIC

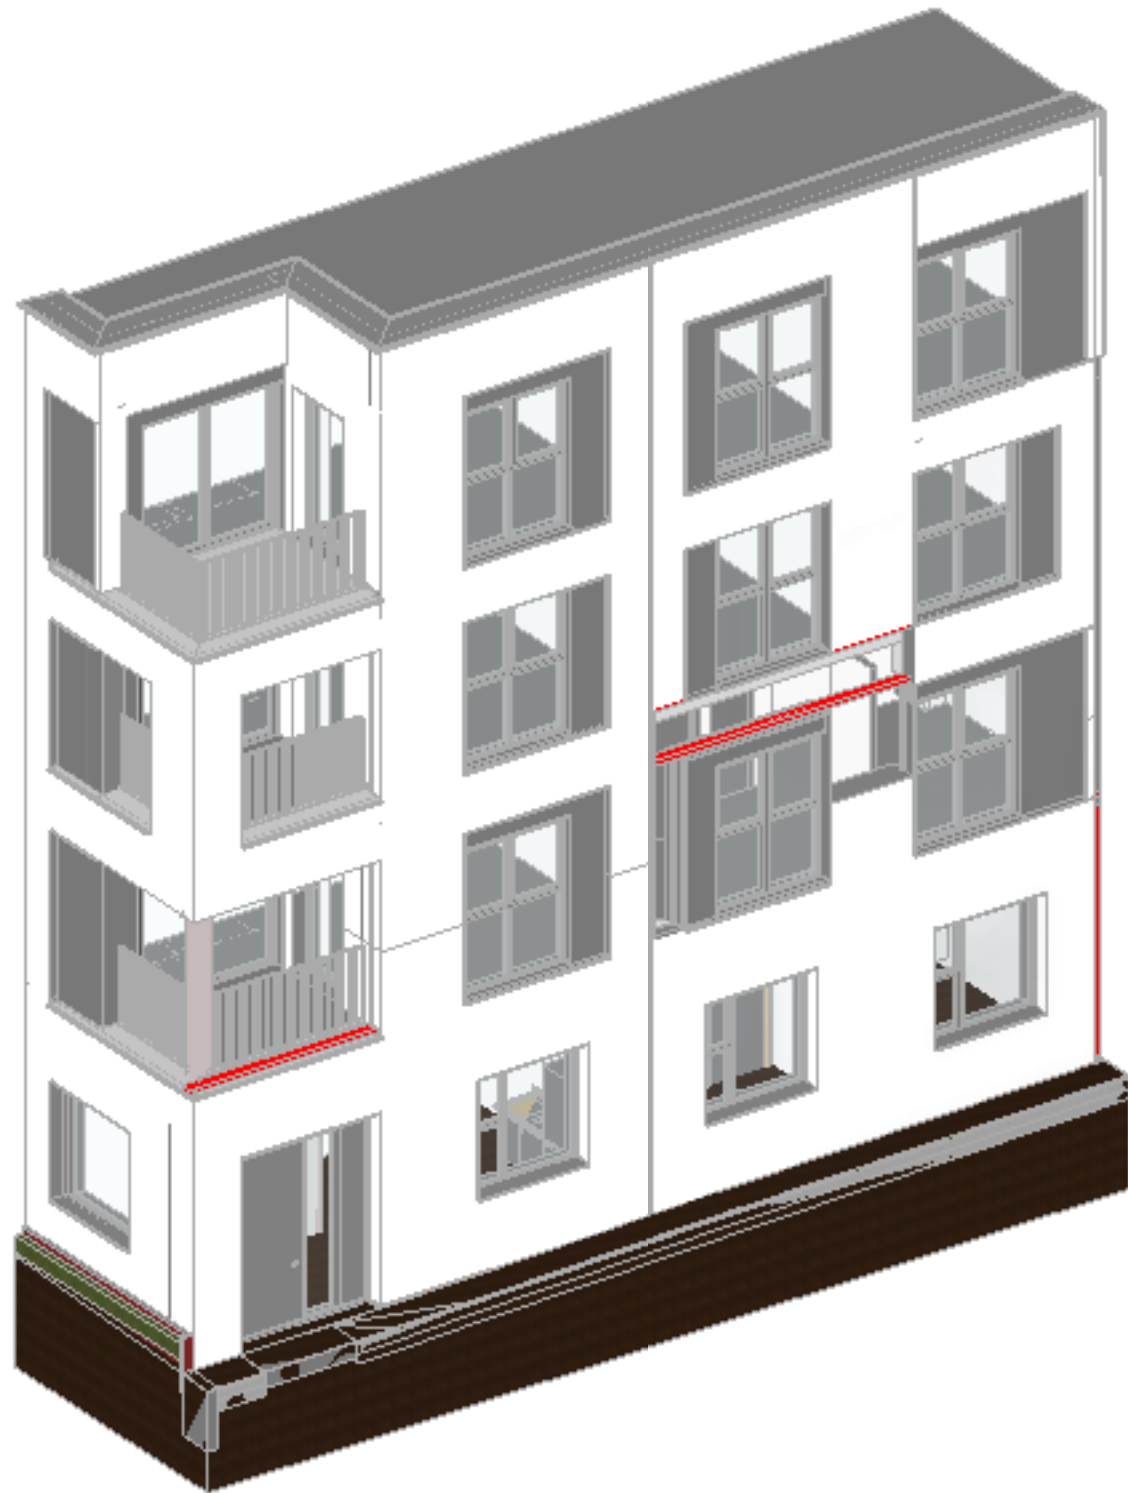

Rev	Date	Revision Details	Dr	Ch
C01	14.09.26	General updates for planning submission	sw	sw
P1	24.03.26	Formal ECE drawing issue	SW	SW
P2	19.02.26	Issue for NMA / client approval	SW	SW
P1	15.01.26	Issued for planning approval	SW	SW

ECE
Architecture

London 75 Great Suffolk Street, London, SE1 0BL
T: 020 7638 2773

Buxton 64-66 Brighton Road, Worthing, BN11 2EN
T: 01903 246777

Bristol Beason Tower, Colston Street, Bristol, BS1 4BE
T: 0117 214 1101

E: hello@ecearchitecture.com
W: ecearchitecture.com

Client Name
Westbrooke Developments

Job Title
Union Gardens, Worthing

Drawing Title
Bay Study - Block B Union Place North PLANNING

Scale
1:25 @ A0 / 1:50 @ A2

SW CB 11/18/25

Project Originator Zone Level Type Displ. Dwg No. Rev
7656-ECE-B-ZZ-DR-AR07_405.C01

Replaces AM Drawing Ref:
2018-04-04-02-00-00-00-00

Client Name
Westbrooke Developments

Job Title
Union Gardens, Worthing

Drawing Title
Bay Study - Block