




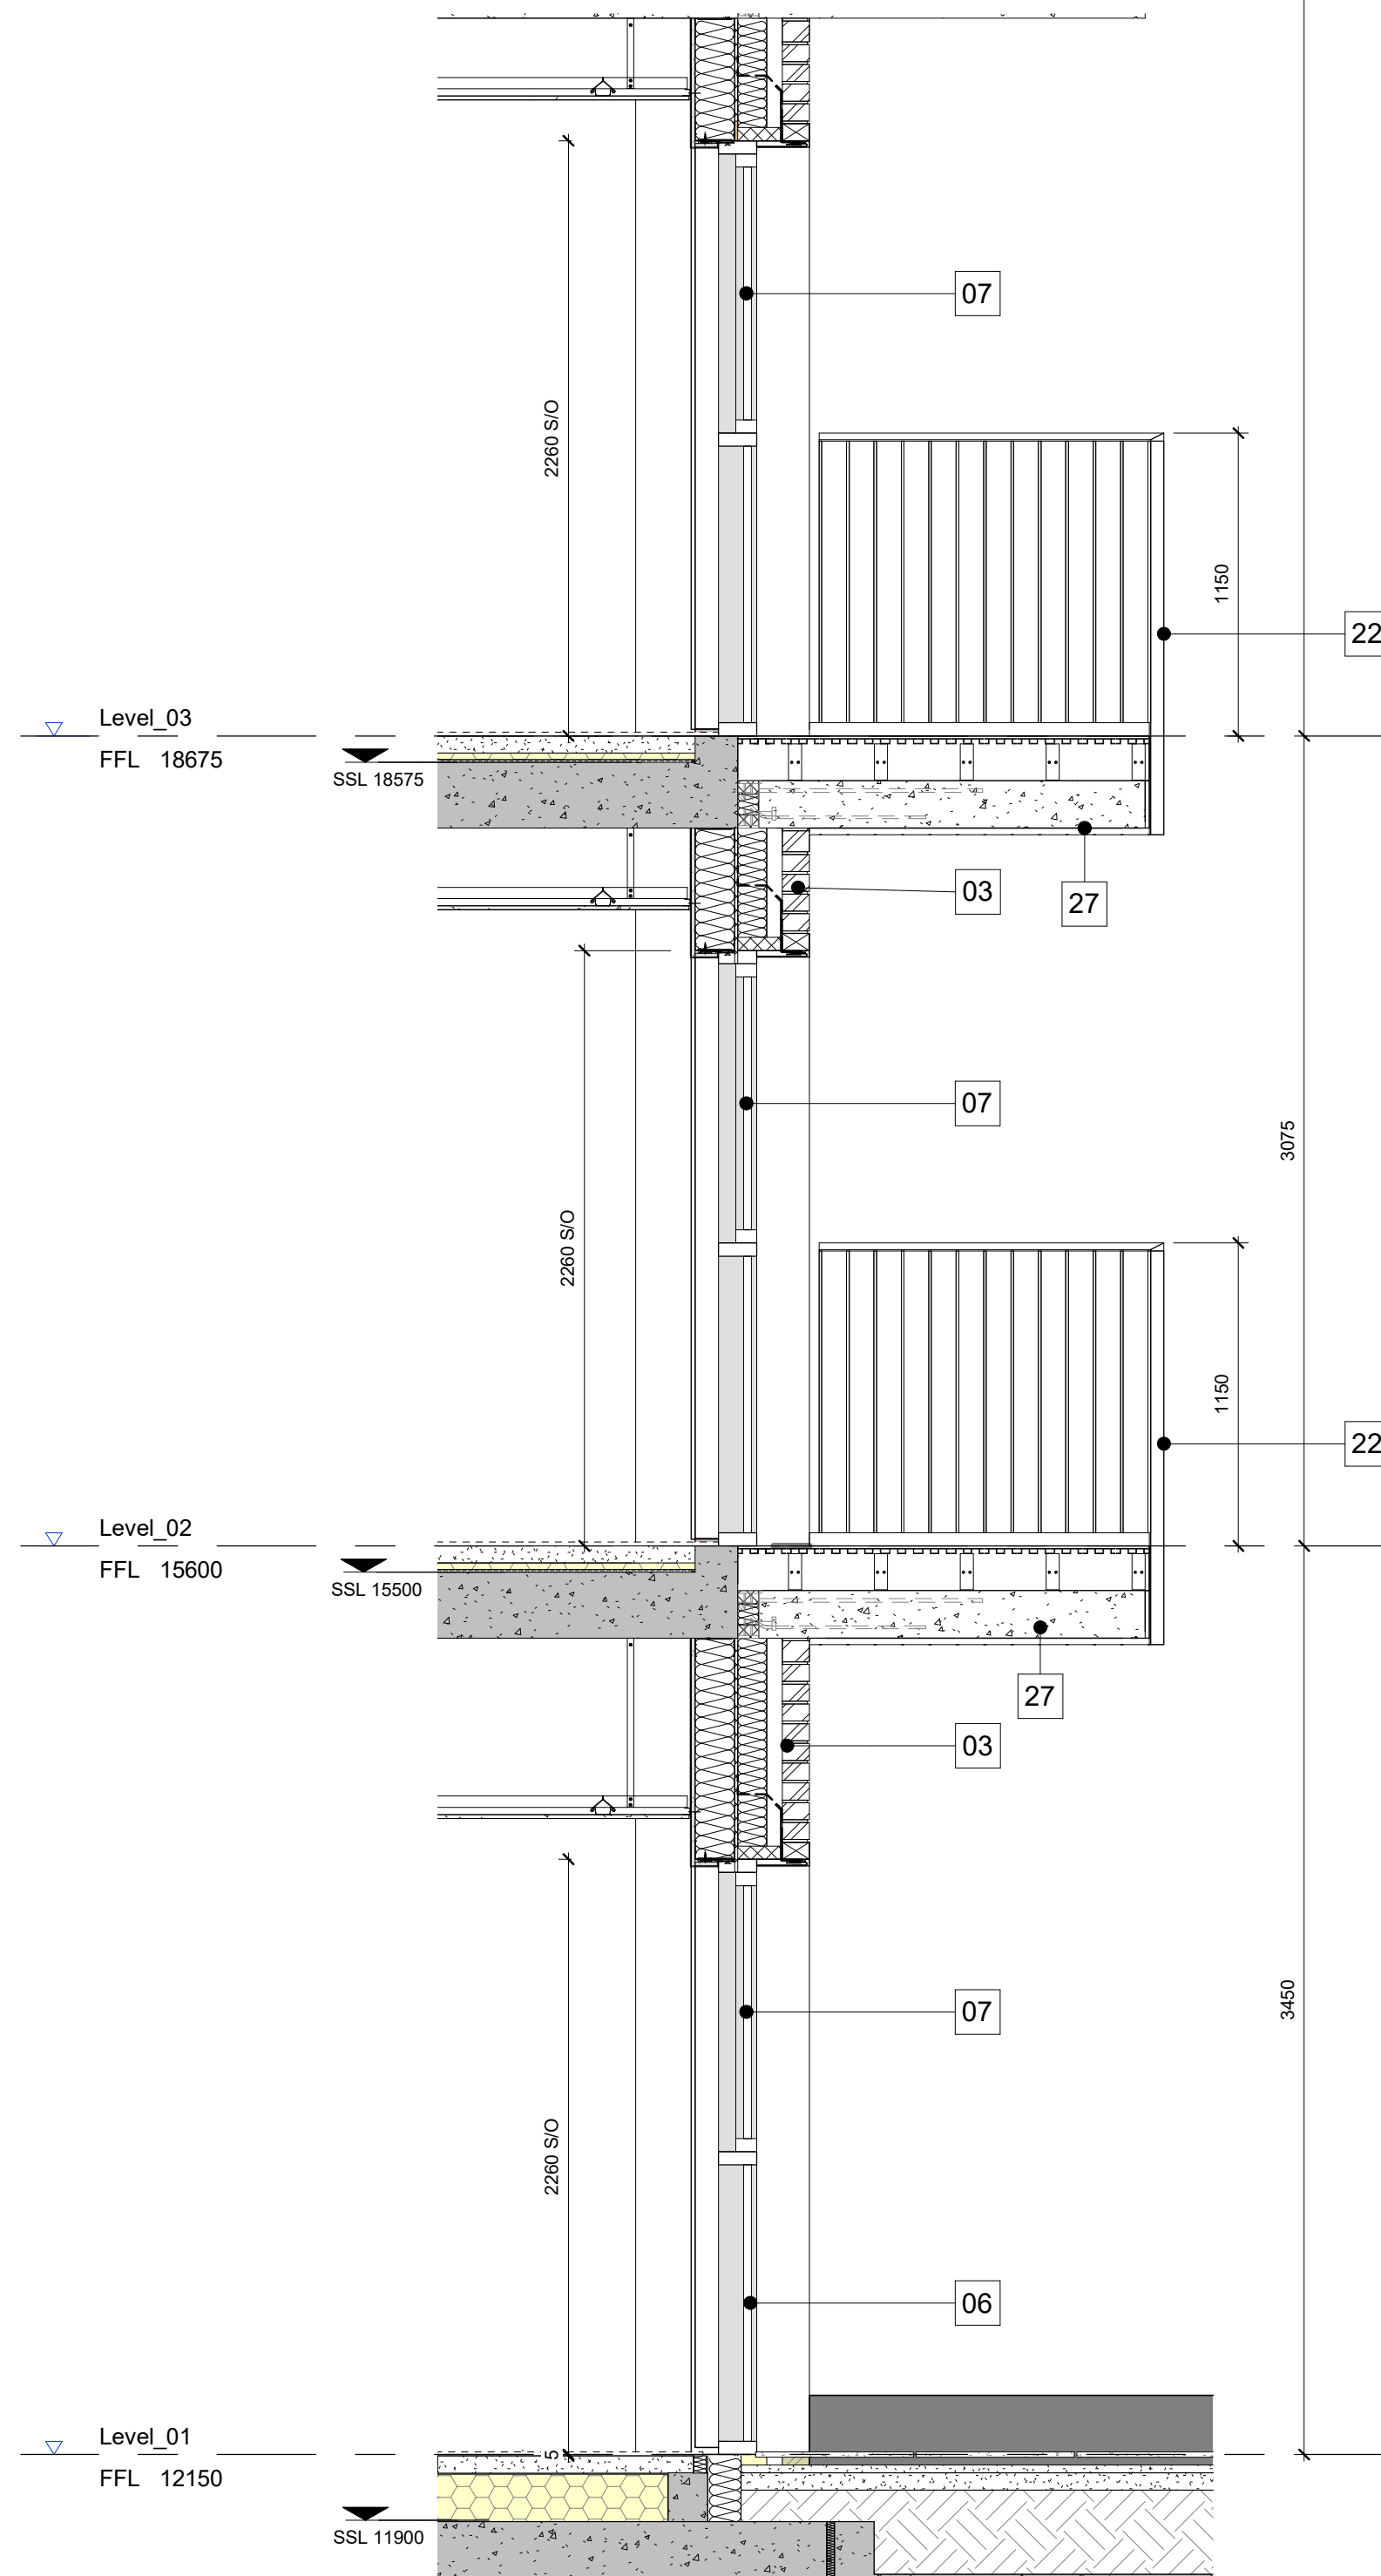


1 BLOCK C EAST ELEVATION FRONT
1 : 25

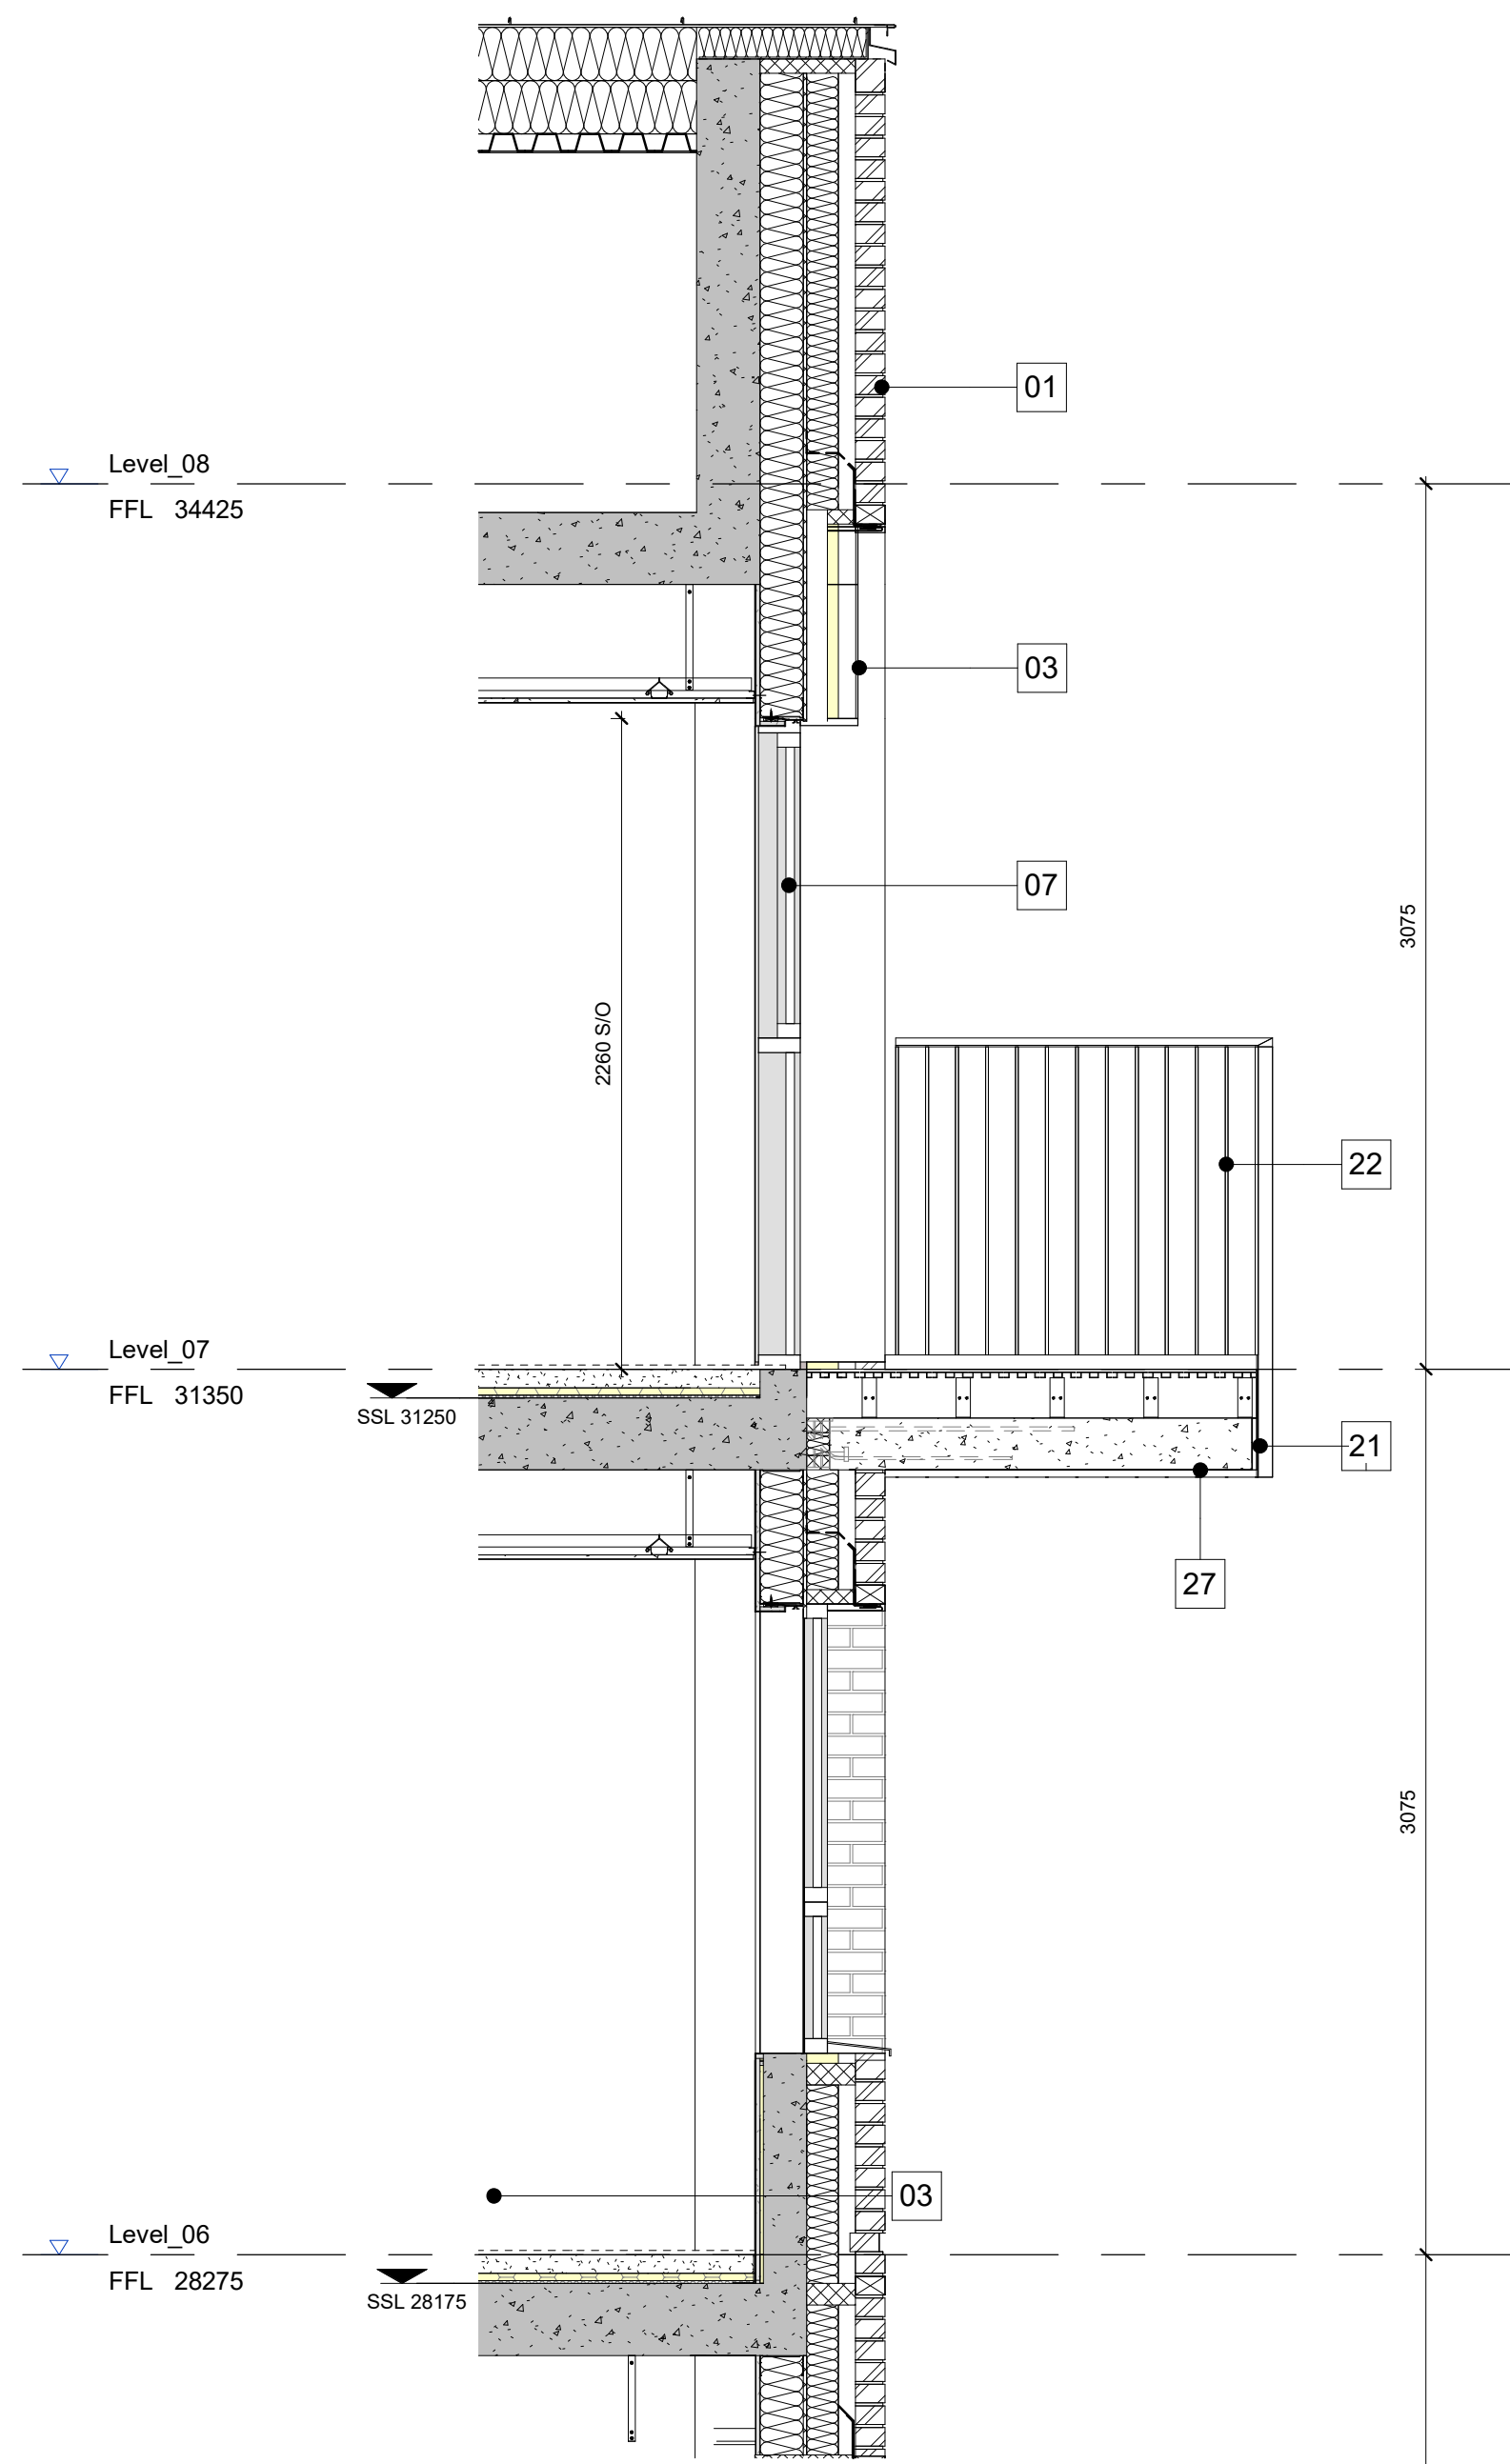

2 FACADE SECTION A-A'
1 : 25

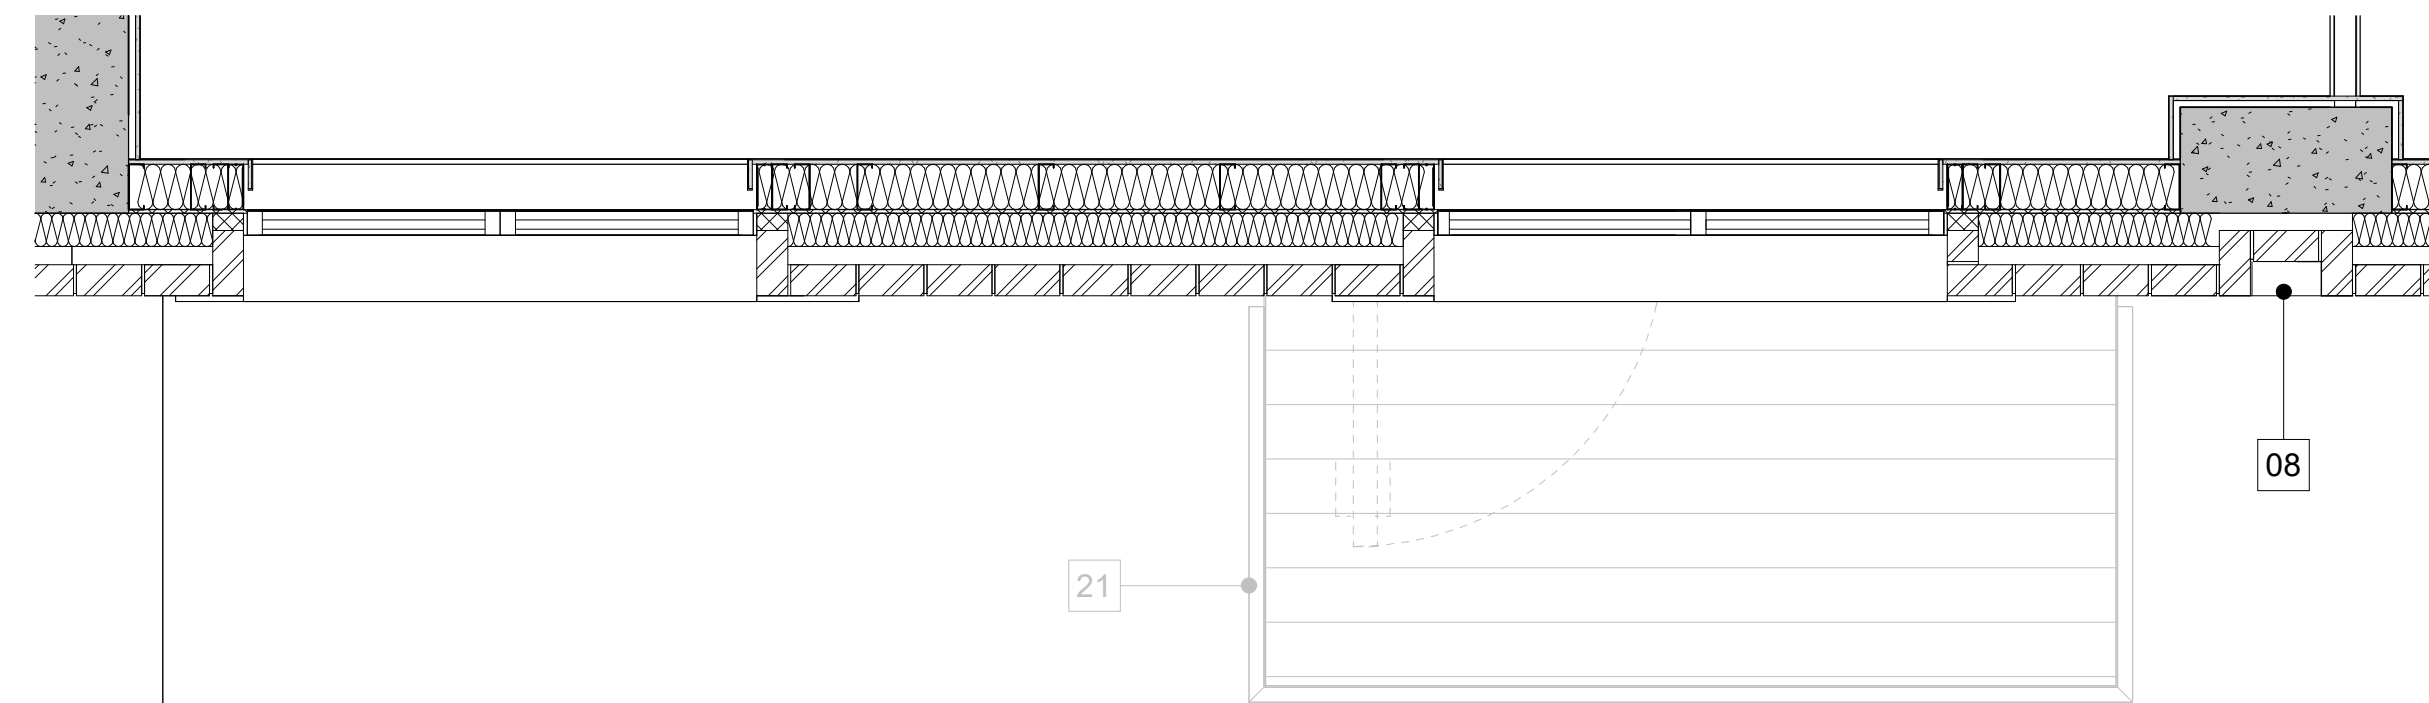


3 LEVEL 06
1 : 25

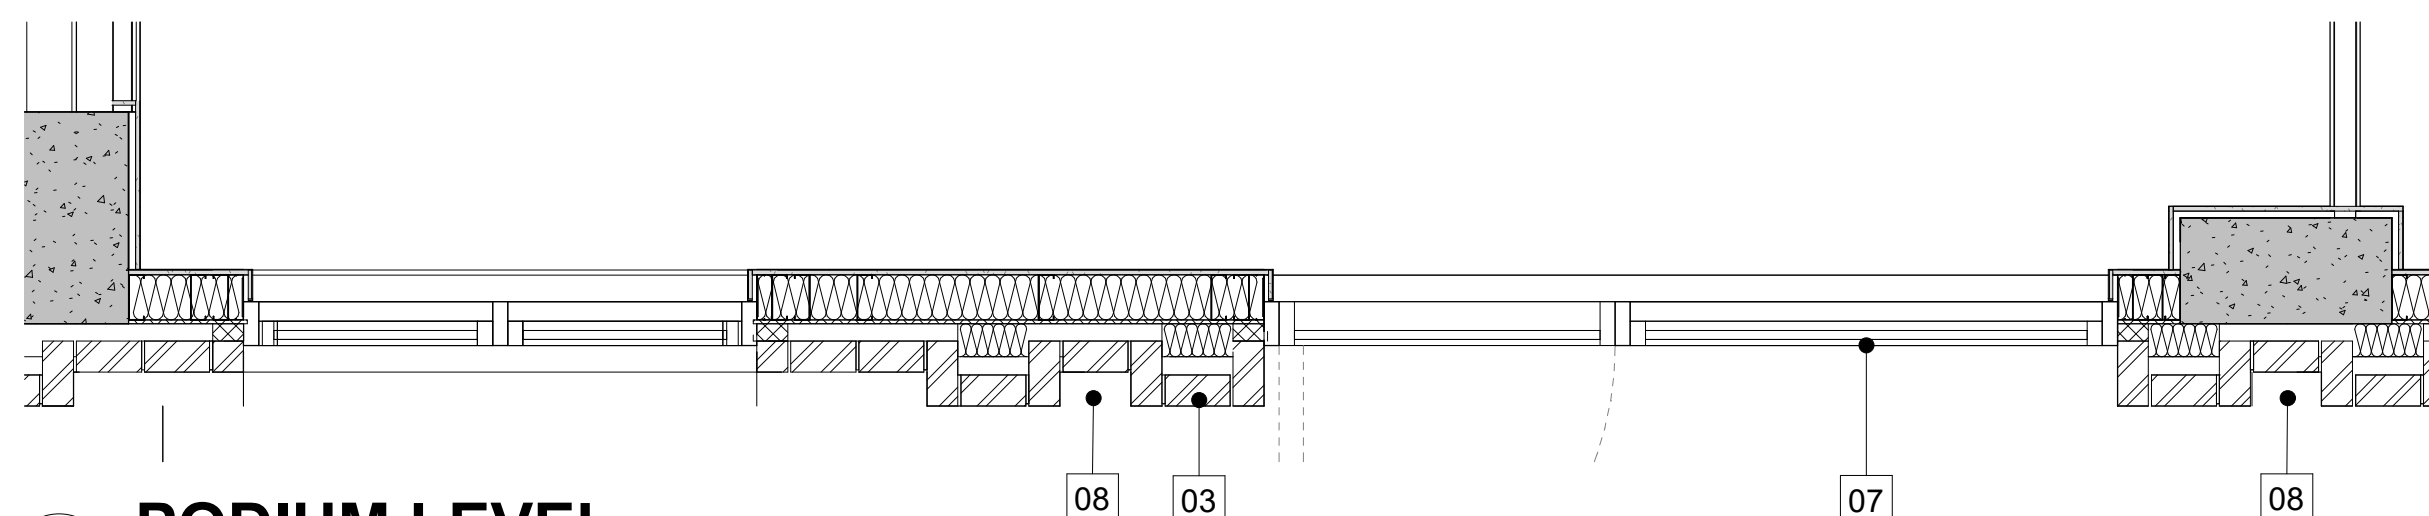

4 PODIUM LEVEL
1 : 25

- Key**
- | | | | |
|-----|--------------------------------|-----|-----------------------------------|
| 01. | White Brick | 16. | Cobbled Flint |
| 02. | Grey Brick | 18. | Grey Standing Seam Roof |
| 03. | Buff Brick | 19. | Stairs to Podium Level |
| 04. | Red Brick | 20. | Concrete Soffit |
| 05. | Equitone Linea Panel | 21. | White Metal Balcony |
| 06. | Fixed Glazing | 22. | White Metal Balustrade |
| 07. | Operable Glazed Panel | 23. | Red Metal Balcony |
| 08. | Brick Recess | 24. | Red Metal Balustrade |
| 09. | Contrast Brickwork | 25. | Red Metal Balustrade Panel Behind |
| 10. | Metal Surround Panel | 26. | Red Metal Canopy |
| 11. | Grey Metal Framed Curtain Wall | 27. | Concrete Soffit |
| 12. | Grey Metal Coping | 28. | Red Metal Gate |
| 13. | Grey Metal Door | 29. | Red Metal Fencing |
| 14. | Grey Metal Door Side Panel | 30. | Recessed cladding panel |
| 15. | 3D Metal Signage | | |

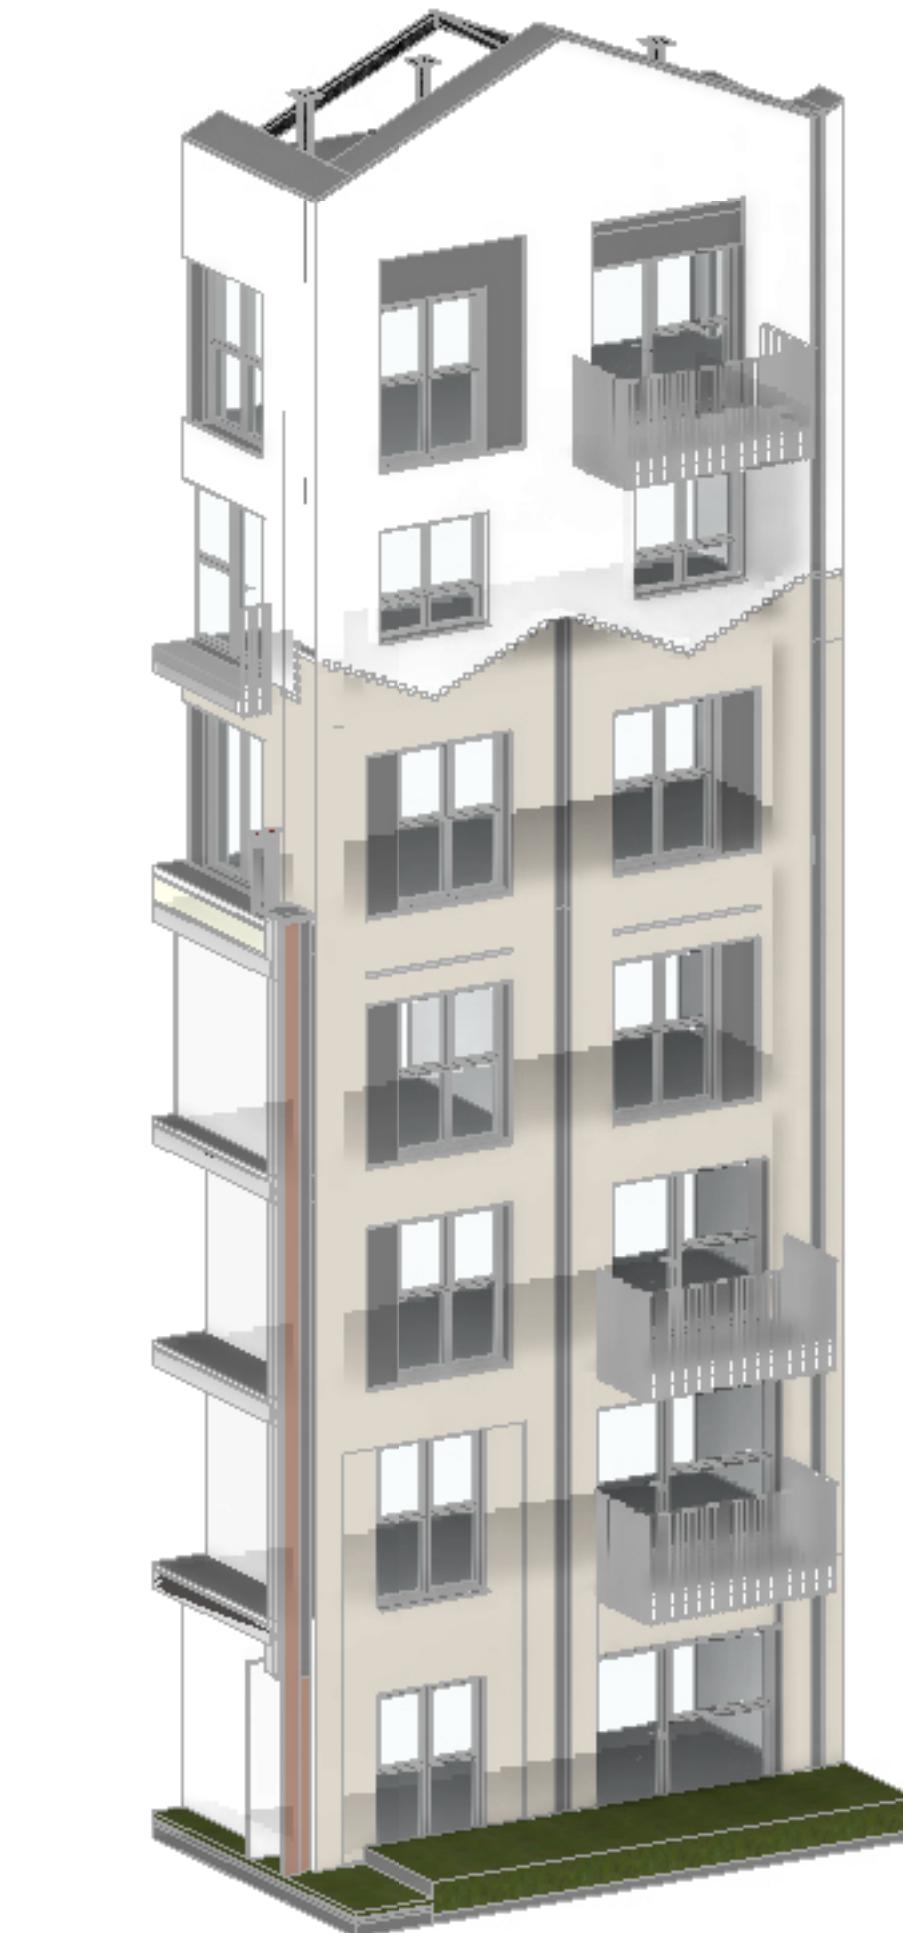

5 AXONOMETRIC

CD1	14.09.26	General updates for planning submission	sw	sw
P1	24.03.26	Formal ECE drawing issue	SW	SW
P2	19.02.26	Issue for NMA / client approval	SW	SW
P1	15.01.26	Issued for planning approval	SW	SW
Rev	Date	Revision Details	Dr	Ch



London 75 Great Suffolk Street, London, SE1 0BL
Buxton 64-66 Brighton Road, Buxton, BN1 4XE
Bristol Beason Tower, Colston Street, Bristol, BS1 4BE
T: 020 7638 2773 F: 0117 214 1101

E: hello@ecearchitecture.com Creativity. Quality. Commercially.
W: ecearchitecture.com R: ecearchitecture.com

Client Name
Westbrooke Developments

Job Title
Union Gardens, Worthing

Drawing Title
Bay Study - Block C East Elevation Front
PLANNING

Scale
1:25 @ A0 / 1:50 @ A2

SW	CB	11/18/25
----	----	----------

Project: 7656-ECE - C - ZZ -DR-AR07_401_C01
Originator: SW
Zone: CB
Level: 11/18/25
Type: Planning
Displ.: 11/18/25
Dwg. No.: 7656-ECE - C - ZZ -DR-AR07_401_C01
Rev: 11/18/25

GW2 Status

FOR APPROVAL

RIBA Status

APPROVAL

Revit Plot Date: 14/09/2025 11:42:09