





1 BLOCK C EAST ELEVATION SIDE
1 : 25

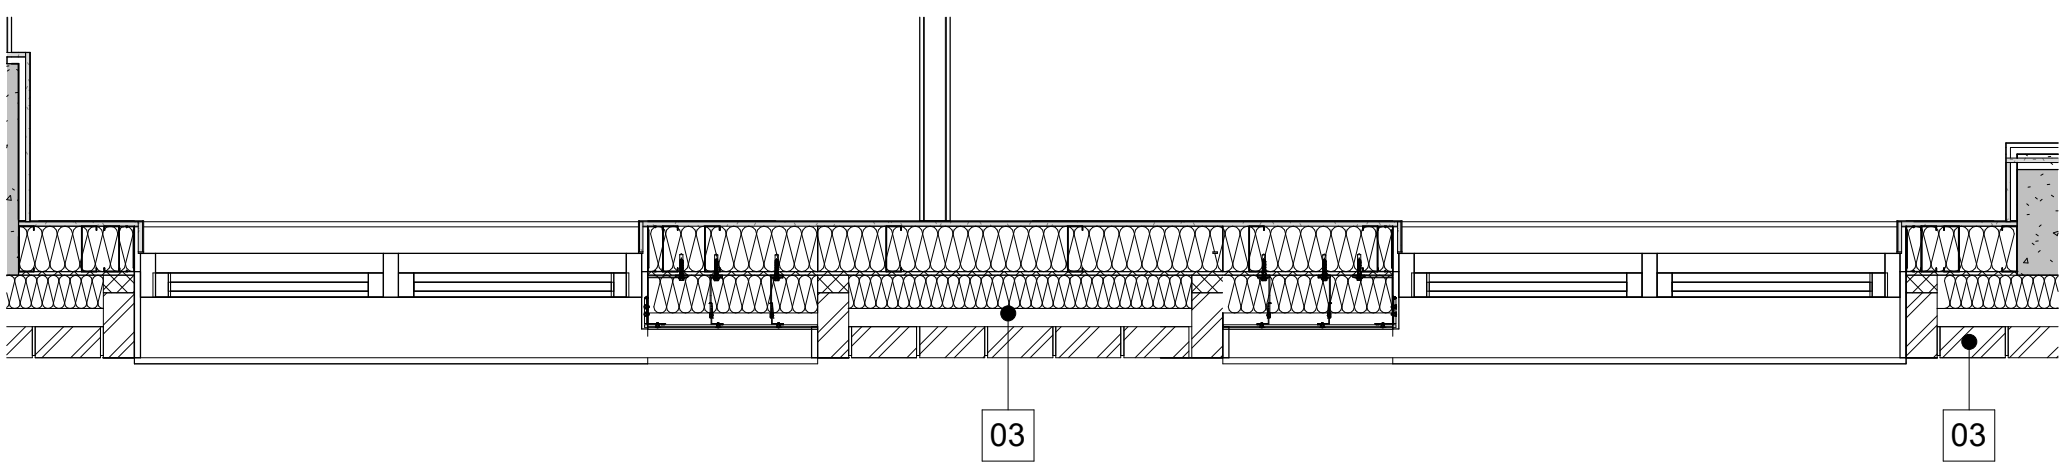


3 LEVEL 05
1 : 25

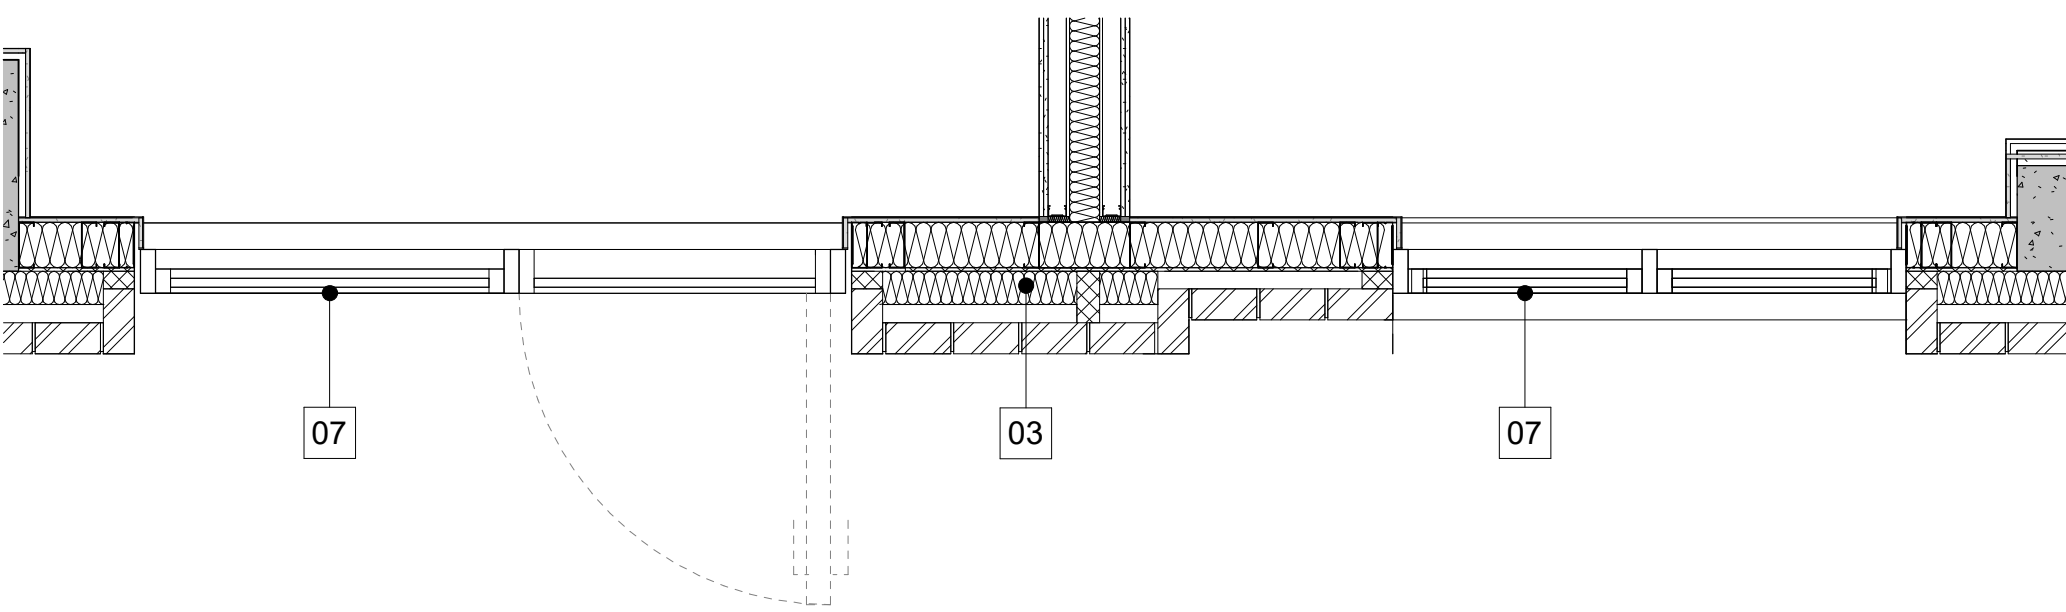


4 PODIUM LEVEL
1 : 25

Key

- | | | | |
|-----|--------------------------------|-----|-----------------------------------|
| 01. | White Brick | 16. | Cobbled Flint |
| 02. | Grey Brick | 18. | Grey Standing Seam Roof |
| 03. | Buff Brick | 19. | Stairs to Podium Level |
| 04. | Red Brick | 20. | Concrete Soffit |
| 05. | Equitone Linea Panel | 21. | White Metal Balcony |
| 06. | Fixed Glazing | 22. | White Metal Balustrade |
| 07. | Operable Glazed Panel | 23. | Red Metal Balcony |
| 08. | Brick Recess | 24. | Red Metal Balustrade |
| 09. | Contrast Brickwork | 25. | Red Metal Balustrade Panel Behind |
| 10. | Metal Surround Panel | 26. | Red Metal Canopy |
| 11. | Grey Metal Framed Curtain Wall | 27. | Concrete Soffit |
| 12. | Grey Metal Coping | 28. | Red Metal Gate |
| 13. | Grey Metal Door | 29. | Red Metal Fencing |
| 14. | Grey Metal Door Side Panel | 30. | Recessed cladding panel |
| 15. | 3D Metal Signage | | |

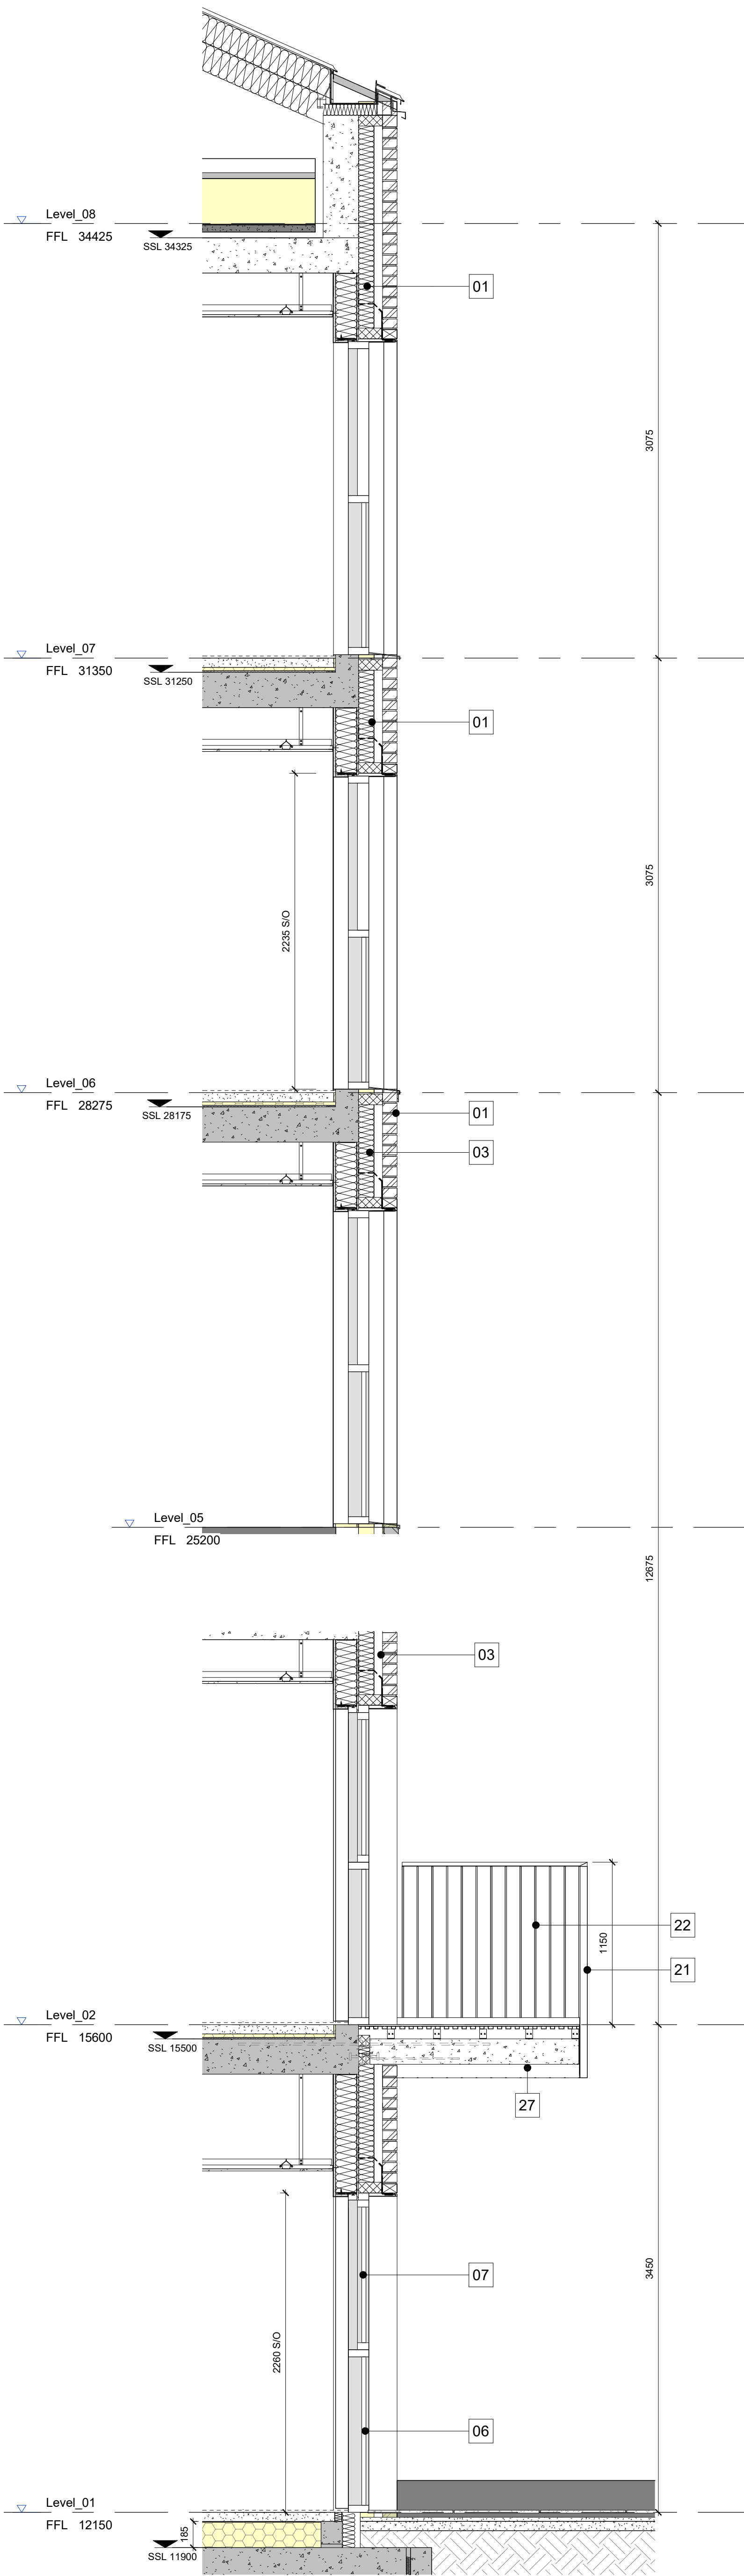

2 FACADE SECTION A-A'
1 : 25

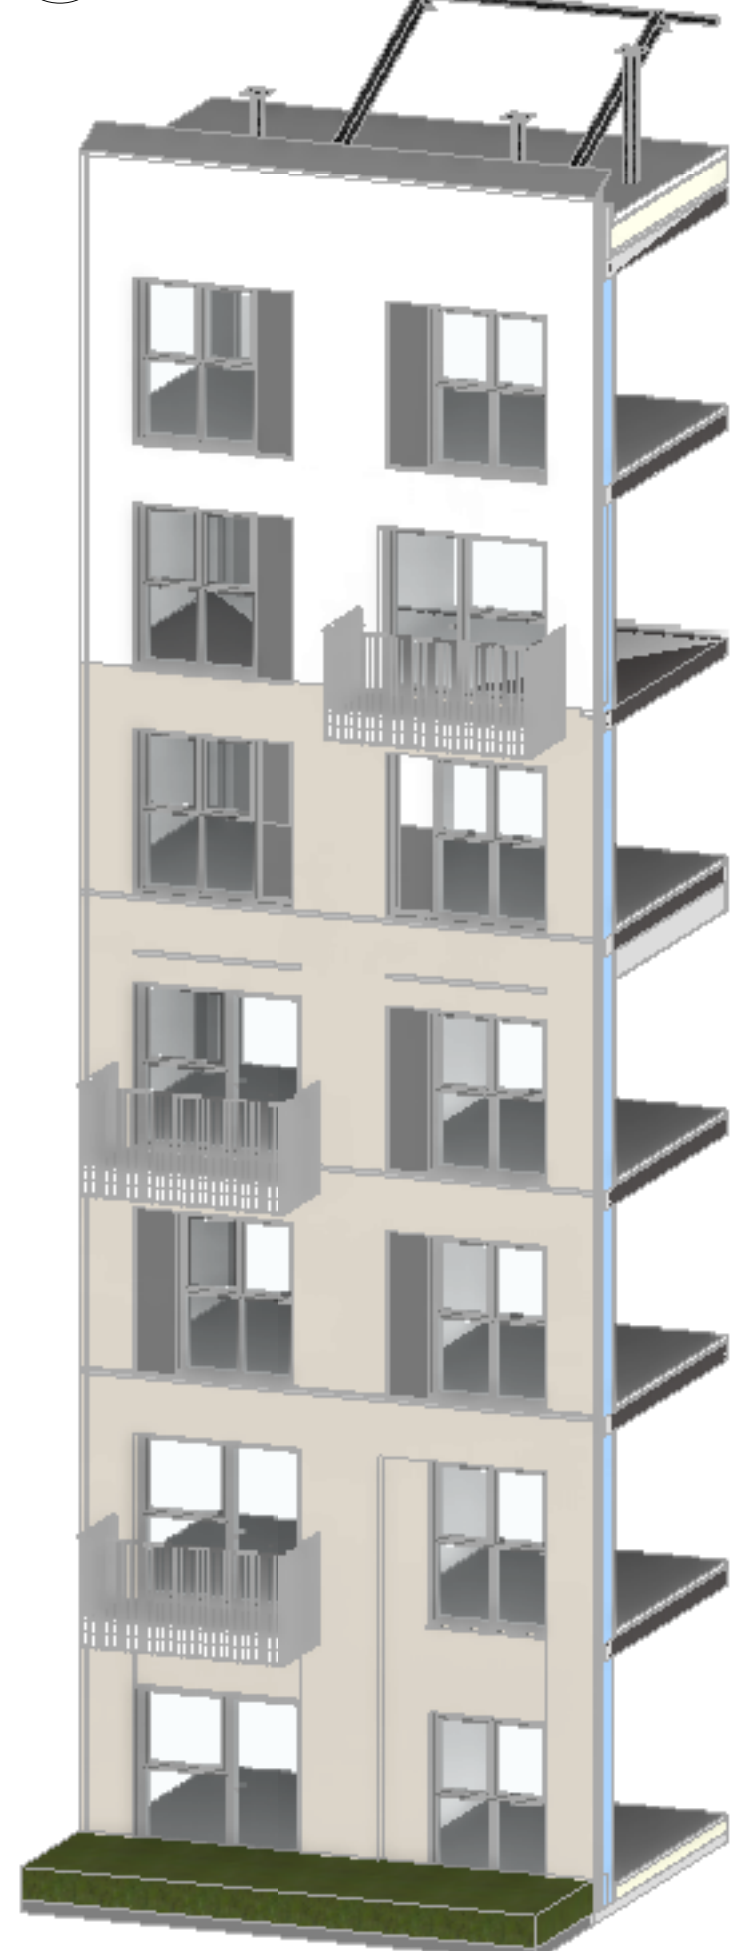

5 AXONOMETRIC

C01	14.09.26	General updates for planning submission	sw	sw
P1	24.03.26	Formal ECE drawing issue	SW	SW
P2	19.02.26	Issue for NMA / client approval	SW	SW
P1	15.01.26	Issued for planning approval	SW	SW

Rev	Date	Revision Details	Dr	Ch
-----	------	------------------	----	----



Westbrooke Developments

Job Title
Union Gardens, Worthing

Drawing Title
Bay Study - Block C East Elevation Side
PLANNING

Scale
1:25 @ A0 / 1:50 @ A2

Project	Originator	Zone	Level	Type	Disp.	Dwg. No.	Rev
SW	CB					11/18/25	

Project: 7656-ECE - C - ZZ -DR-AR07_402.C01
Replaces AM Drawing Ref: 2018-AM-02-02-AR07_402

FOR APPROVAL
APPROVAL