




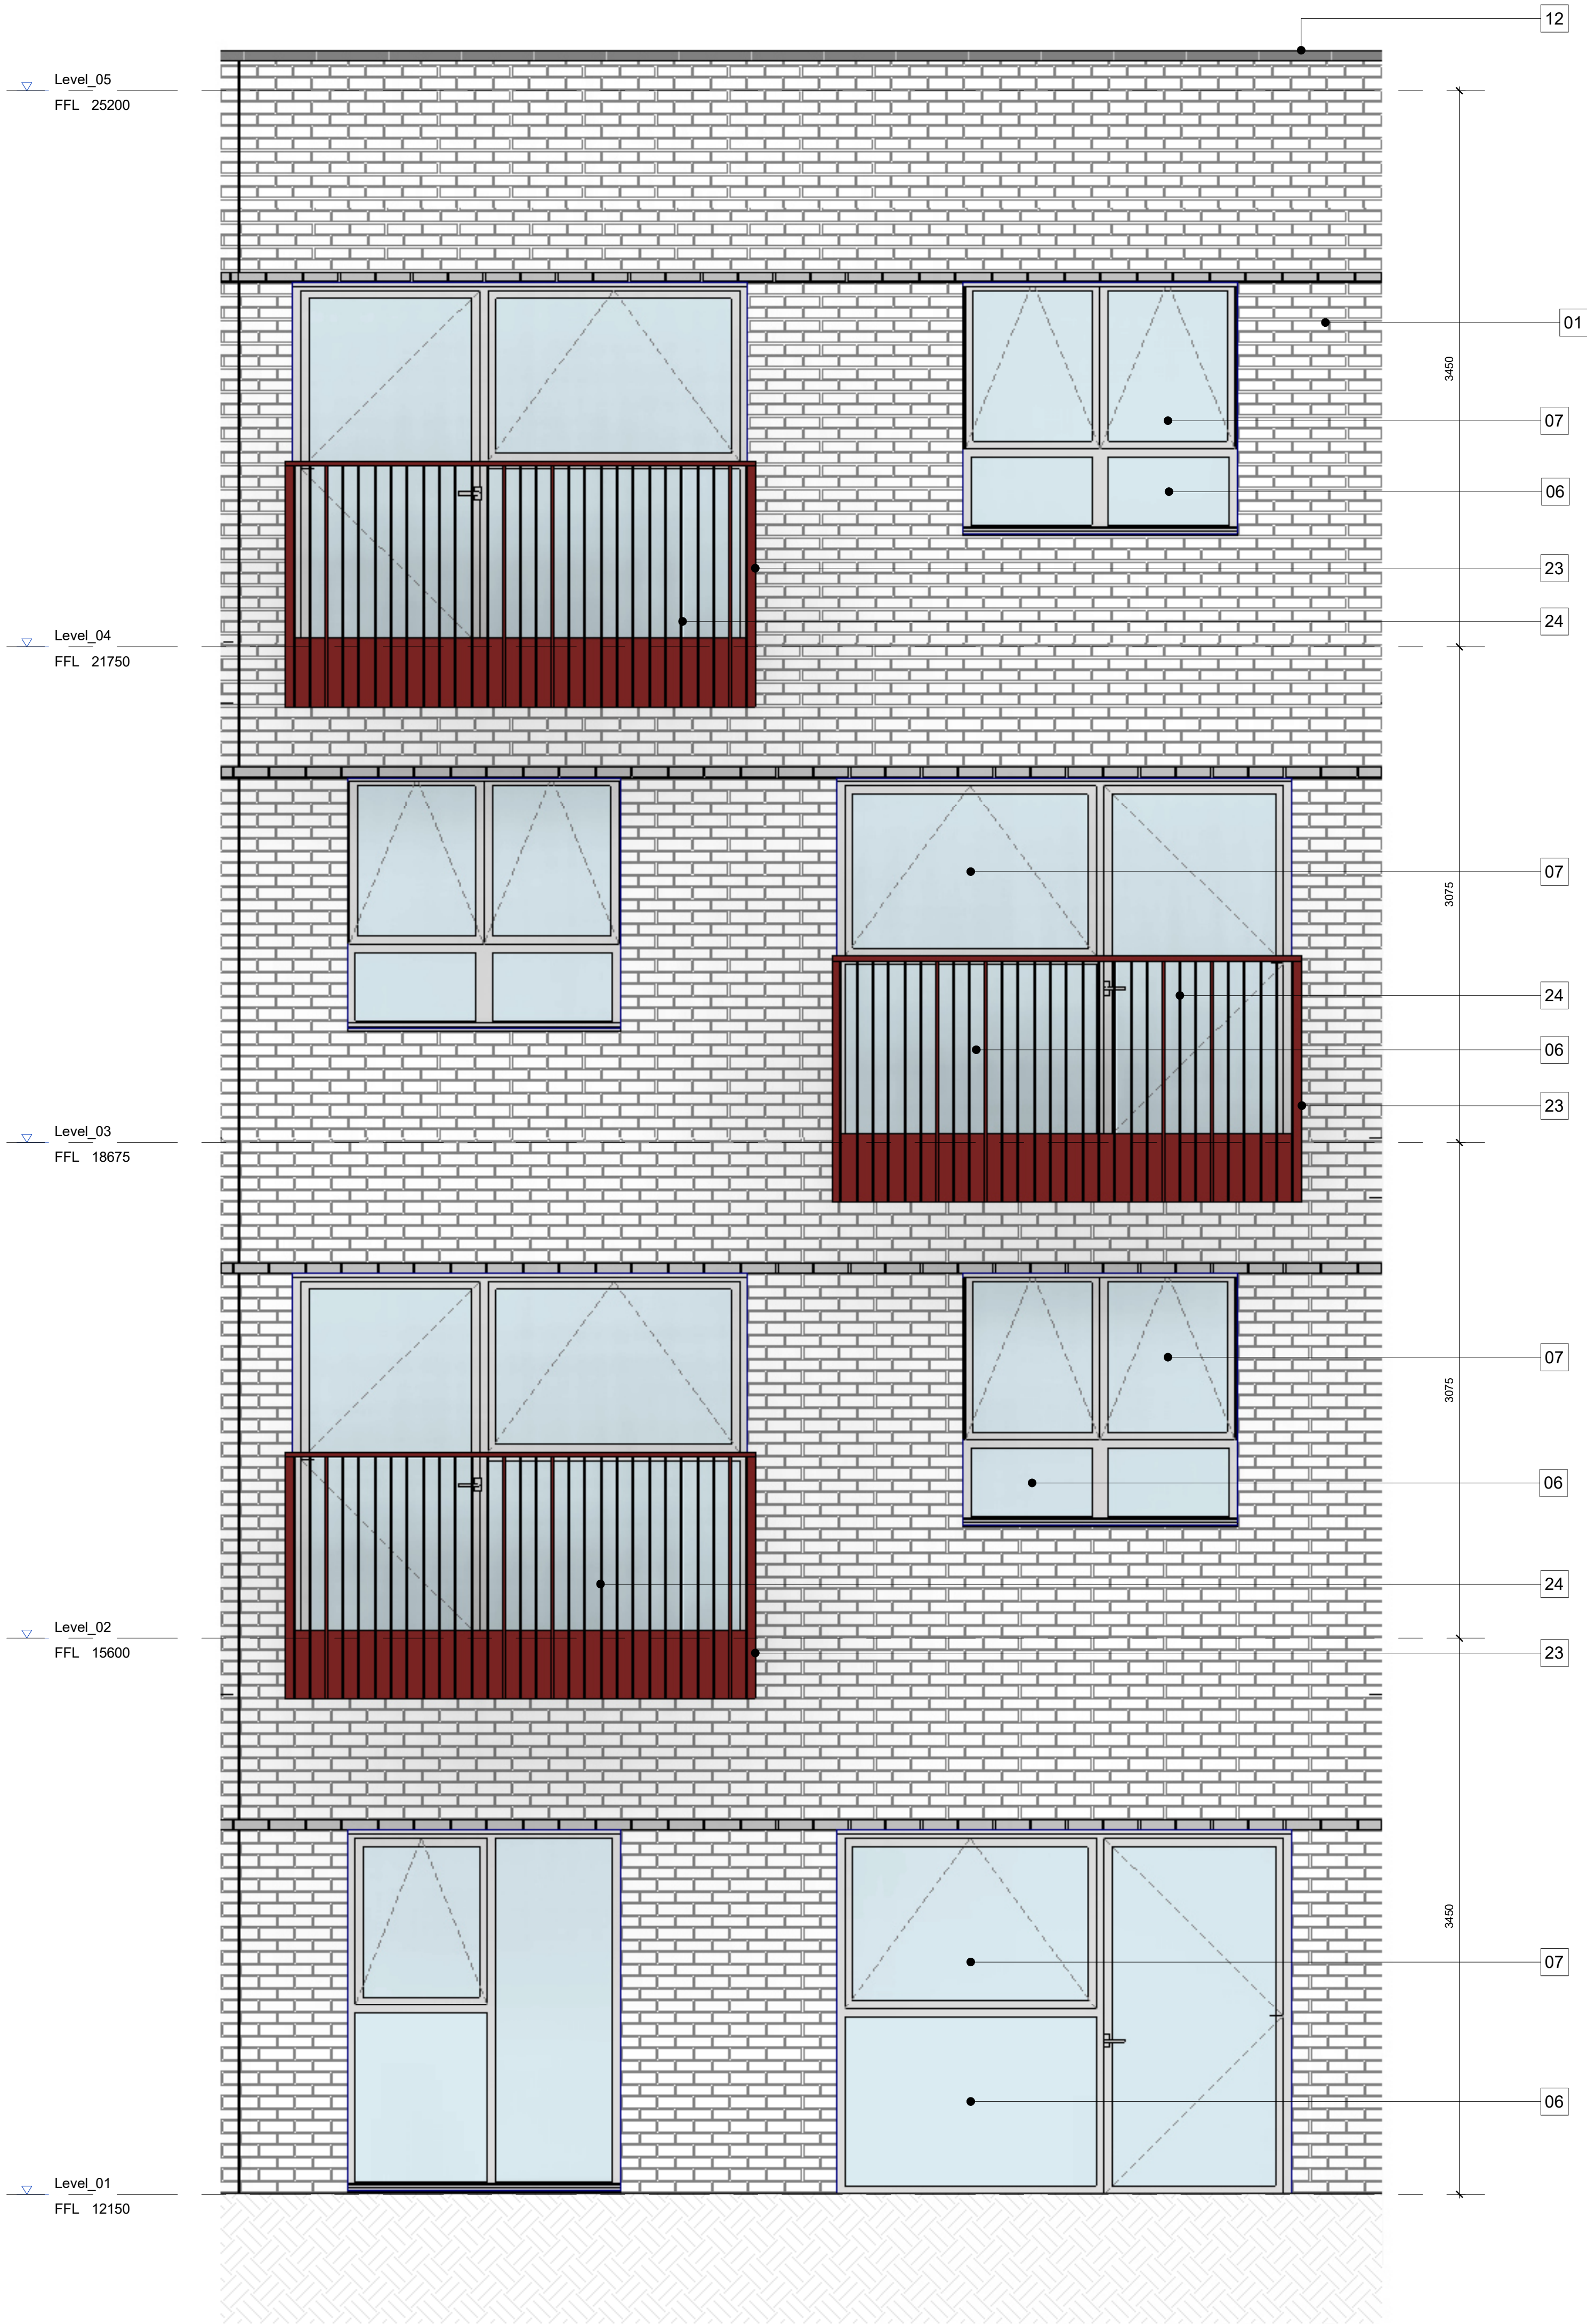

1 EAST ELEVATION HIGH ST BLOCK D
1 : 25

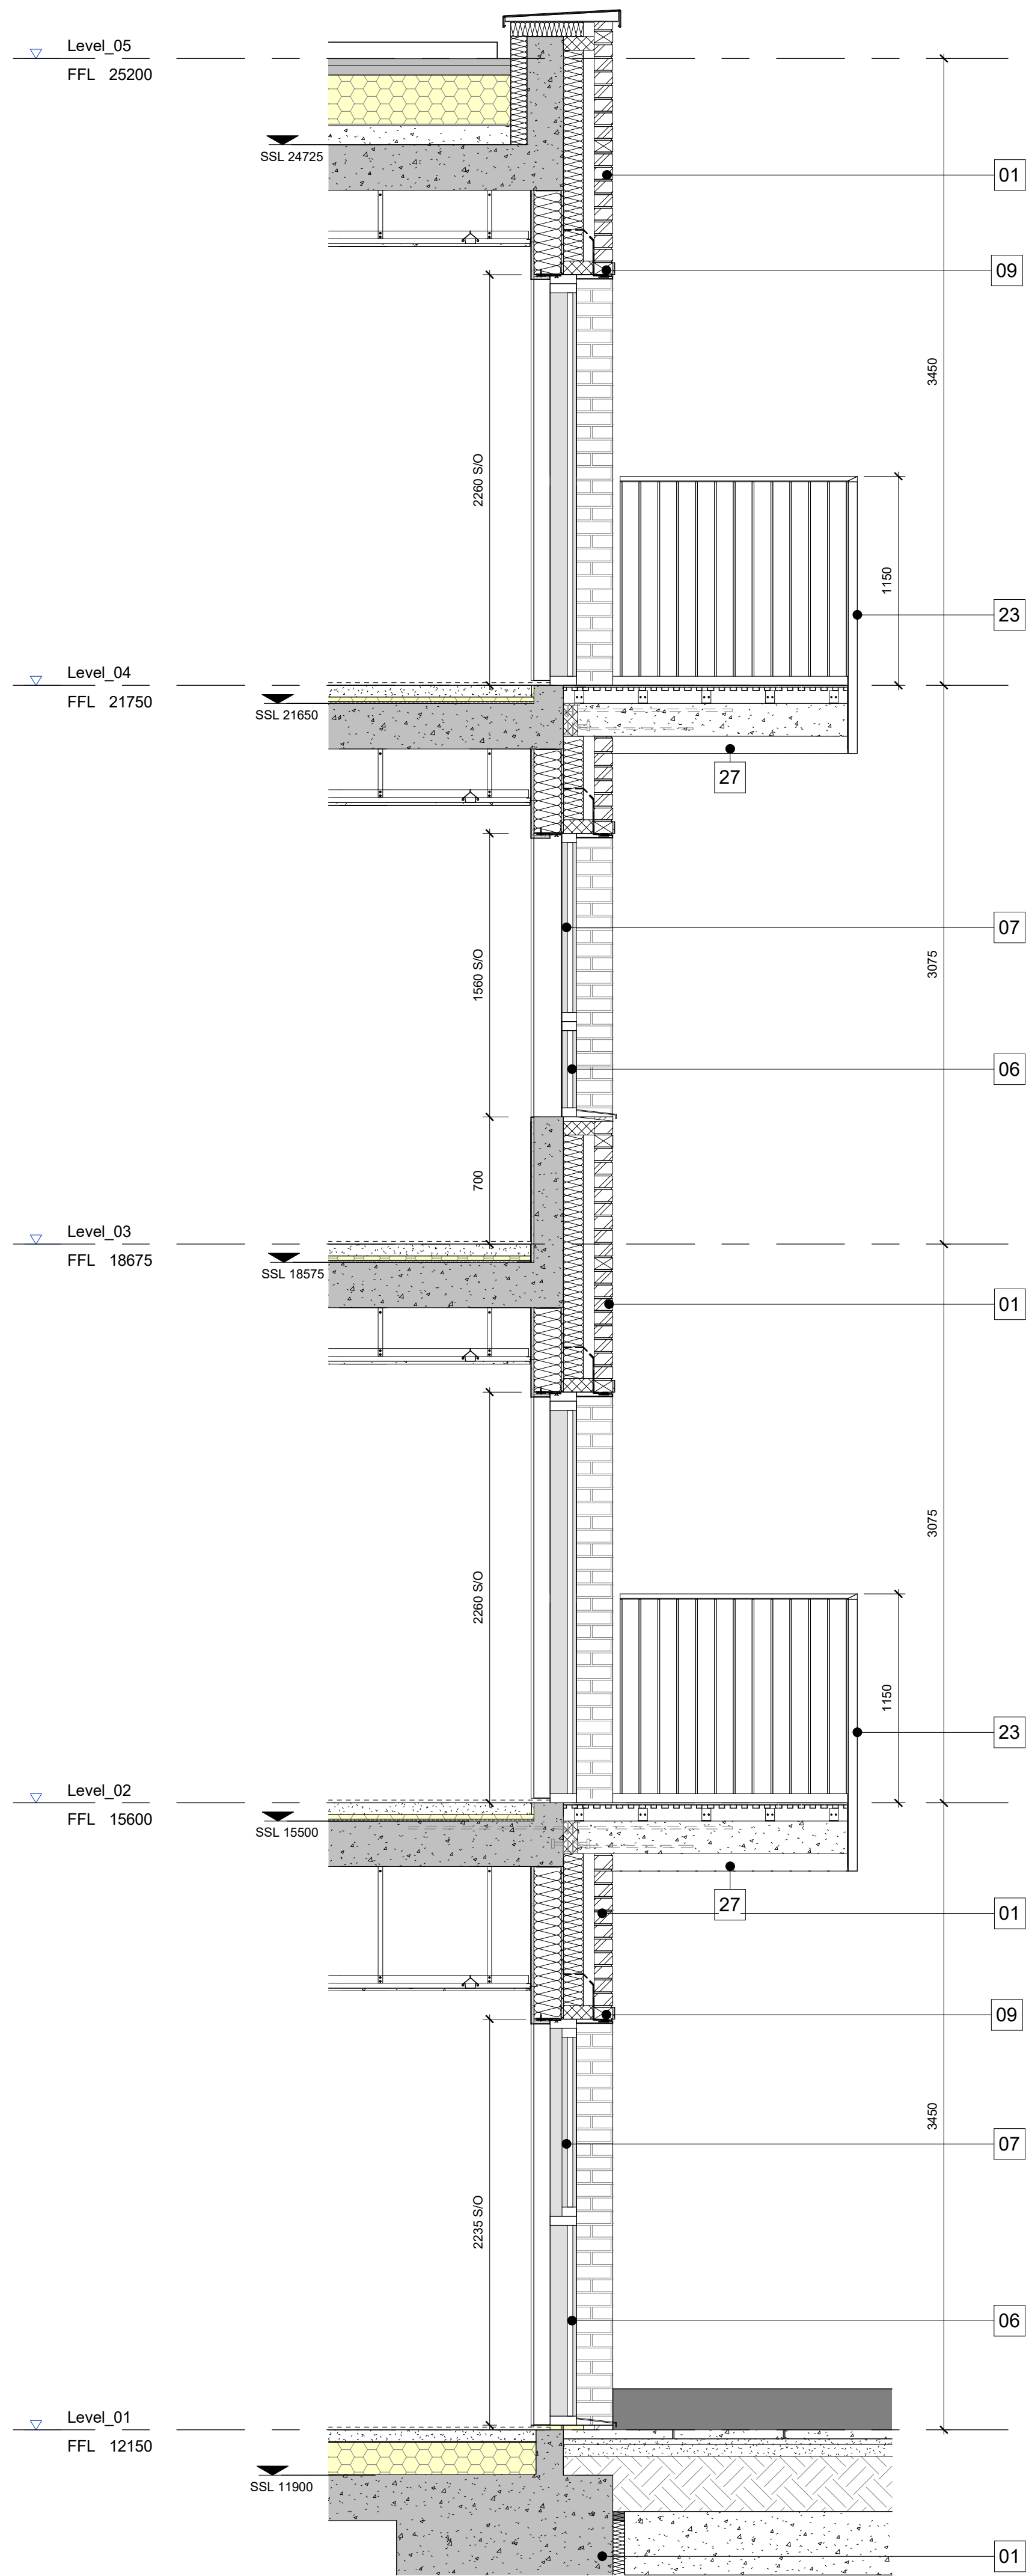

2 FACADE SECTION A-A' - BLOCK D EAST
1 : 25

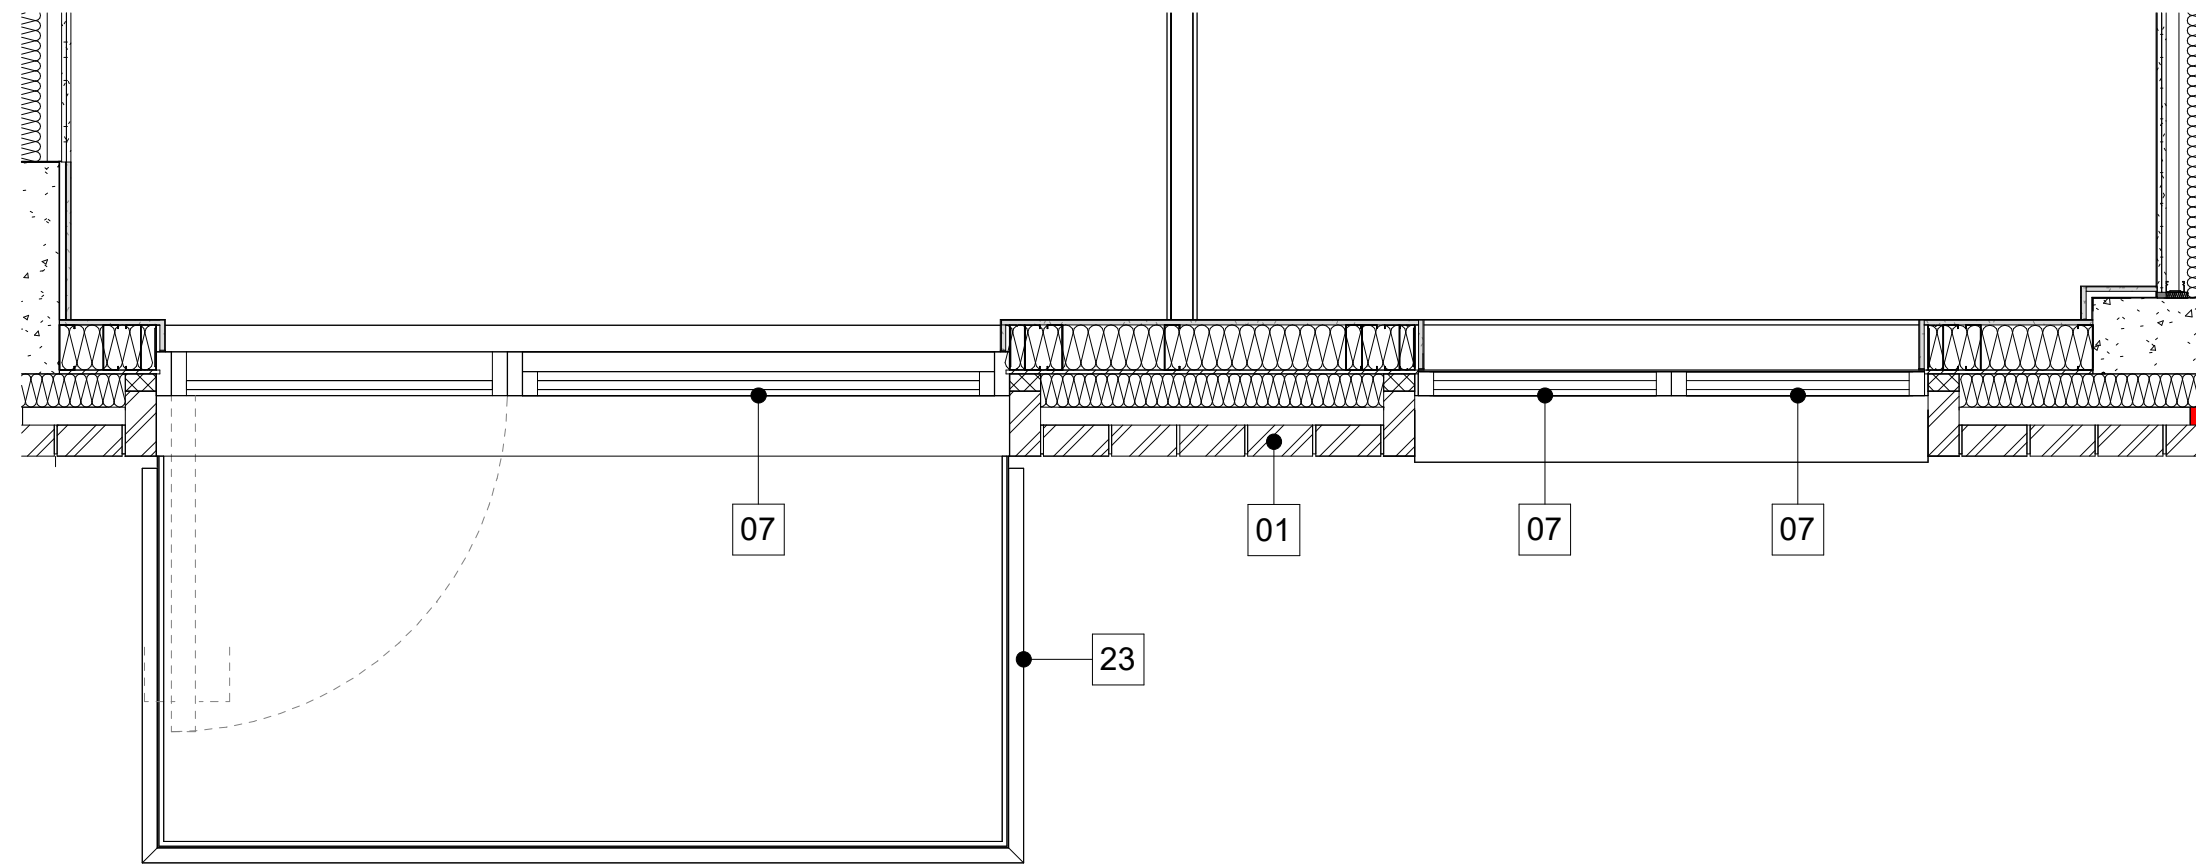

3 LEVEL 02
1 : 25



4 AXONOMETRIC

Key	
01.	White Brick
02.	Grey Brick
03.	Buff Brick
04.	Red Brick
05.	Equitone Linea Panel
06.	Fixed Glazing
07.	Operable Glazed Panel
08.	Brick Recess
09.	Contrast Brickwork
10.	Metal Surround Panel
11.	Grey Metal Framed Curtain Wall
12.	Grey Metal Coping
13.	Grey Metal Door
14.	Grey Metal Door Side Panel
15.	3D Metal Signage
16.	Cobbled Flint
18.	Grey Standing Seam Roof
19.	Stairs to Podium Level
20.	Concrete Soffit
21.	White Metal Balcony
22.	White Metal Balustrade
23.	Red Metal Balcony
24.	Red Metal Balustrade
25.	Red Metal Balustrade Panel Behind
26.	Red Metal Canopy
27.	Concrete Soffit
28.	Red Metal Gate
29.	Red Metal Fencing
30.	Recessed cladding panel

C01	14.09.26	General updates for planning submission	sw	sw
P1	24.03.26	Formal ECE drawing issue	SW	SW
P2	19.02.26	Issue for NMA / client approval	SW	SW
P1	15.01.26	Issued for planning approval	SW	SW

Rev	Date	Revision Details	Dr	Ch
-----	------	------------------	----	----



London 75 Great Suffolk Street, London, SE1 0BL
Sussex 64-66 Brighton Road, Worthing, BN11 2EN
Bristol Beason Tower, Colston Street, Bristol, BS1 4XE
T: 020 7638 2773 T: 01903 246777 F: 0117 214 1101

E: hello@ecearchitecture.com Creativity. Quality. Commercially.
W: ecearchitecture.com Reimagining what's possible.

Client Name
Westbrooke Developments

Job Title
Union Gardens, Worthing

Drawing Title
Bay Study - Block D East Elevation
PLANNING

Scale
1:25 @ A0 / 1:50 @ A2

Project	Originator	Zone	Level	Type	Disp.	Dwg. No.	Rev
SW	CB					11/18/25	

7656-ECE - D - ZZ -DR-AR07_408,C01
Replaces AAM Drawing Ref: 2018-AAM-02-02-AR07_C-001

FOR APPROVAL
RIBA Status
APPROVAL