



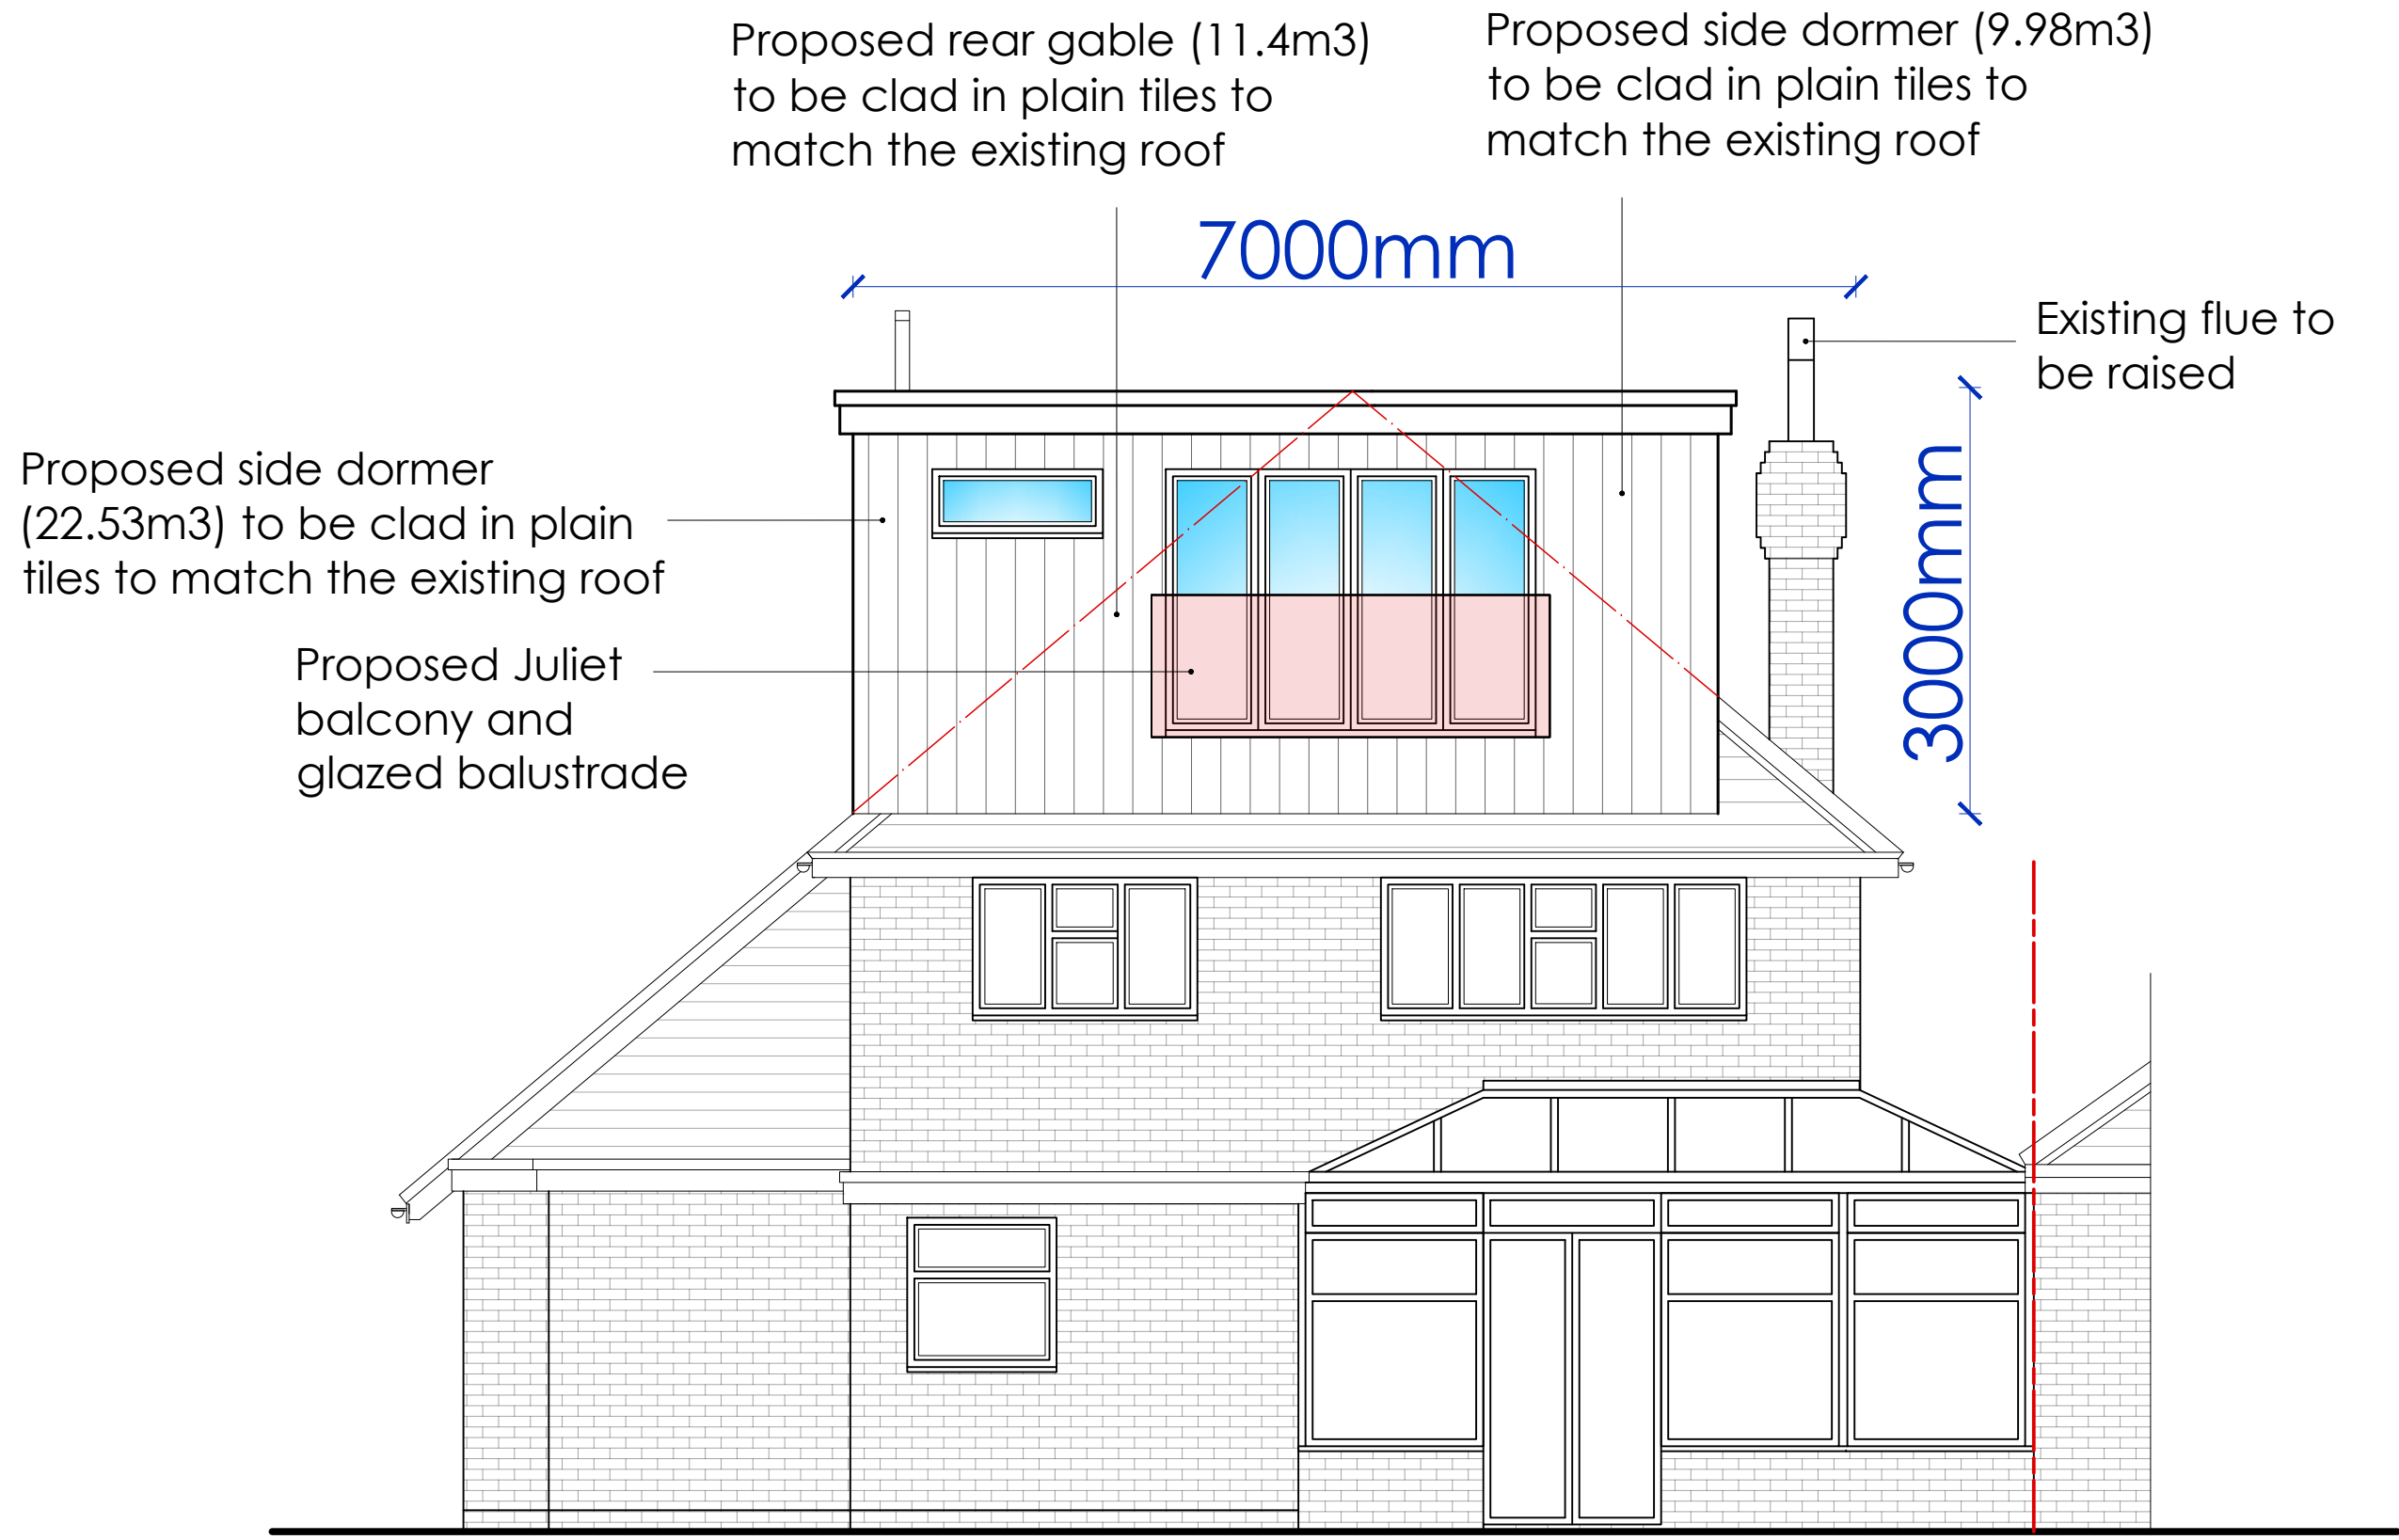


PROPOSED SOUTH ELEVATION 1:50

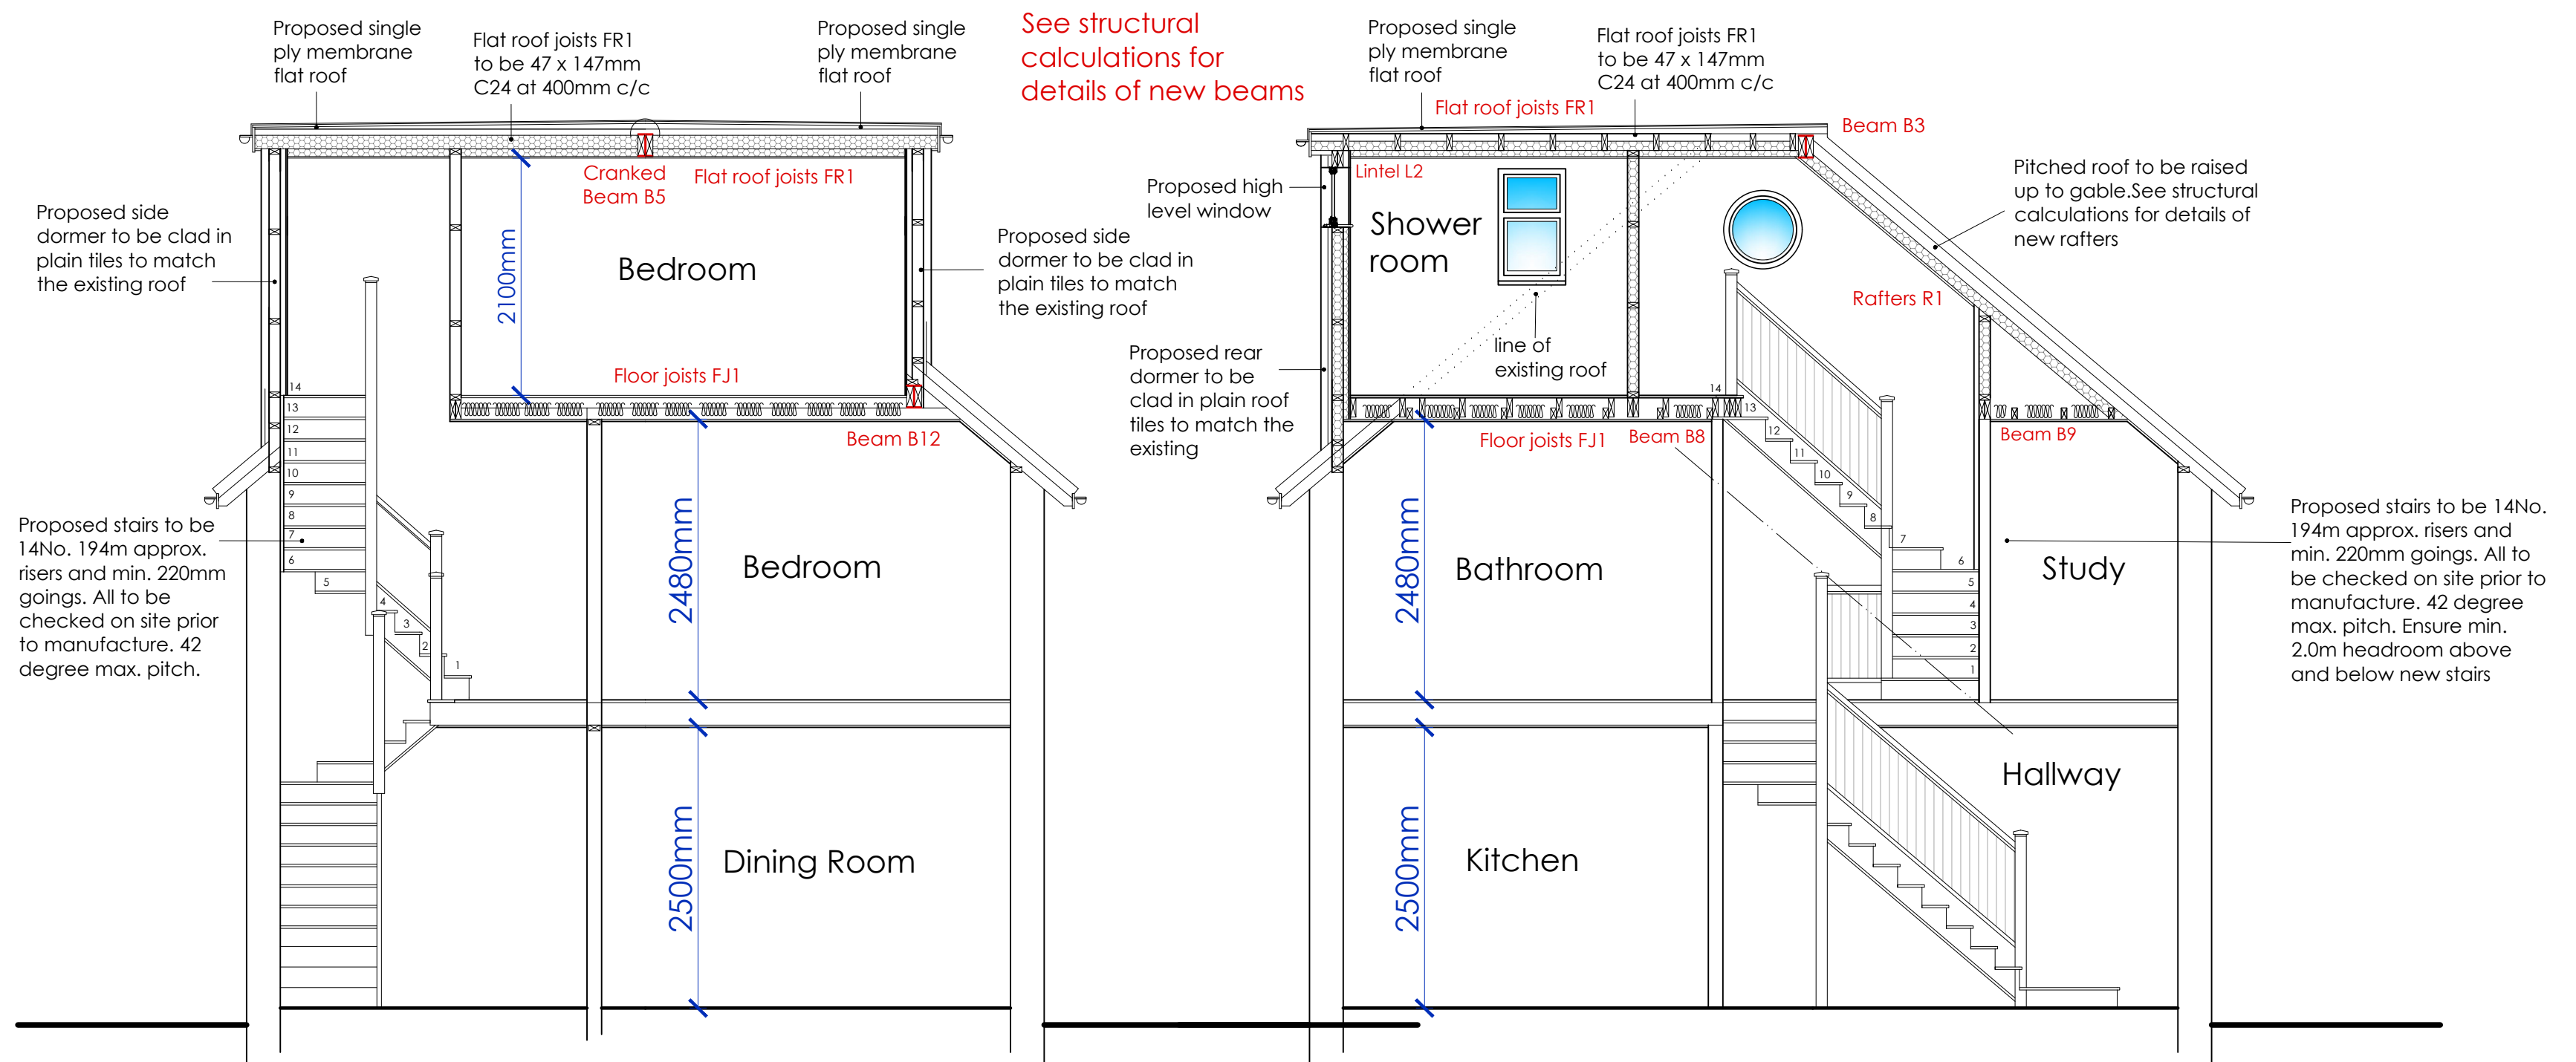

PROPOSED SECTION A:A 1:50

PROPOSED SECTION B:B 1:50

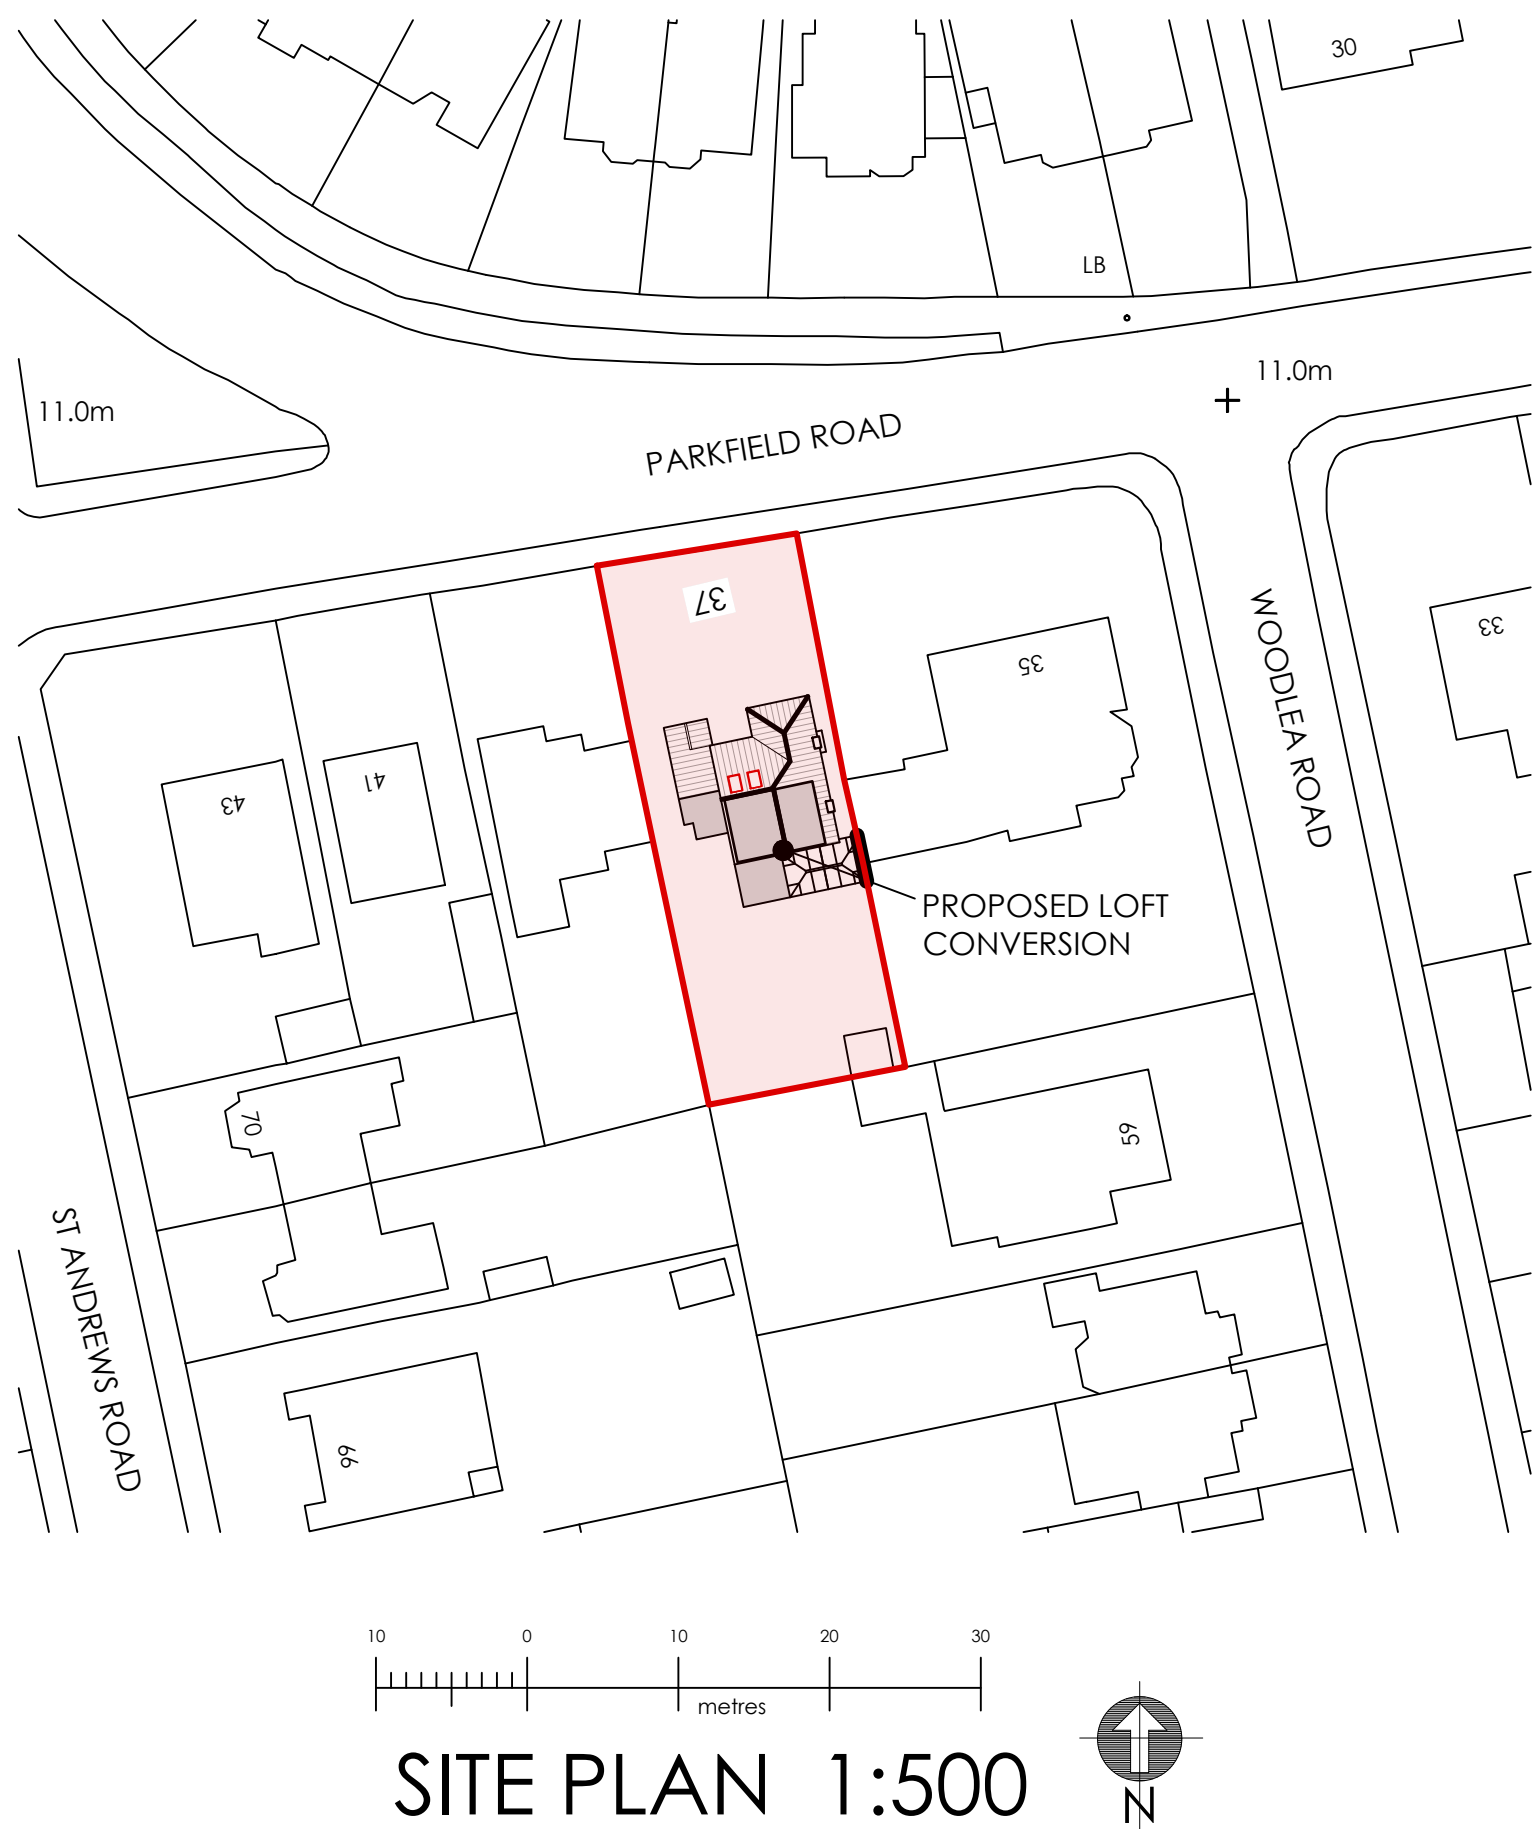


ROOF EXTENSIONS (Volumes)


1. West facing hip to gable - 5.7m³ (note: full gable is 11.4m³, however the rear is a dormer so the volume of half is taken)
2. South facing hip to gable - 11.4m³
3. East facing dormer - 9.98m³
4. West facing dormer - 22.53m³

TOTAL VOLUME = 49.61m³

37 PARKFIELD ROAD,
WORTHING

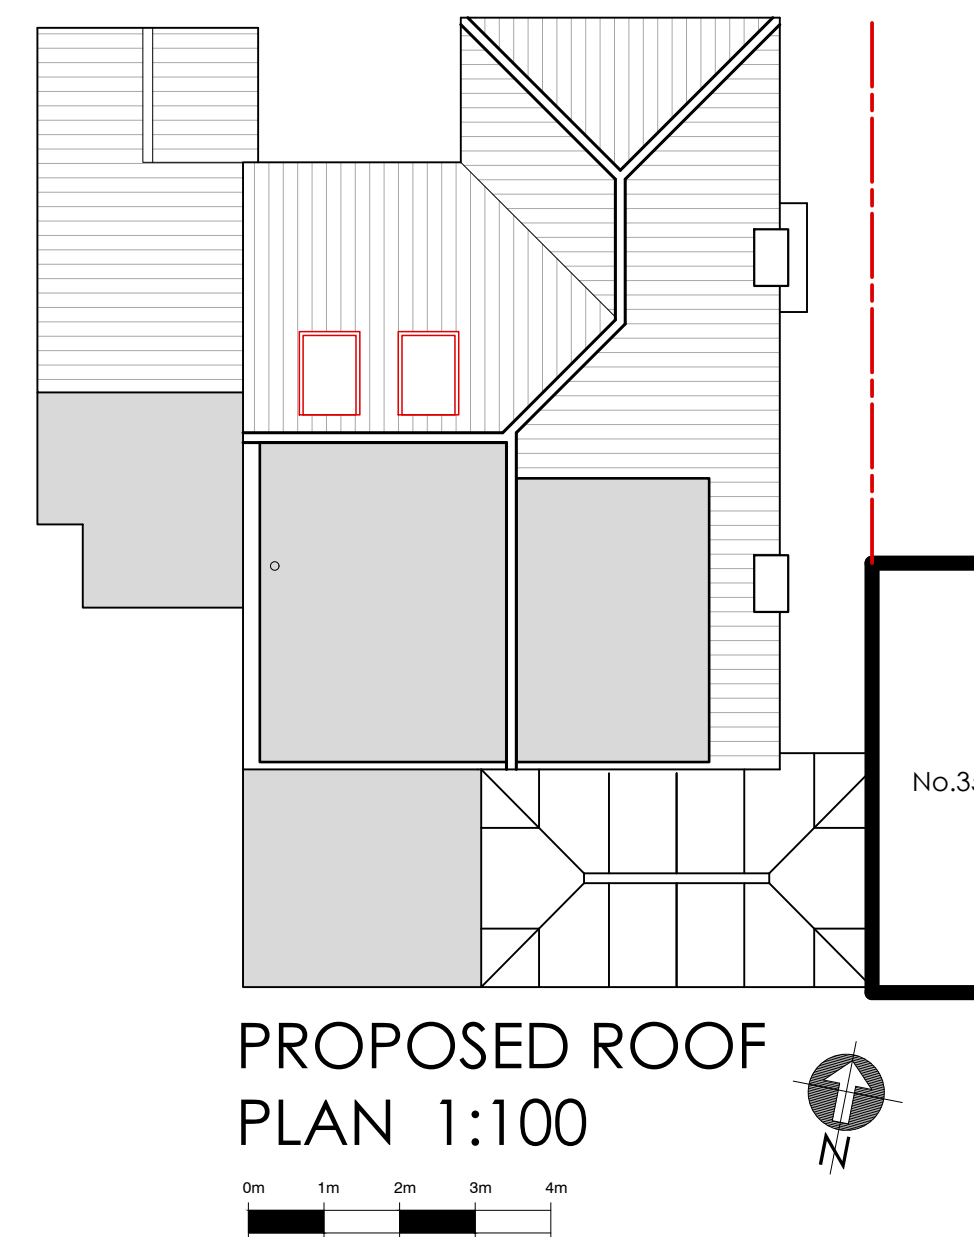

PROPOSED ROOF
PLAN 1:100

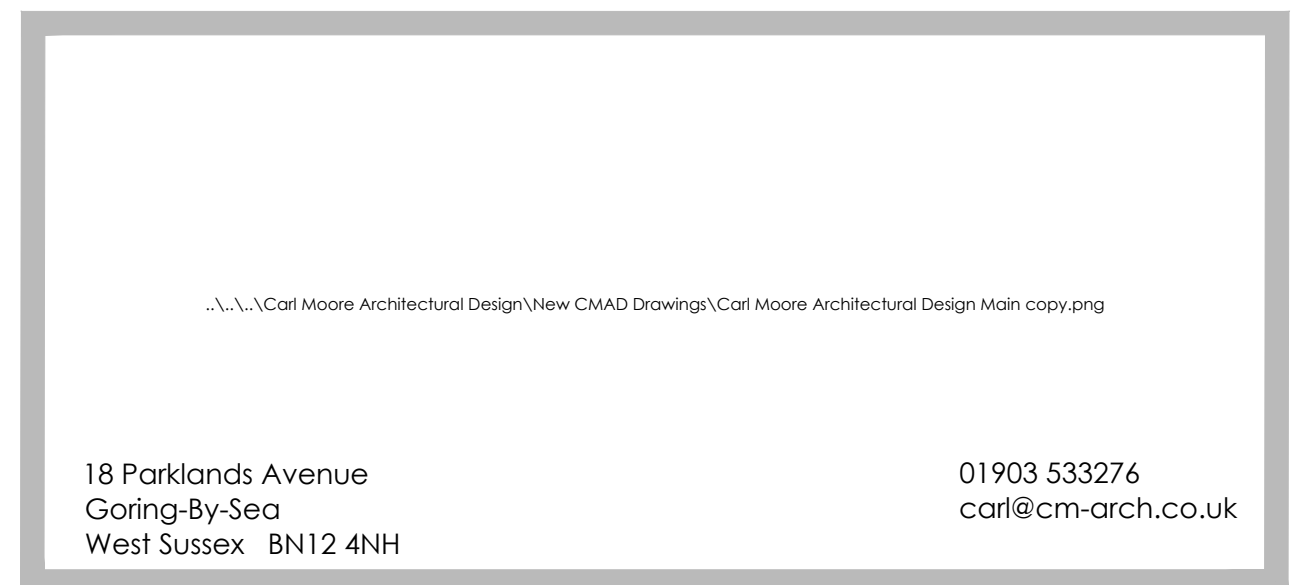

Address of Works: 37 PARKFIELD ROAD
WORTHING
BN13 1EP

Drawing Title: PROPOSED LOFT CONVERSION

Paper Size/ Scale: A1

Date: NOVEMBER 2025

Drawing Number: WG-315-07

Revision: Revision

General Notes:

- 1: Do not scale from these drawings (unless for planning purposes).
- 2: Drawings to be read in conjunction with the structural calculations and the building notes provided.
- 3: The client/ contractor is advised to read the separate notes and the details provided in the structural calculations regarding the CDM regulations.
- 4: The property owner is reminded to serve a Party Wall Notice on any adjoining owner should they need to do so under the requirements of the Party Wall Act 1994.
- 5: No work should be undertaken until all consents (Planning and Building Control) have been received and approved in writing. Any work undertaken without consent is done so at the clients risk.
- 6: All dimensions to be checked on site prior to ordering any materials, kitchens or bathrooms.
- 7: All existing foundations and lintels taking any additional loads are to be exposed and agreed with the Building Control Officer.