




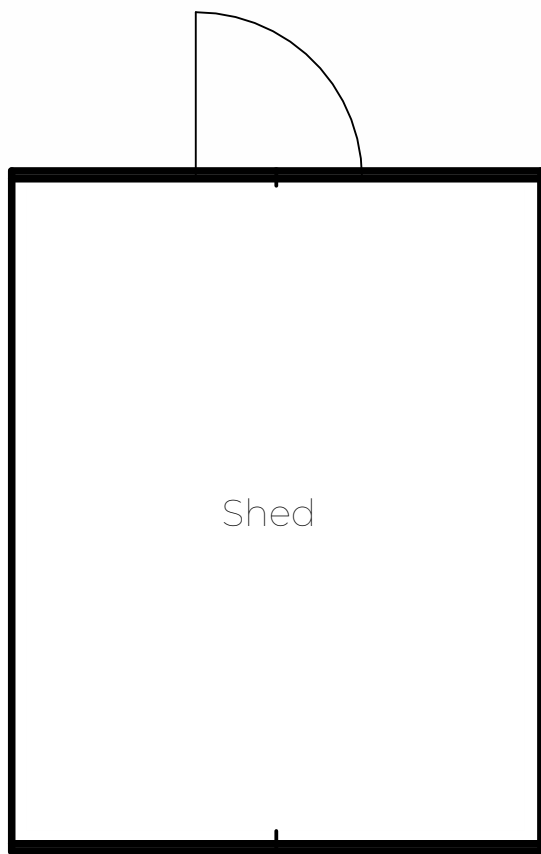


Existing Shed 1
1 : 50

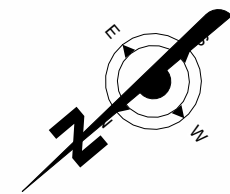


Elevation 1
1 : 50

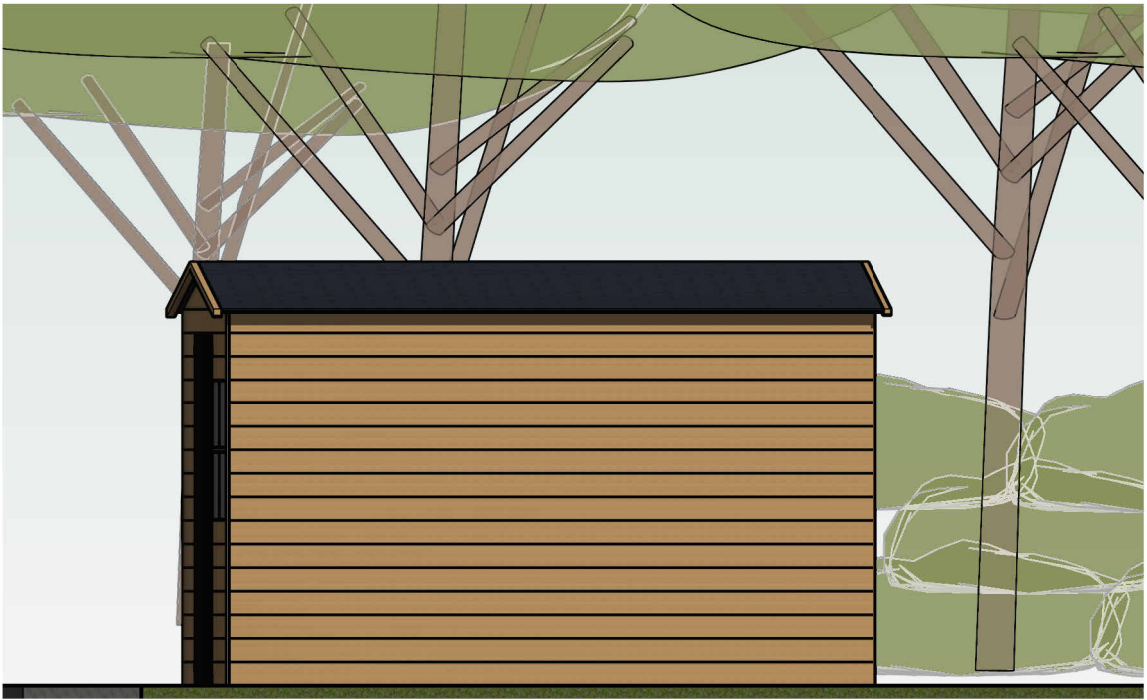


Elevation 2
1 : 50

 

Existing Shed Roof Plan
1 : 50

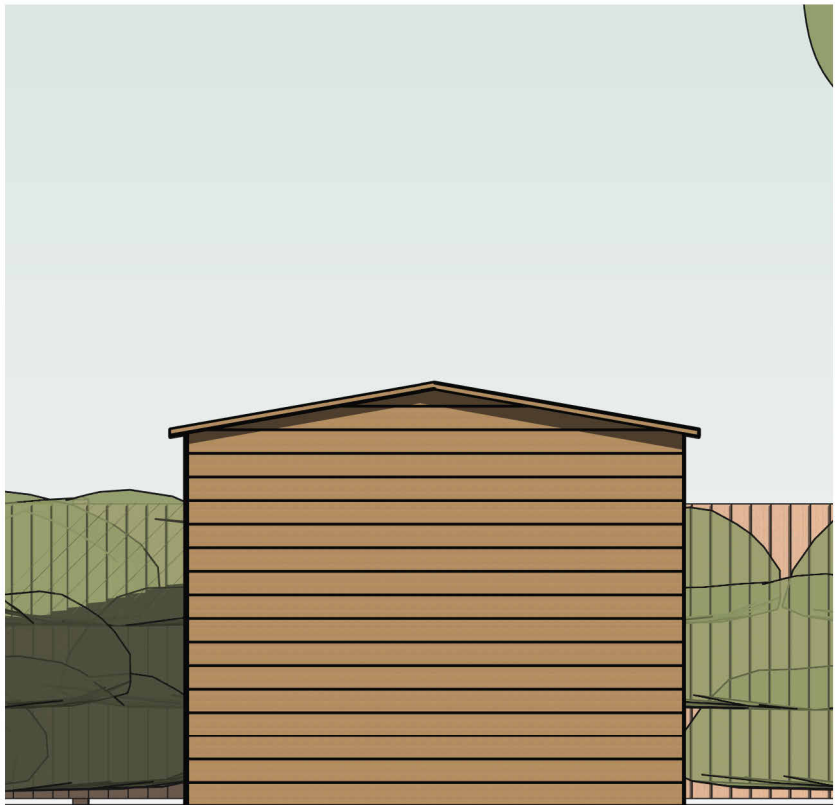

Elevation 3
1 : 50

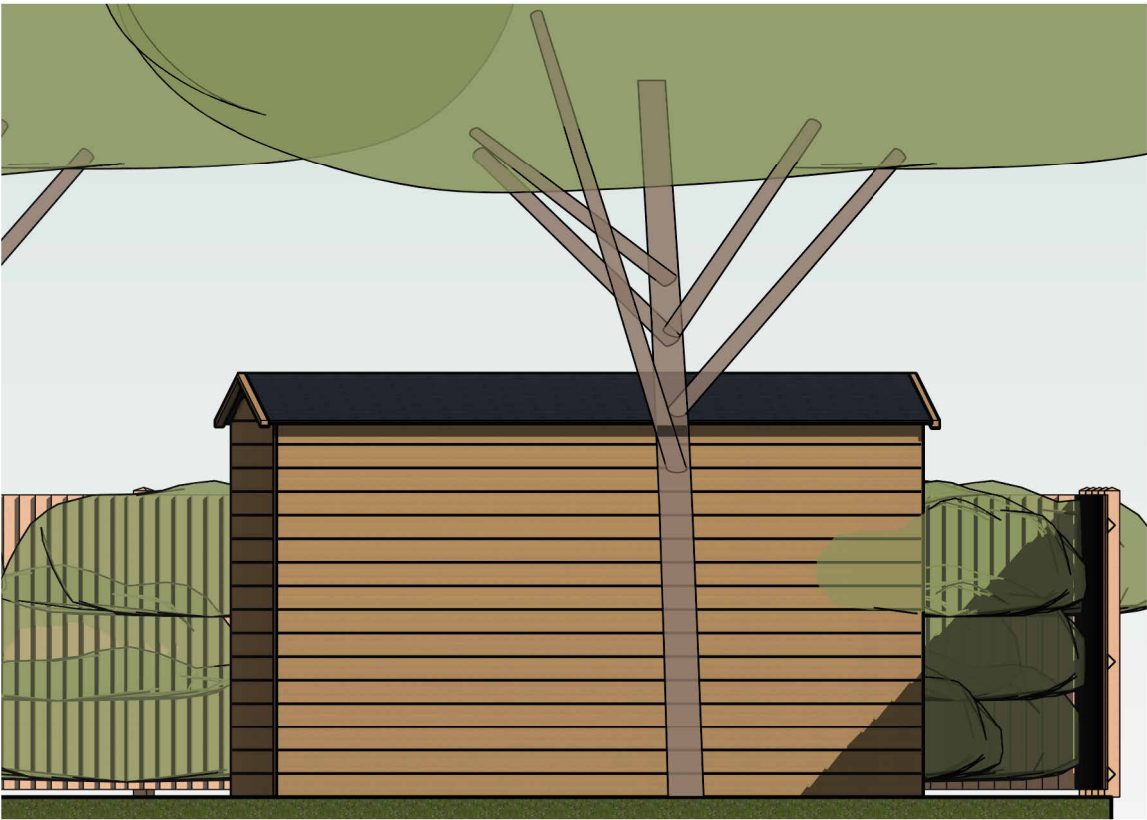

Elevation 4
1 : 50

Notes:

1. THE COPYRIGHT OF THIS DRAWING IS VESTED IN ARCHEVOLVE AND IT MAY NOT BE REPRODUCED IN WHOLE OR PART OR USED FOR THE MANUFACTURE OF ANY ARTICLE WITHOUT THE EXPRESS PERMISSION OF THE COPYRIGHT HOLDERS.
2. WORK TO FIGURED DIMENSIONS ONLY.
3. THIS DRAWING IS TO BE READ IN CONJUNCTION WITH ALL RELEVANT ARCHITECT'S, SERVICE ENGINEER'S AND ARCHEVOLVE AND SPECIFICATIONS.

Rev_A	Updated Plans for Validation	AP	01/07/26
-------	------------------------------	----	----------

Revision Number	Revision Description	Issued by	Revision Date
-----------------	----------------------	-----------	---------------

DATE:	STATUS:	SHEET SIZE:
11/02/26	PLANNING ISSUE	A1

SCALE:	DRAWN:	CHECKED:
1 : 50	AP	

CLIENT:	SITE ADDRESS:
Courtlands	

DRAWING:

Change of Use

TITLE:

Pre Existing Shed 1

PROJECT NO:

Courtlands

DRAWING NO:

APC/012/ 26/05

REVISION:

Rev_A




ARCHEVOLVE

✉ // design @archevolve.co.uk

🌐 // [www. archevolve.co.uk](http://www.archevolve.co.uk)

☎ // 01798 879894

 

VISUAL SCALE 1:50 @ A1