


Notes:


1. THE COPYRIGHT OF THIS DRAWING IS VESTED IN ARCHEVOLVE AND IT MAY NOT BE REPRODUCED IN WHOLE OR PART OR USED FOR THE MANUFACTURE OF ANY ARTICLE WITHOUT THE EXPRESS PERMISSION OF THE COPYRIGHT HOLDERS.
2. WORK TO FIGURED DIMENSIONS ONLY.
3. THIS DRAWING IS TO BE READ IN CONJUNCTION WITH ALL RELEVANT ARCHITECT'S, SERVICE ENGINEER'S AND ARCHEVOLVE AND SPECIFICATIONS.

Plans Associated with planning reference AWDM/2234/21

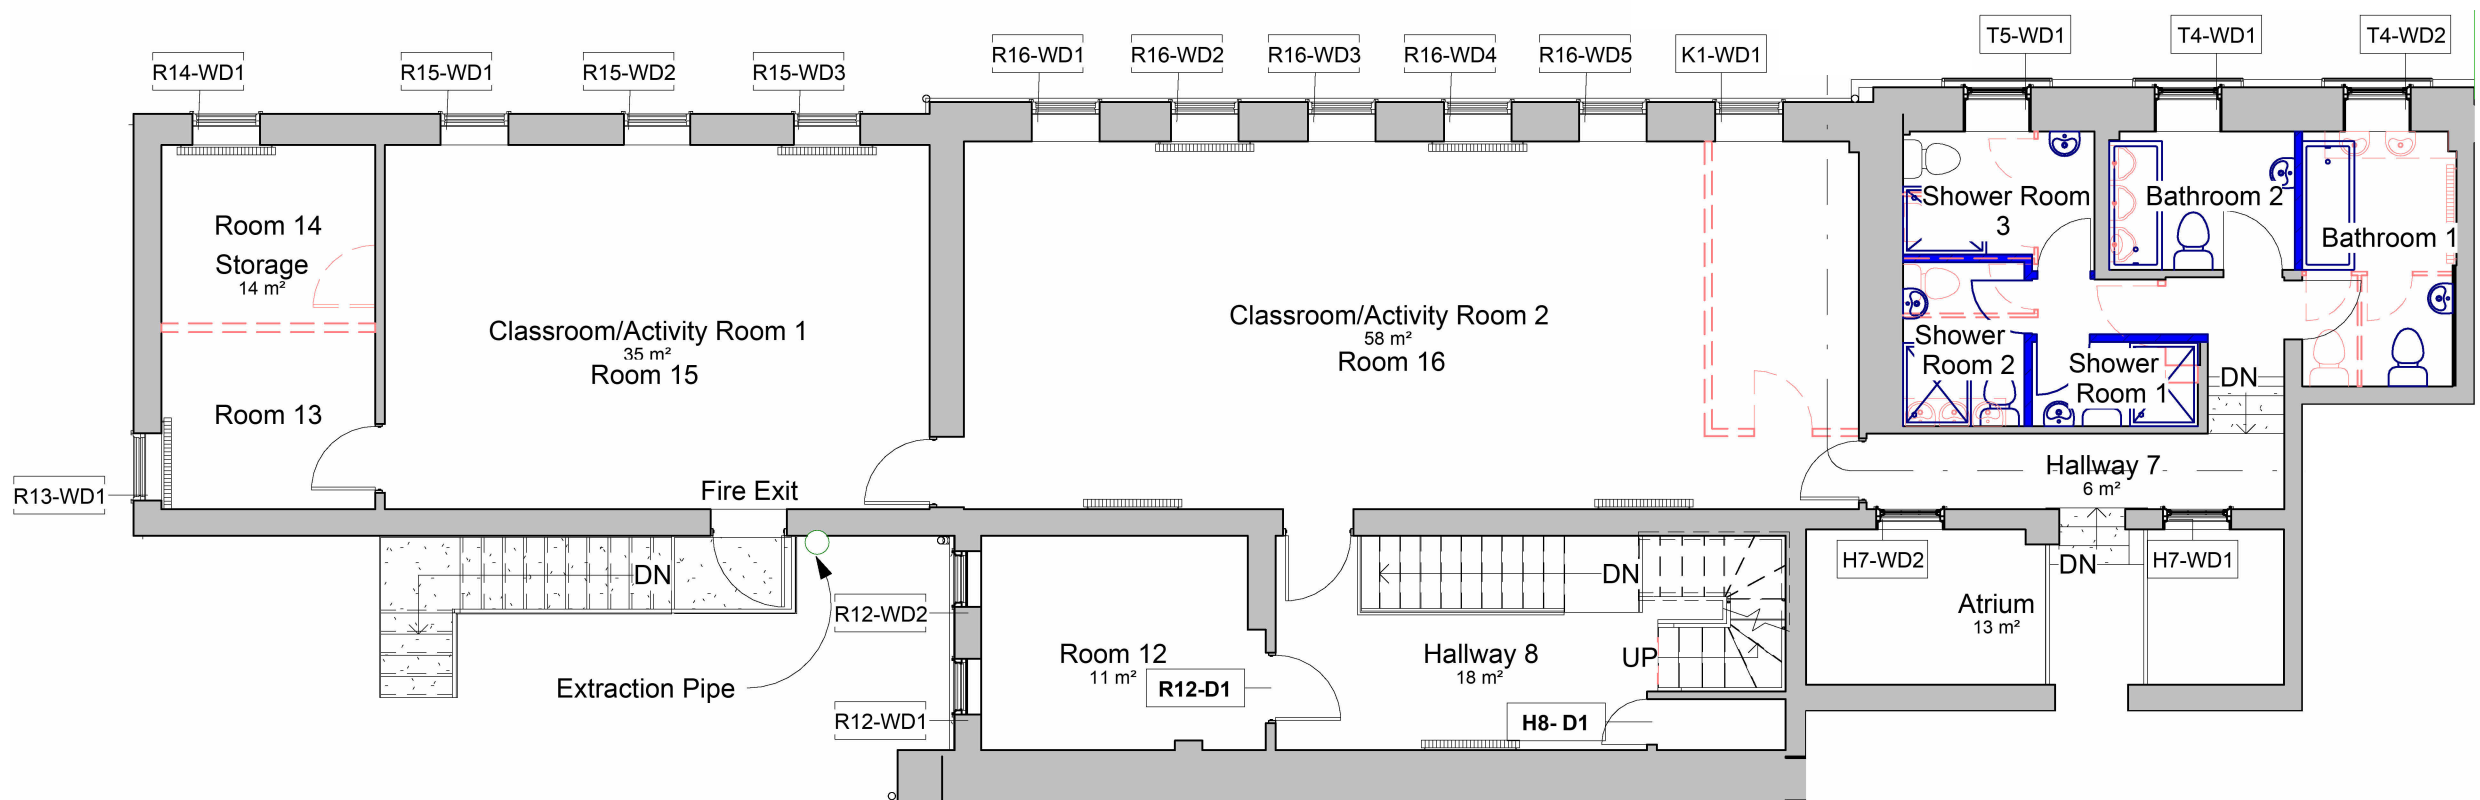

Approved Mezzanine Floor
1 : 50

Revision Number	Revision Description	Issued by	Revision Date
DATE: 13/02/26 STATUS: PLANNING ISSUE SHEET SIZE:			
SCALE: 1 : 50 DRAWN: AP CHECKED:			
CLIENT: Courtlands		SITE ADDRESS:	

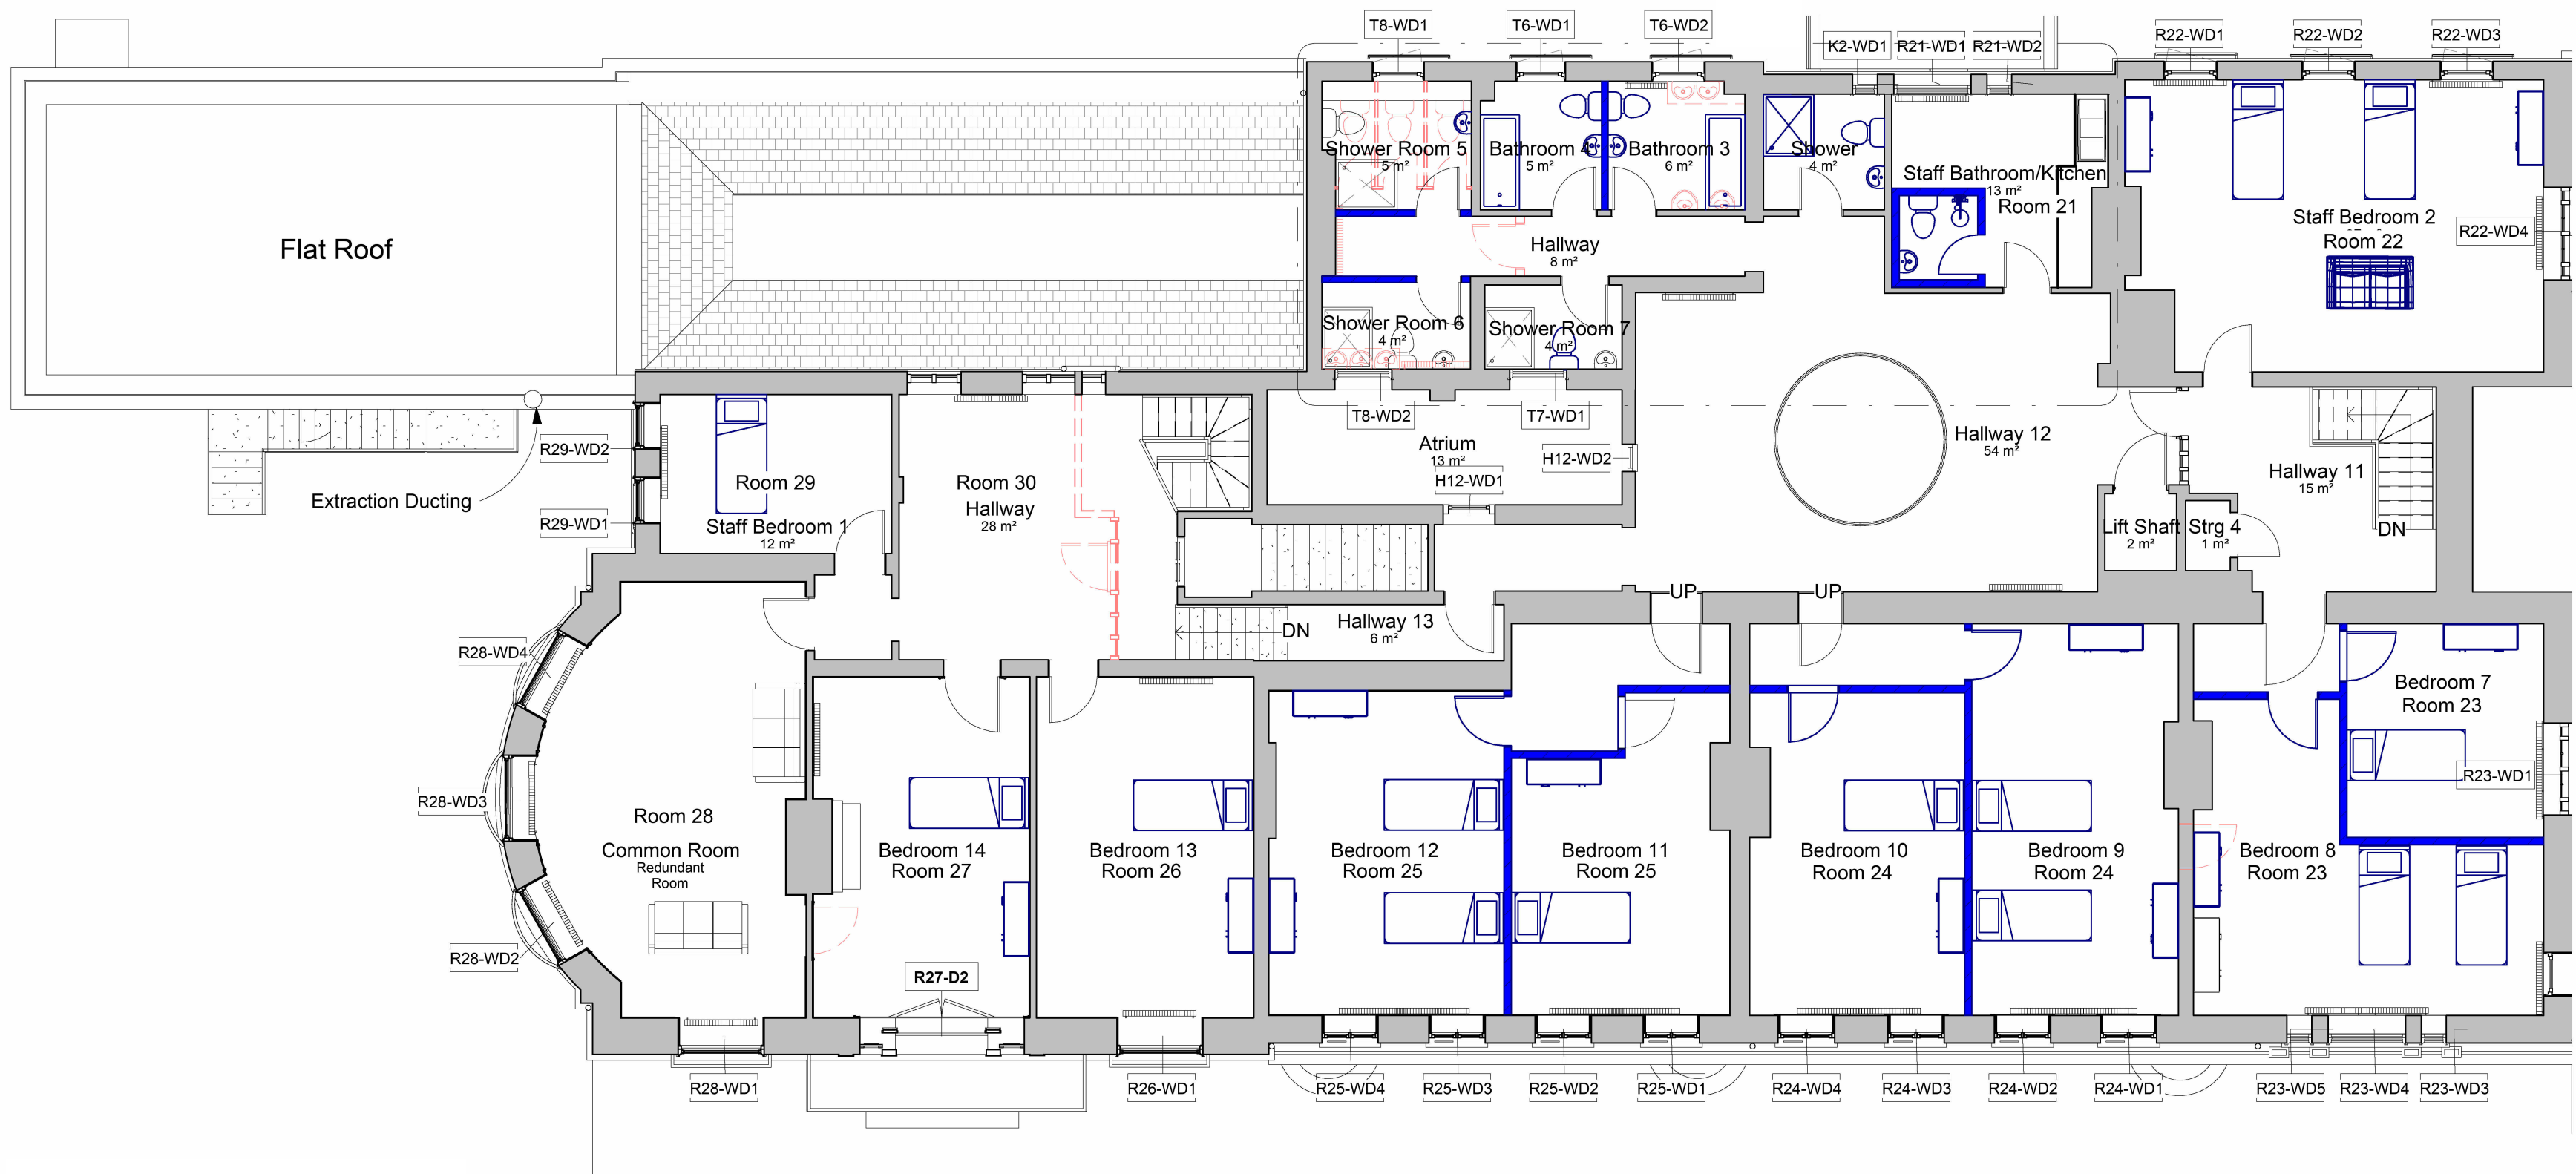

Approved Second Floor
1 : 50

DRAWING:

Change of Use

TITLE:

Consented Floor Plans
2 of 2

PROJECT NO:

Courtlands

DRAWING NO:

ARC/012/ 26/08

REVISION:




ARCHEVOLVE

// design @archevolve.co.uk

// www. archevolve.co.uk

// 01798 879894

 

VISUAL SCALE 1:50 @ A1