



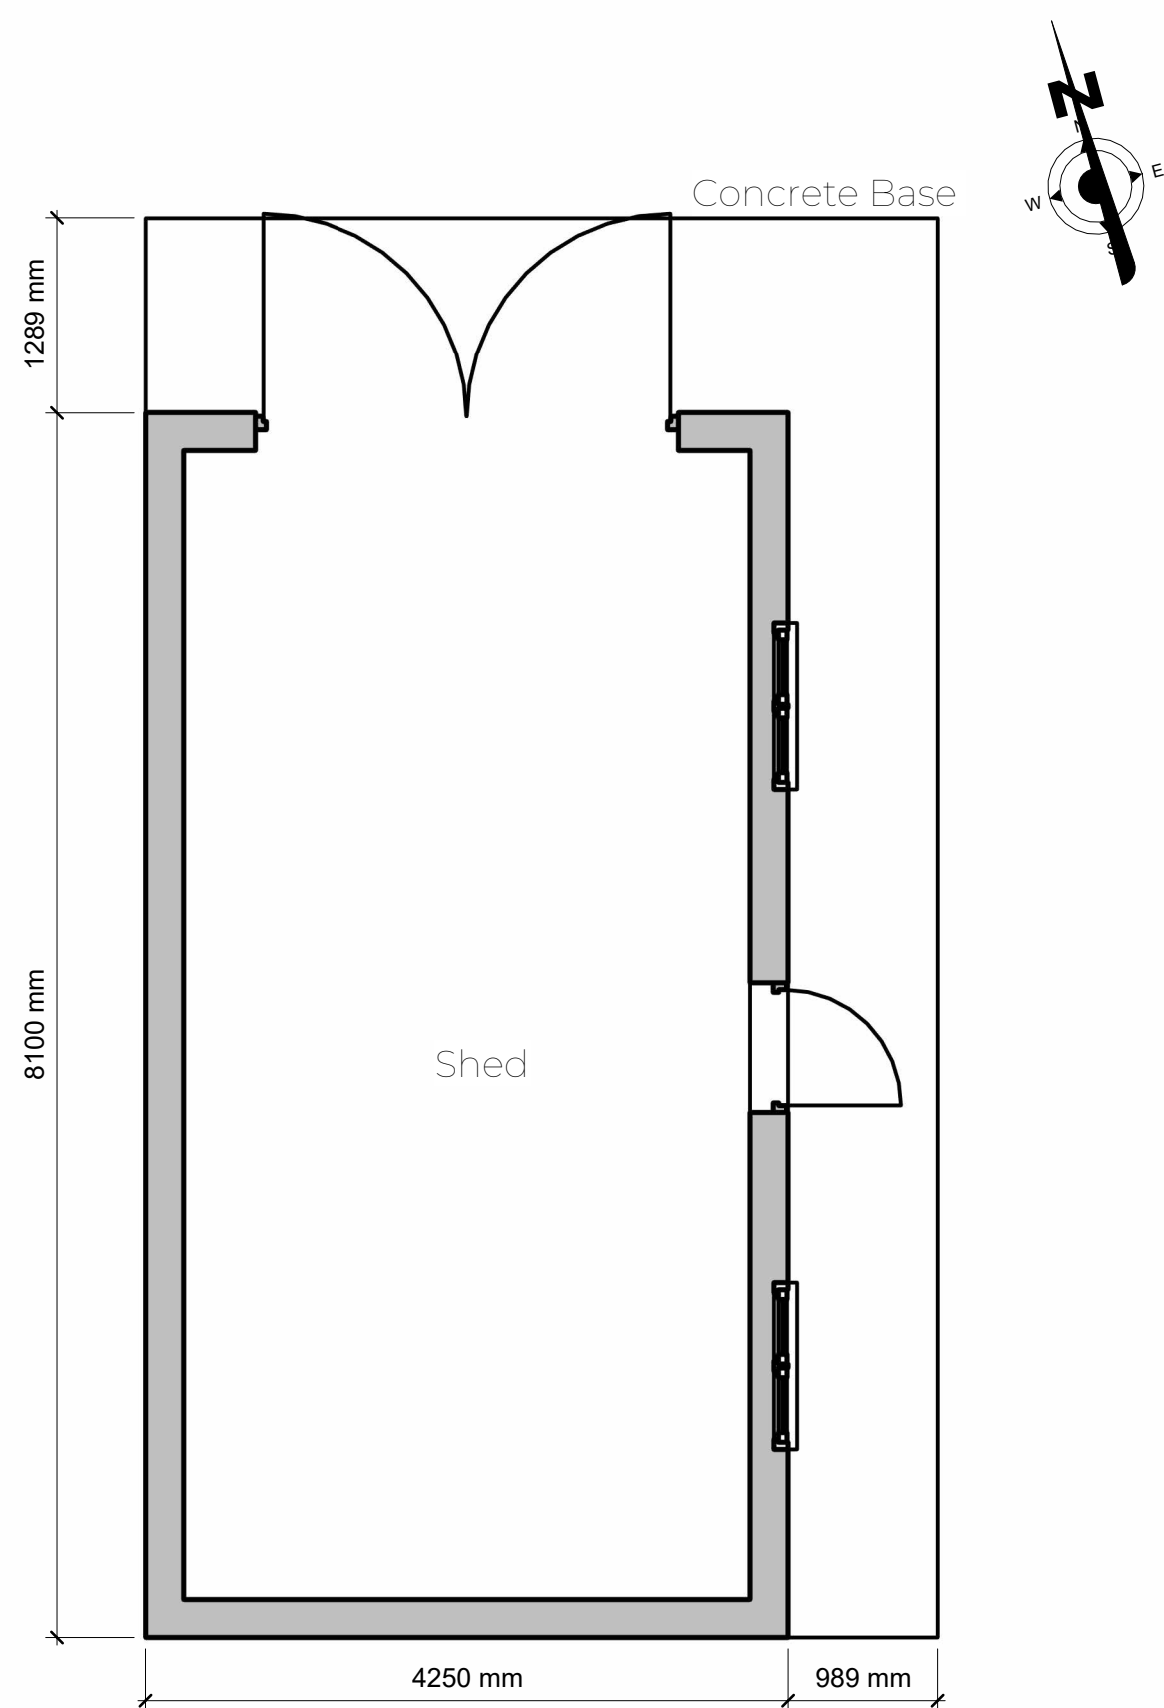


Proposed Shed 1
1 : 50

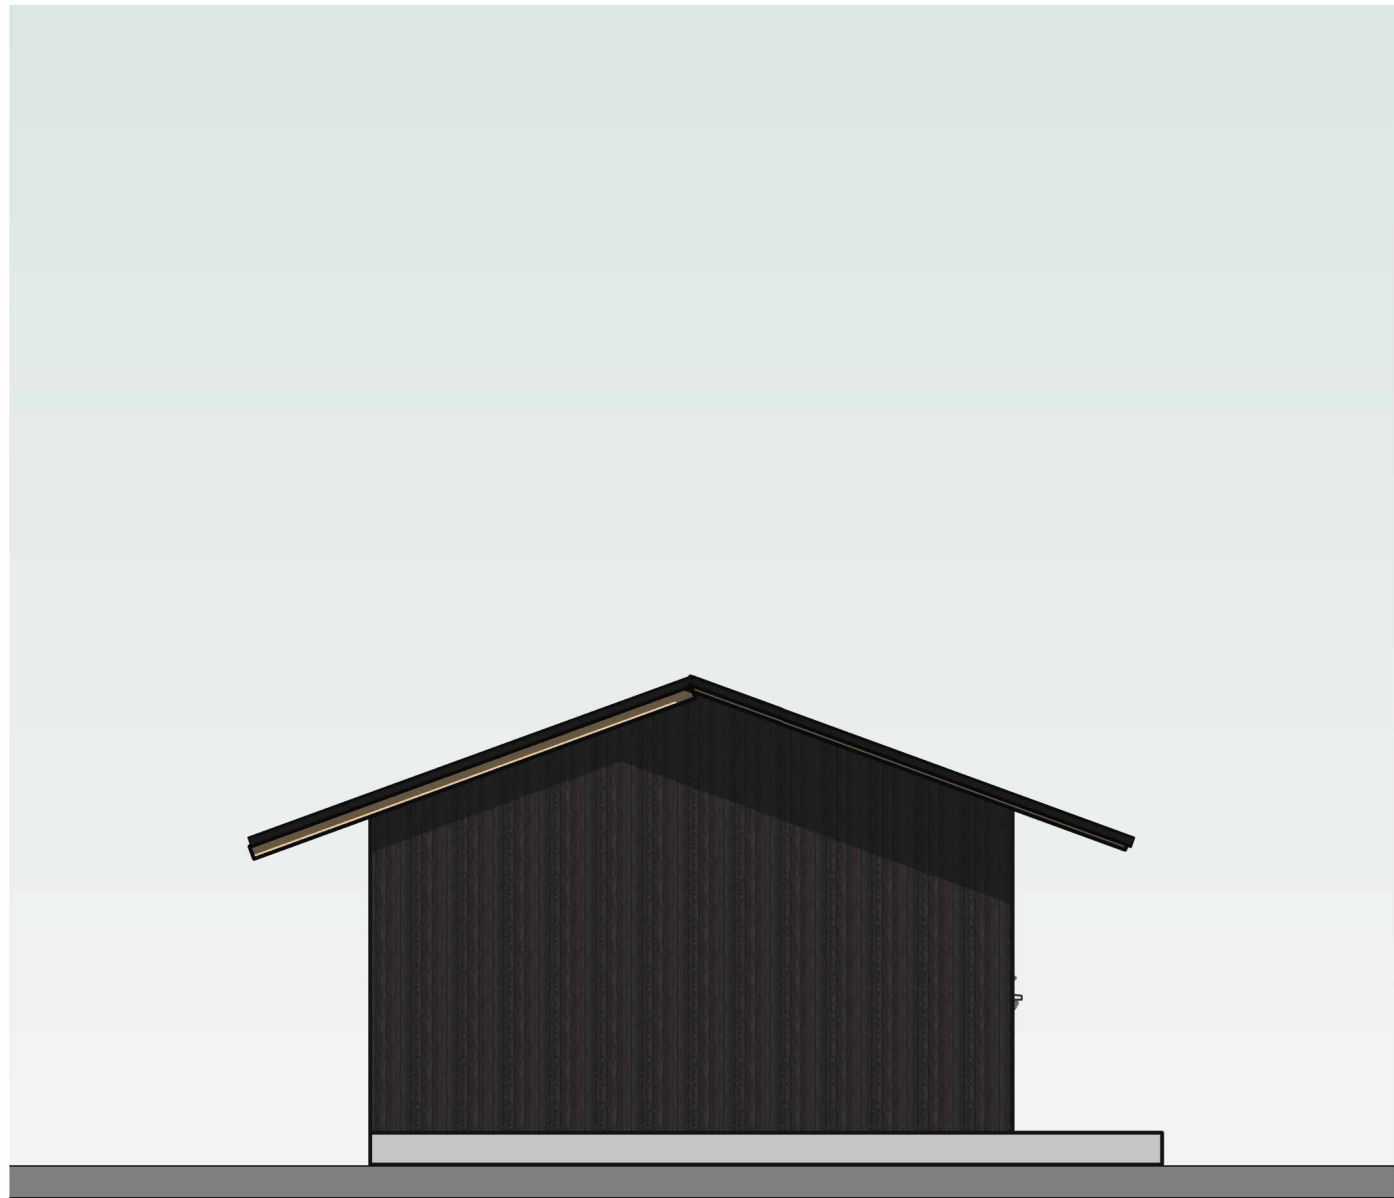


(South) Rear Elevation
1 : 50




(East) Side Elevation
1 : 50

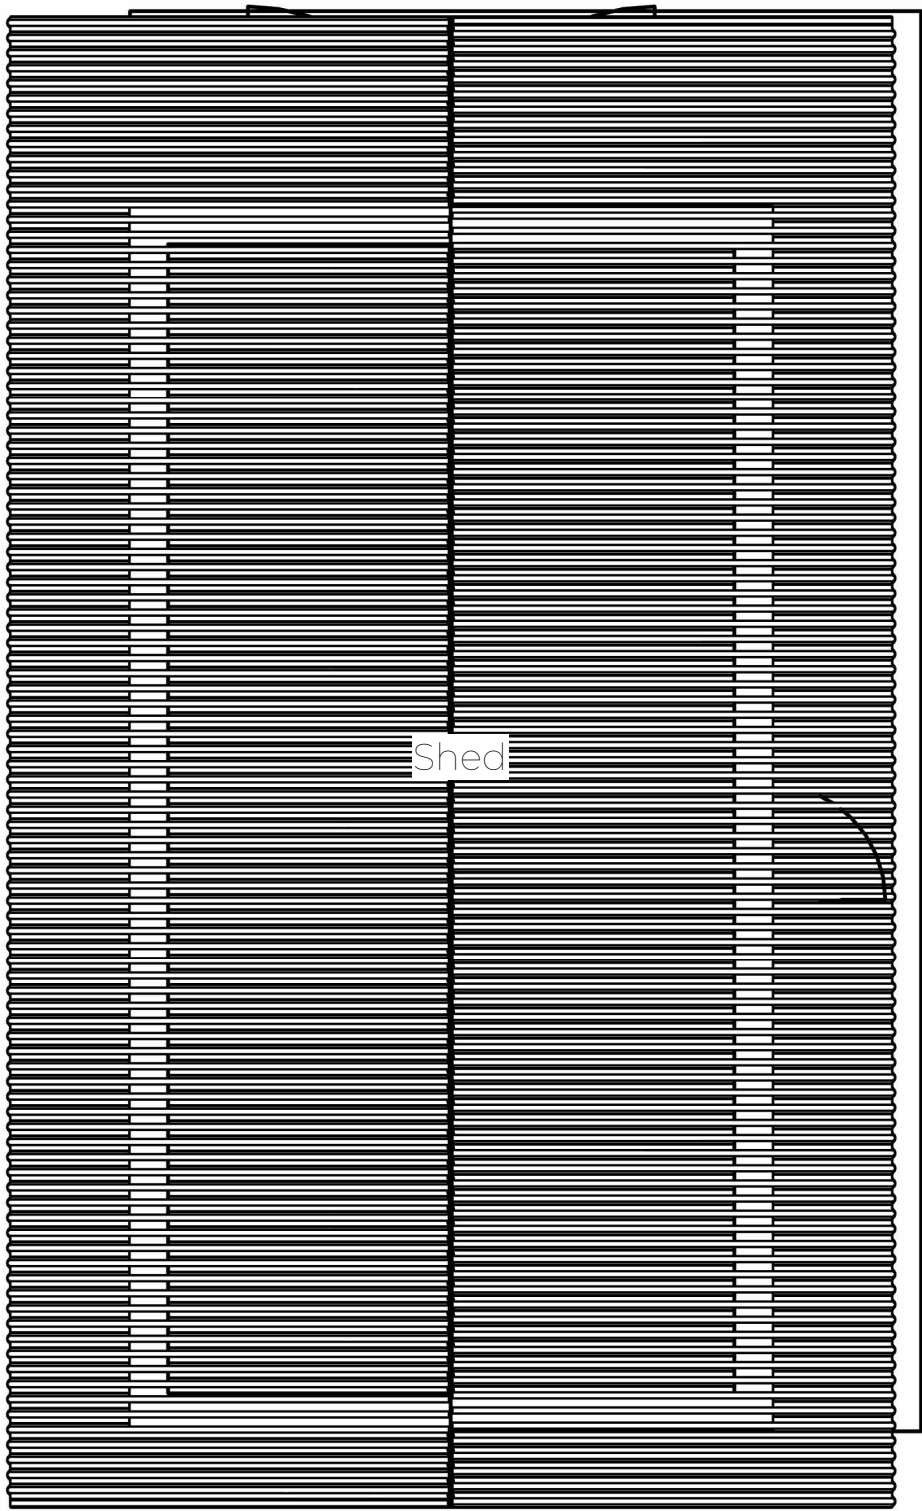


Proposed Shed 1 Roof Plan
1 : 50

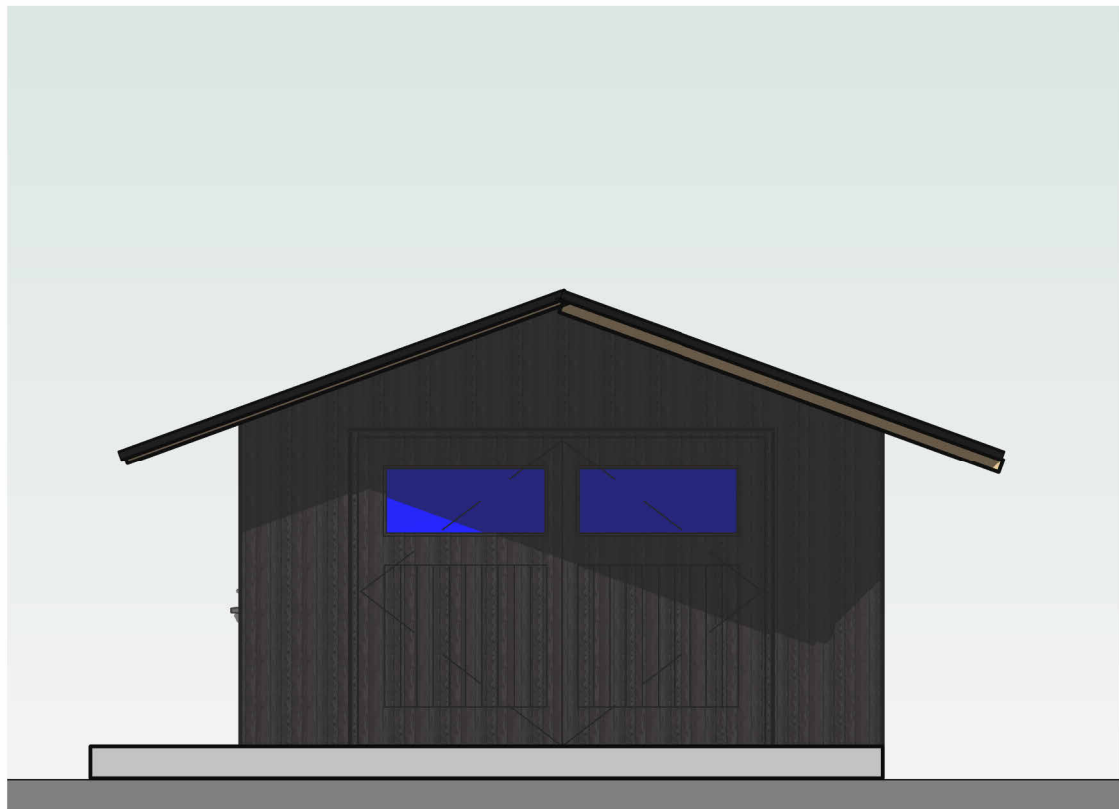

(North) Front Elevation
1 : 50

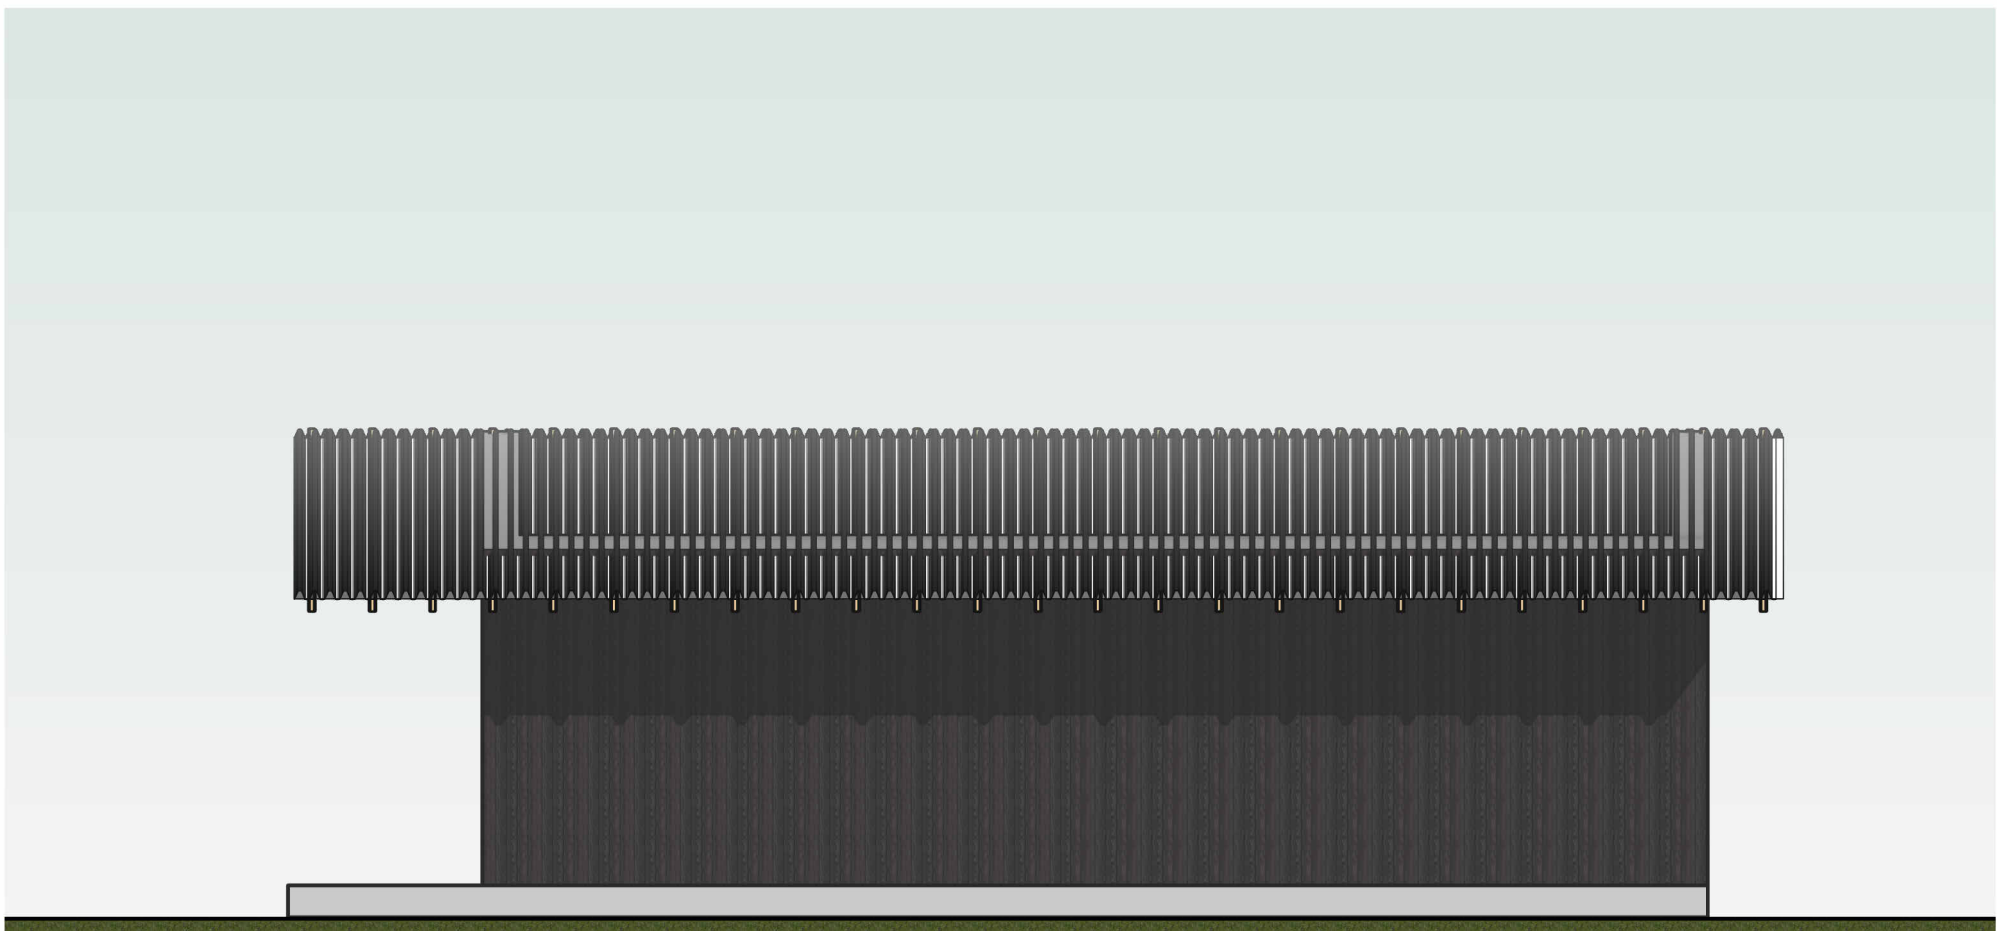

(West) Side Elevation
1 : 50

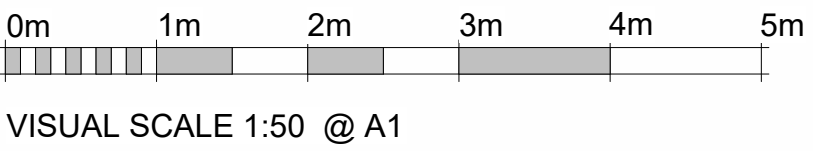

- Notes:
1. THE COPYRIGHT OF THIS DRAWING IS VESTED IN ARCHEVOLVE AND IT MAY NOT BE REPRODUCED IN WHOLE OR PART OR USED FOR THE MANUFACTURE OF ANY ARTICLE WITHOUT THE EXPRESS PERMISSION OF THE COPYRIGHT HOLDERS.
 2. WORK TO FIGURED DIMENSIONS ONLY.
 3. THIS DRAWING IS TO BE READ IN CONJUNCTION WITH ALL RELEVANT ARCHITECT'S, SERVICE ENGINEER'S AND ARCHEVOLVE AND SPECIFICATIONS.

Revision Number	Revision Description	Issued by	Revision Date
DATE:	STATUS:	SHEET SIZE:	
02/11/26	PLANNING ISSUE		
SCALE:	DRAWN:	CHECKED:	
1 : 50	AP		
CLIENT:	SITE ADDRESS:		
Courtlands			

DRAWING: Change of Use

TITLE: Proposed Shed 1

REVISION: ARC/012/ 26/57

DRAWING NO: COURTLANDS

PROJECT NO: COURTLANDS

ARCHEVOLVE

✉ // design @archevolve.co.uk

WEB // www. archevolve.co.uk

☎ // 01798 879894

📱 @archevolve.co.uk

CIAT CHARTERED PRACTICE