




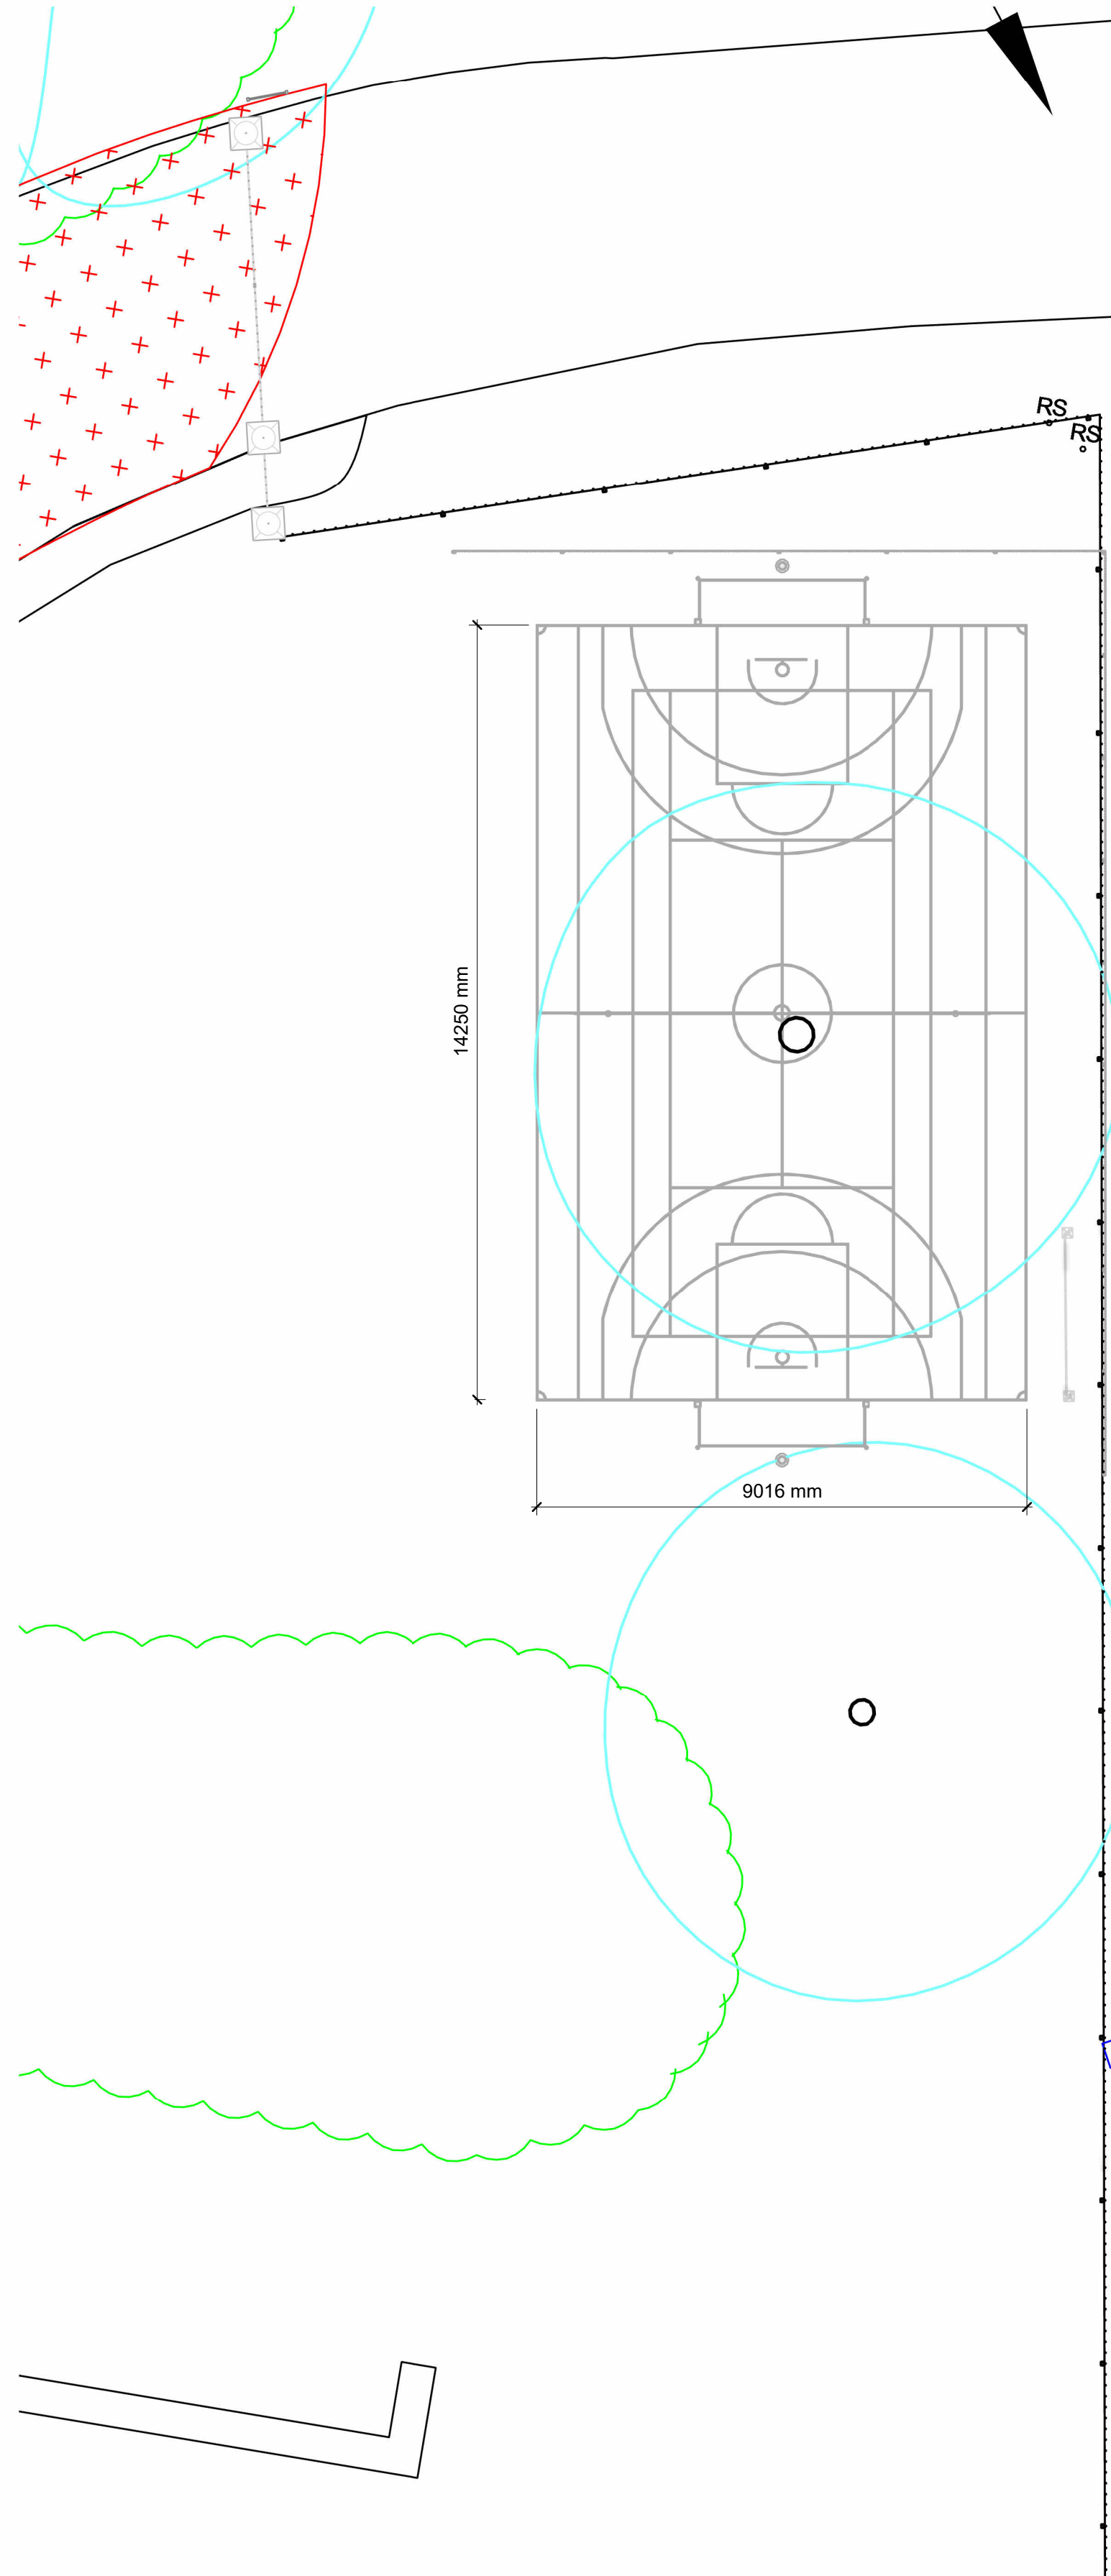


Proposed Muga Plan
1 : 100

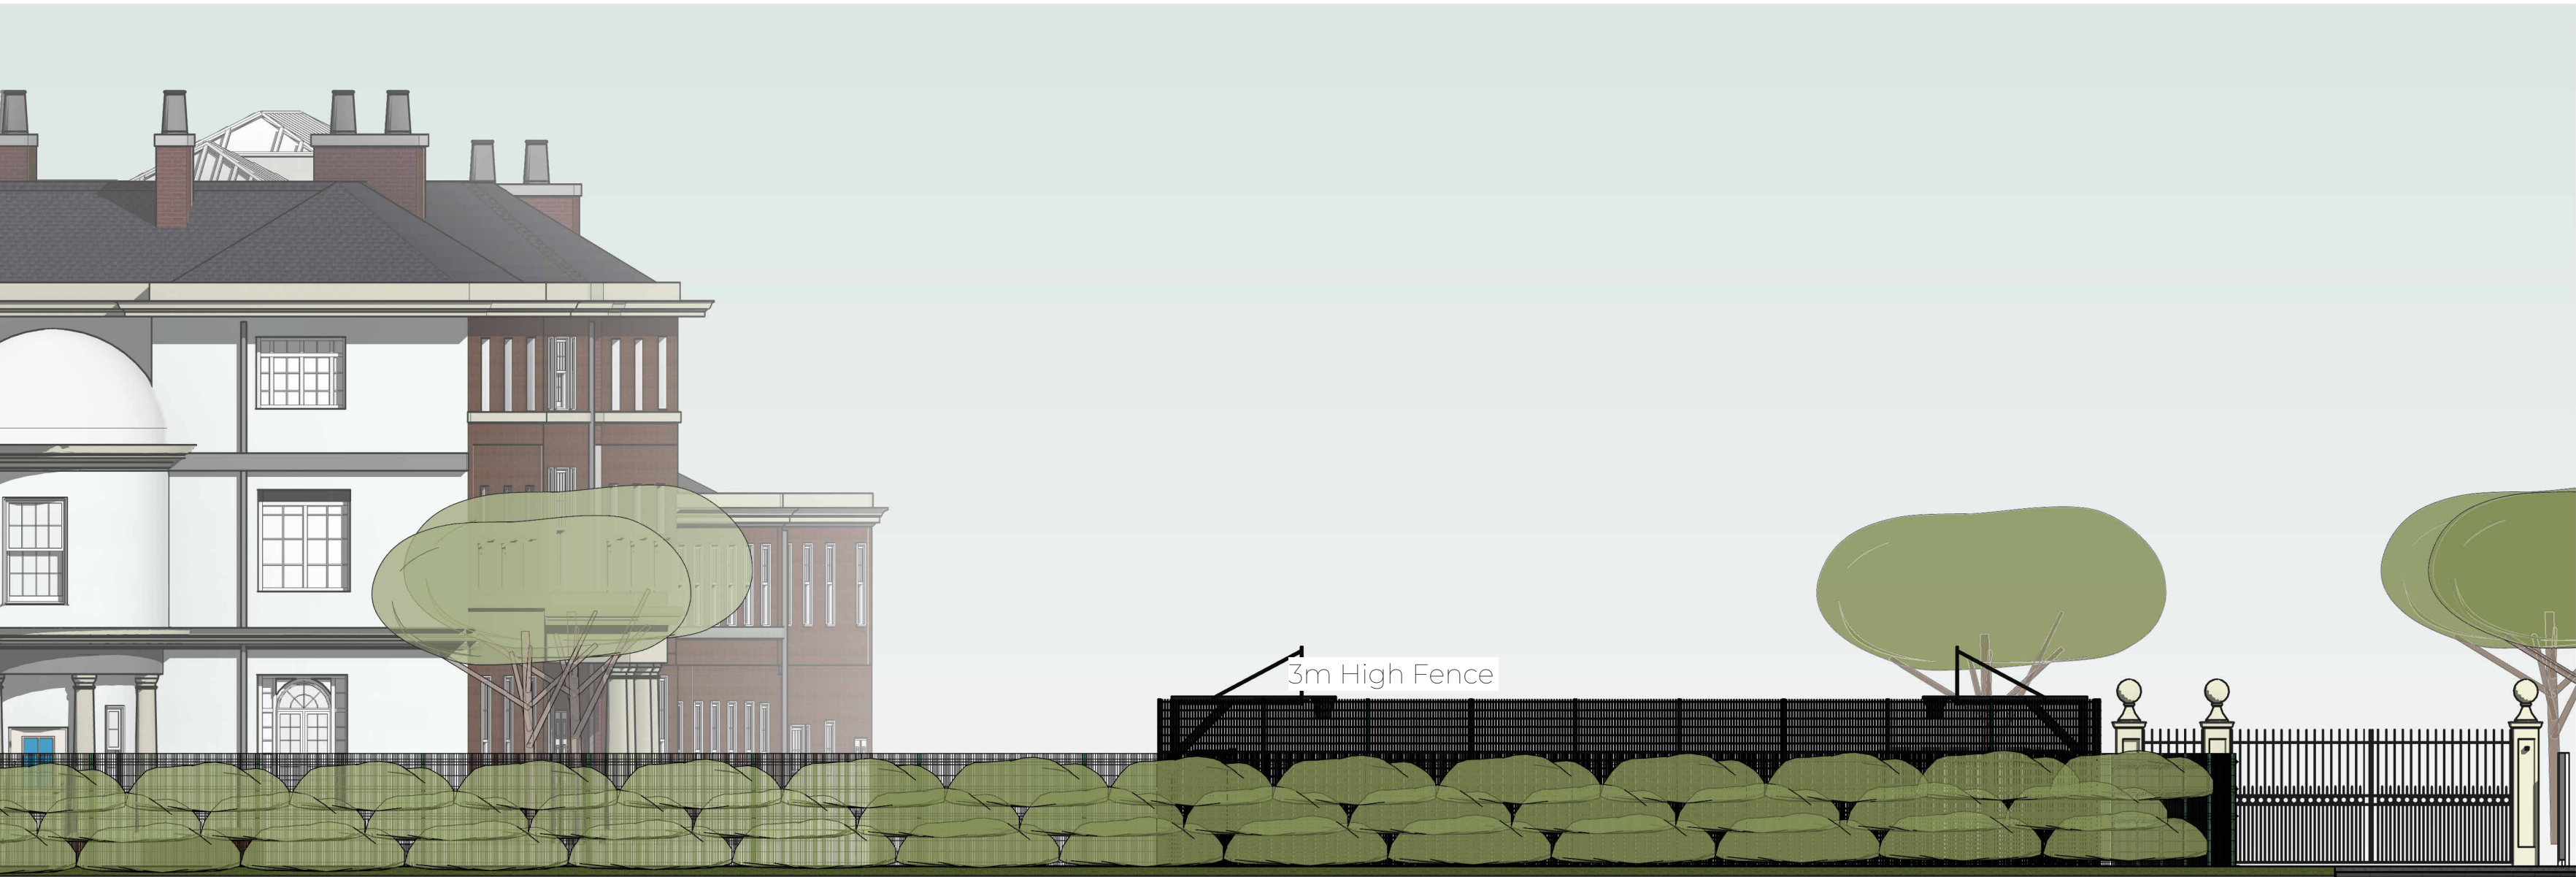


Muga Side Elevation (East)
1 : 100

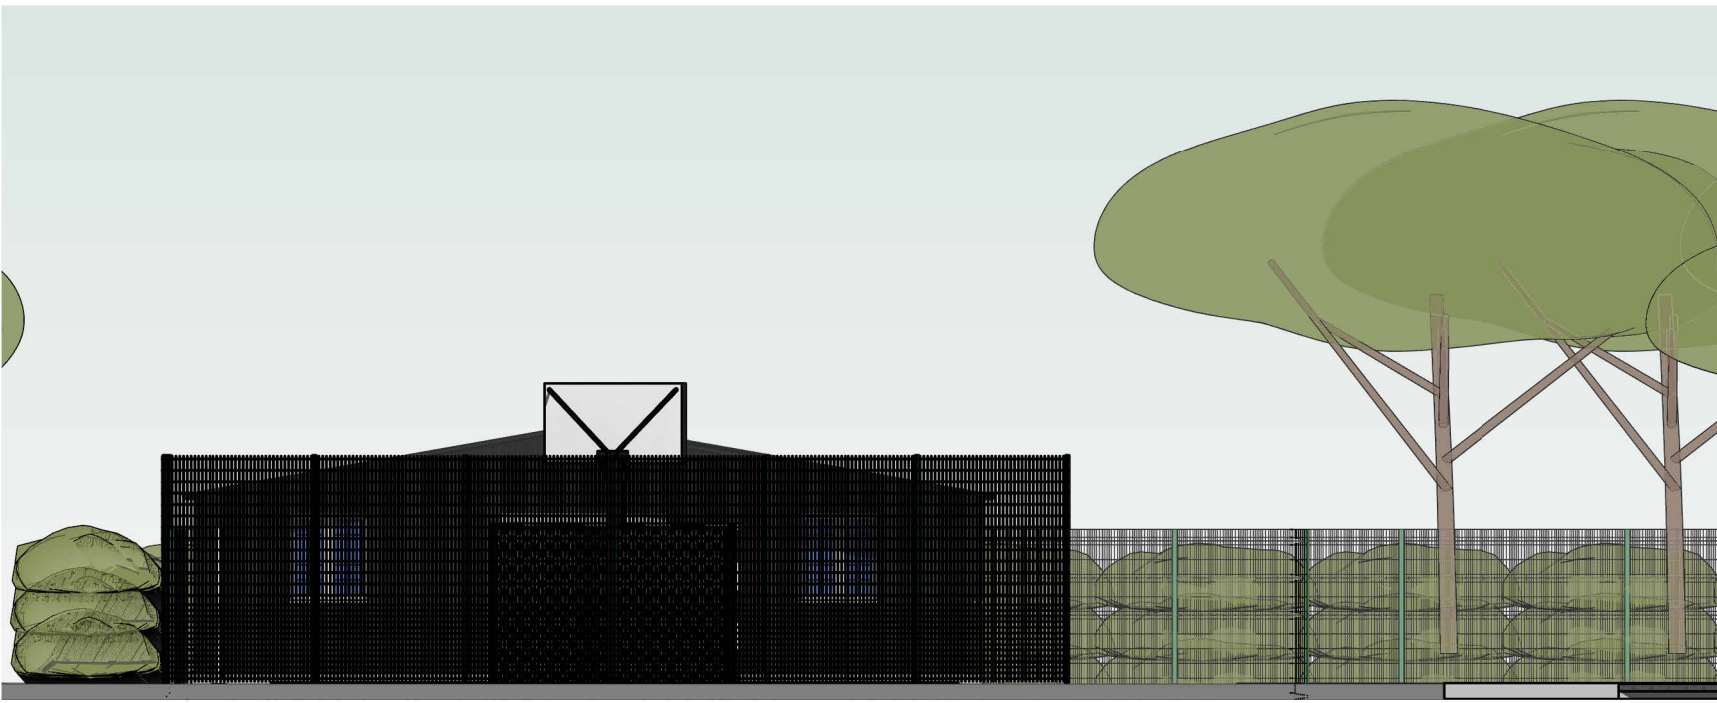

Muga North Elevation
1 : 100

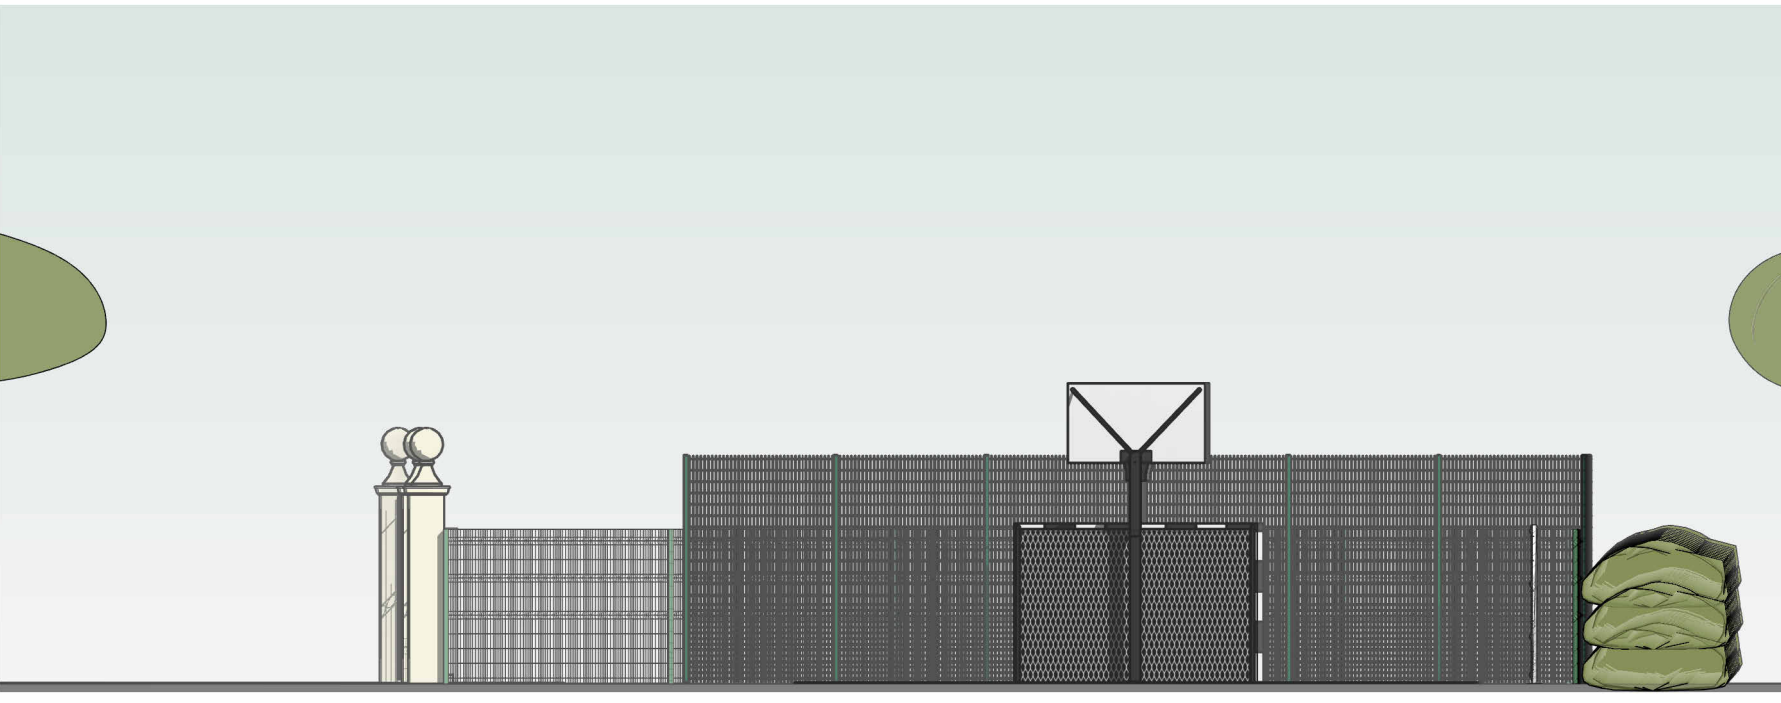

Muga South Elevation
1 : 100

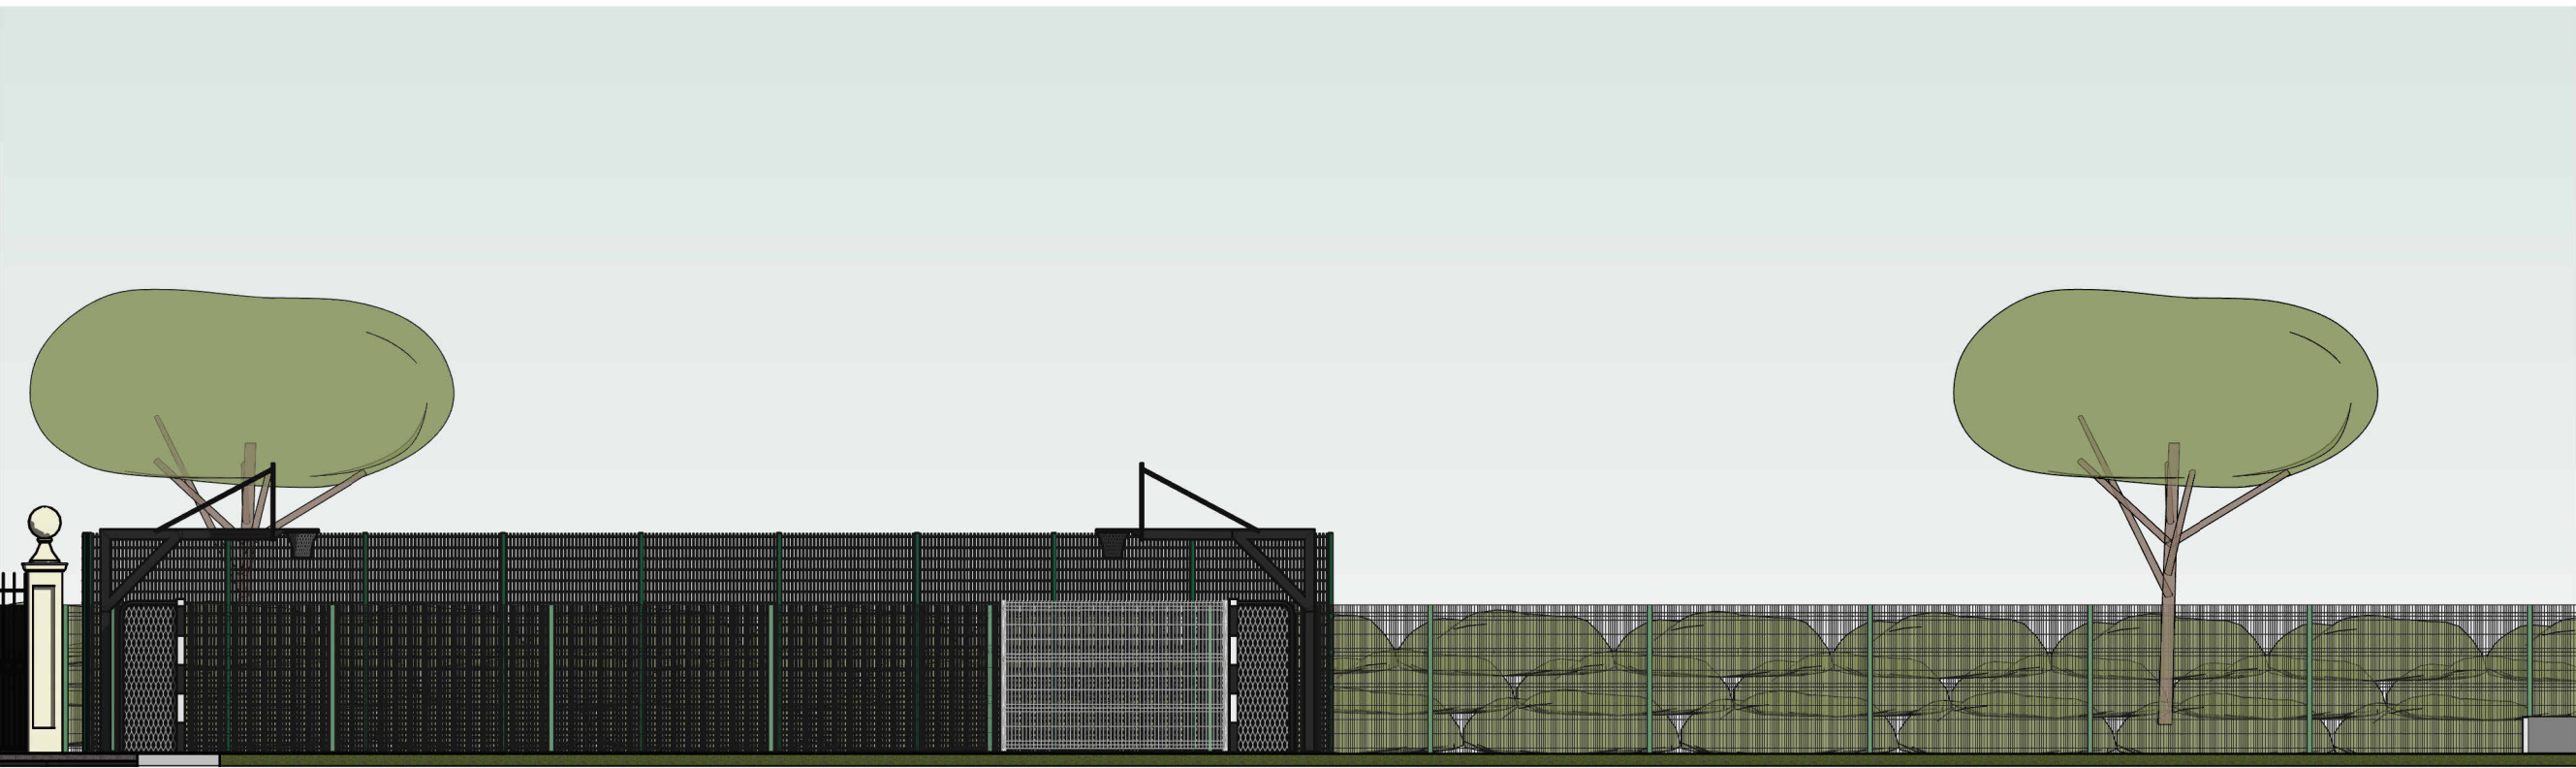

Muga Side Elevation (West)
1 : 100



- Notes:
1. THE COPYRIGHT OF THIS DRAWING IS VESTED IN ARCHEVOLVE AND IT MAY NOT BE REPRODUCED IN WHOLE OR PART OR USED FOR THE MANUFACTURE OF ANY ARTICLE WITHOUT THE EXPRESS PERMISSION OF THE COPYRIGHT HOLDERS.
 2. WORK TO FIGURED DIMENSIONS ONLY.
 3. THIS DRAWING IS TO BE READ IN CONJUNCTION WITH ALL RELEVANT ARCHITECT'S, SERVICE ENGINEER'S AND ARCHEVOLVE AND SPECIFICATIONS.

Rev_A	Updated Plans for Validation	AP	01/07/26
Revision Number	Revision Description	Issued by	Revision Date
DATE:	STATUS:	SHEET SIZE:	
02/12/26	PLANNING ISSUE		
SCALE:	DRAWN:	CHECKED:	
1 : 100	AP		
CLIENT:		SITE ADDRESS:	
Courtlands			

REVISION: Rev_A

DRAWING NO: APC/012/ 26/61

PROJECT NO: Courtlands

DRAWING: Change of Use

TITLE: Proposed Muga


ARCHEVOLVE
// design [@archevolve.co.uk](mailto:design@archevolve.co.uk)
// www. [archevolve.co.uk](http://www.archevolve.co.uk)
// 01798 879894
