




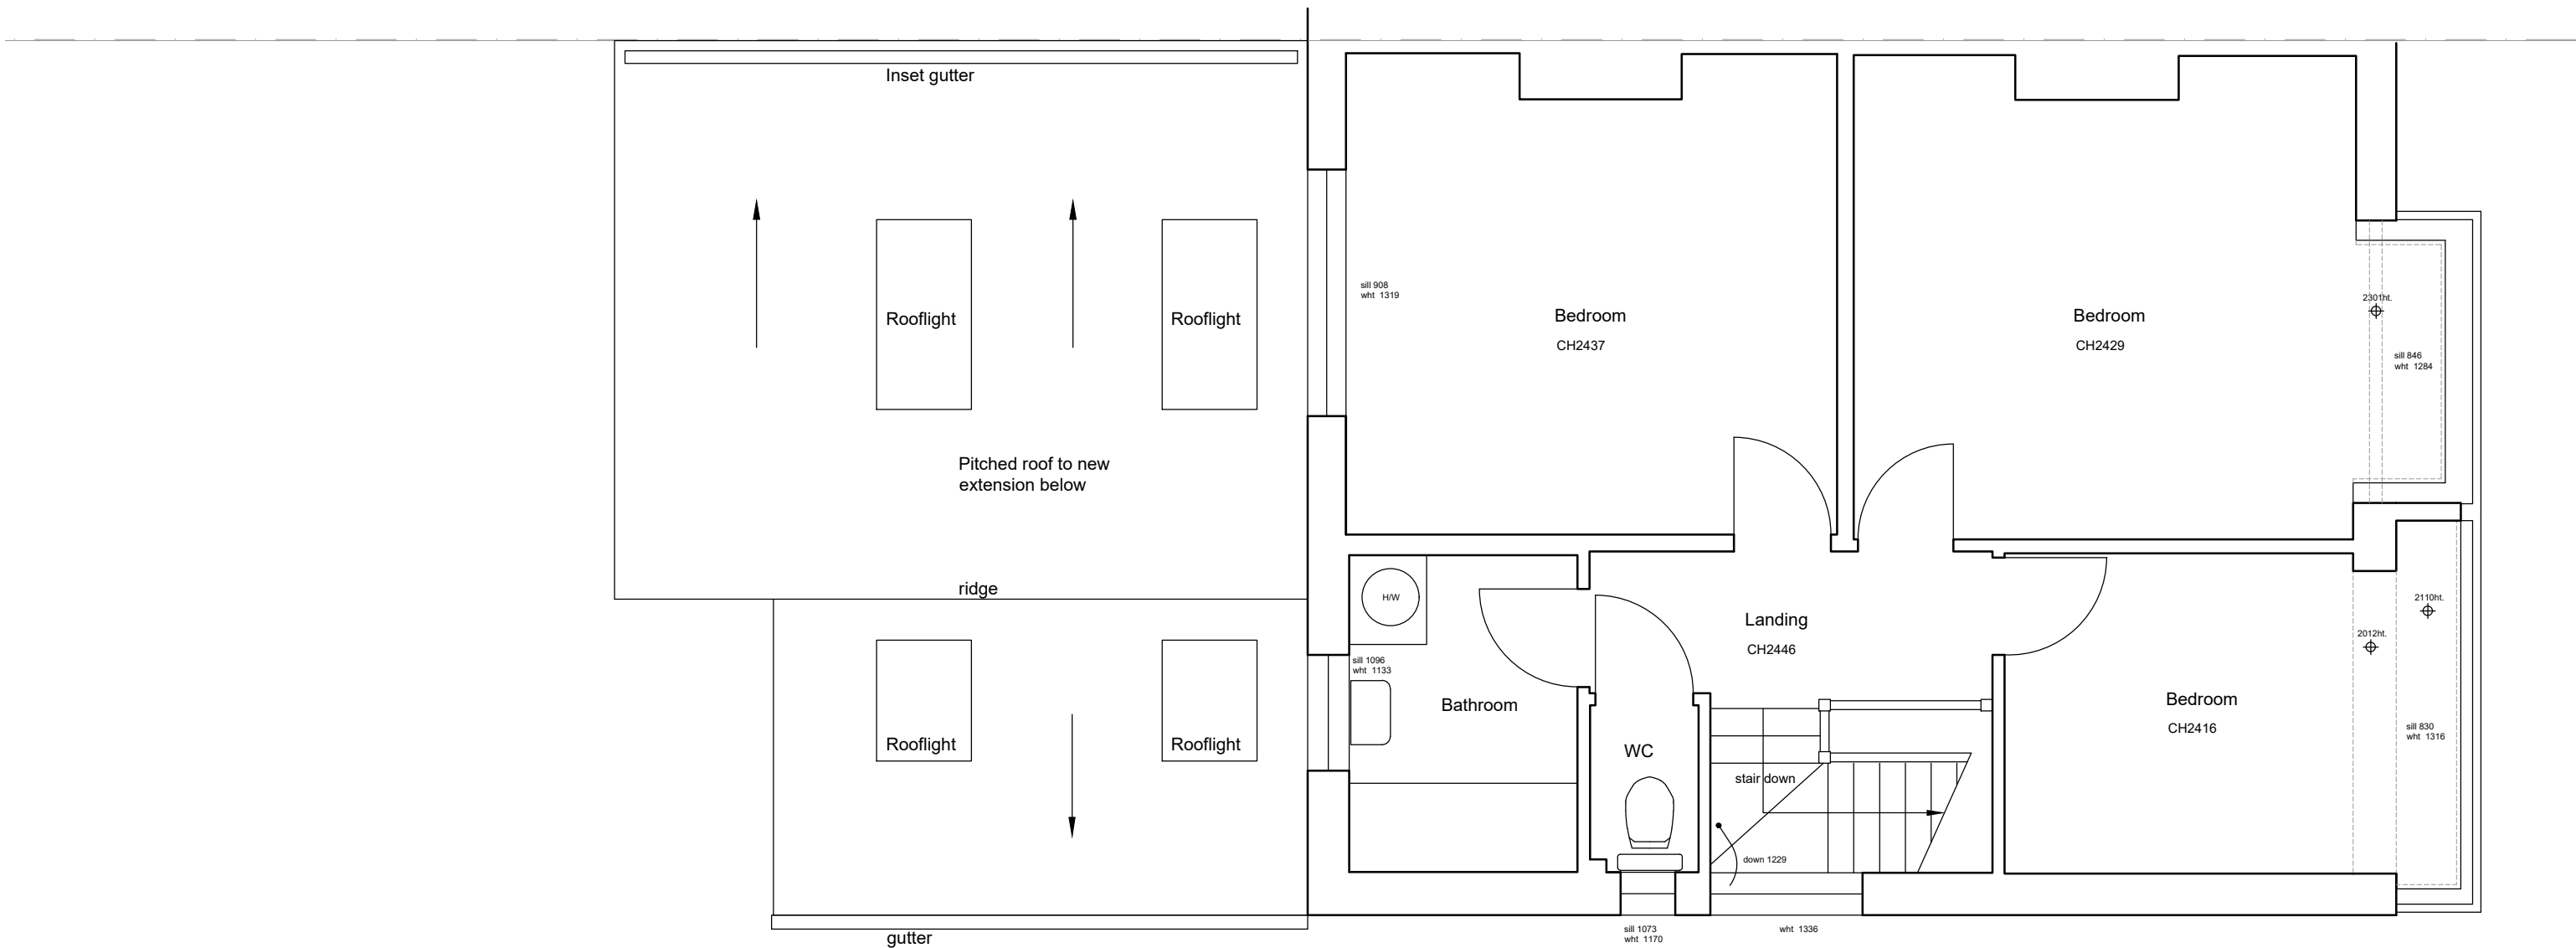



First floor (no change to layout) and roof plan as Proposed 1:50

 


Ground Floor Plan as Proposed 1:50

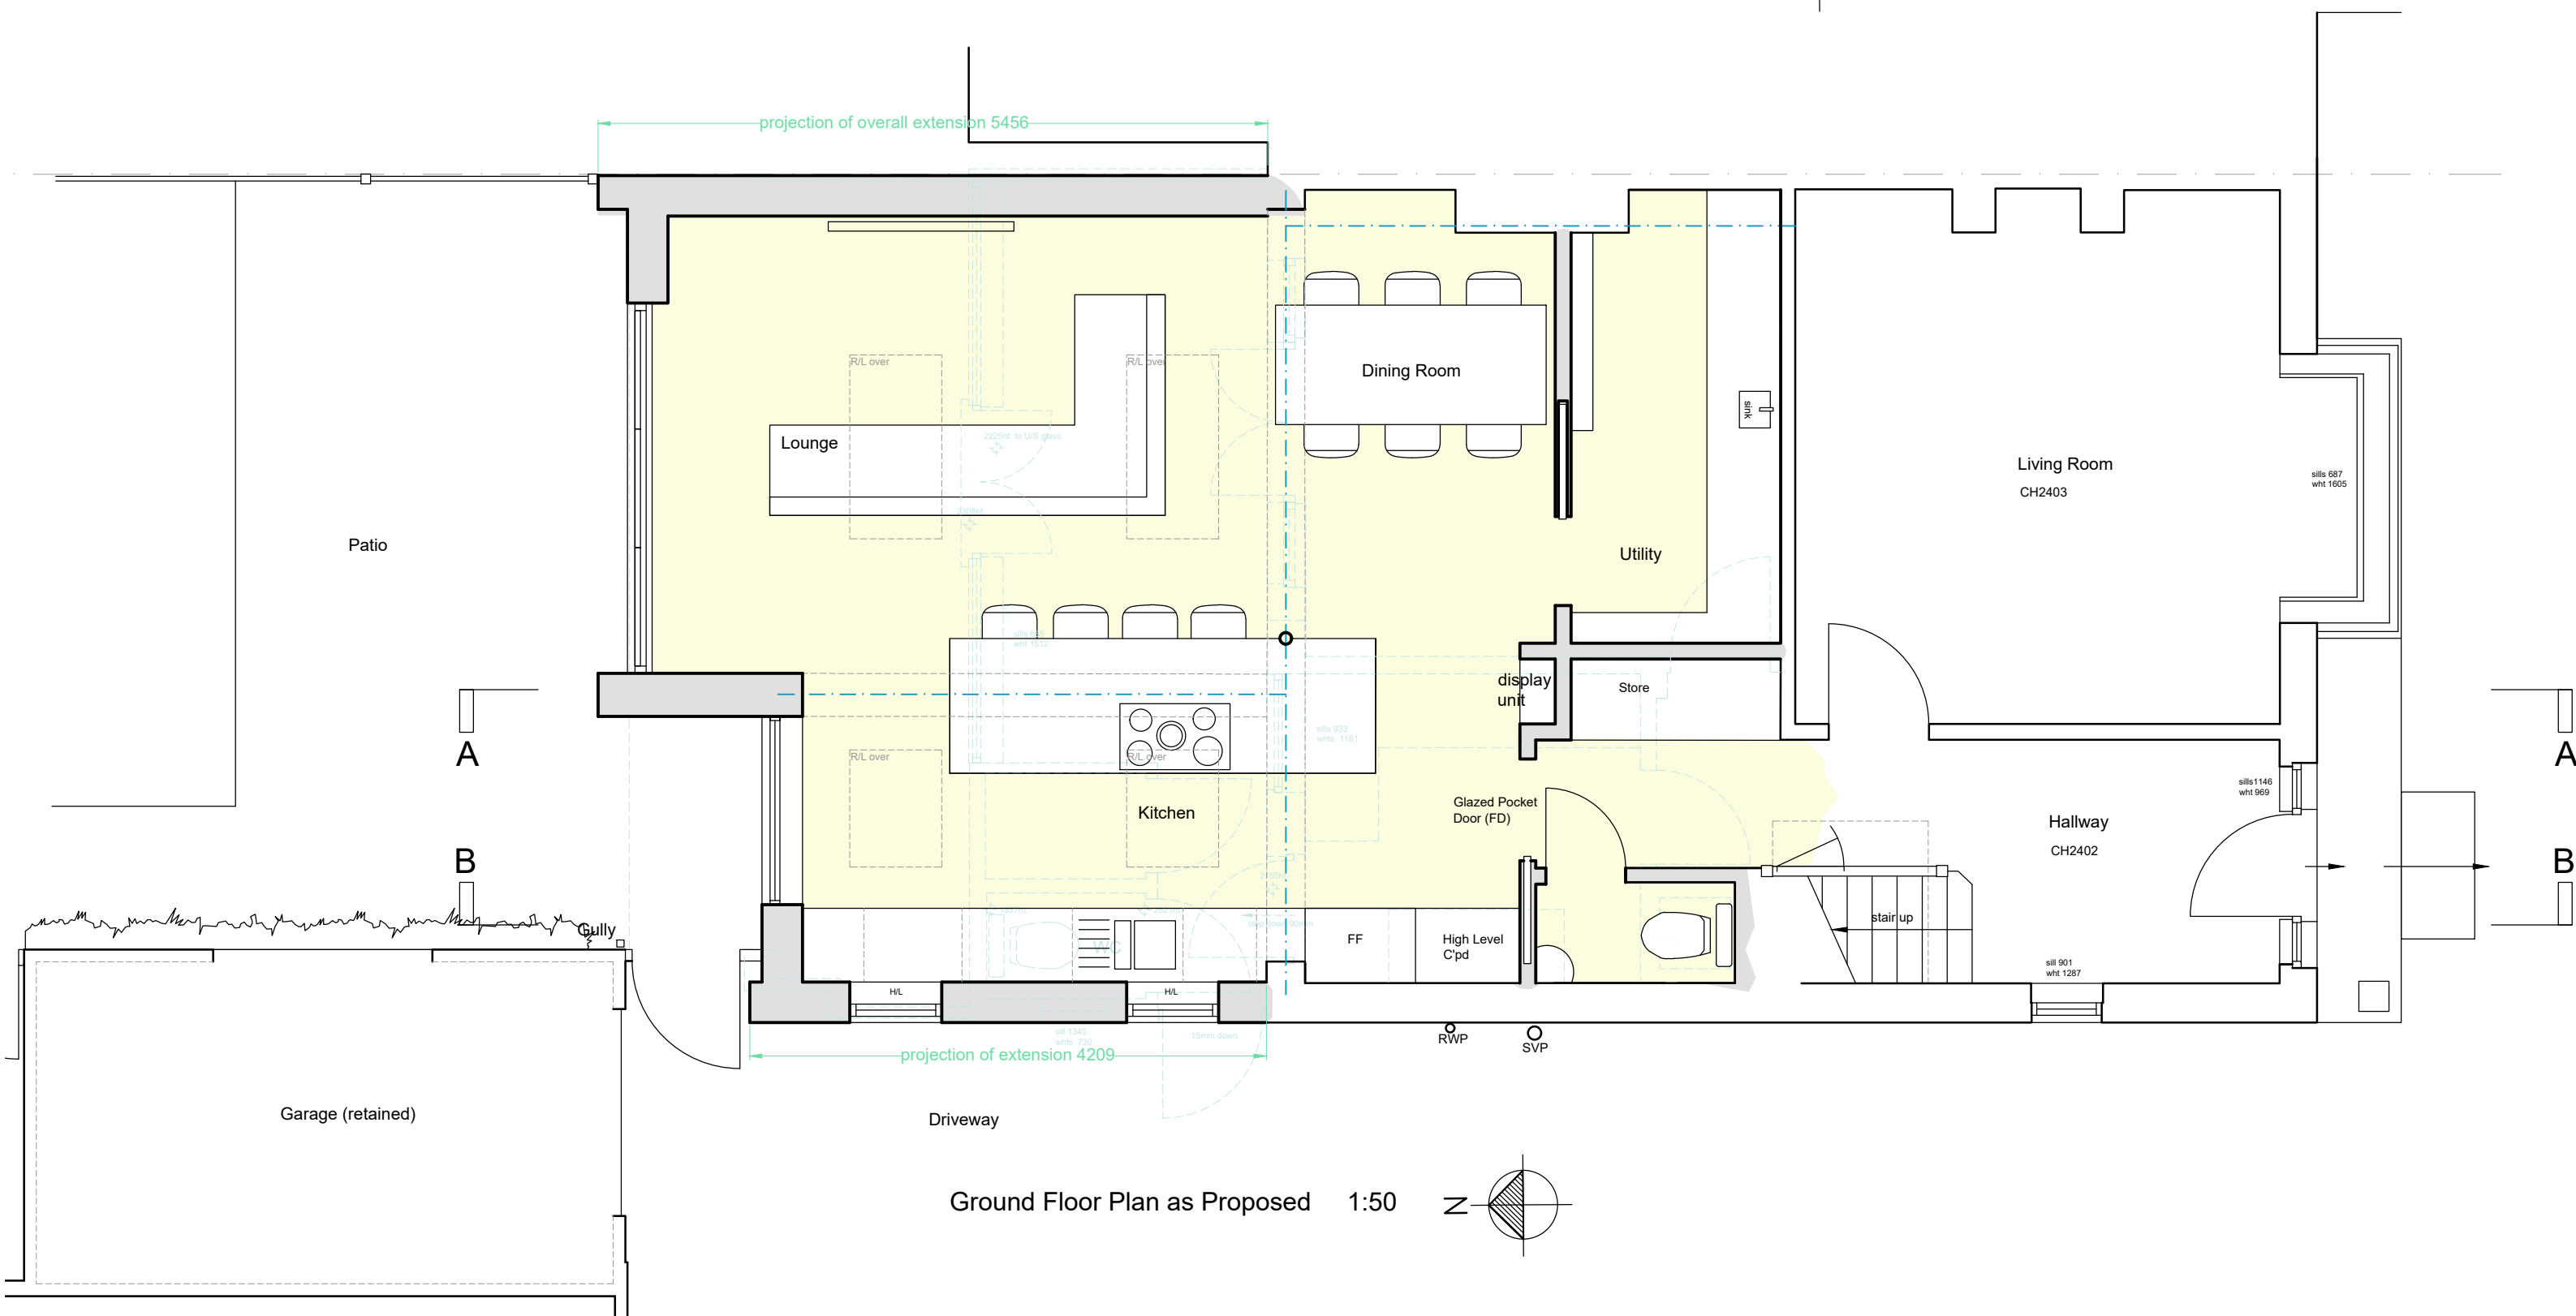


Block Plan as Proposed 1:500

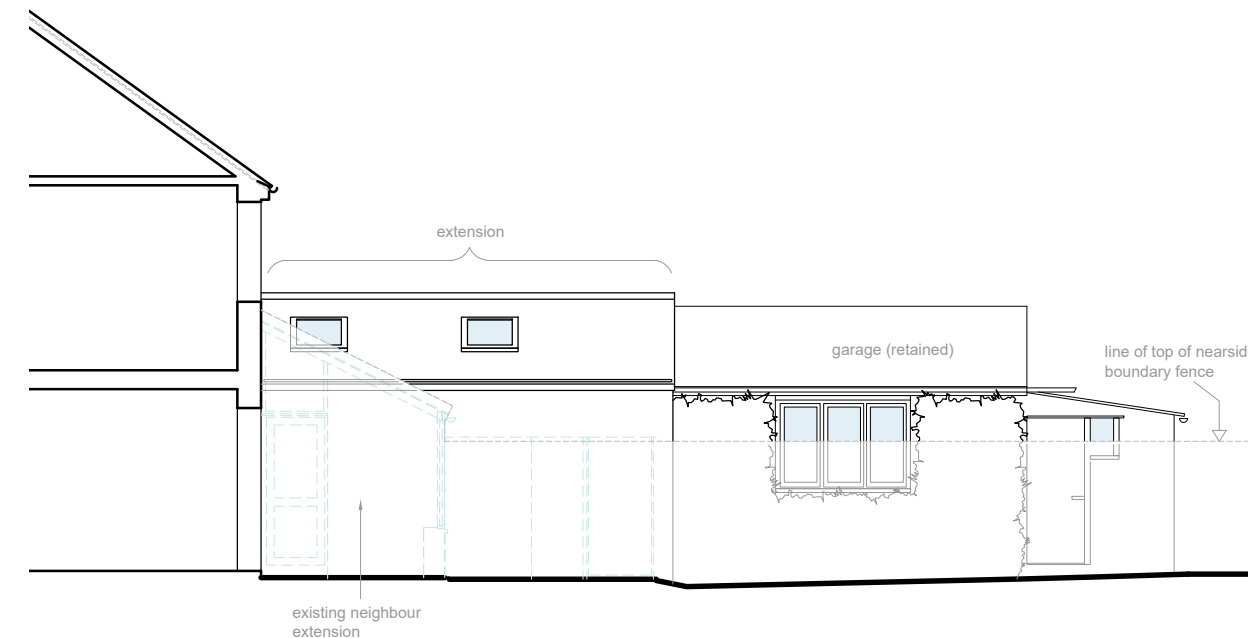 

Side (east) Elevation as Proposed 1:100

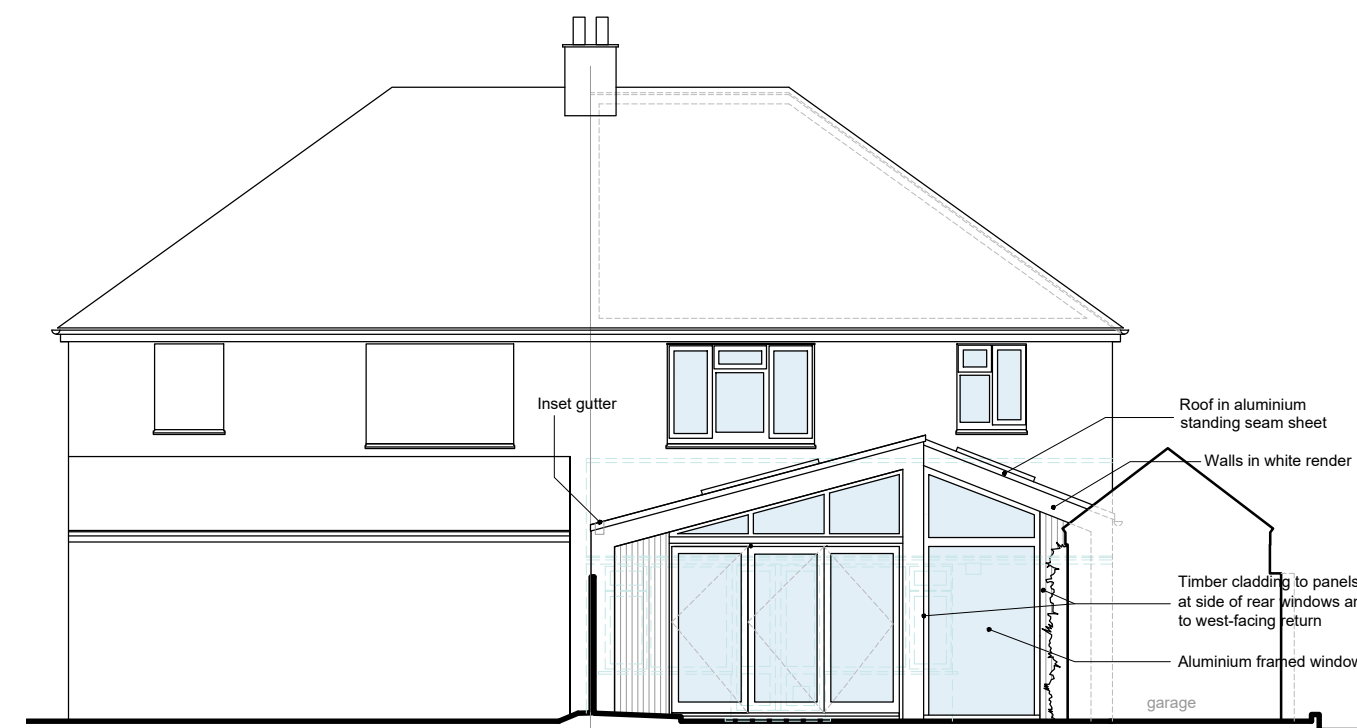

Rear (north) Elevation as Proposed 1:100

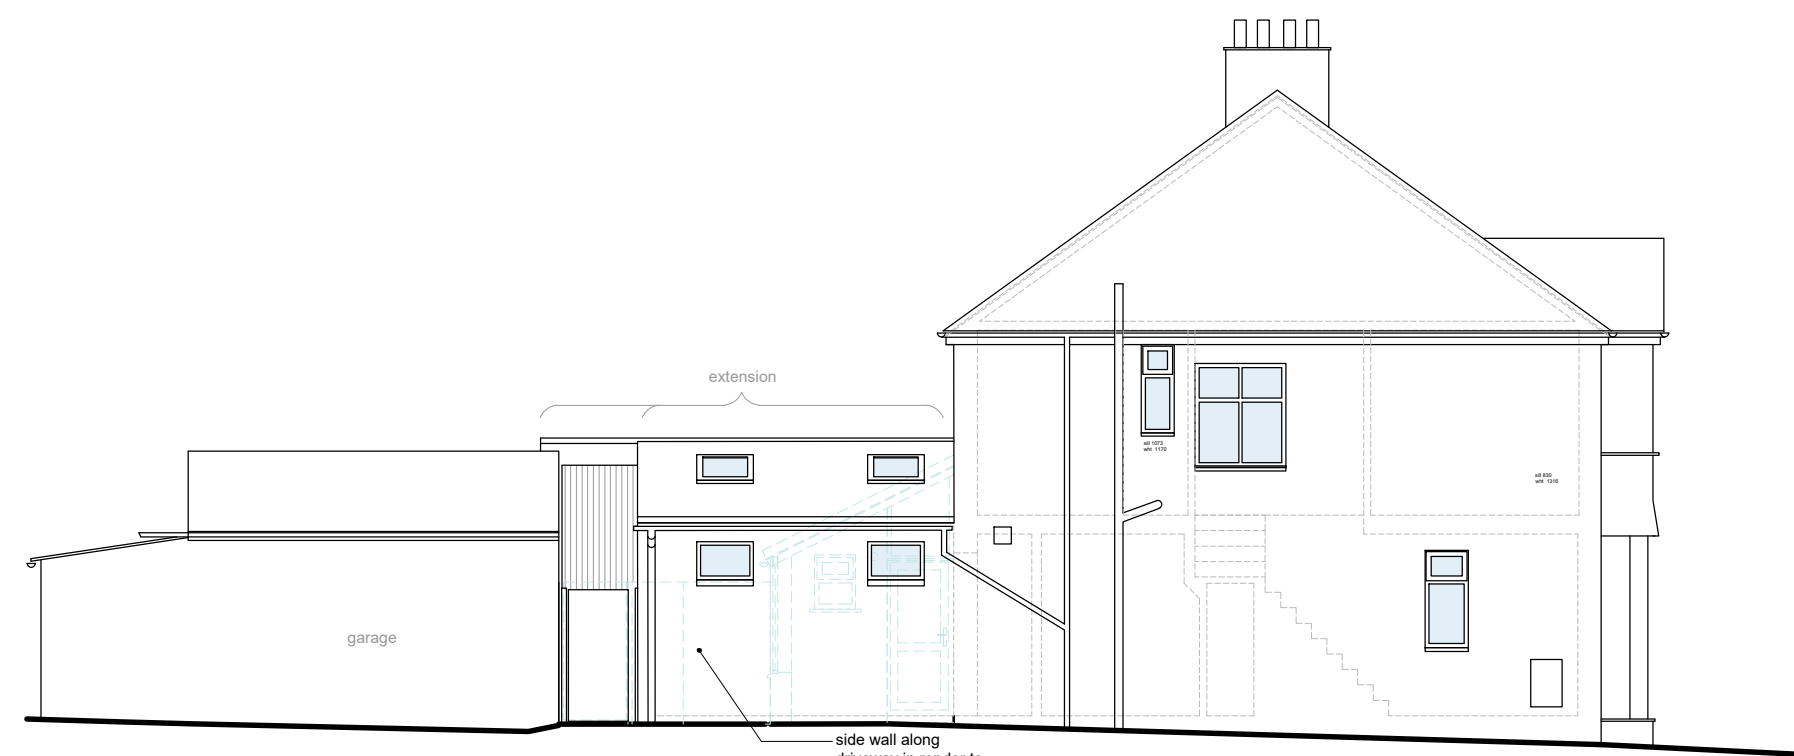

Side (west) Elevation as Proposed 1:100



Revisions	A	Description	Date
B		Alt elevation added	06/10/2022
C		Plans and elevations updated to client requirement	14/11/2025
D		Rooflights and fenestration updated	02/12/2025
E		Block Plan and Notes added for planning application	06/01/2026
		drawings amended - roof plan and no-trespass version.	15/01/2026

 Jacob Chadwick Architects 49 Richmond Street, Brighton, East Sussex, BN2 9PD tel: 07837 599827 jacobchadwickarchitects@gmail.com	site: 398 Upper Shoreham Road, Shoreham		Project: Extensions and Alts	
	Drawing Proposed plans and elevations - Sheet 3			
	drawn by: JC	scale: shown	print size: A1	dwg no. 0097/04
date: Sept 2022		client: Steve and Jade Sowa		