


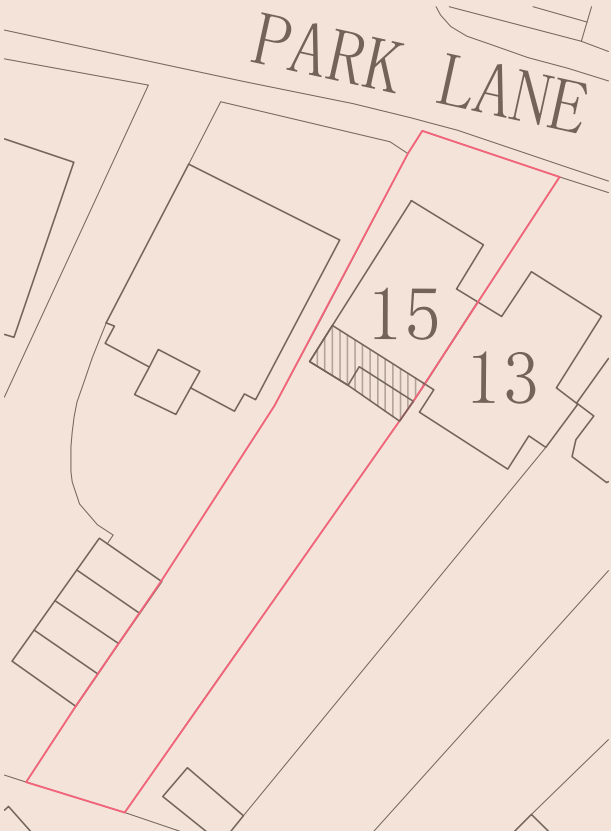


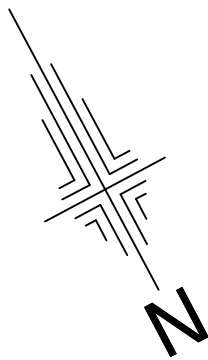

block plan 1:500

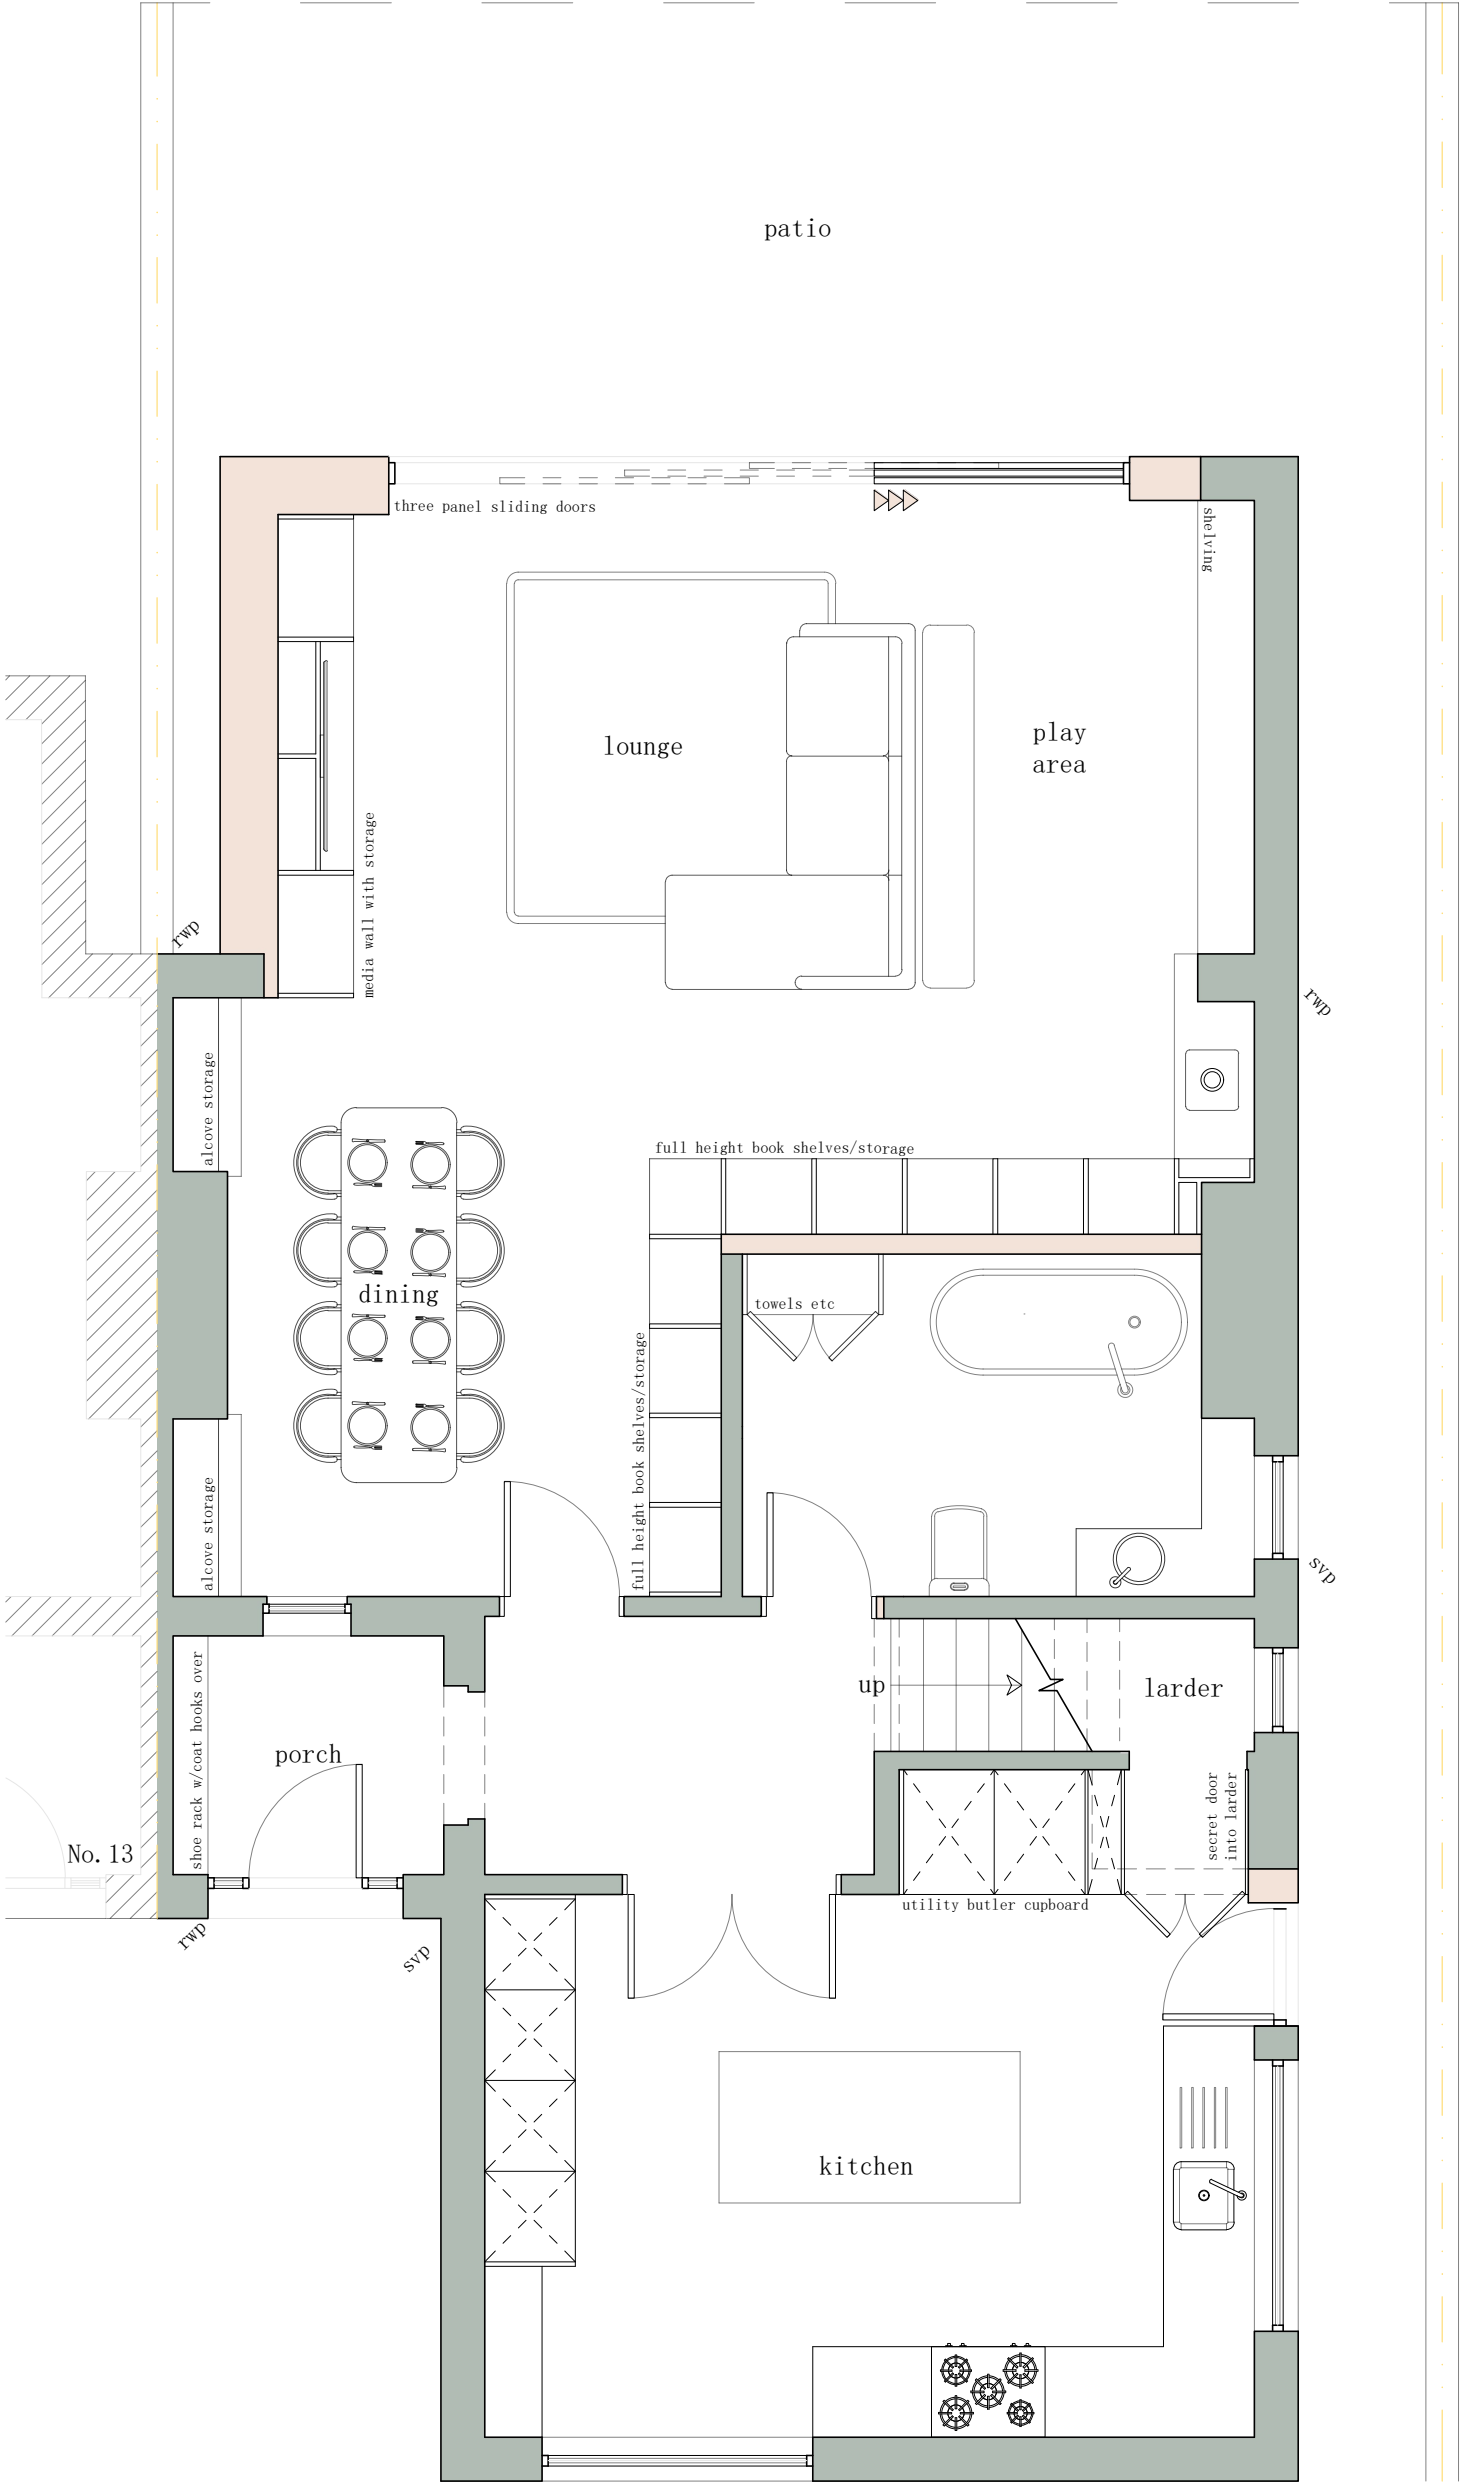

proposed ground floor plan 1:50

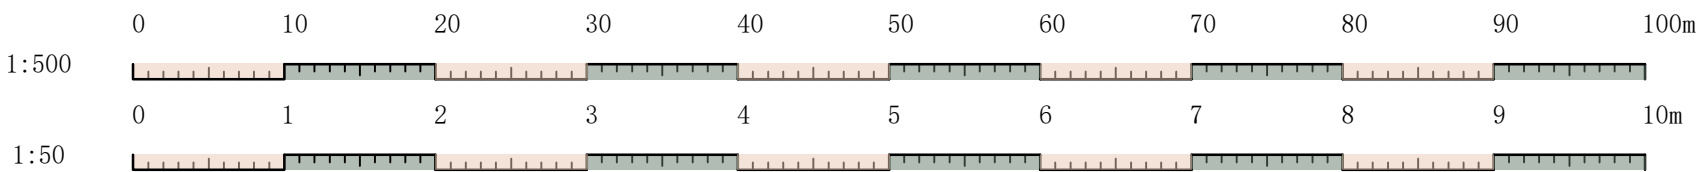

Stage

Proposed

Client

Mike Drumm

Site address
15 Park Lane
Southwick
West Sussex
BN42 4DL

Drawing title

Proposed: Ground Floor Plan

Scale:	Paper size:	Drawn:	Checked:
In drawing	A2	B Garrish	Director
Project No:	Drawing No:	Revision:	Date:
124	P. 01	A	18/05/2026