

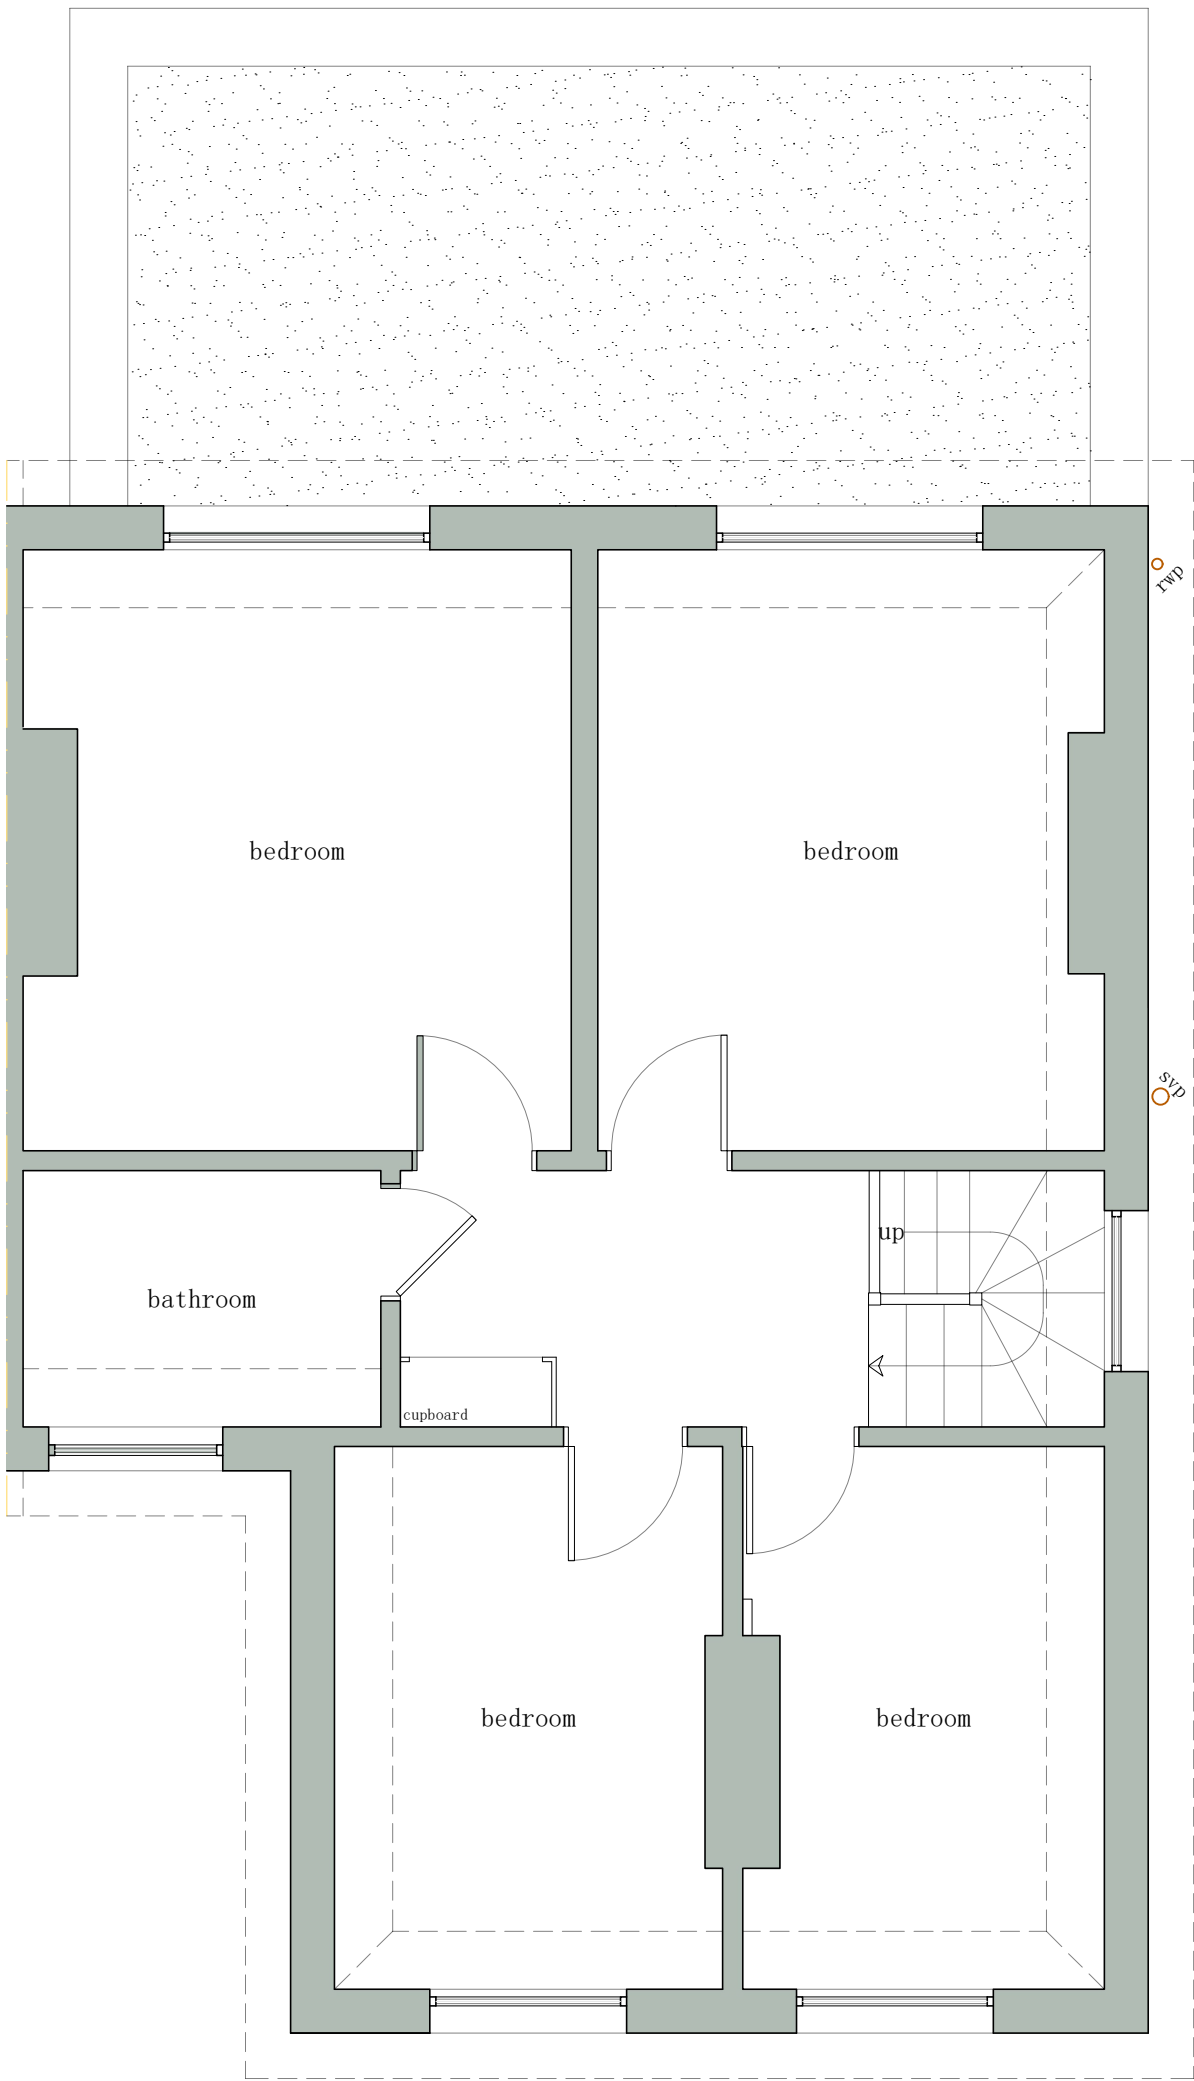


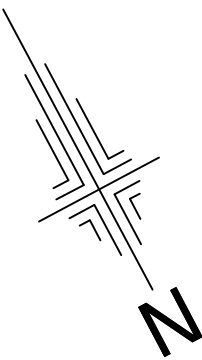

proposed first floor plan 1:50

 

Stage

Proposed

Client

Mike Drumm

Site address

15 Park Lane
Southwick
West Sussex
BN42 4DL

Drawing title

Proposed: First Floor Plan

Scale:	Paper size:	Drawn:	Checked:
In drawing	A2	B Garrish	Director
Project No:	Drawing No:	Revision:	Date:
124	P. 02	A	18/05/2026