



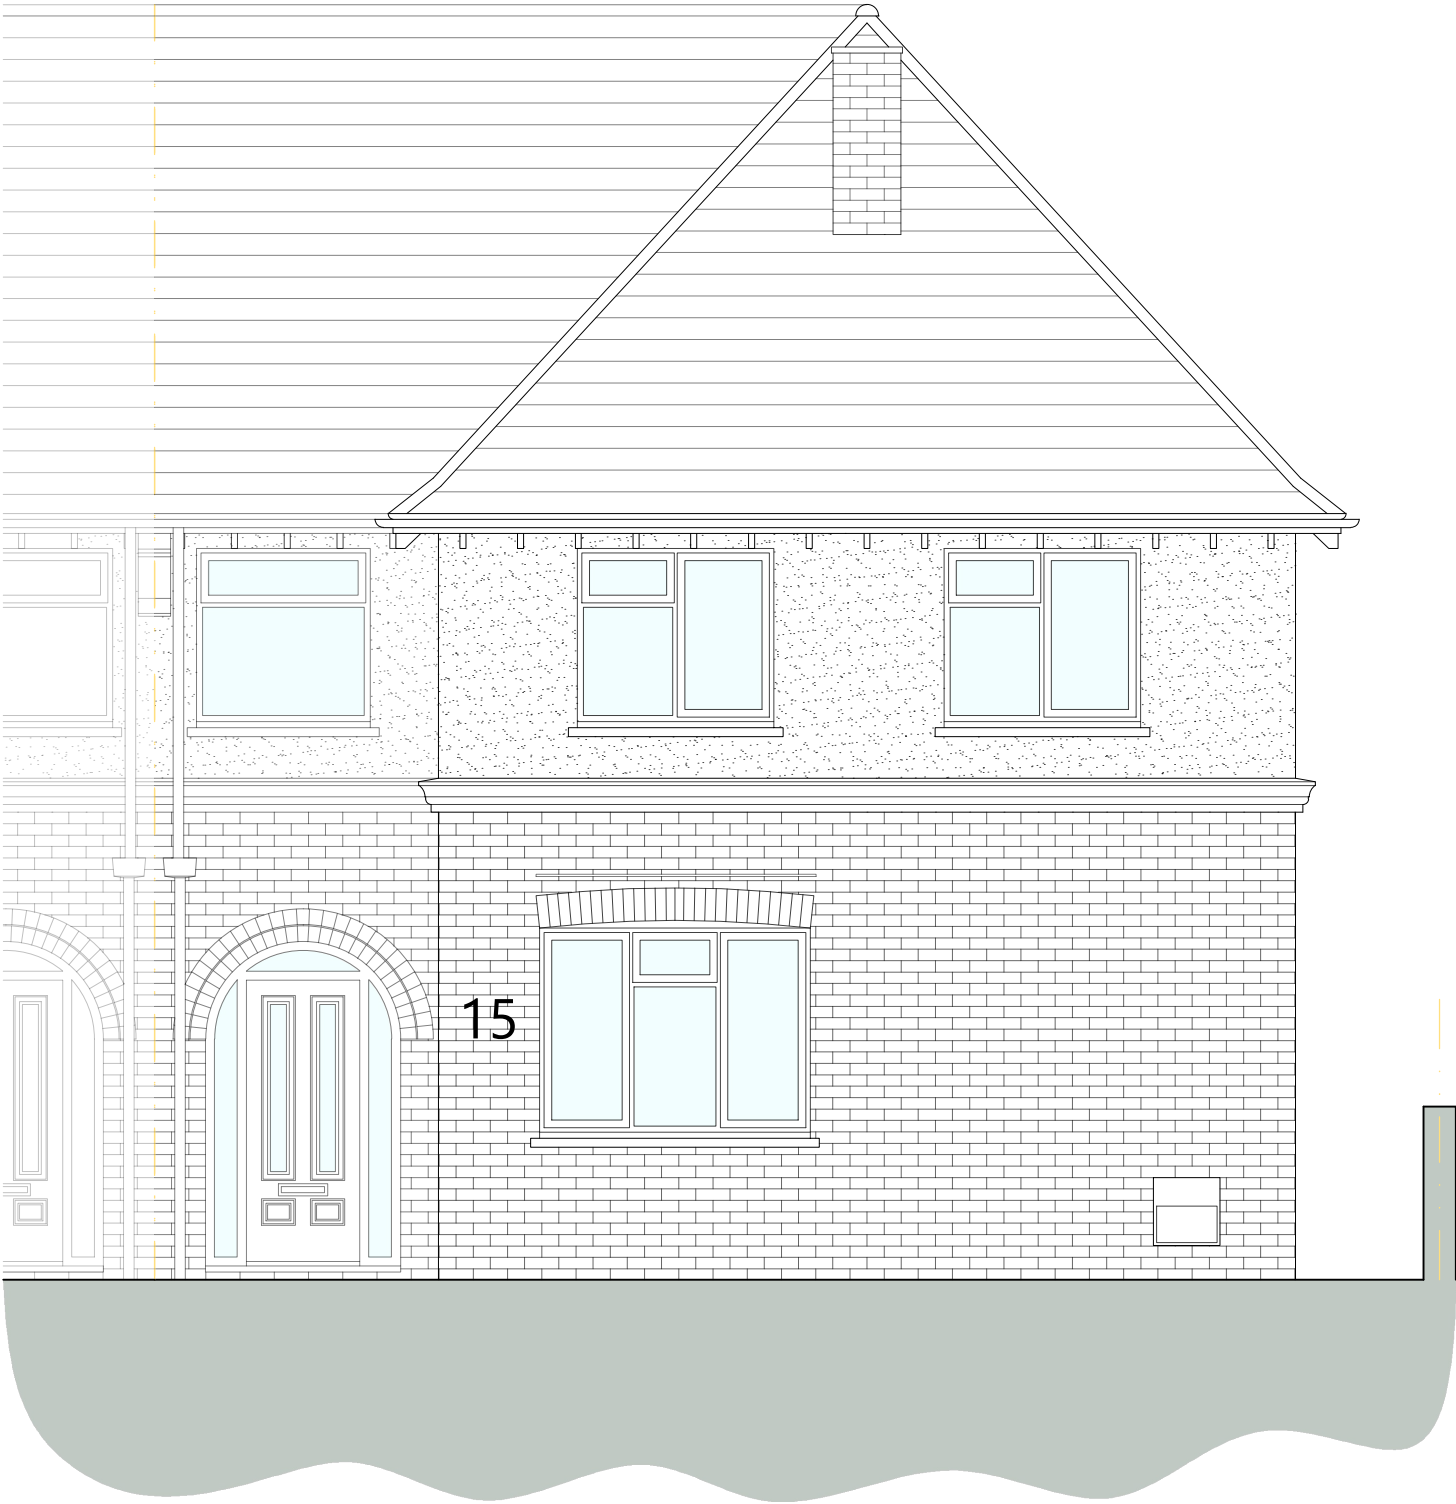


proposed north-east elevation 1:50




proposed north-west elevation 1:50

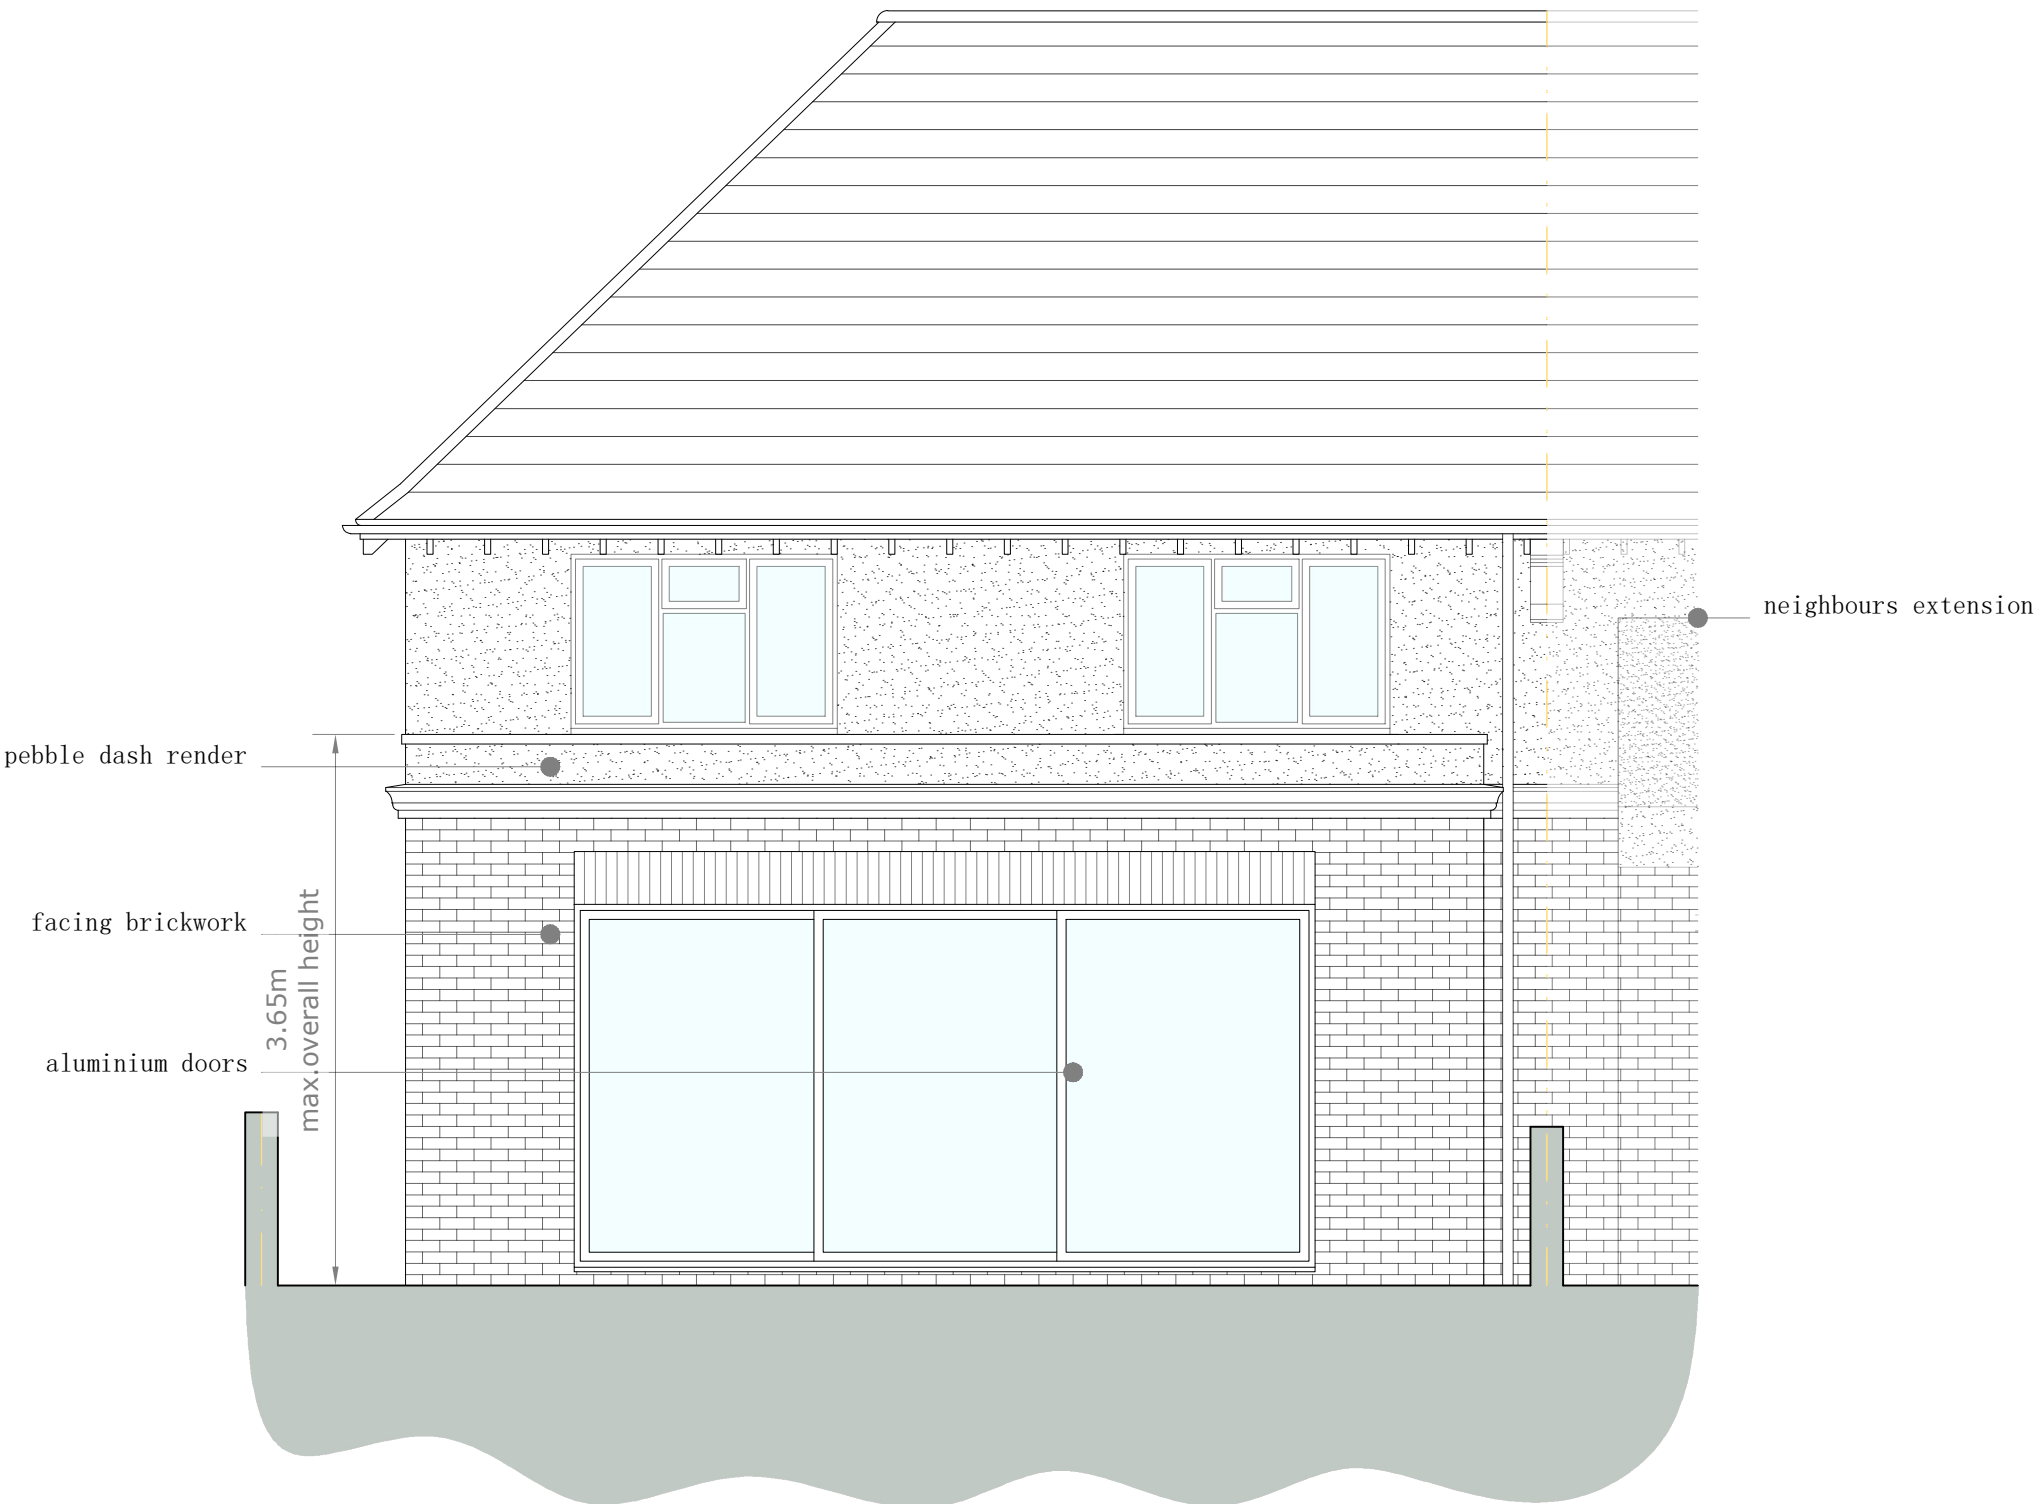

proposed south-west elevation 1:50

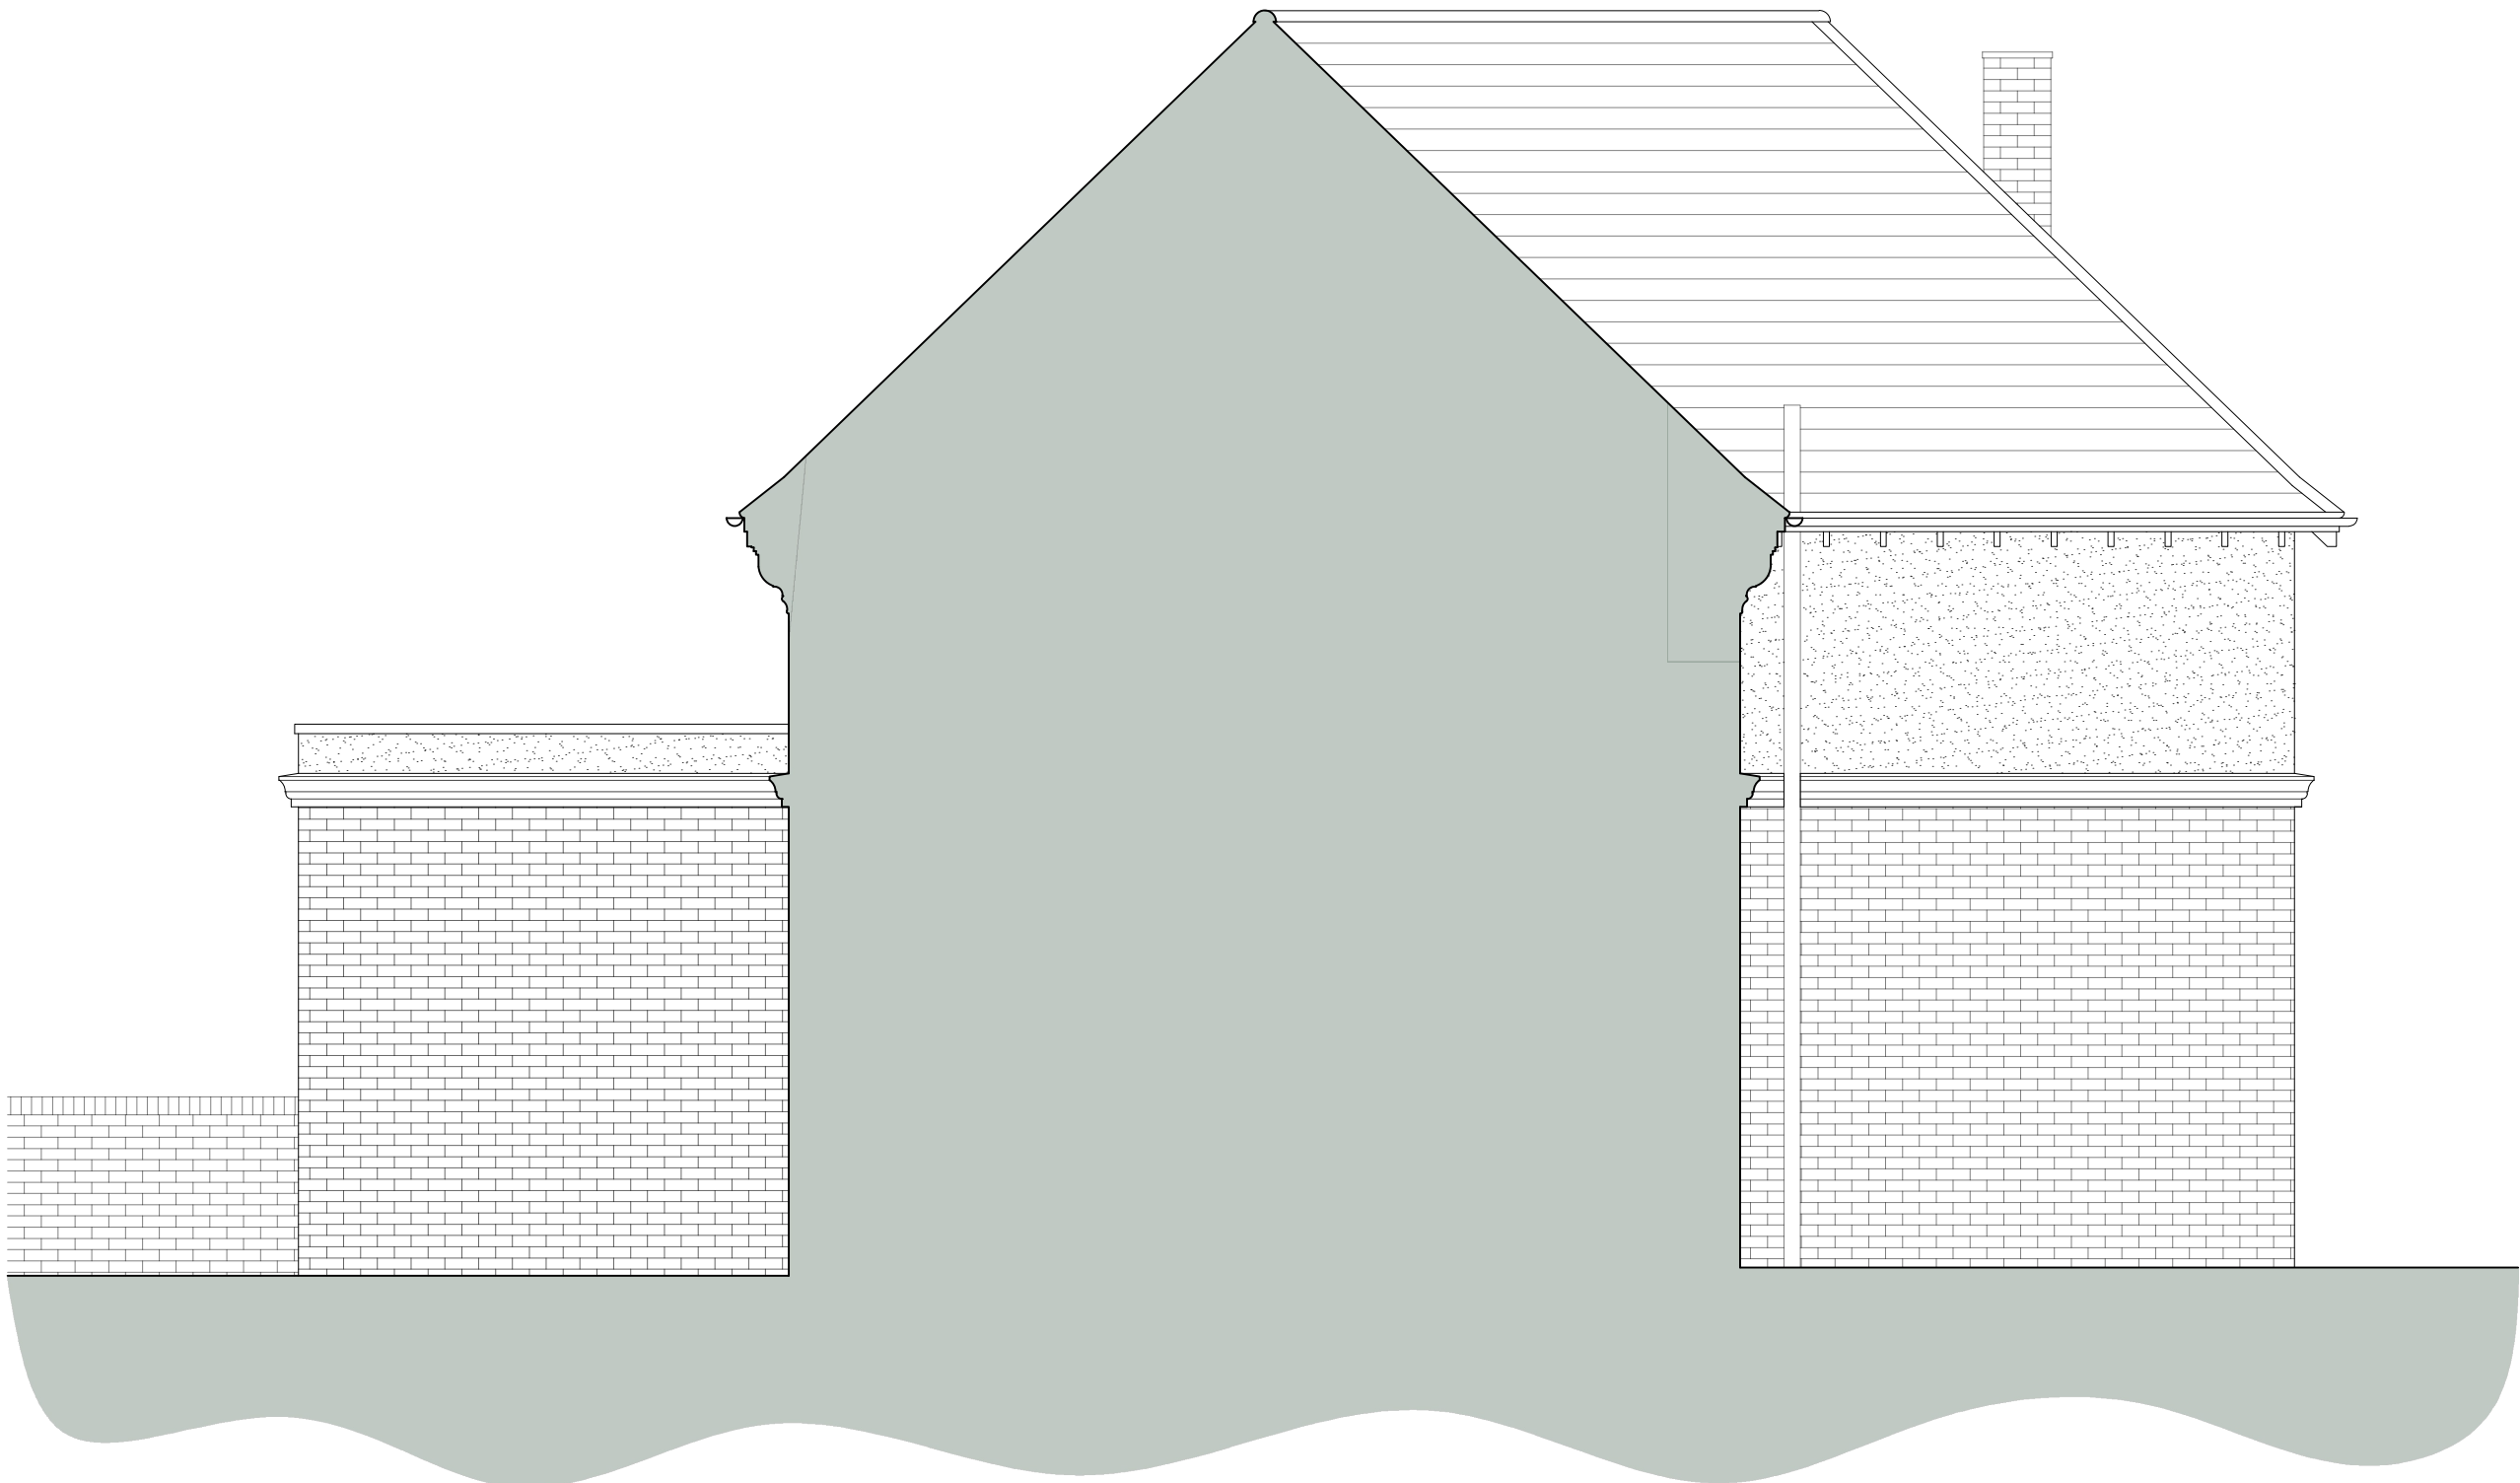

proposed south-east elevation 1:50

 

Stage			
Proposed			
Client			
Mike Drumm			
Site address			
15 Park Lane			
Southwick			
West Sussex			
BN42 4DL			
Drawing title			
Proposed: Elevations			
Scale:	Paper size:	Drawn:	Checked:
In drawing	A1	B Garrish	Director
Project No:	Drawing No:	Revision:	Date:
124	P. 10	A	18/05/2026