



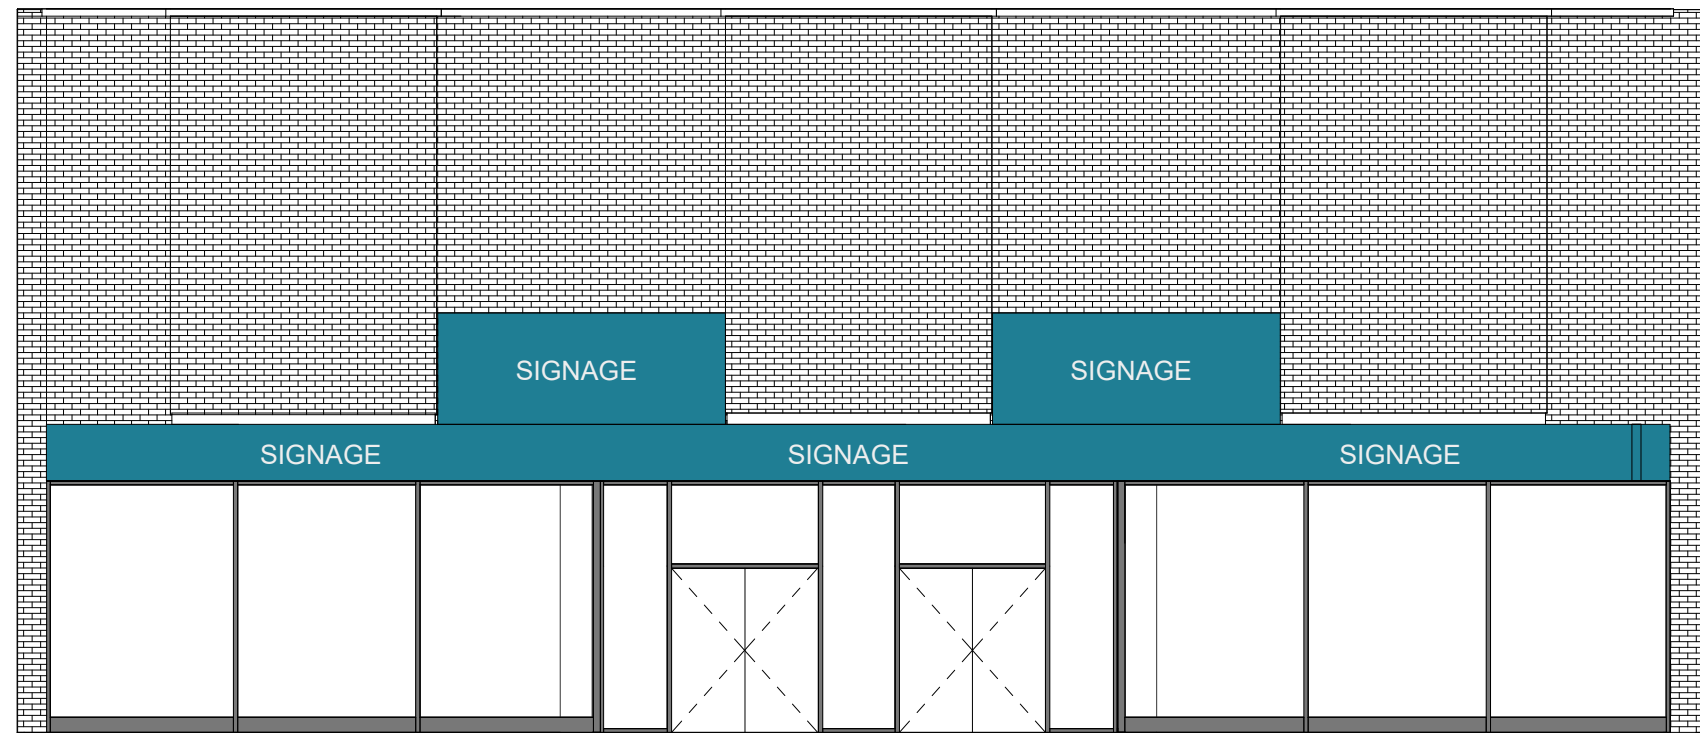


1 Adverts Planning Front Elevation - Existing

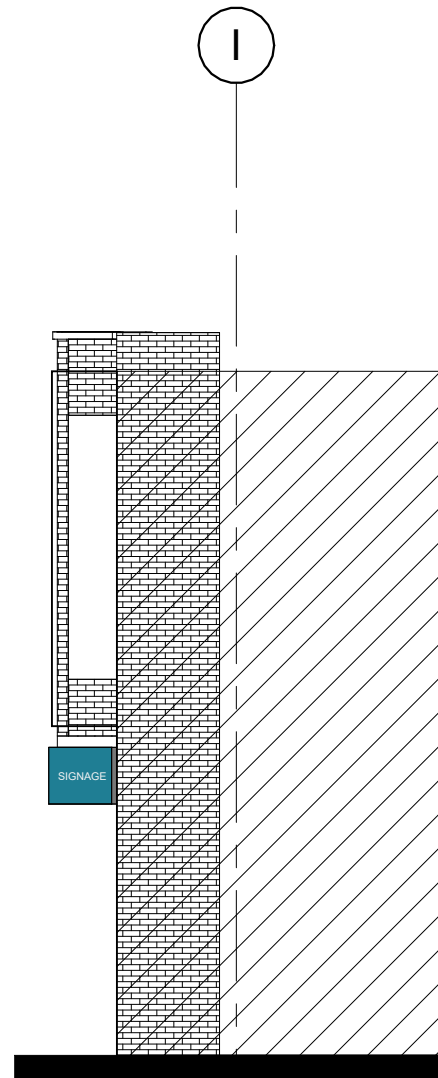


2 Adverts Planning East Elevation Existing



3 Adverts Planning West Elevation Existing

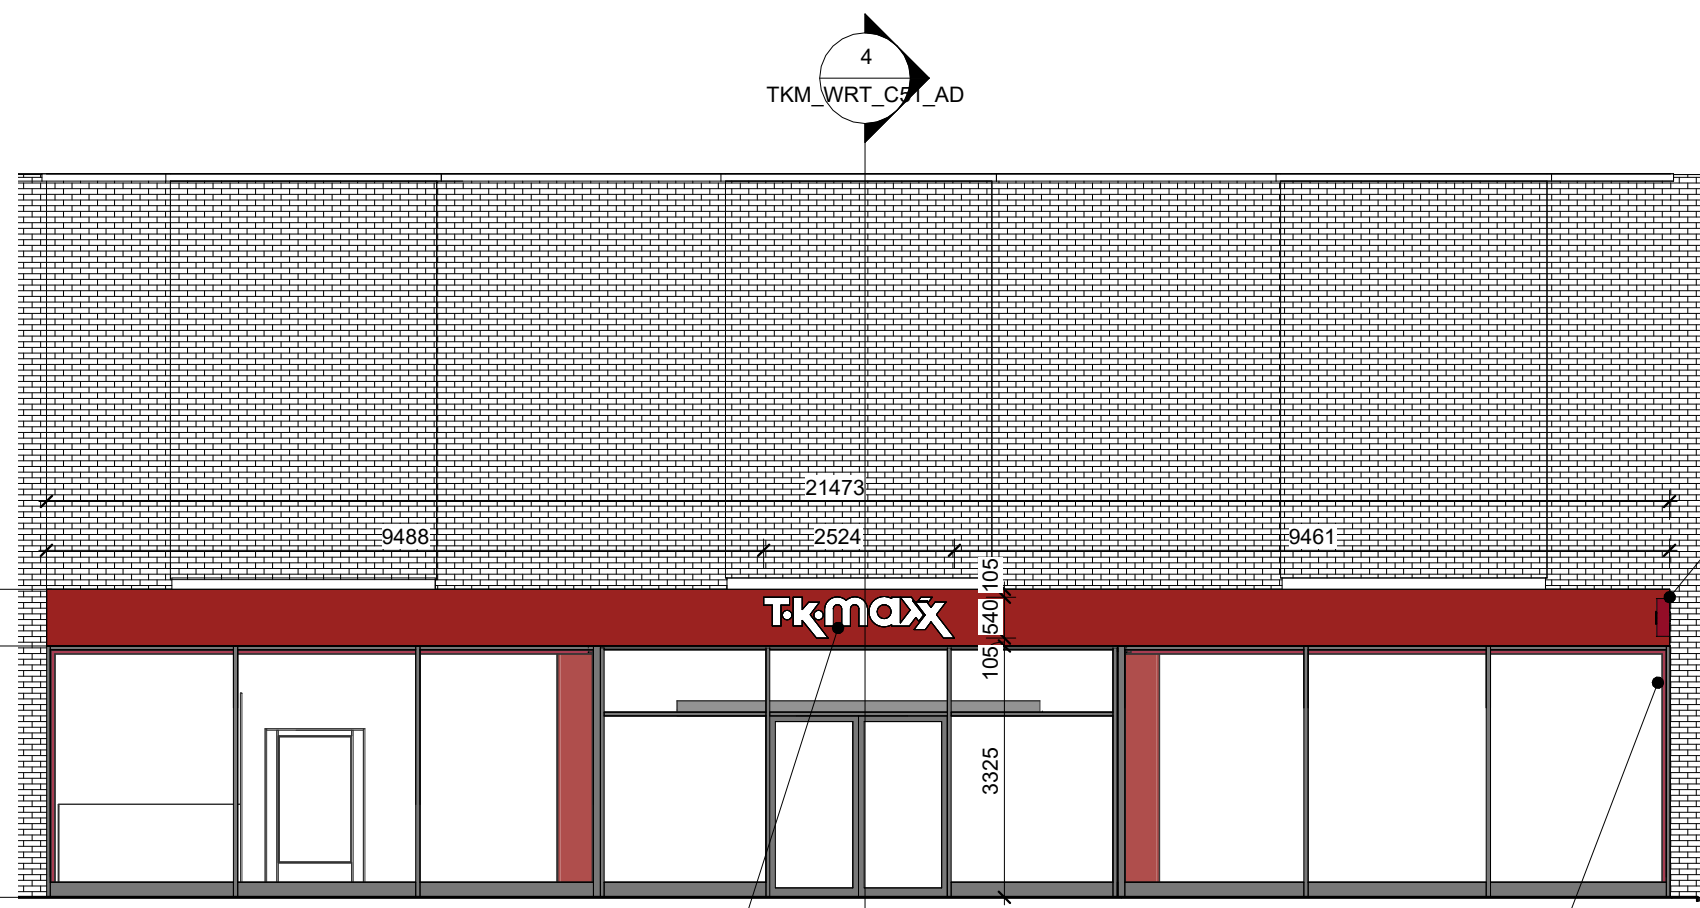

4 Front Elevation - Proposed

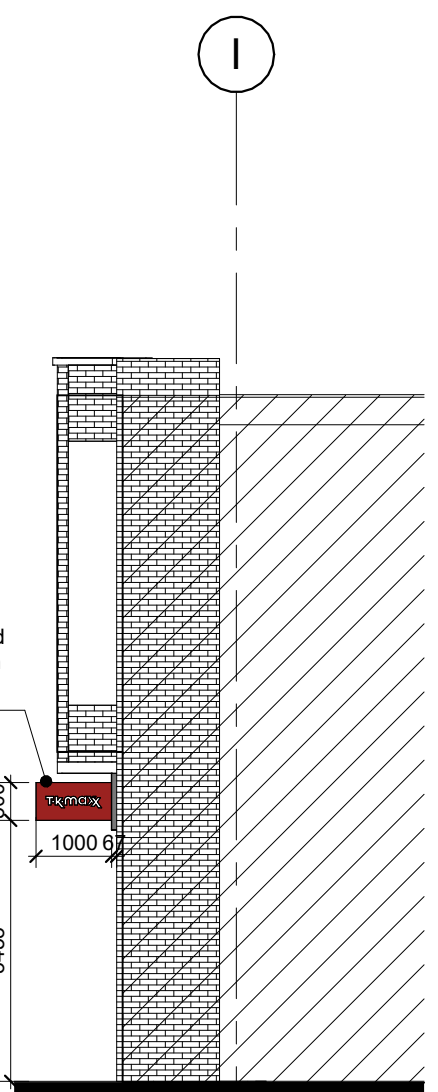

5 Adverts Planning East Elevation - Proposed



6 Adverts Planning West Elevation - Proposed

A Red (RAL 3001) PPC aluminium fascia tray with fret cut 10mm pushed thro' Opal 050 white acrylic letters, internally illuminated.

B Red LED keylight installed internally

C TK Maxx internally illuminated double sided bus stop sign. RAL 3001 powder coated aluminium frame. Fret cut logo backed up with Opal 050 white acrylic, pushed through 10mm. Internally illuminated using GE Tetra miniMax Generation 2 white LED modules bonded to the face of the letter backs.

D Goods in Signage. Flat screen printed letters.

0 1 2 3 4 5m 10m
Scale 1:100

This drawing to be read in conjunction with all relevant consultants, sub-contractors and specialists drawings.

All dimensions and levels are to be checked on site before any construction begins and any discrepancies are to be reported to the relevant Project Manager.

Partial Service : Any discrepancies or any other information are to be advised to the relevant Project Manager and direction sought before the implementation of the detail.

Responsibility is not accepted for errors made by others in scaling from this drawing. All construction information should be taken from figured dimensions only. Any error or omission should be reported to CMC Projekt

Rev	Date	Description	By
1.	07.05.2026	Revised after comments	DJ
0.	30.04.2026	Initial issue	DJ

WORTHING
56 Montague St
Worthing, BN11, 3HE

client TJX Europe

tkmaxx

drawn by:
DJ

checked by:
PS

CMC projekt CMC Projekt Europe Sp. z o. o.
Copyright is reserved by CMC and is based on the condition that it is not copied or disclosed by, or its any unauthorised persons without prior consent in writing from CMC. All dimensions to be checked on site prior to any fabrication. All errors, omissions and discrepancies are to be reported to the CMC immediately. Design and design intent only. Responsibility is not accepted for errors made by others in scaling from this drawing.

drawing title:
External Elevations & Plans - Adverts Planning

drawing number:
TKM_WRT_C50_AD

project status:
PLANNING

scale: 1 : 100 @A1 revision: 1.
date: April 2026