


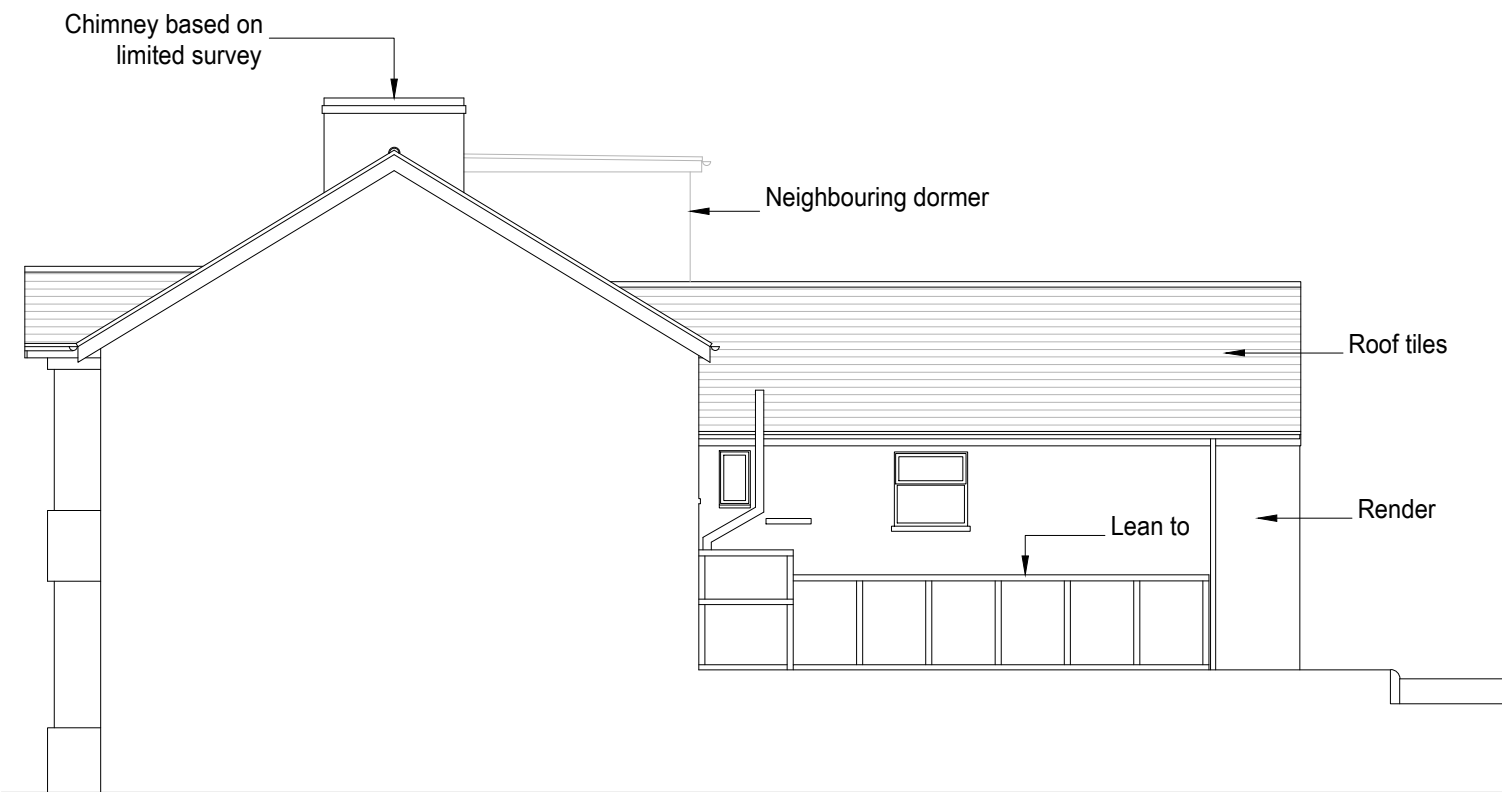


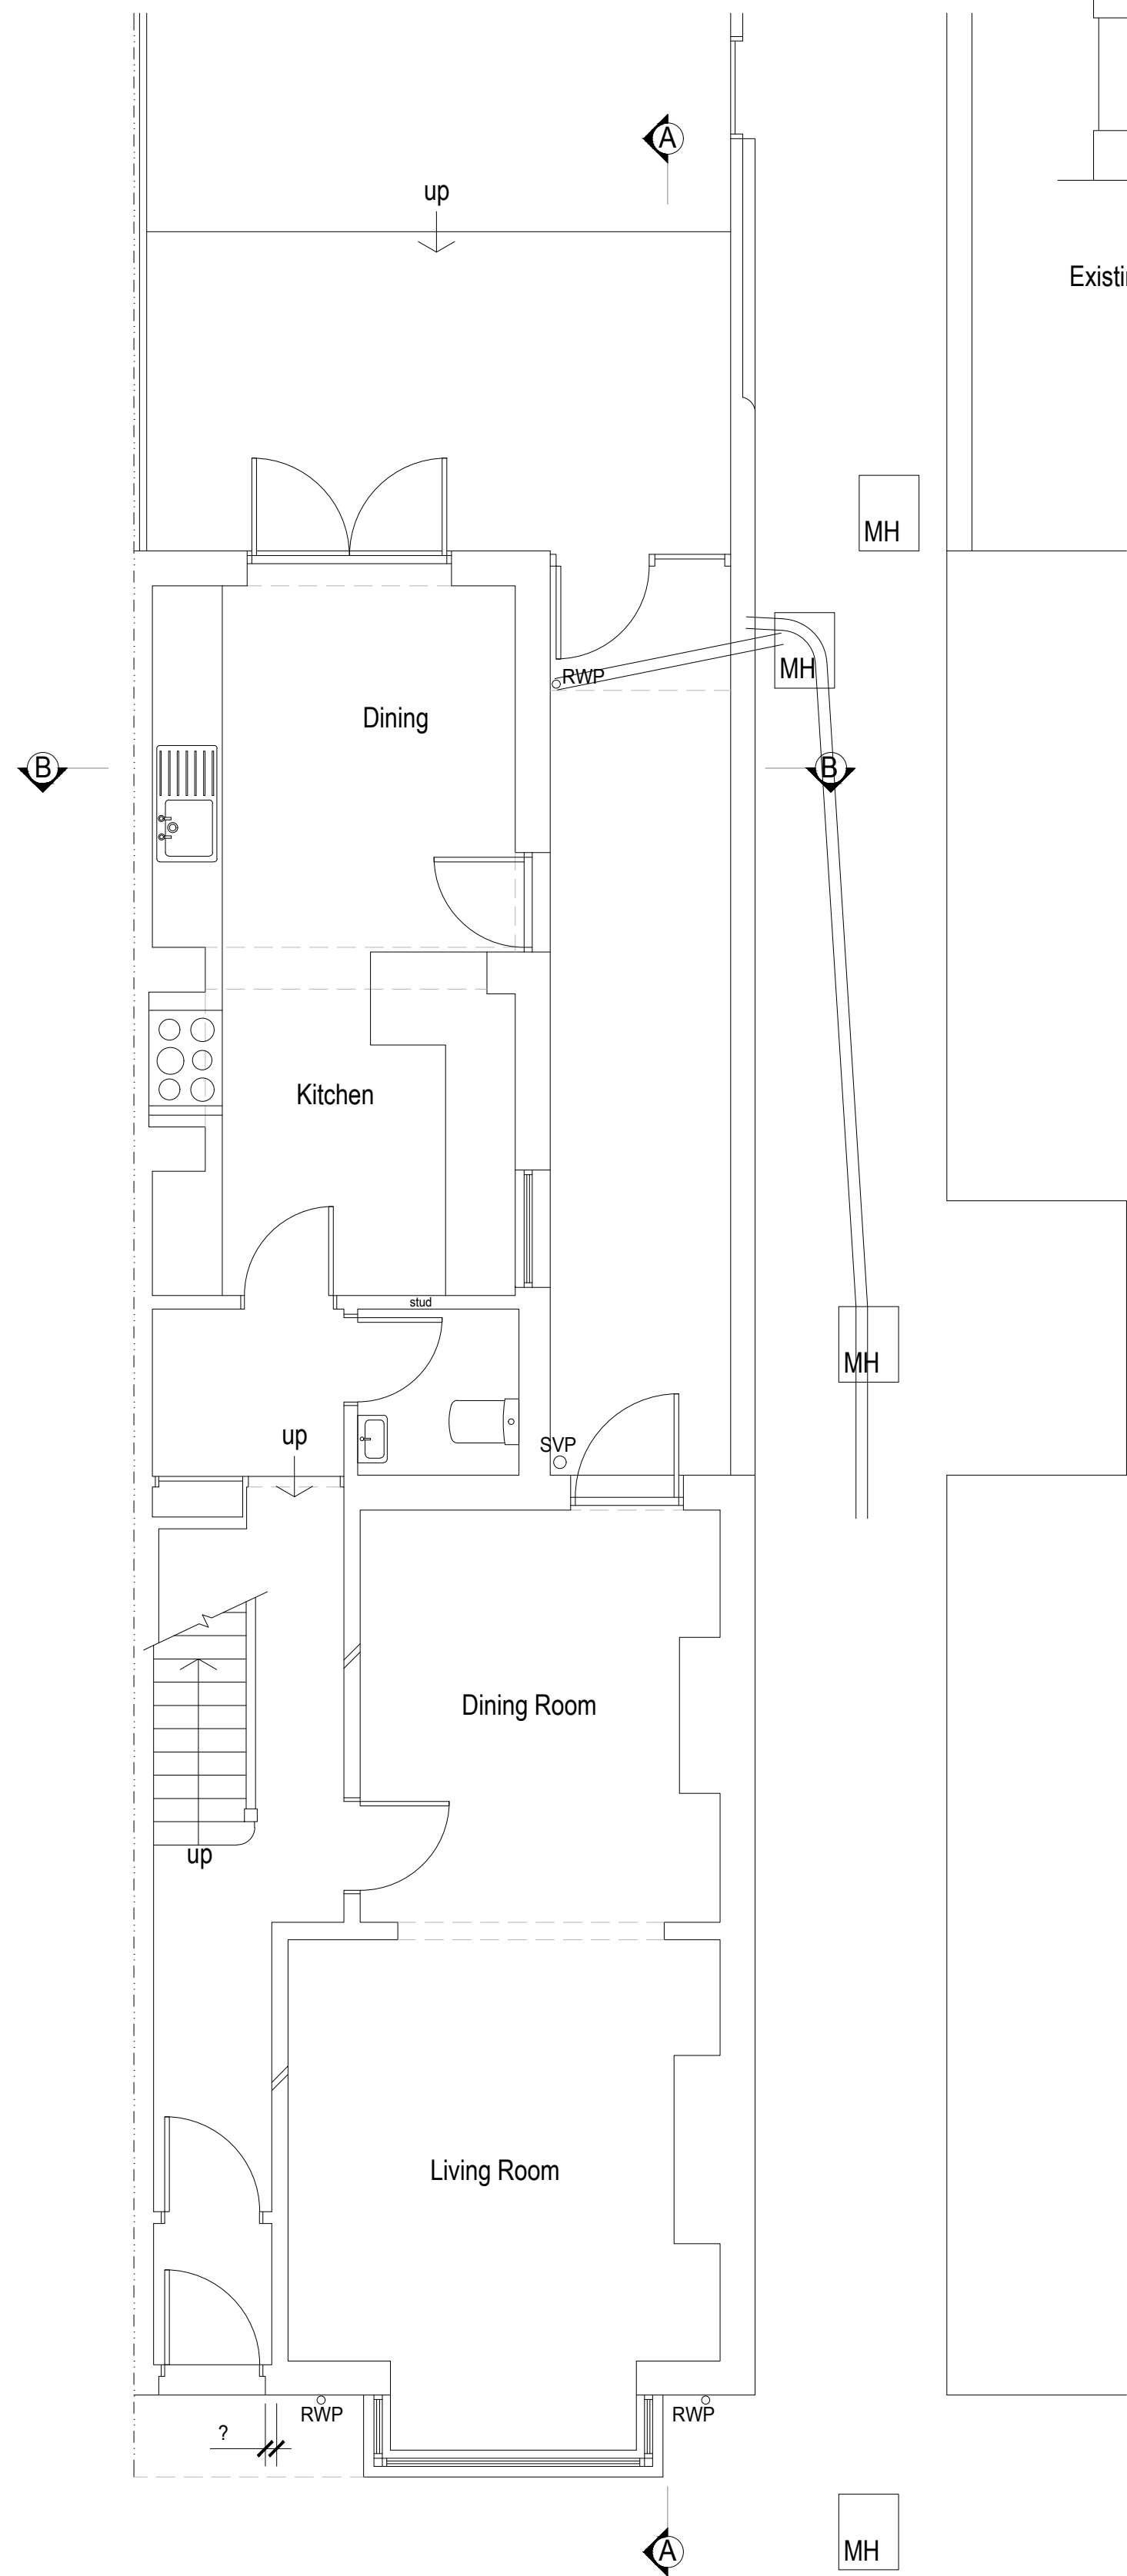


Existing Side Elevation (North) 1:100

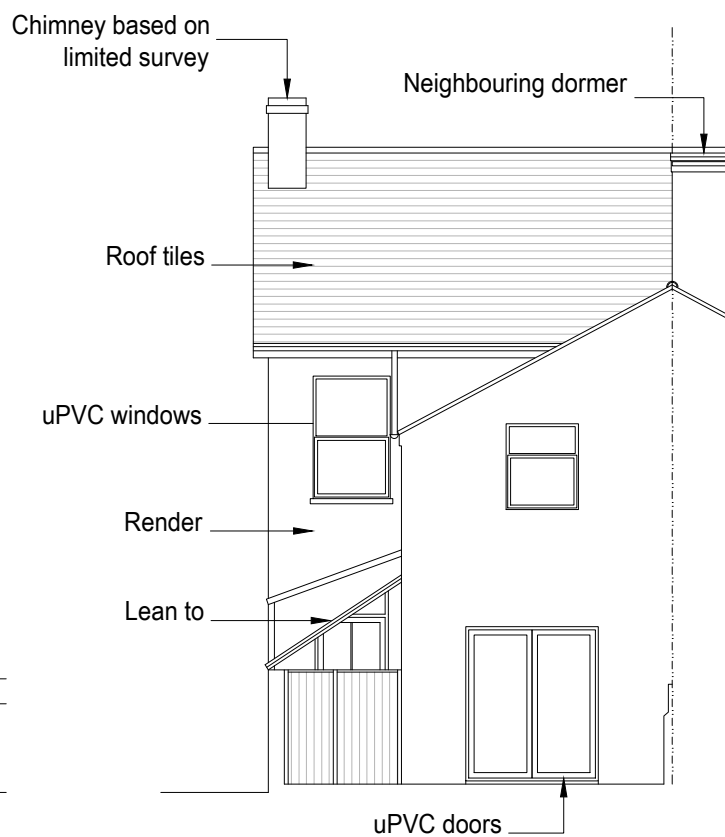


Existing Rear Elevation (West) 1:100

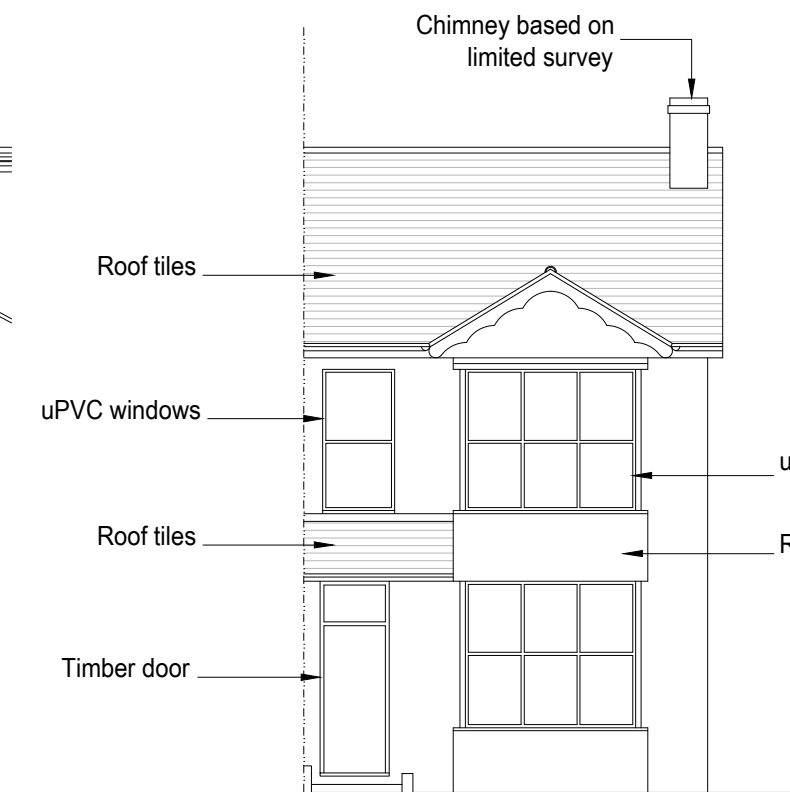


Existing Front Elevation (East) 1:100

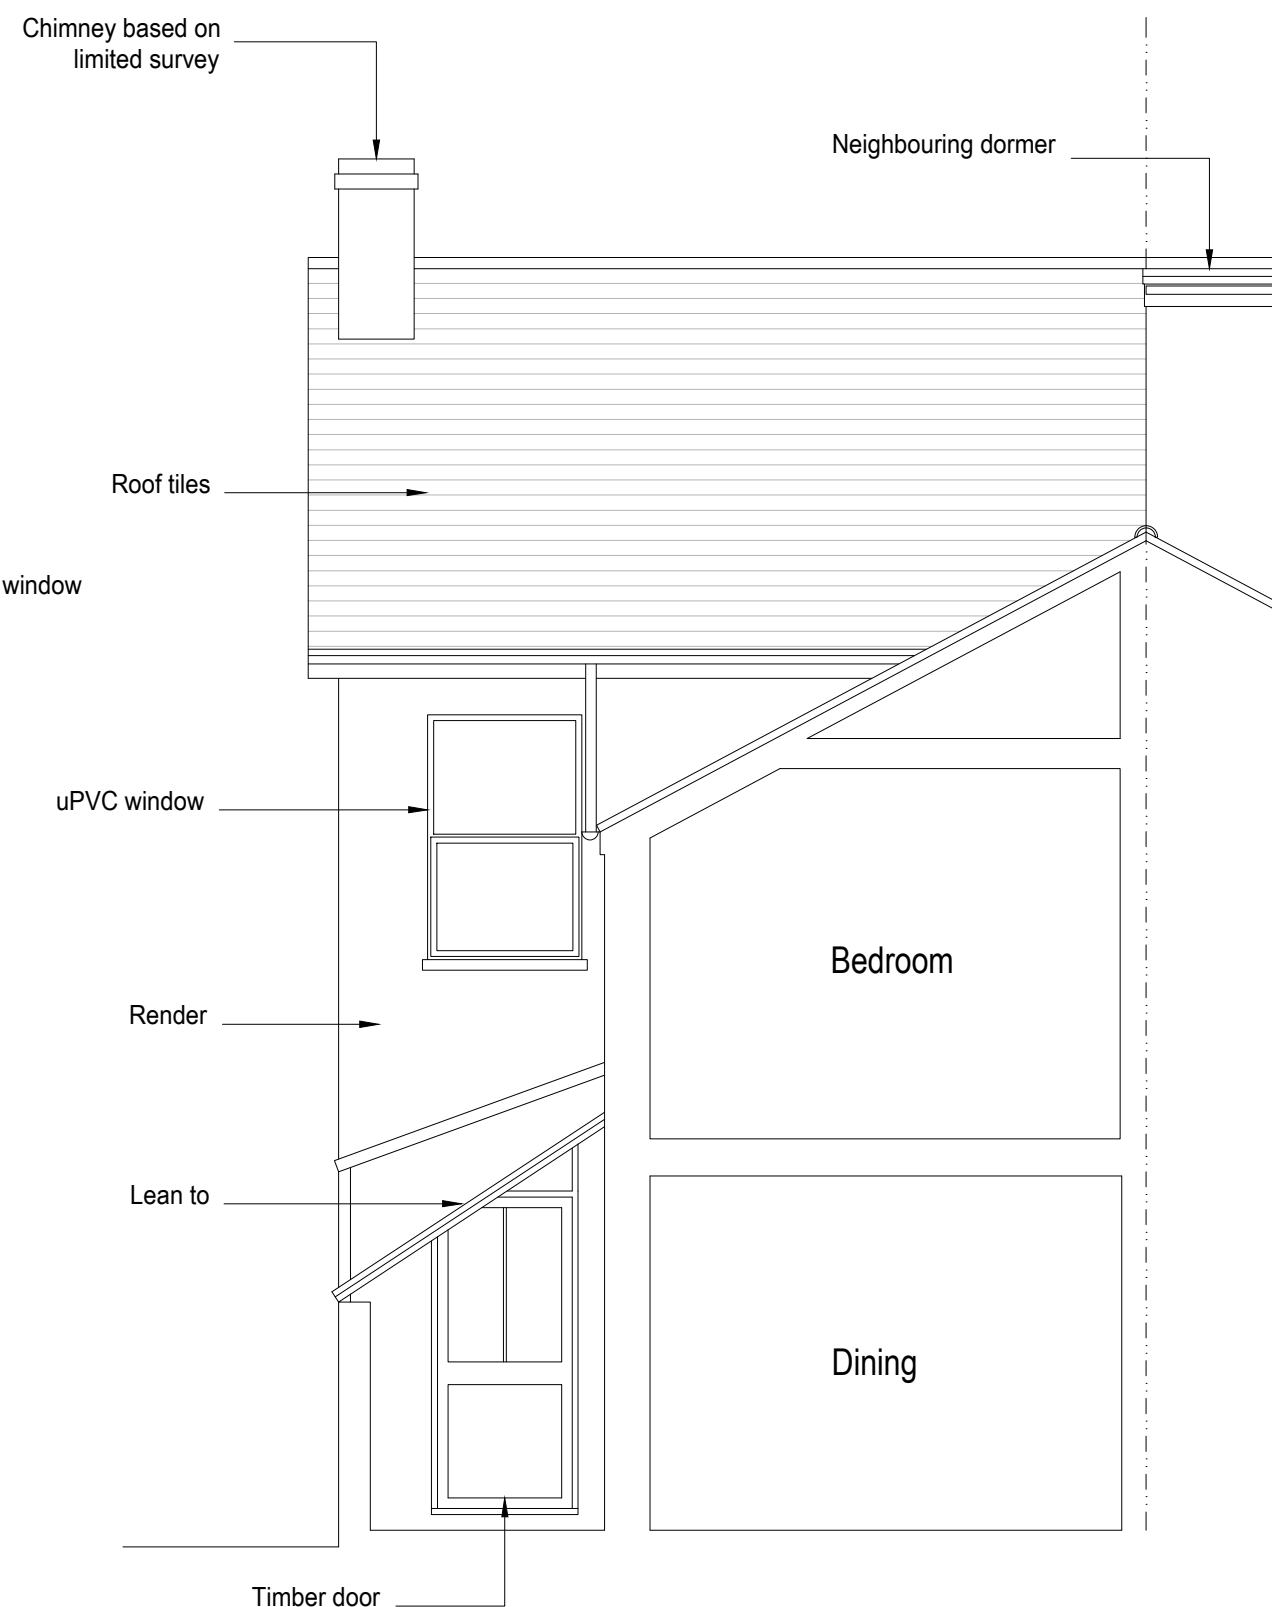

Existing Section B-B 1:50

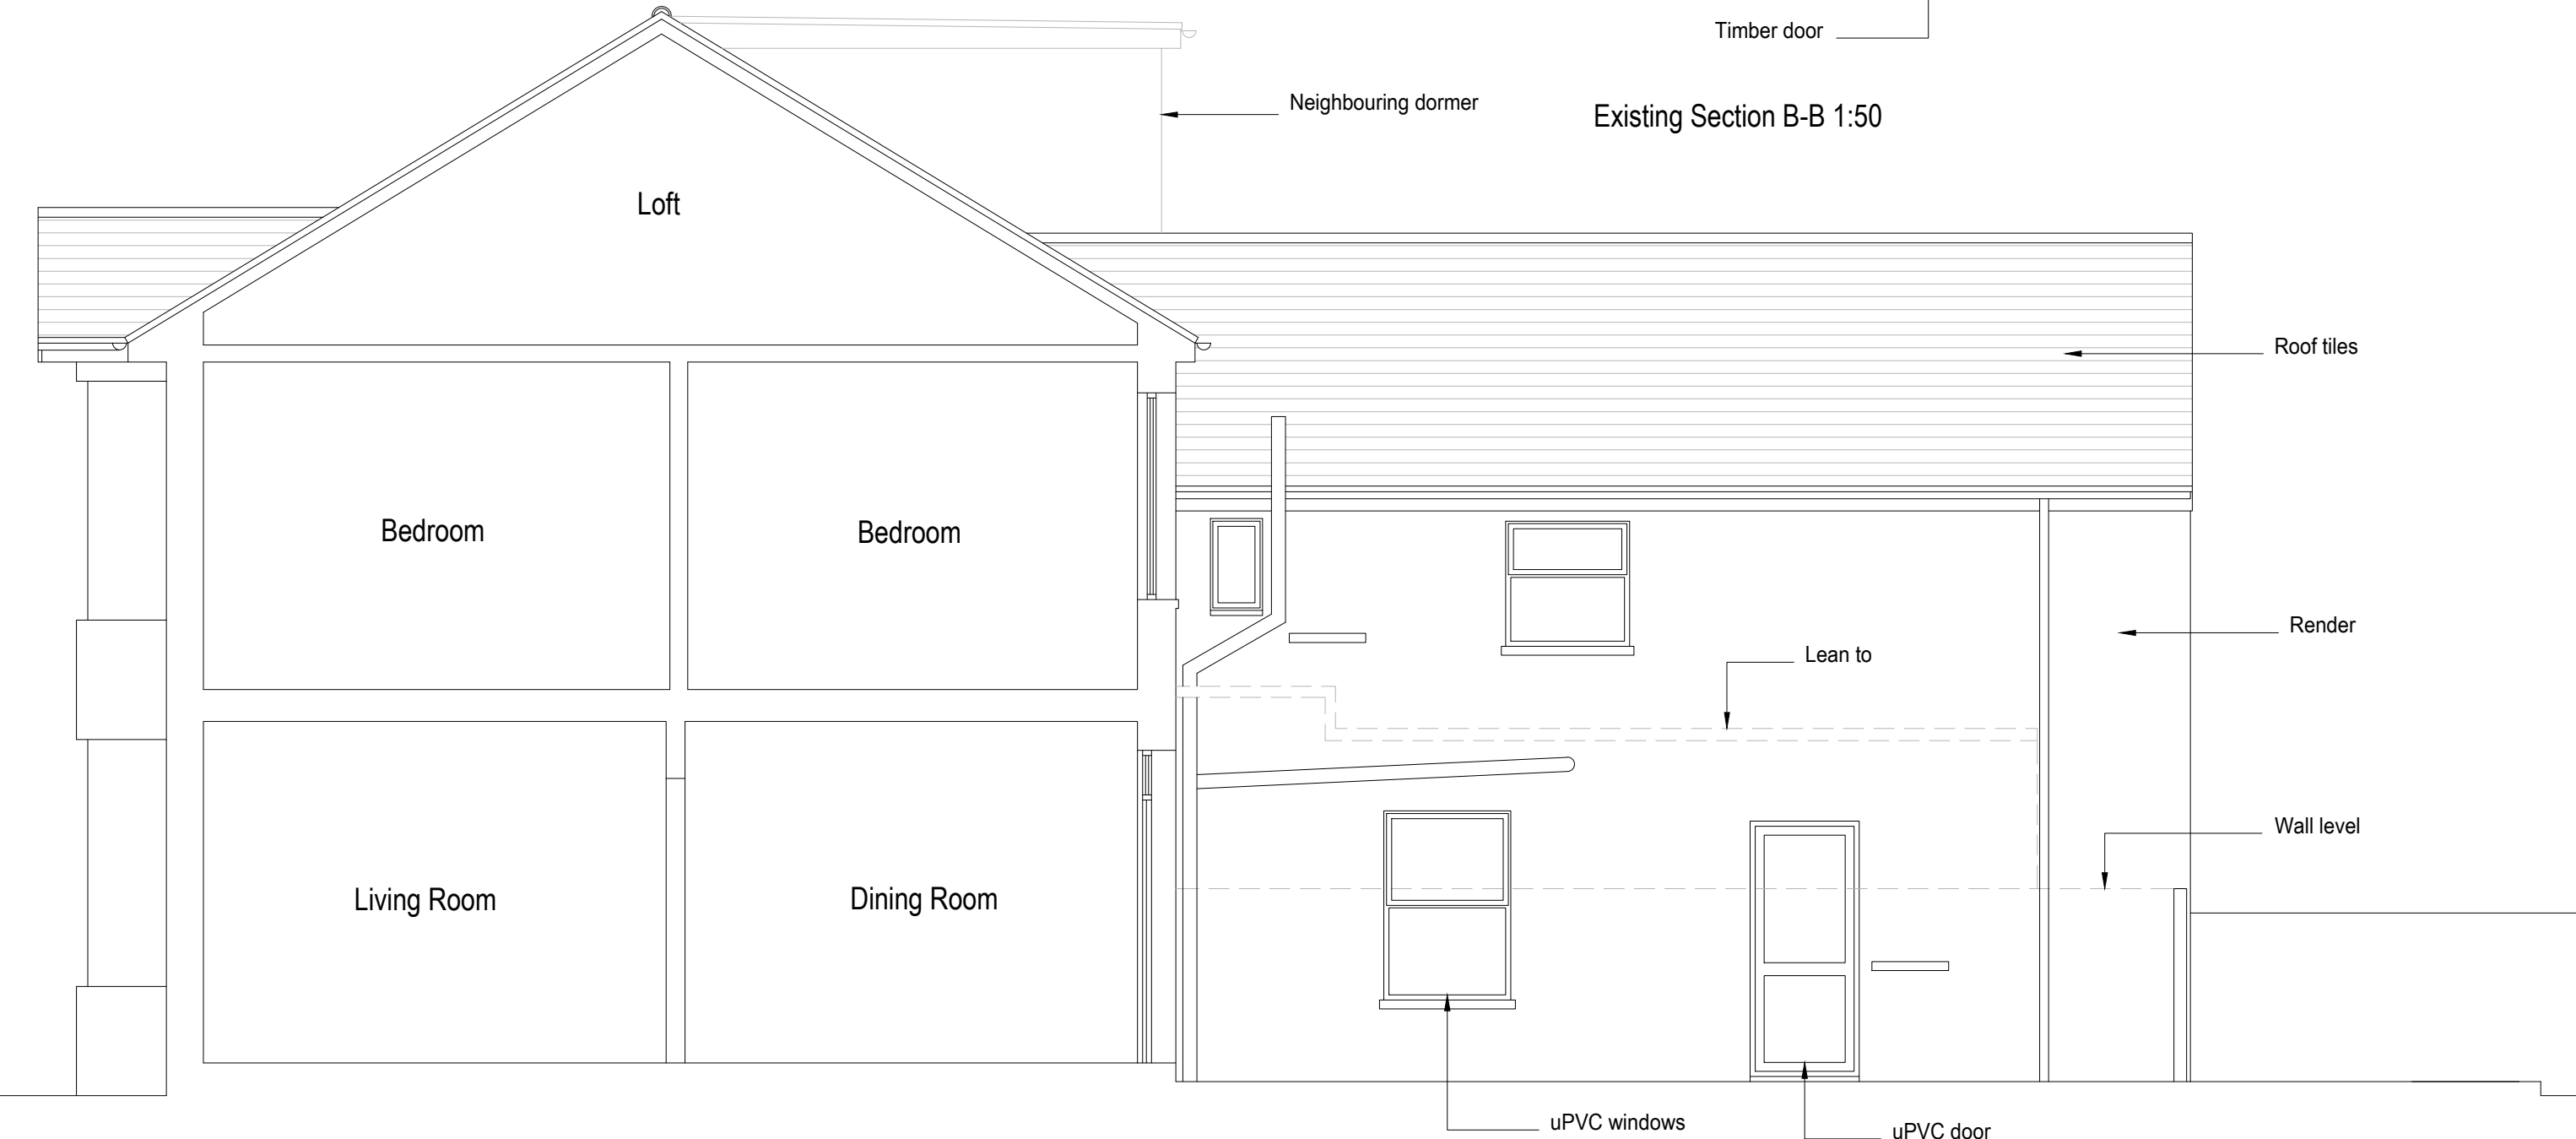

Existing Section A-A 1:50

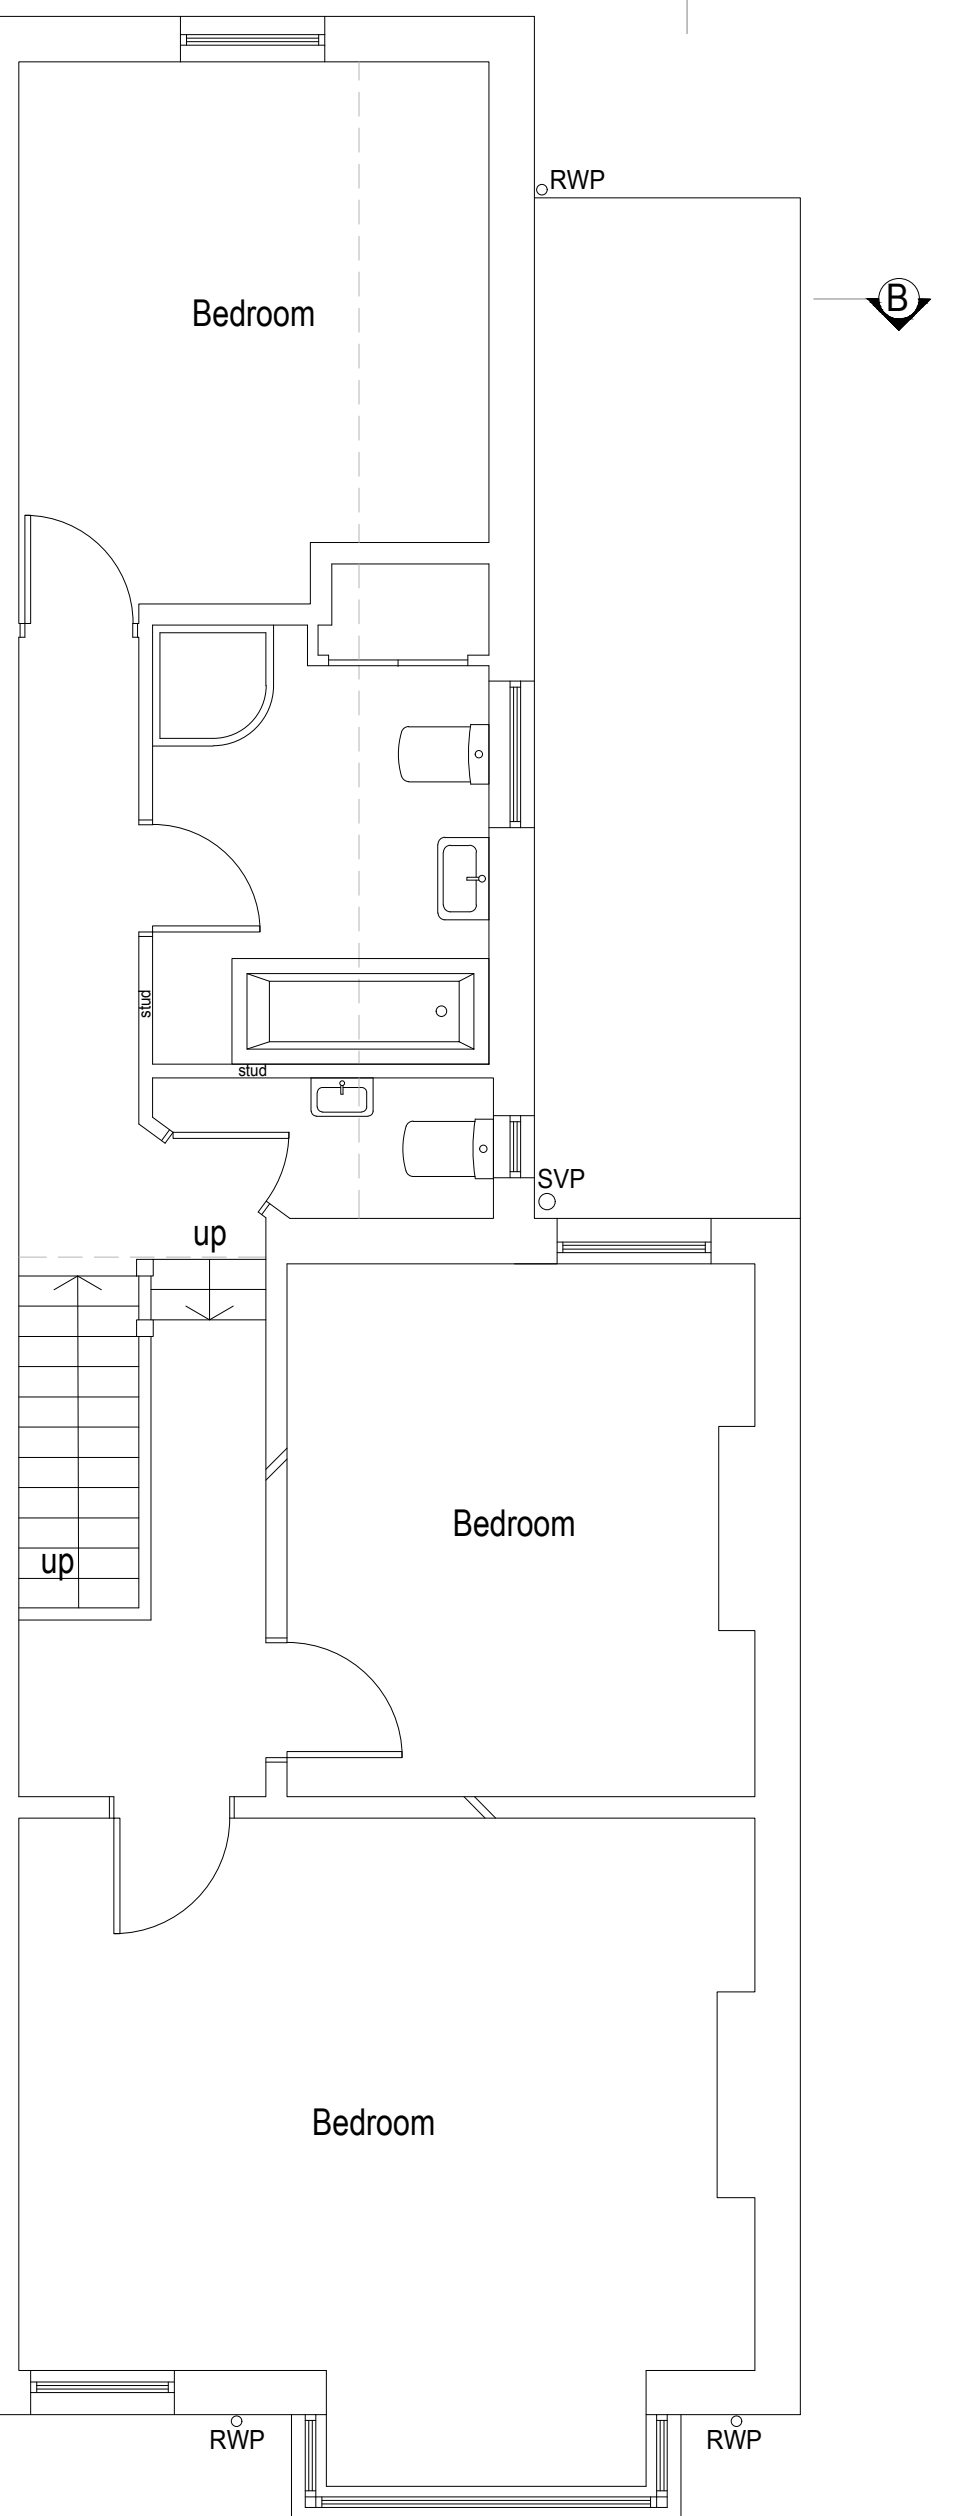

Existing First Floor Plan 1:50



Location plan 1:1250



1:1250 0 10 20 30 40 50 60 70 80 90 100

1:50 0 1 2 3 4 5 6 7 8 9 10m
1:100 0 1 2 3 4 5 6 7 8 9 10m

amendments	
client	Florence de Carteret
project	29 Southview Road Southwick BN42 4TW
project ref.	3238
drawing No.	01
drawing title	Existing Plans, Sections and Elevations
drawn by	AW
date	Apr 26
scale	1:50/100@ A1
	www.bpmnet.co.uk info@bpmnet.co.uk
Do not scale off drawing, check all goods materials workmanship to all dimensions on site before all conform with current building regs BSS and COPs work is commenced	