



VISUAL SCALE 1:100 @ A3


3 SECOND FLOOR
1 : 100

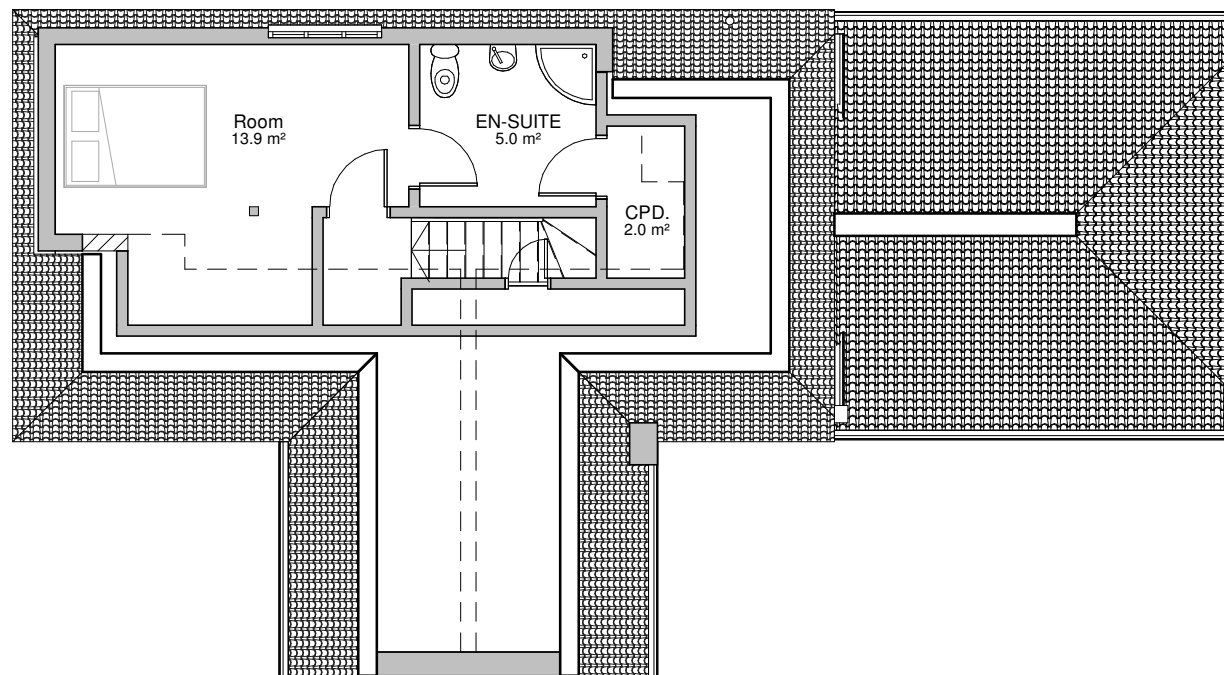

2 FIRST FLOOR
1 : 100

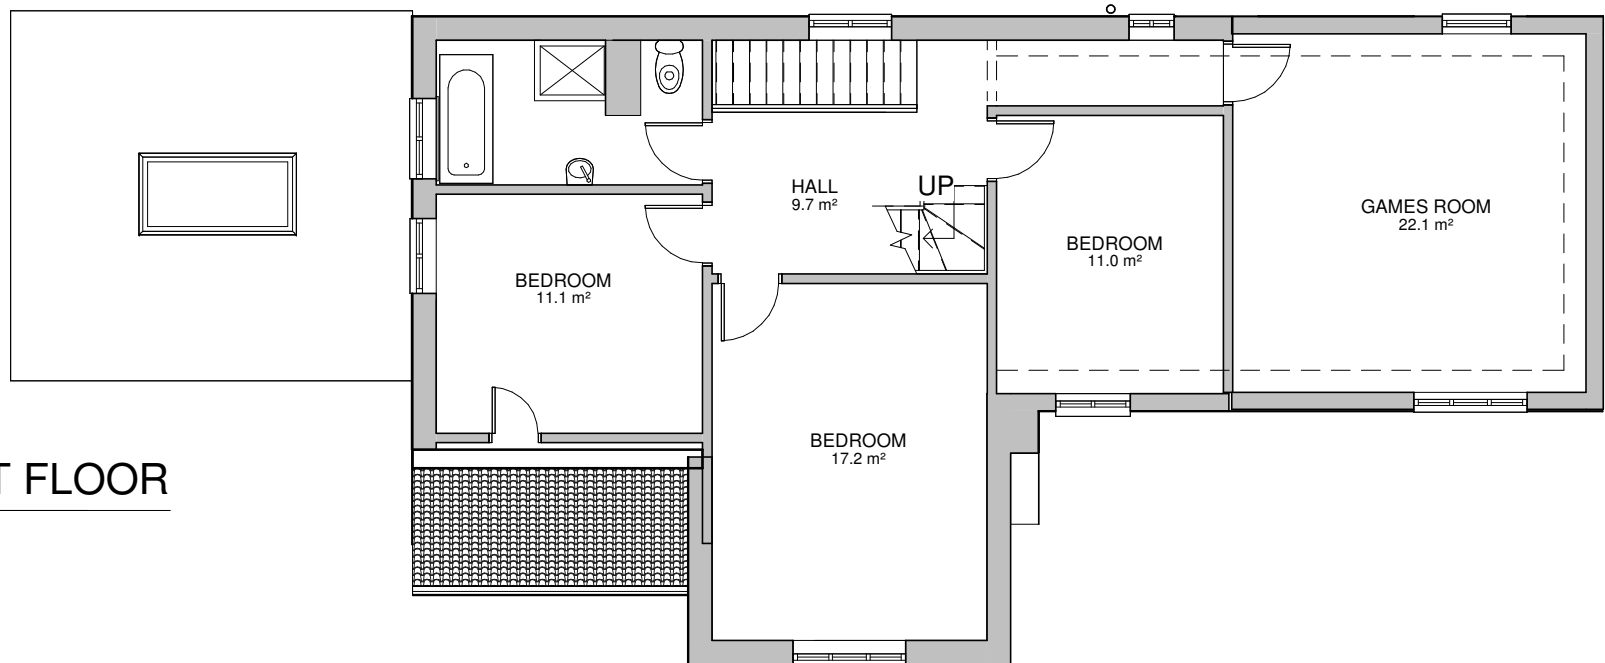

1 GROUND FLOOR
1 : 100

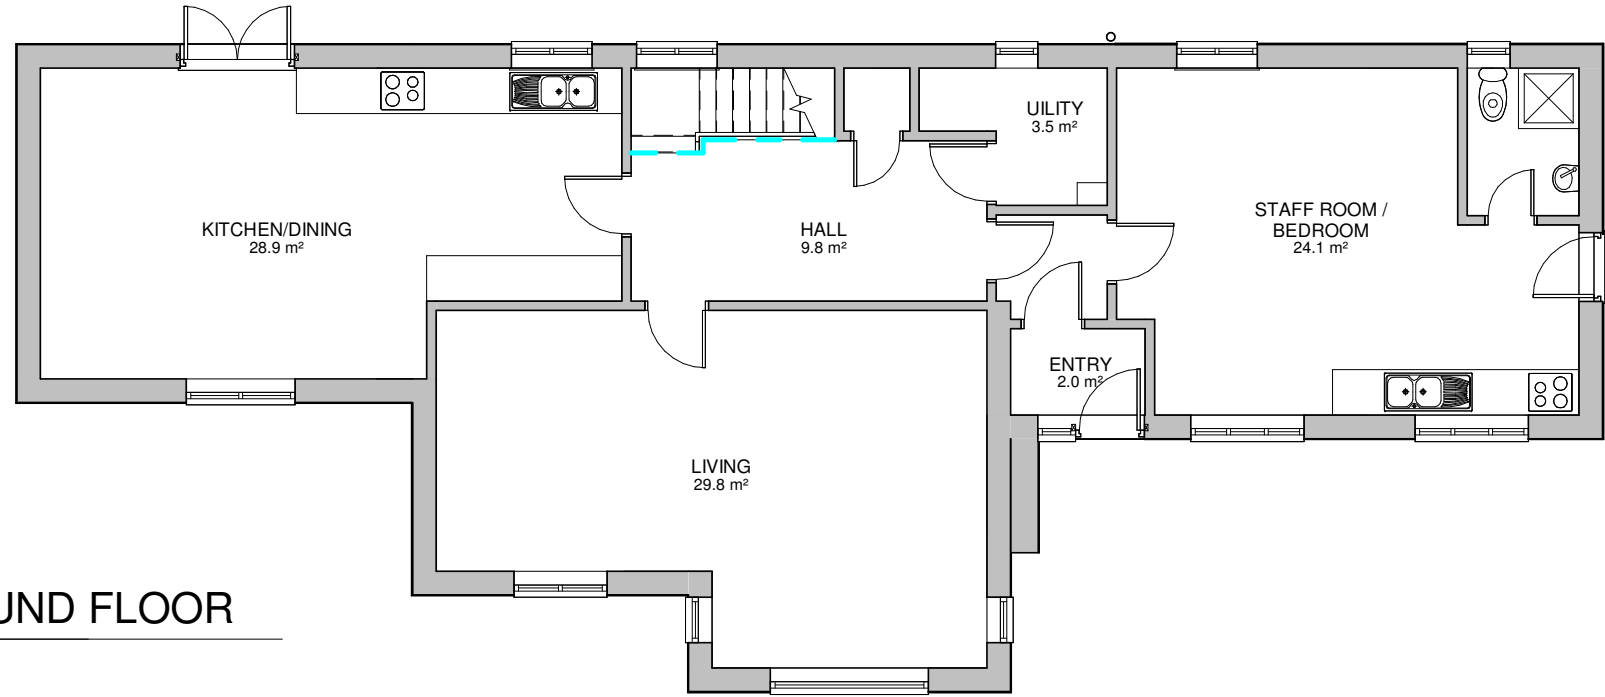

ARCHITECTURAL DESIGN & DRAFTING
4 Union Place | Worthing | BN11 1LG
info@kronadesign.co.uk | kronadesign.co.uk
Tel: 01903 256150 Mob: 07827 994111

PROJECT		
COU to Children's Home		
ADDRESS		
Normandy House Old Shoreham Road Lancing West Sussex		
TITLE		
Proposed Floor Plans		
CLIENT		
Ashley Davis		
DRAWN	STATUS	DATE
JLB	Design	16/05/23
SCALE (@ A3)		PROJECT NUMBER
1 : 100		KD.1457
DRAWING NUMBER		REV
A.101		

© KRONA DESIGN