


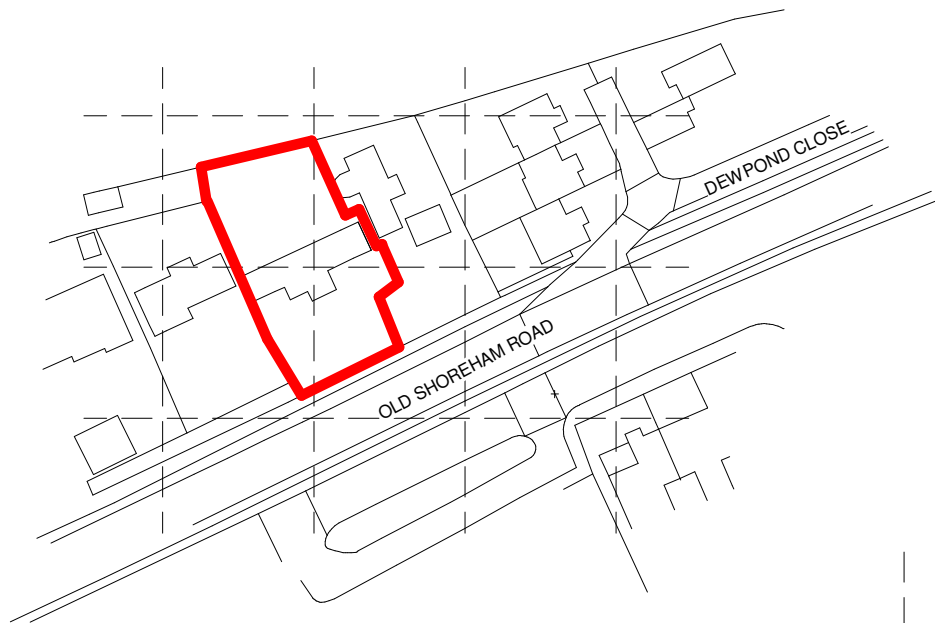

2 LOCATION PLAN
1 : 1250




1 SITE PLAN
1 : 500

0m 10m 20m 30m 40m 50m

VISUAL SCALE 1:500 @ A3

0m 25m 50m 75m 100m 125m

VISUAL SCALE 1:1250 @ A3

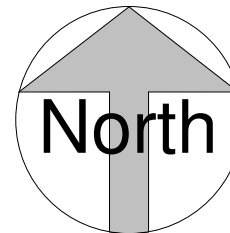

**KRONA
DESIGN**

ARCHITECTURAL DESIGN & DRAFTING
4 Union Place | Worthing | BN11 1LG
info@kronadesign.co.uk | kronadesign.co.uk
Tel: 01903 256150 Mob: 07827 994111

PROJECT

**COU to Children's
Home**

ADDRESS

**Normandy House
Old Shoreham Road
Lancing
West Sussex**

TITLE

Site & Location Plan

CLIENT

Ashley Davis

DRAWN

JLB

STATUS

Design

DATE

14/05/26

SCALE (@ A3)

As indicated

PROJECT NUMBER

KD.1457

DRAWING NUMBER

A.001

REV

© KRONA DESIGN