


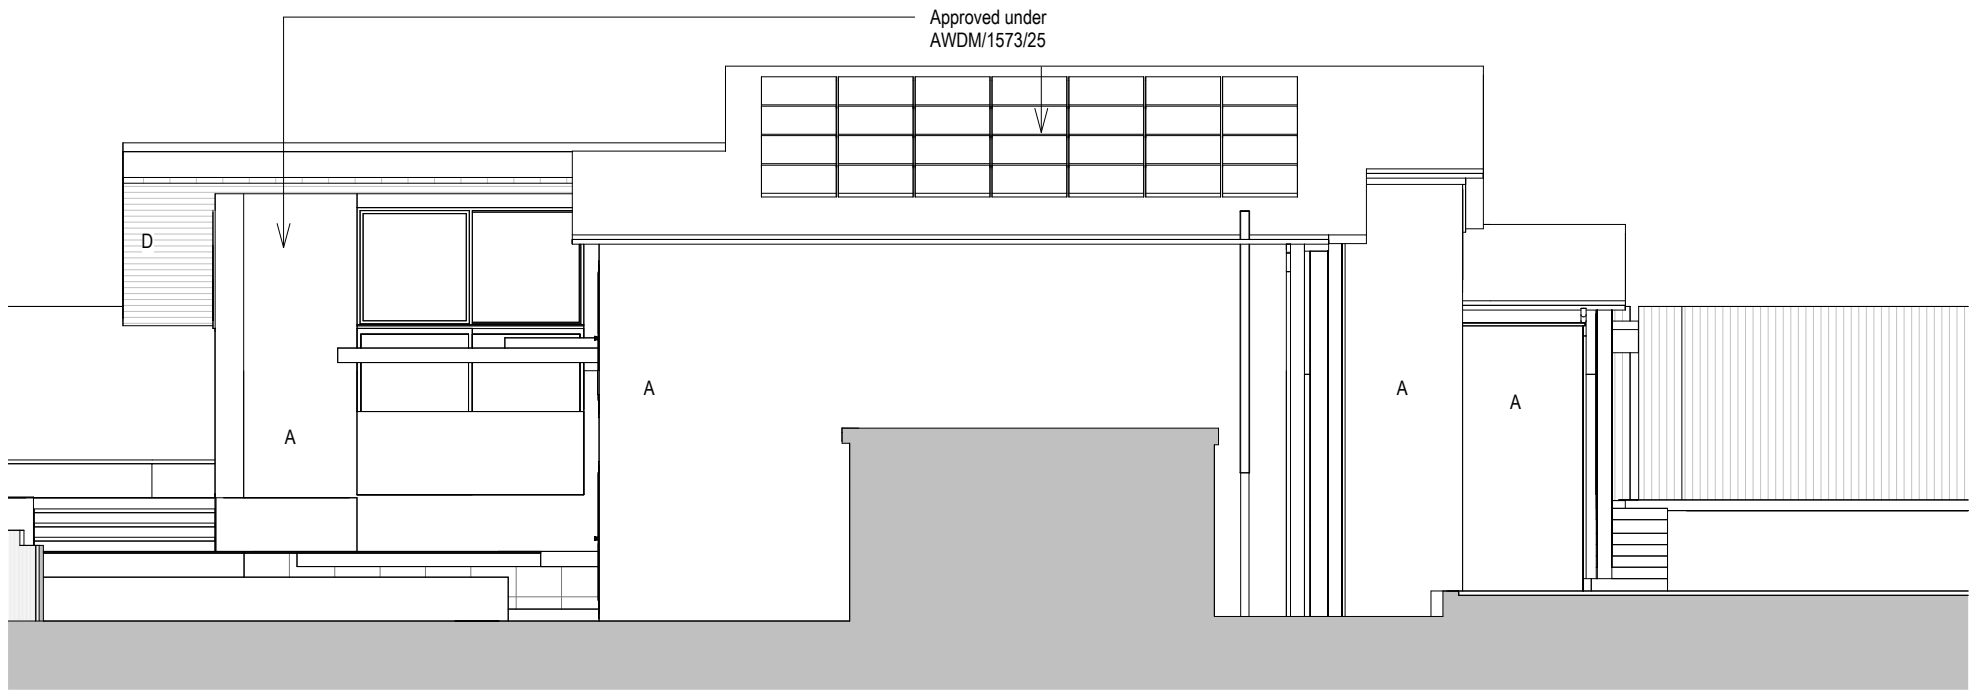

Proposed South Elevation

1 : 100



Proposed West Elevation

1 : 100

| Revisions |             |          |    |
|-----------|-------------|----------|----|
| No.       | Description | Date     | By |
|           |             |          |    |
|           |             |          |    |
|           |             |          |    |
| 1         | Planning    | 01-05-26 |    |

Notes:


GENERAL NOTES:

All dimensions & levels are preliminary and approximate and subject to utilities search, legal boundaries and detailed layouts/ design development through consultation.

Dimensions are to be checked on site by contractor & sub contractors prior to commencement of work, any discrepancies are to be highlighted immediately to the architects.

| KEY |                                    |
|-----|------------------------------------|
| A   | - Neutral colour microcement style |
| B   | - Vertical fins                    |
| C   | - Stone cladding                   |
| D   | - Timber soffit                    |

Scale 1 to 100

 

Project No.    Project Name:

**660    1A Mill Hill**

Drawing Name:

**Proposed Elevations**

| Drawing No. | Revision: | Suitability Description: |
|-------------|-----------|--------------------------|
| <b>P012</b> | <b>P1</b> | <b>PLANNING</b>          |

Drawn: MS    Checked: GF    Orig Paper Size: A3

**FRESH** Architects

T 07703682107 | 07393913140  
[info@fresh-architects.co.uk](mailto:info@fresh-architects.co.uk) | [www.fresharchitects.co.uk](http://www.fresharchitects.co.uk)

Use figured dimensions only. All levels and dimensions to be checked. This drawing is to be read in conjunction with all other relevant drawings and specifications.  
© FRESH Architects Ltd. All rights reserved