

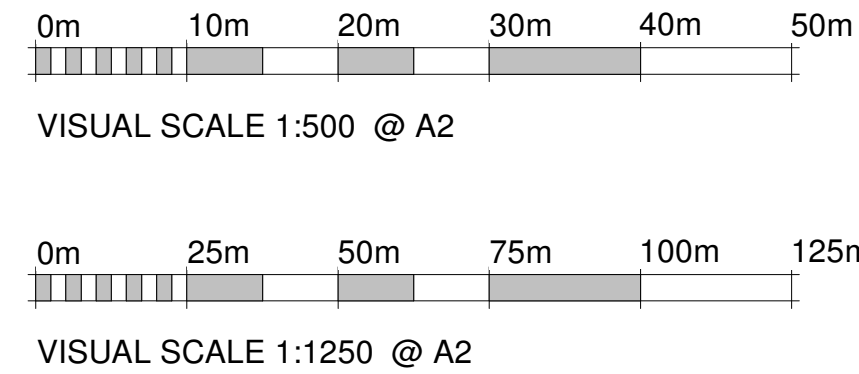


1 SITE PLAN
1 : 500

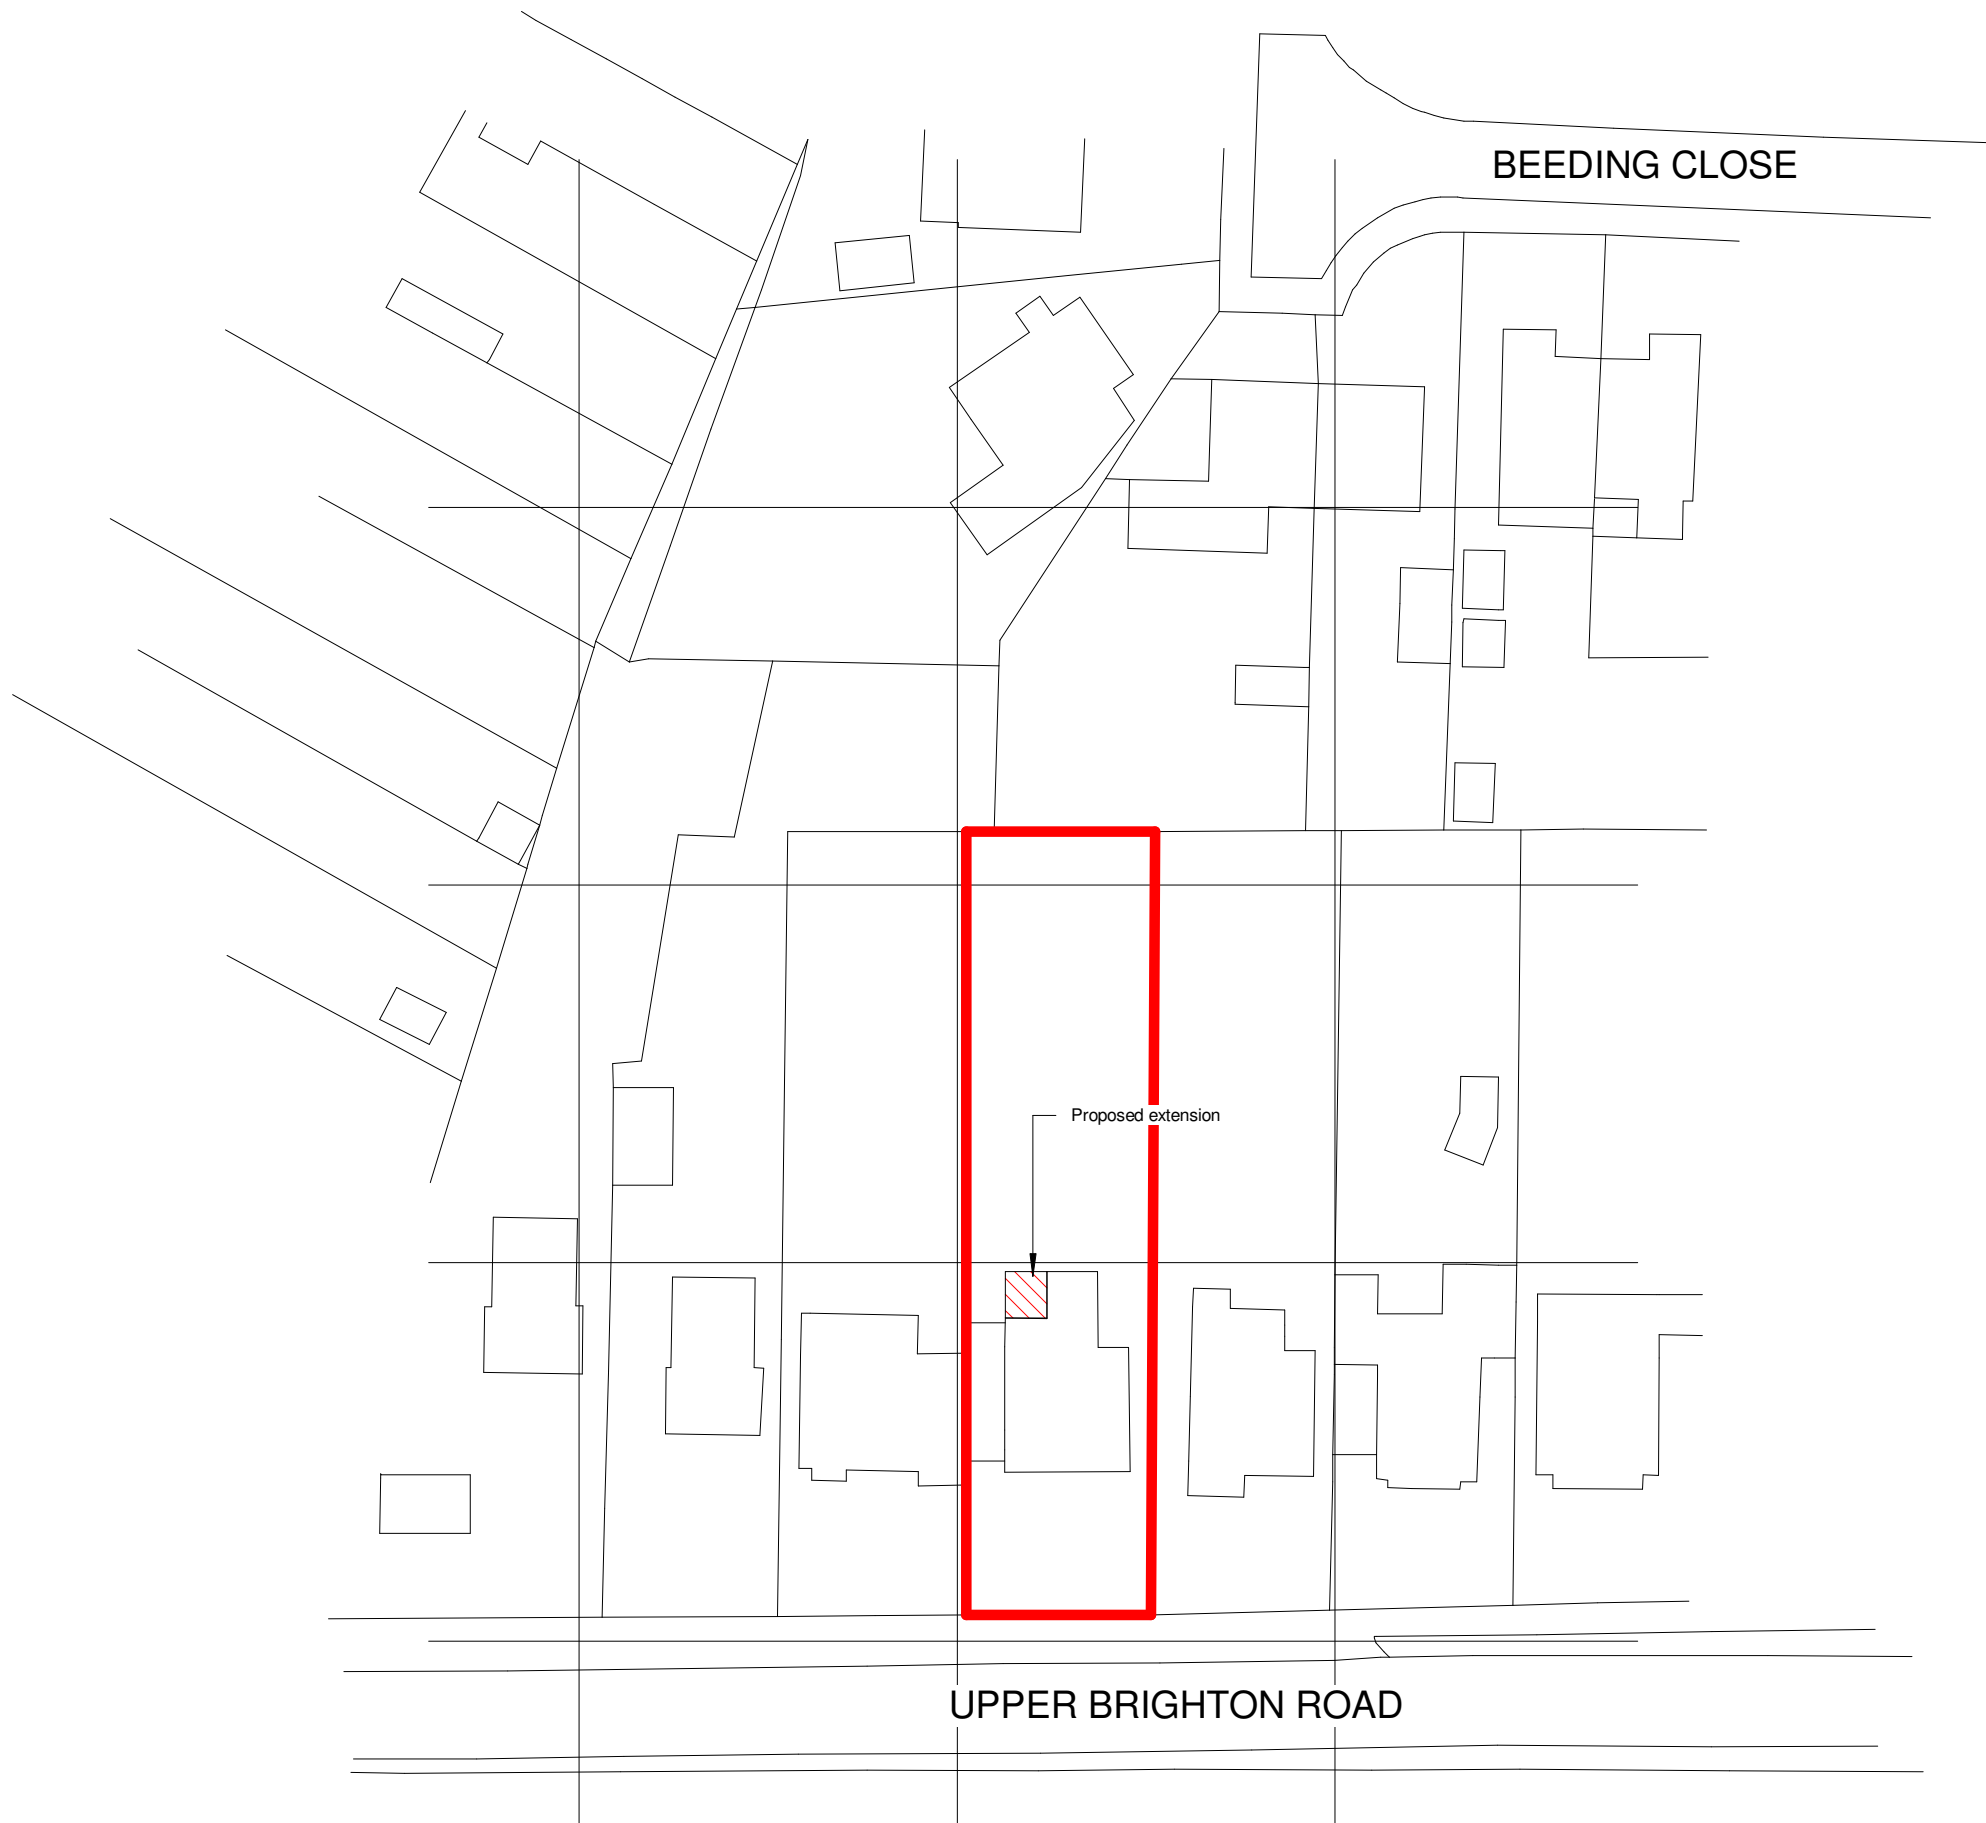

2 LOCATION PLAN
1 : 1250

Rev	Description	Date

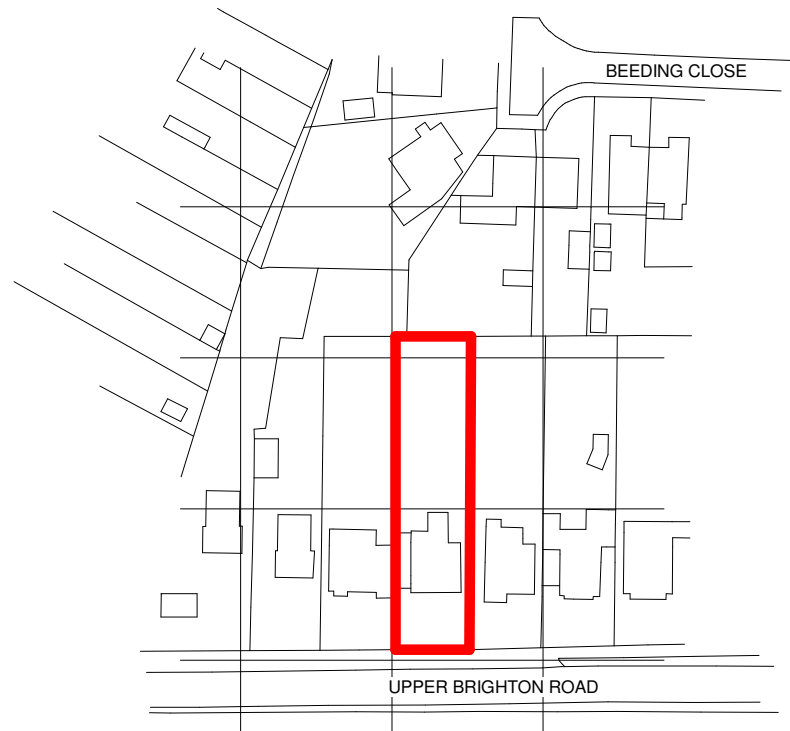

info@kronadesign.co.uk
kronadesign.co.uk
01903 256150

PROJECT

Rear Extension

ADDRESS
90 Upper Brighton Rd.
Lancing
West Sussex

TITLE
Site Plan & Location
Plan

CLIENT
Simon Tuffin

DRAWN JLB	STATUS Design	DATE 12/08/26
SCALE (@ A2) As indicated	PROJECT NUMBER KD.1930	
DRAWING NUMBER A.001		REV