



Pre-Existing

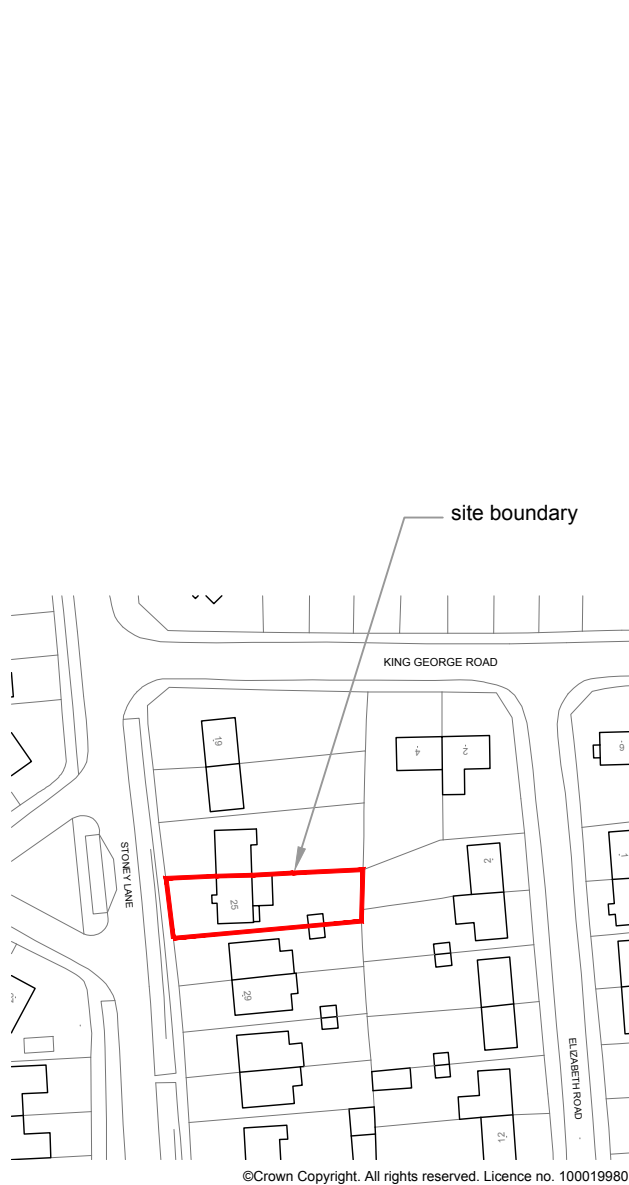

LOCATION PLAN
1:1250 @ A3

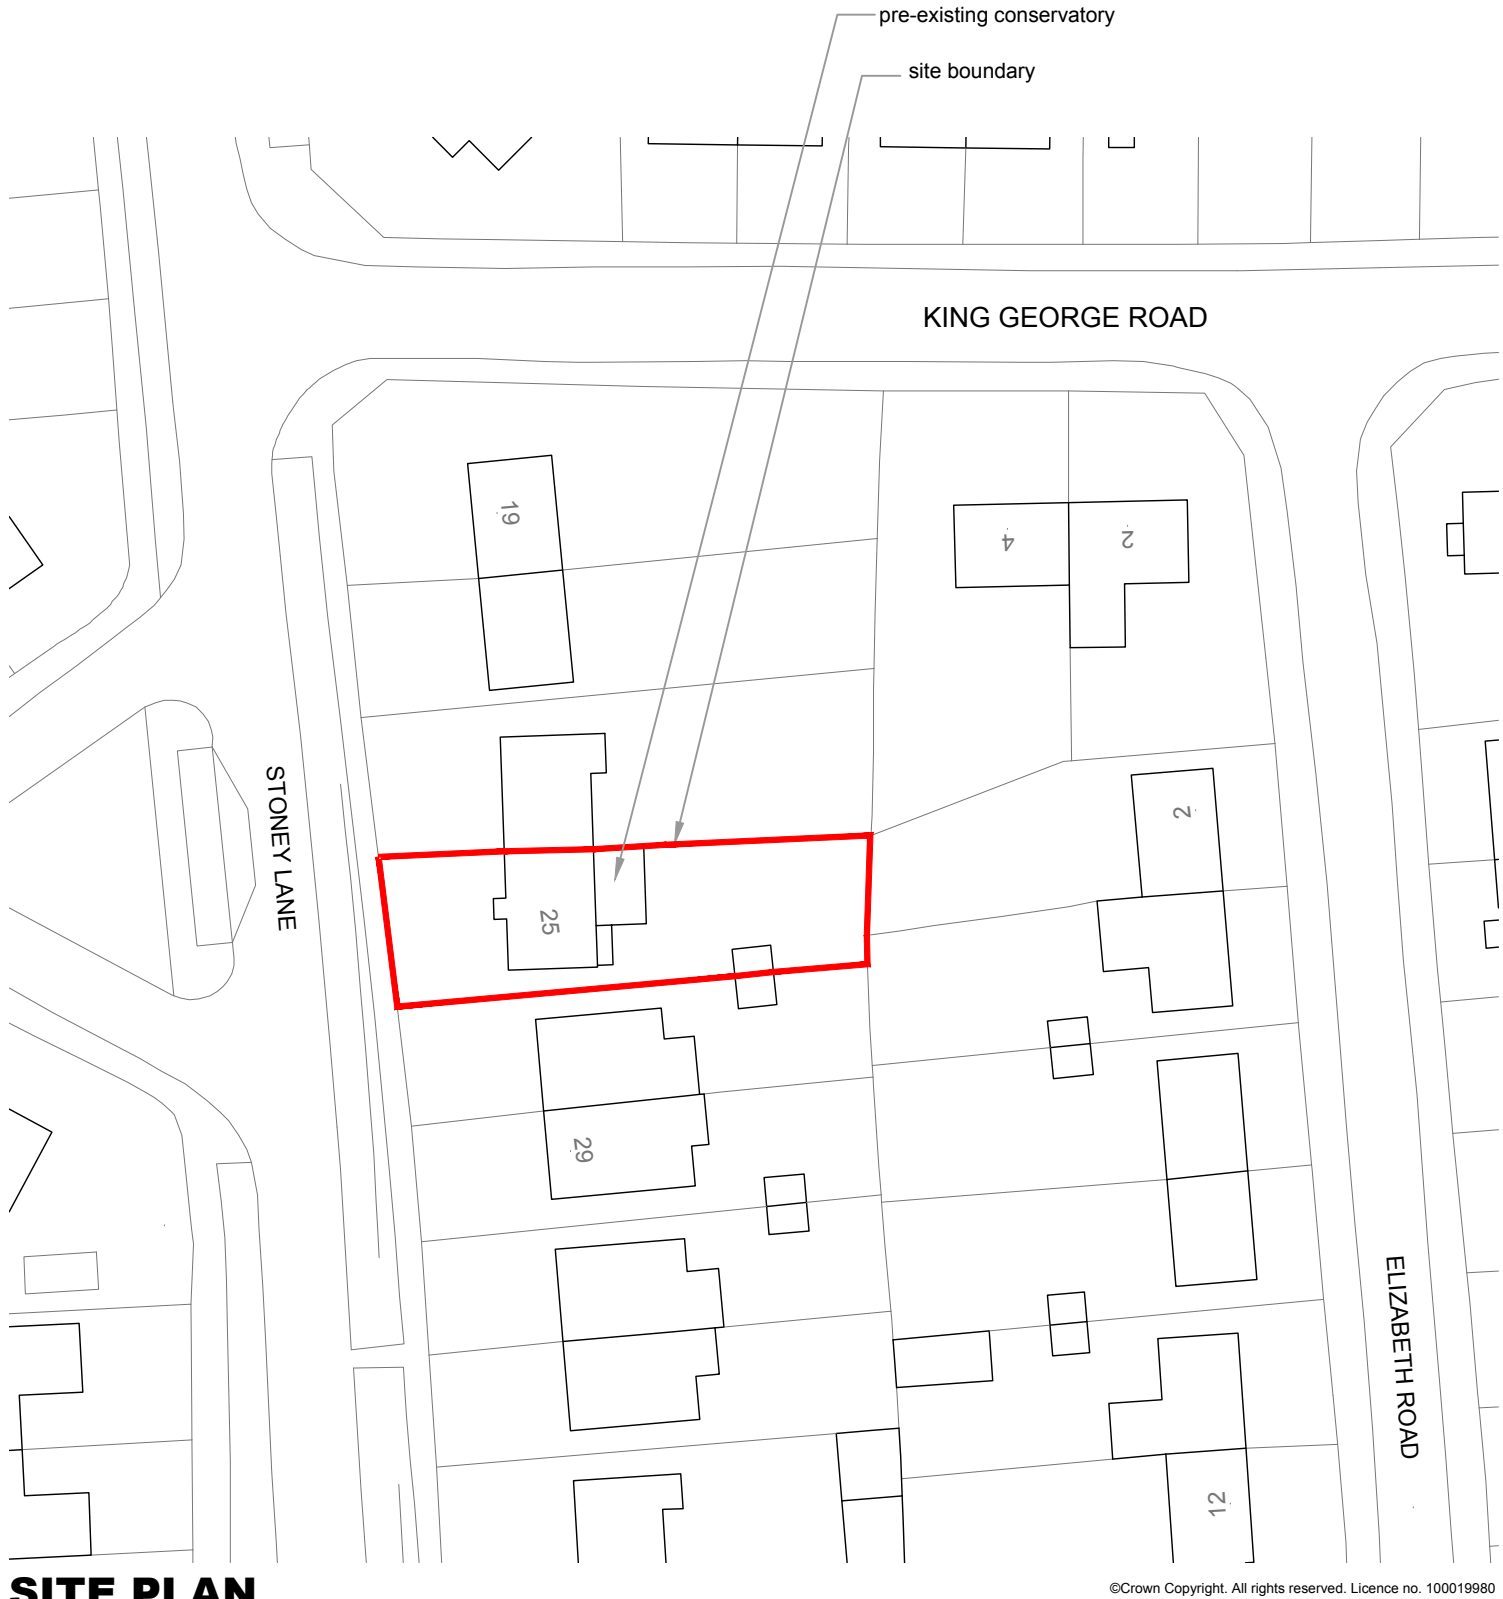

SITE PLAN
1:500 @ A3



© nat-design, all rights reserved. Use figured dimensions only. All dimensions are to be checked on site before any work is carried out. Please contact the Architect immediately regarding any discrepancies discovered on site.

Rev.	Notes	Date
 NAT DESIGN ARCHITECTURAL SERVICES M: 07599199759 E: info@nat-design.co.uk www.nat-design.co.uk		
Project 25 Stoney Lane, Shoreham-by-Sea, BN43 6LA		
Drawing Pre-Existing Location & Site Plan		
Drawn By NSE	Scale as shown	
Date July 2026	Revision	
Drawing No. 2063 -DPA - 01		