



Pre- Existing

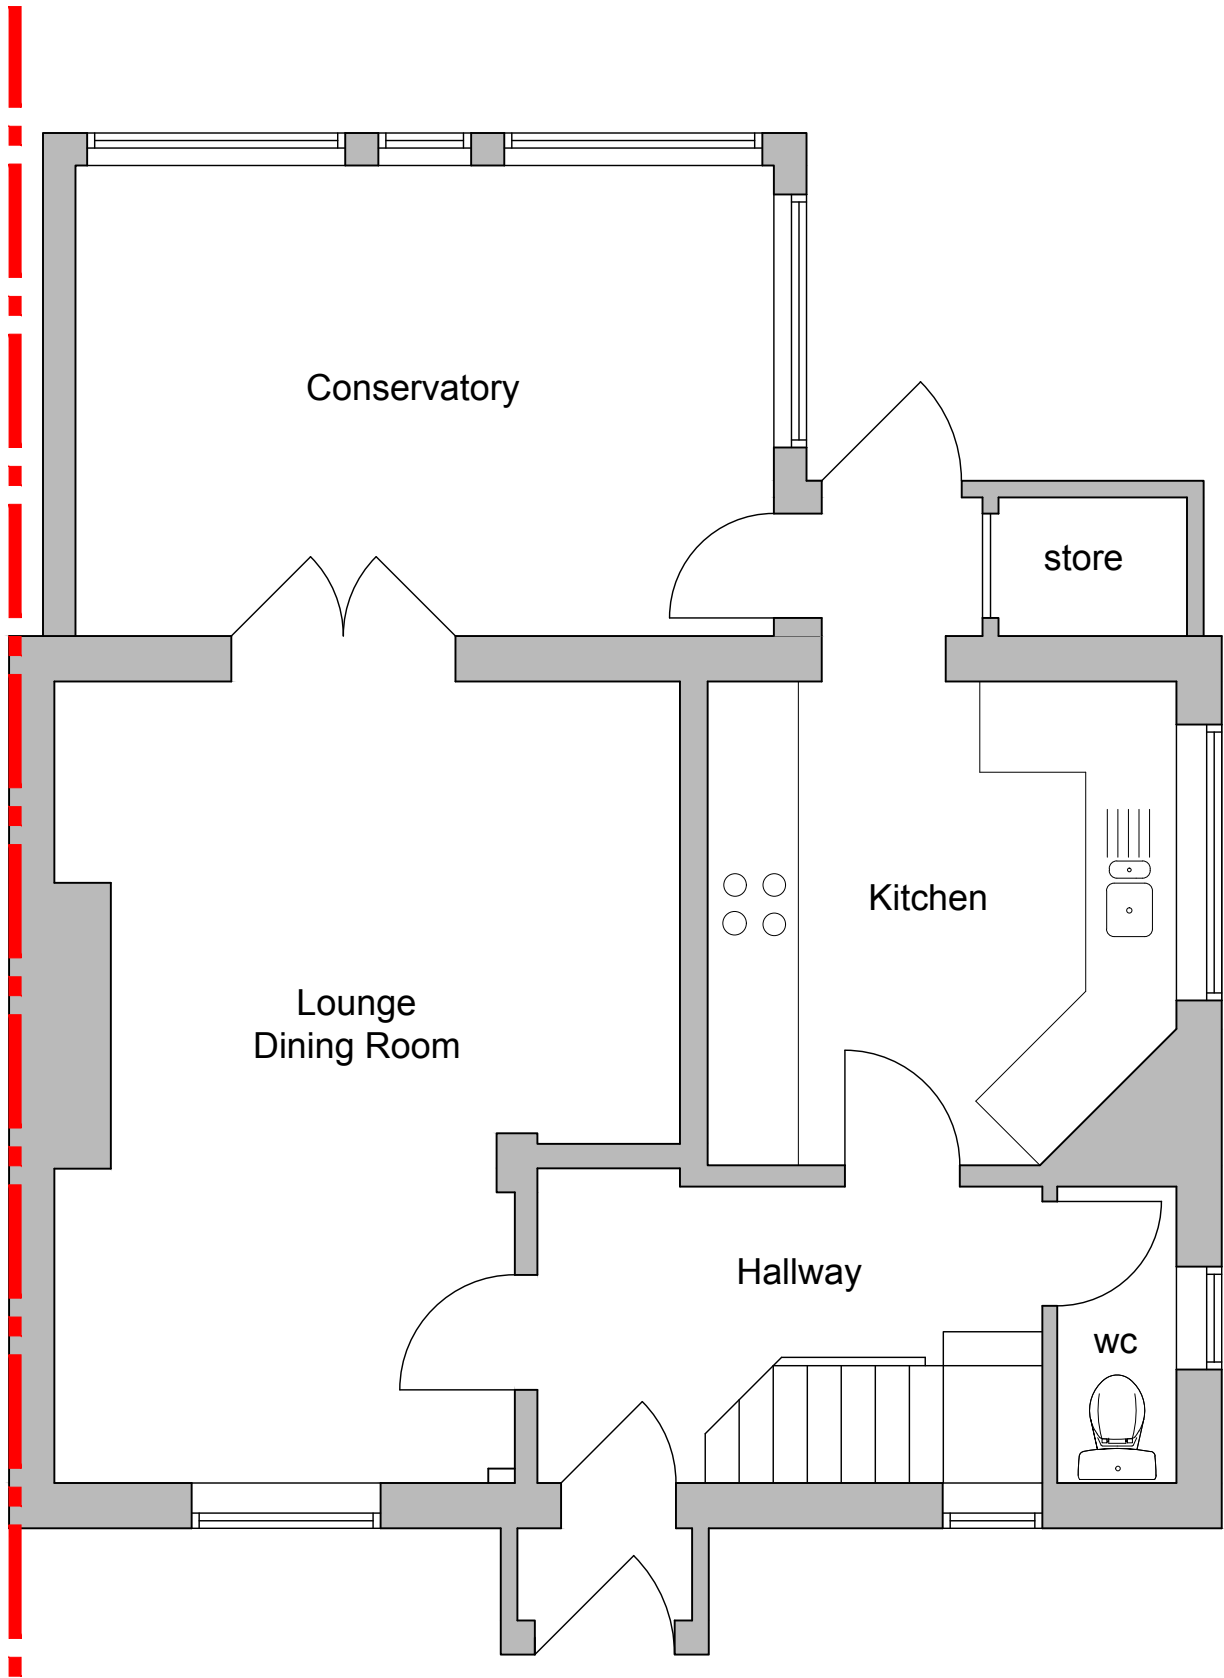

GROUND FLOOR PLAN
1:50 @ A3

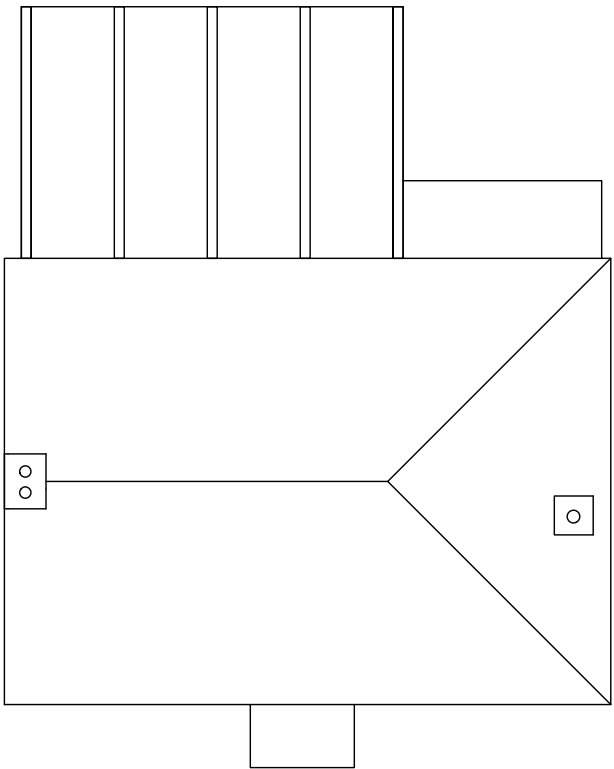

ROOF PLAN
1:100 @ A3



© nat-design, all rights reserved. Use figured dimensions only. All dimensions are to be checked on site before any work is carried out. Please contact the Architect immediately regarding any discrepancies discovered on site.

Rev.	Notes	Date
 NAT DESIGN ARCHITECTURAL SERVICES M: 07599199759 E: info@nat-design.co.uk www.nat-design.co.uk		
Project		
25 Stoney Lane, Shoreham-by-Sea, BN43 6LA		
Drawing		
Pre-Existing Floor Plan		
Drawn By NSE		Scale as shown
Date July 2026		Revision
Drawing No. 2063 -DPA - 03		

