


EXISTING

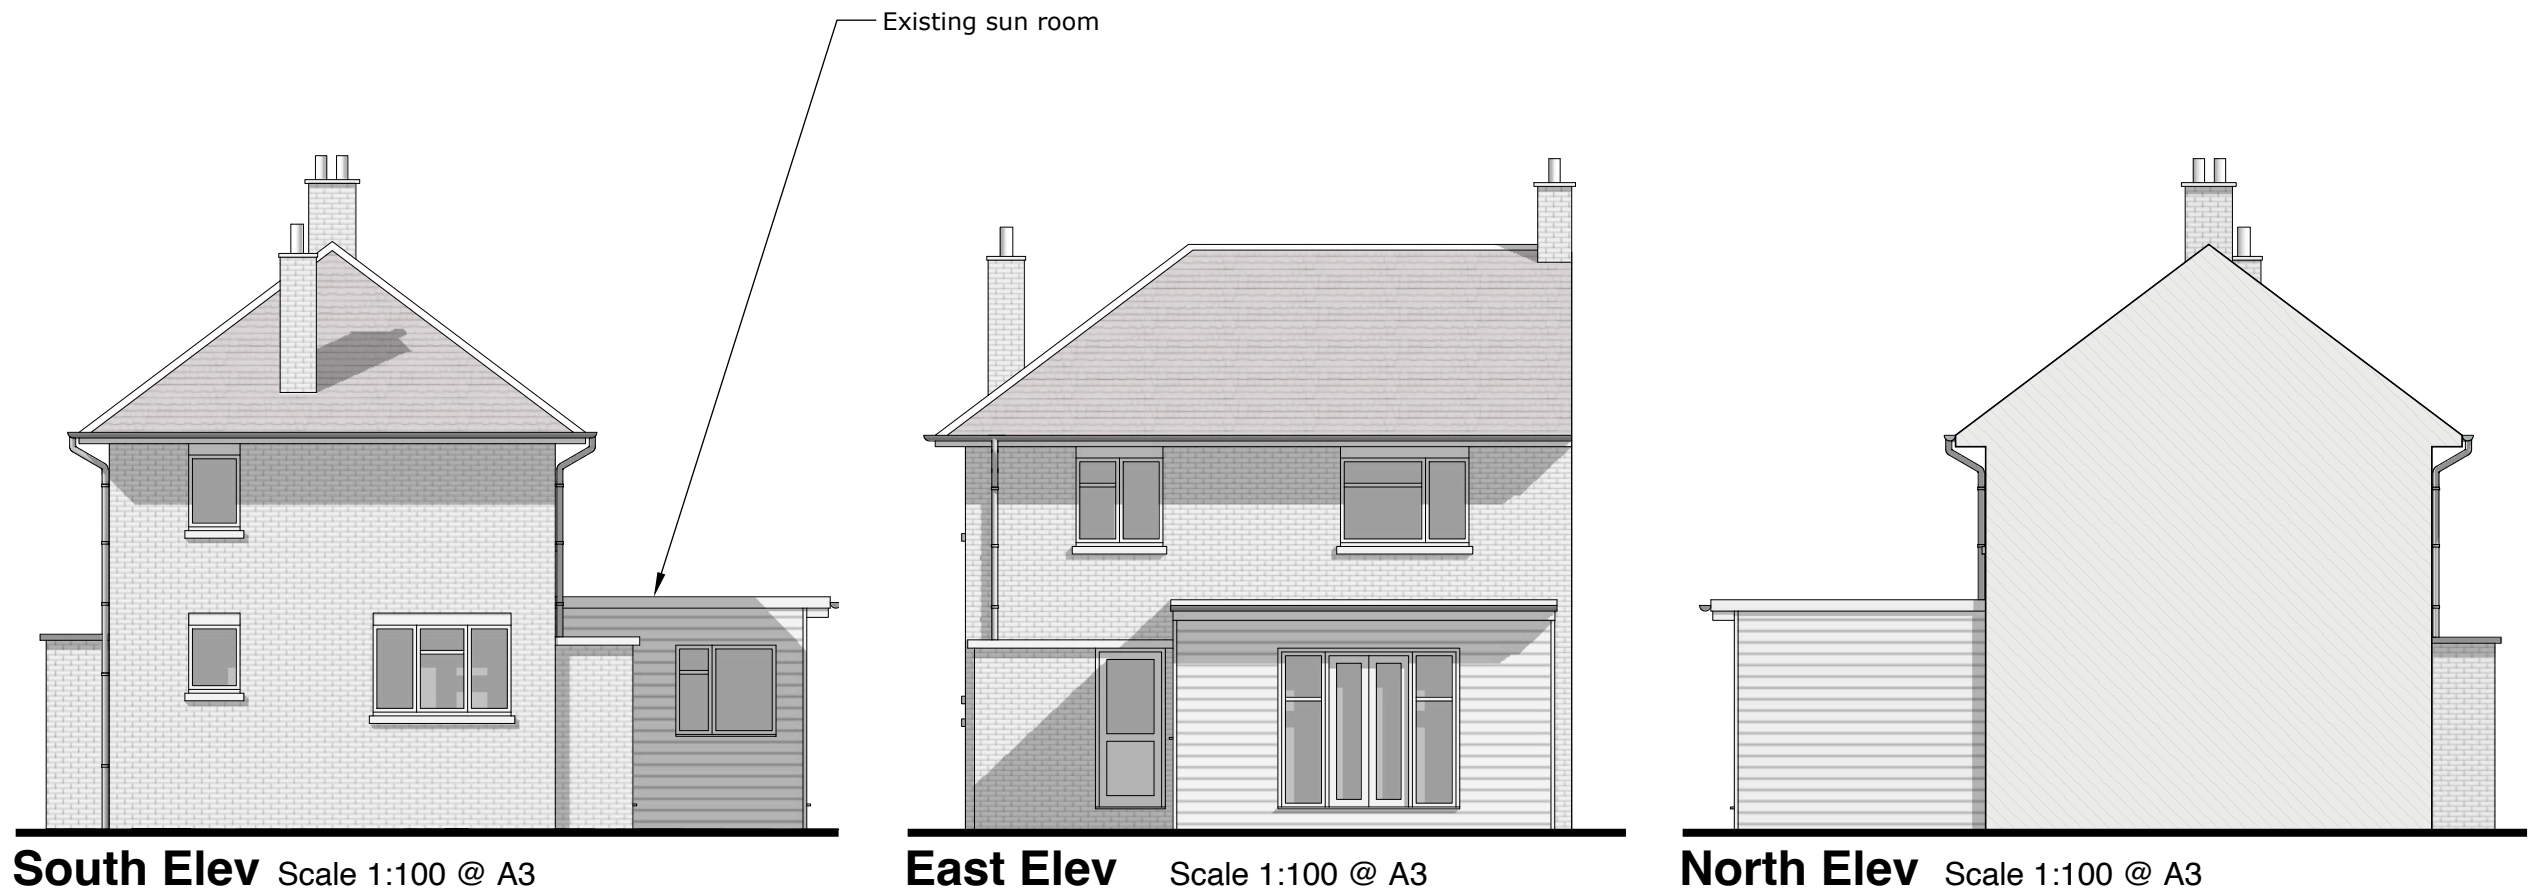

© nat-design, all rights reserved. Use figured dimensions only. All dimensions are to be checked on site before any work is carried out. Please contact the Architect immediately regarding any discrepancies discovered on site.

Rev	Notes	Date
 M: 07599199759 E: info@nat-design.co.uk www.nat-design.co.uk		
Project:		
25 Stoney Lane, Shoreham-by-Sea, BN43 6LA		
Drawing:		
Existing Elevations		
Drawn by NSE		Scale as shown
Date July 2026		Revision
Drawing		
2063 - DPA - 06		

No Changes to the West Elevation

