



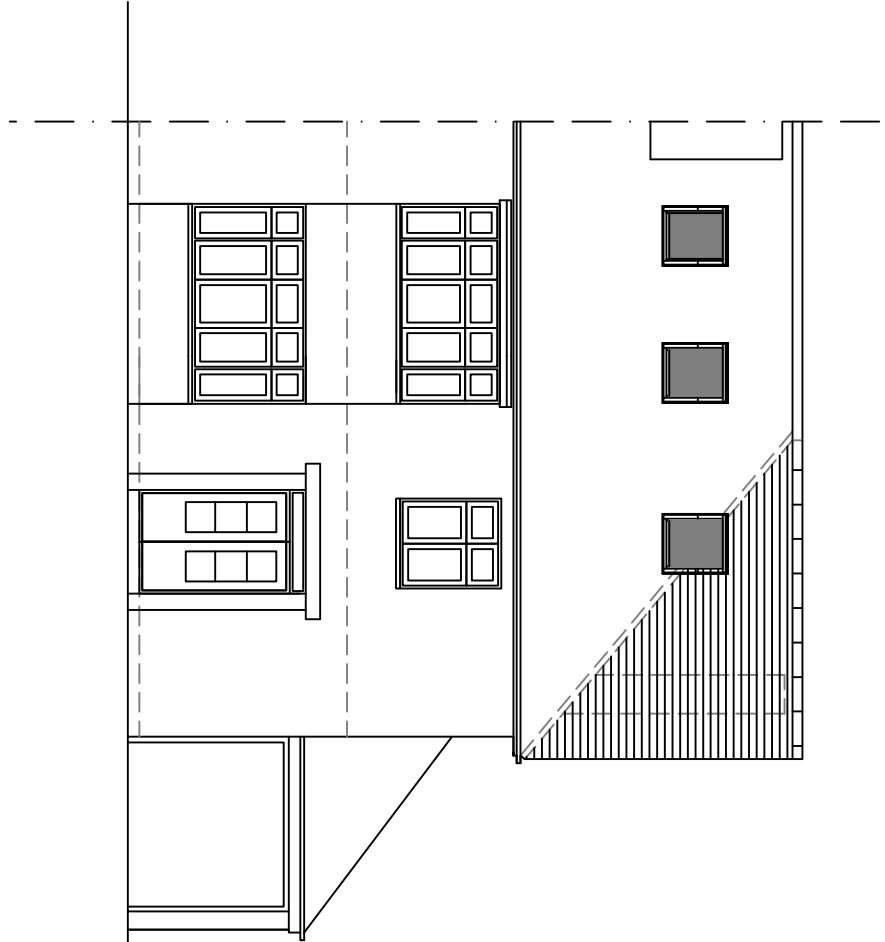

10 South Facing Front Elevation

1m 2m 3m 4m 5m 6m 7m 8m 9m 10m


1:100 Scale Bar

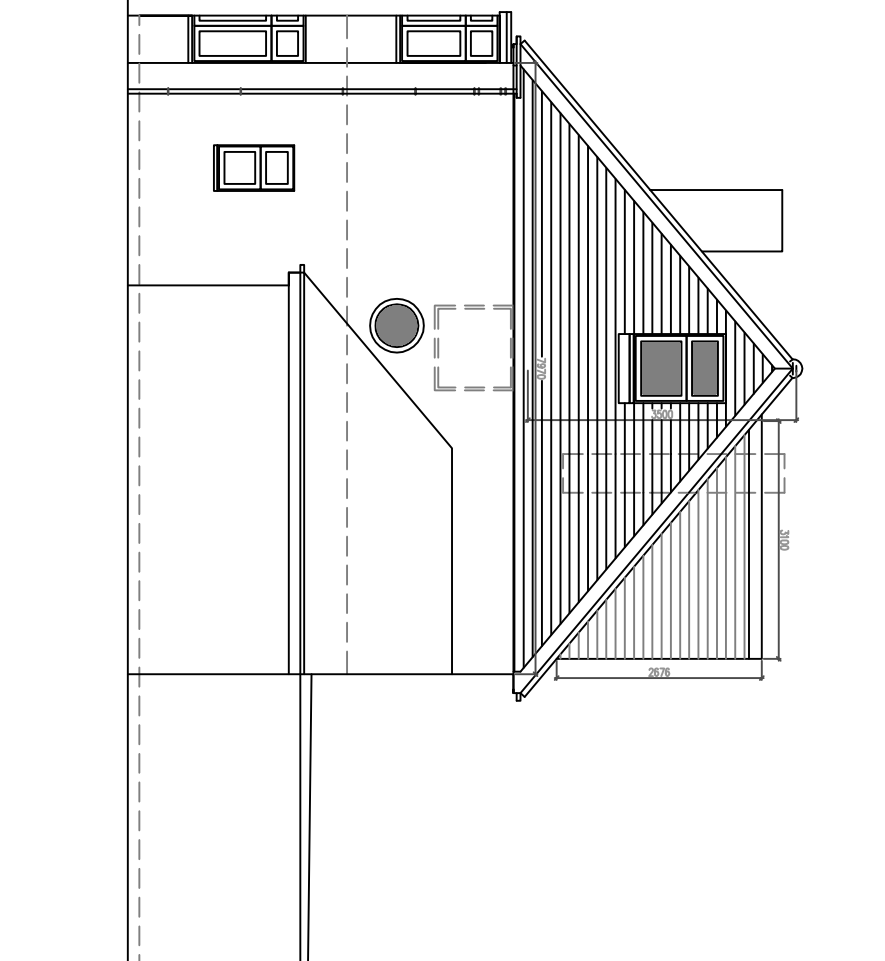

11 East Facing Side Elevation

1m 2m 3m 4m 5m 6m 7m 8m 9m 10m


1:100 Scale Bar

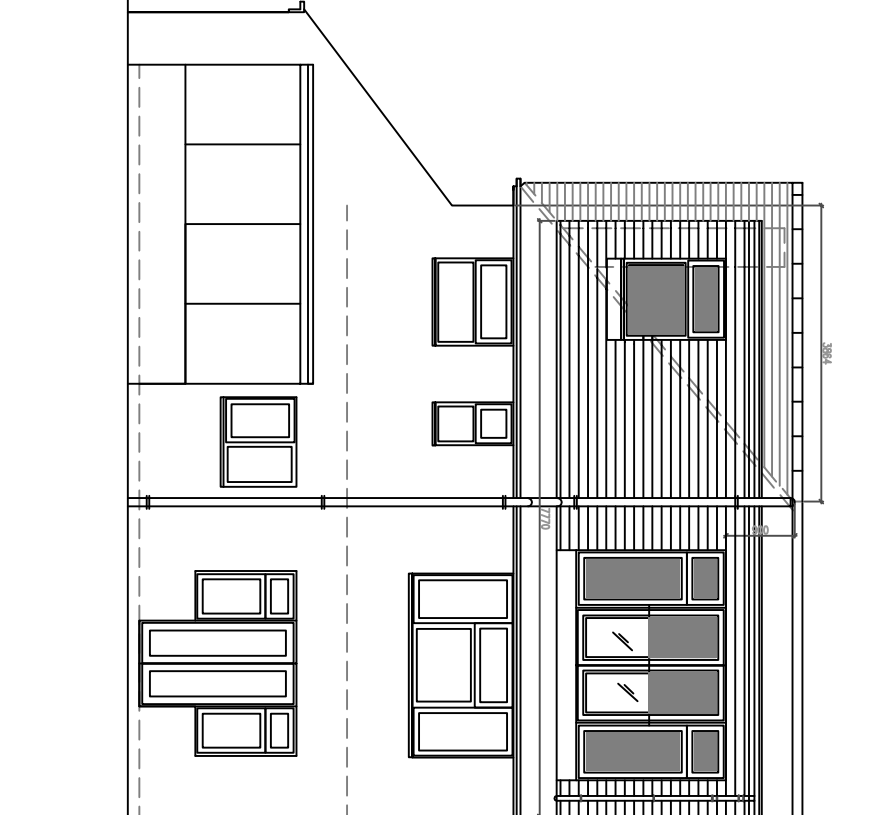

12 North Facing Rear Elevation

1m 2m 3m 4m 5m 6m 7m 8m 9m 10m

1:100 Scale Bar

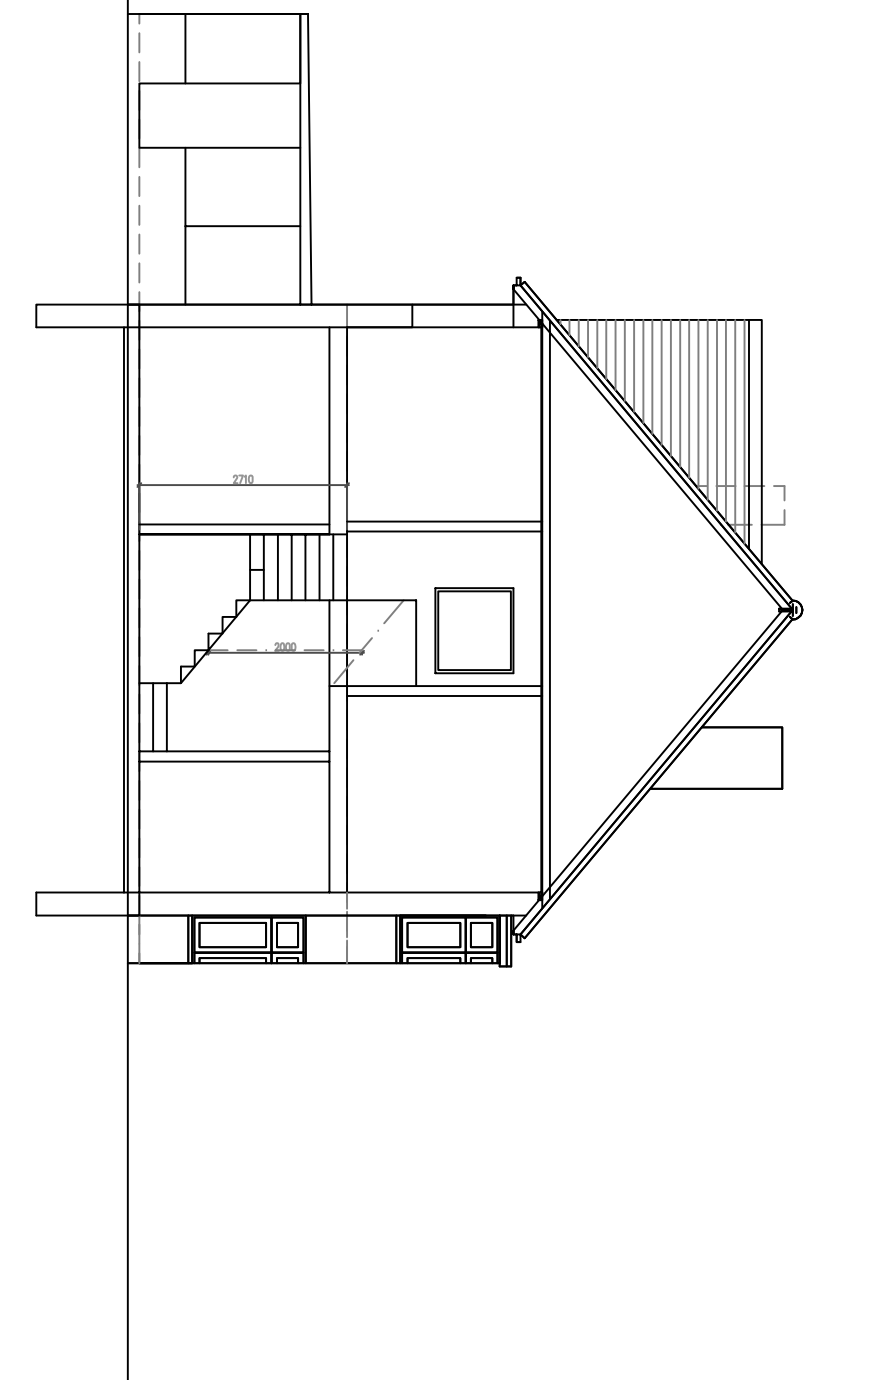


13 West Facing Side Elevation

1m 2m 3m 4m 5m 6m 7m 8m 9m 10m

1:100 Scale Bar


Rear Garden

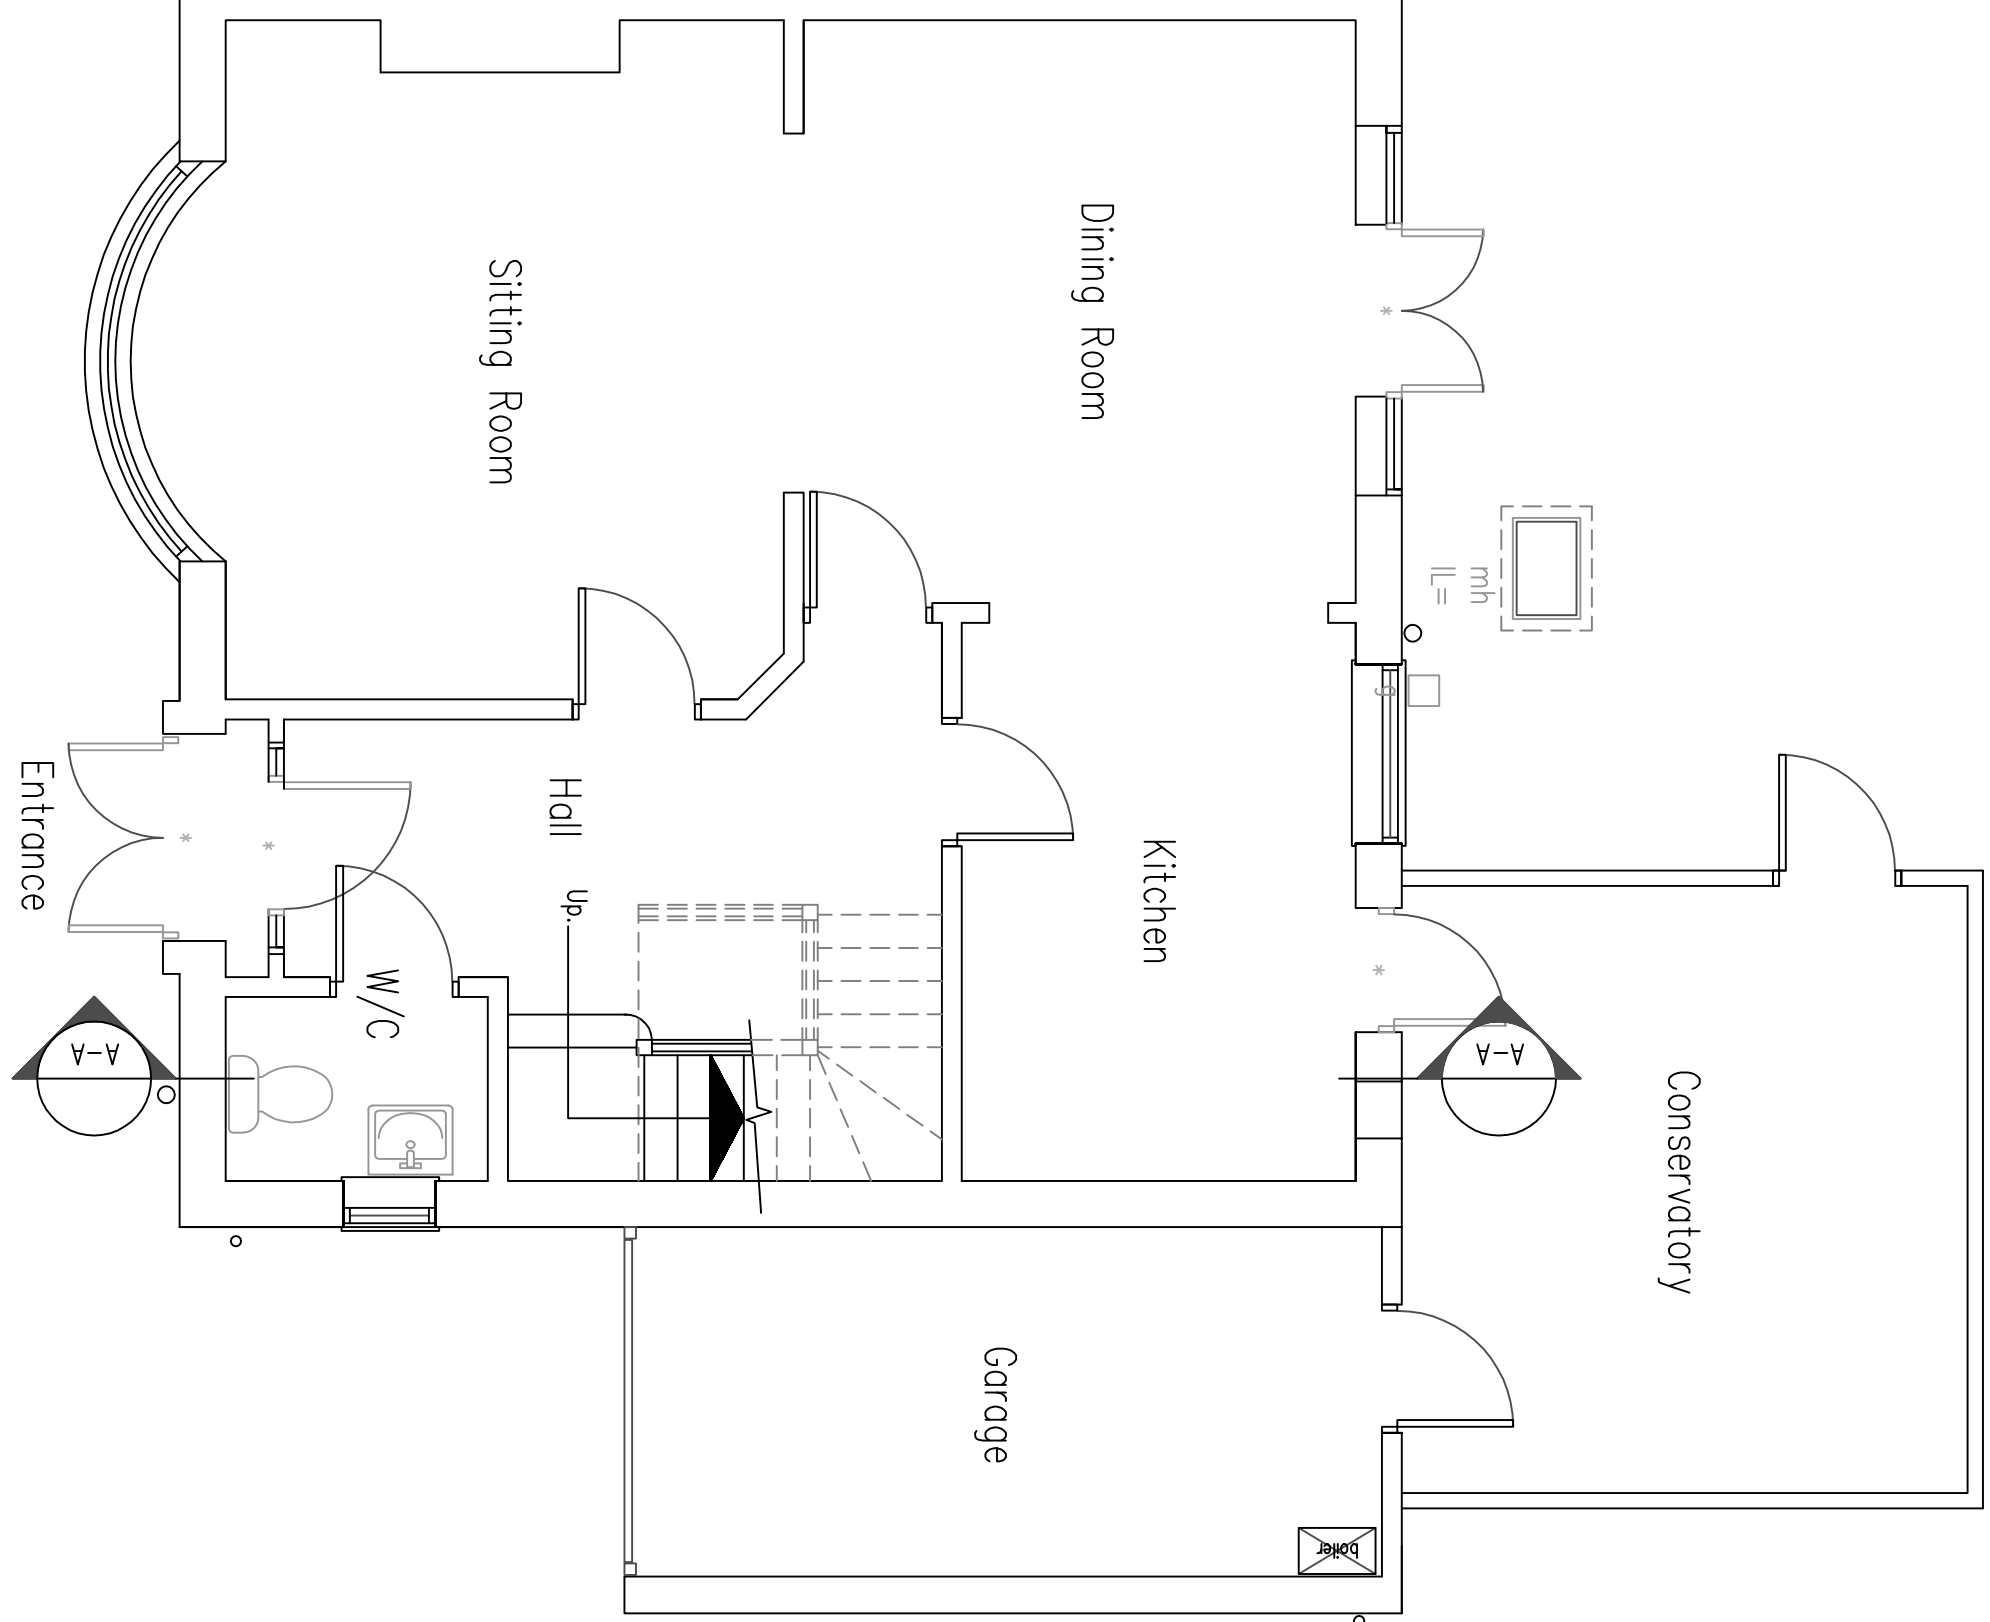

7 Ground Floor Plan

1m 2m 3m 4m 5m 6m 7m 8m 9m 10m


1:50 Scale Bar

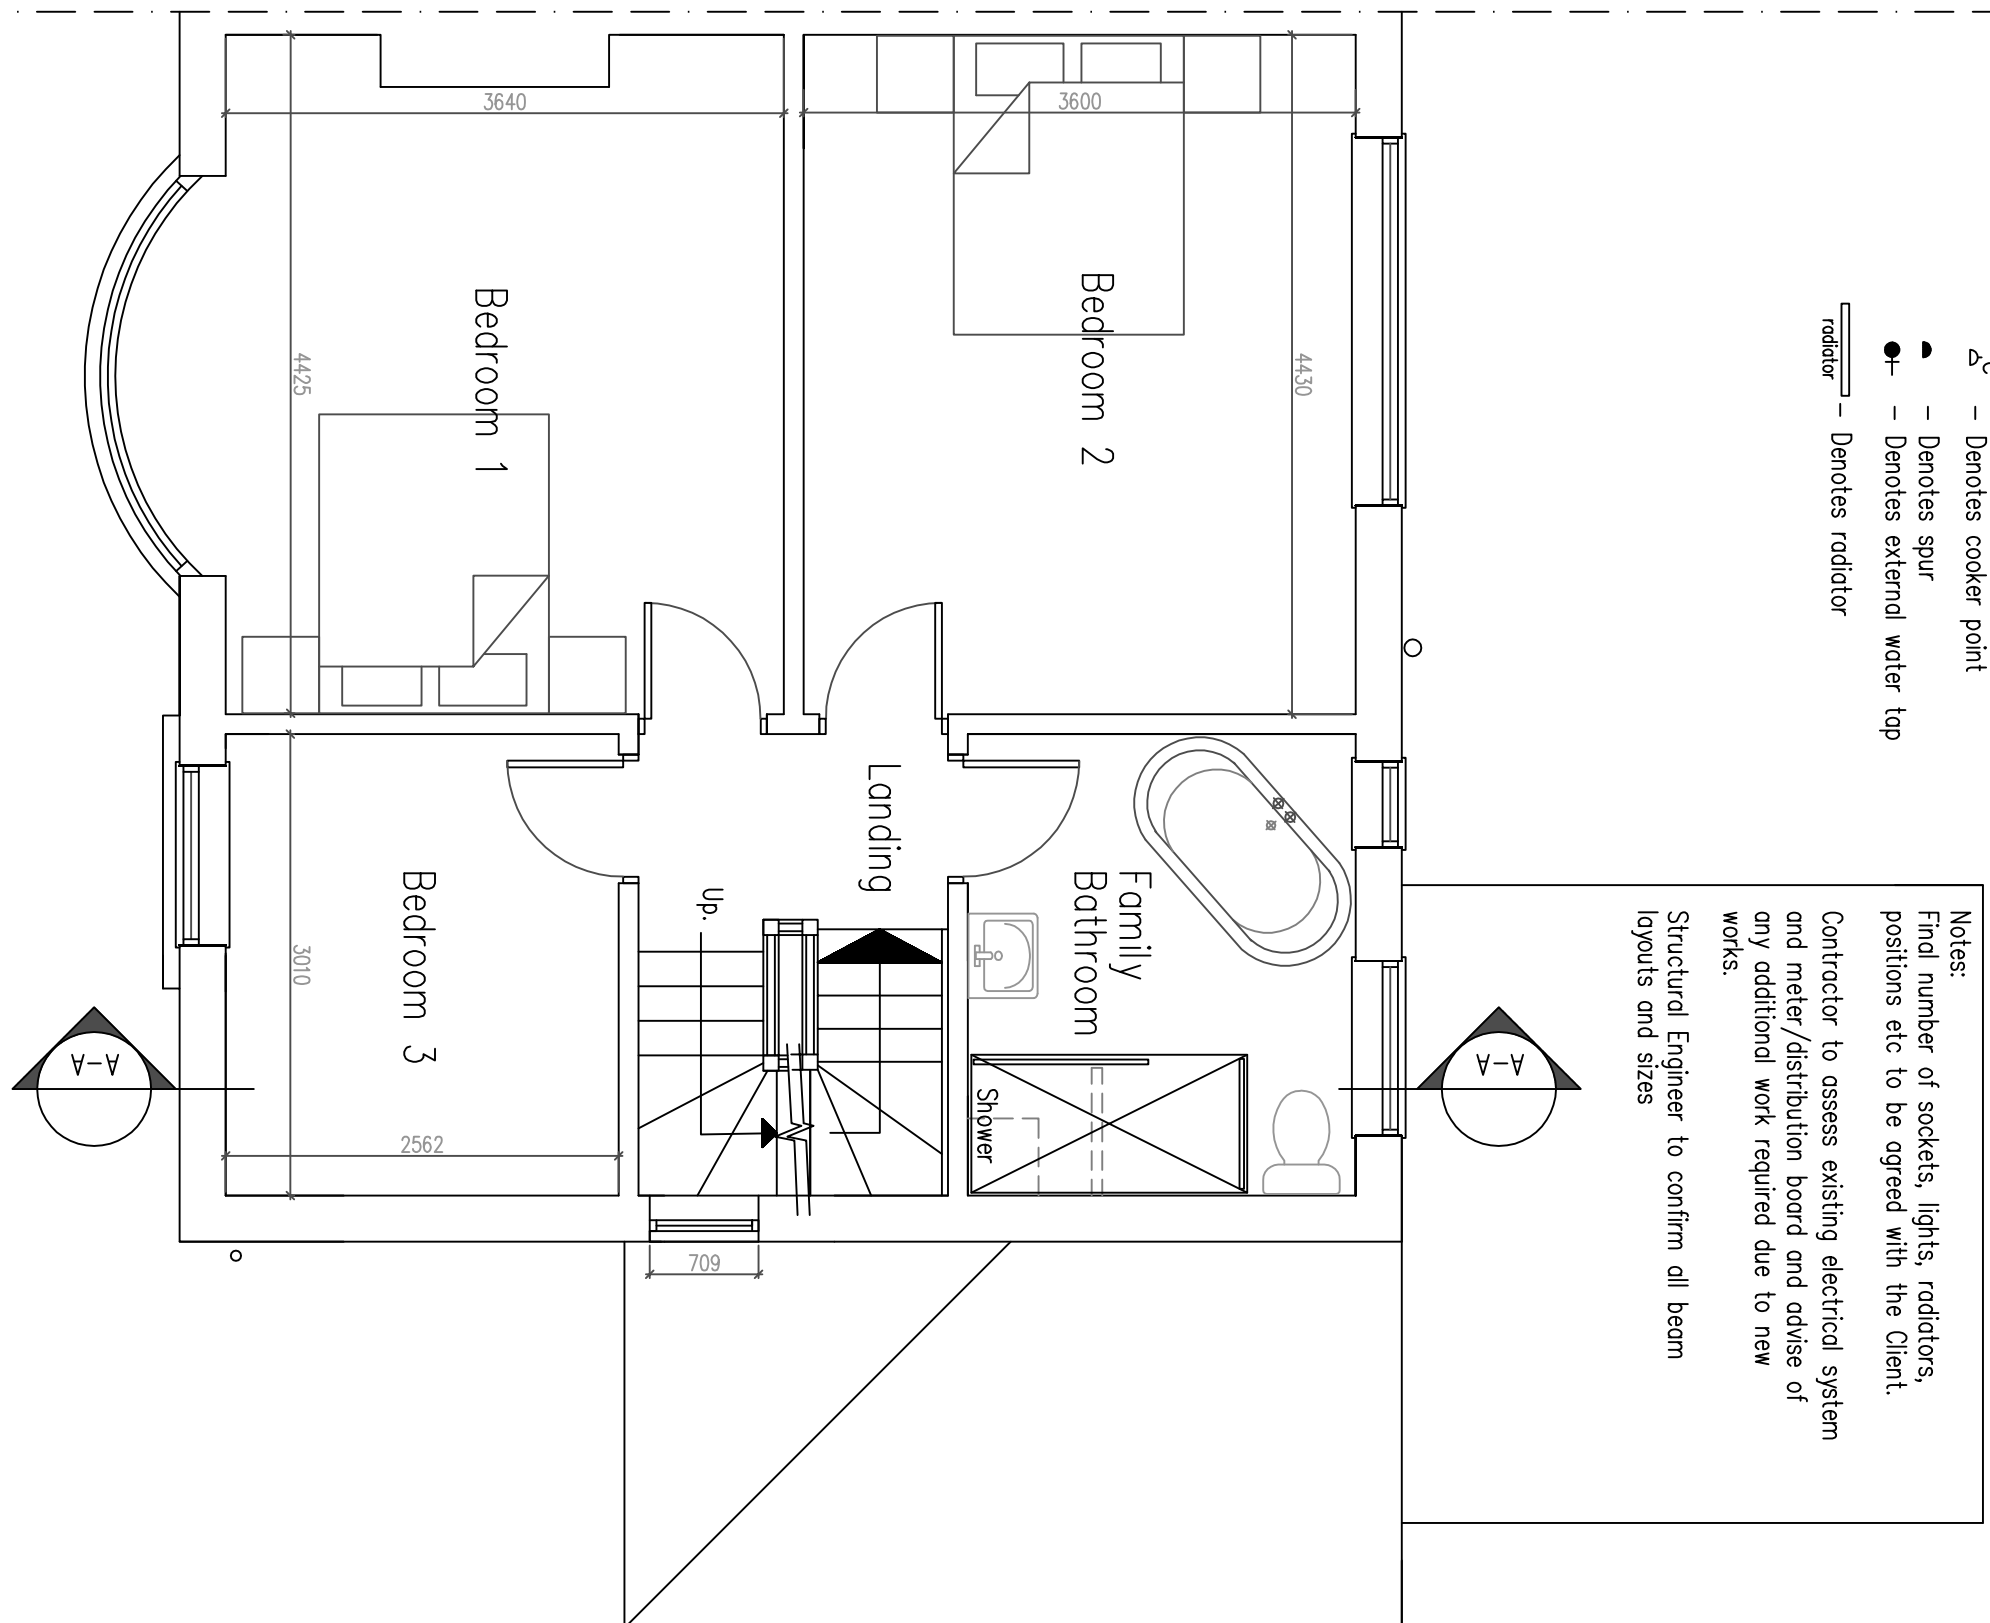

8 First Floor Plan

1m 2m 3m 4m 5m 6m 7m 8m 9m 10m


1:50 Scale Bar

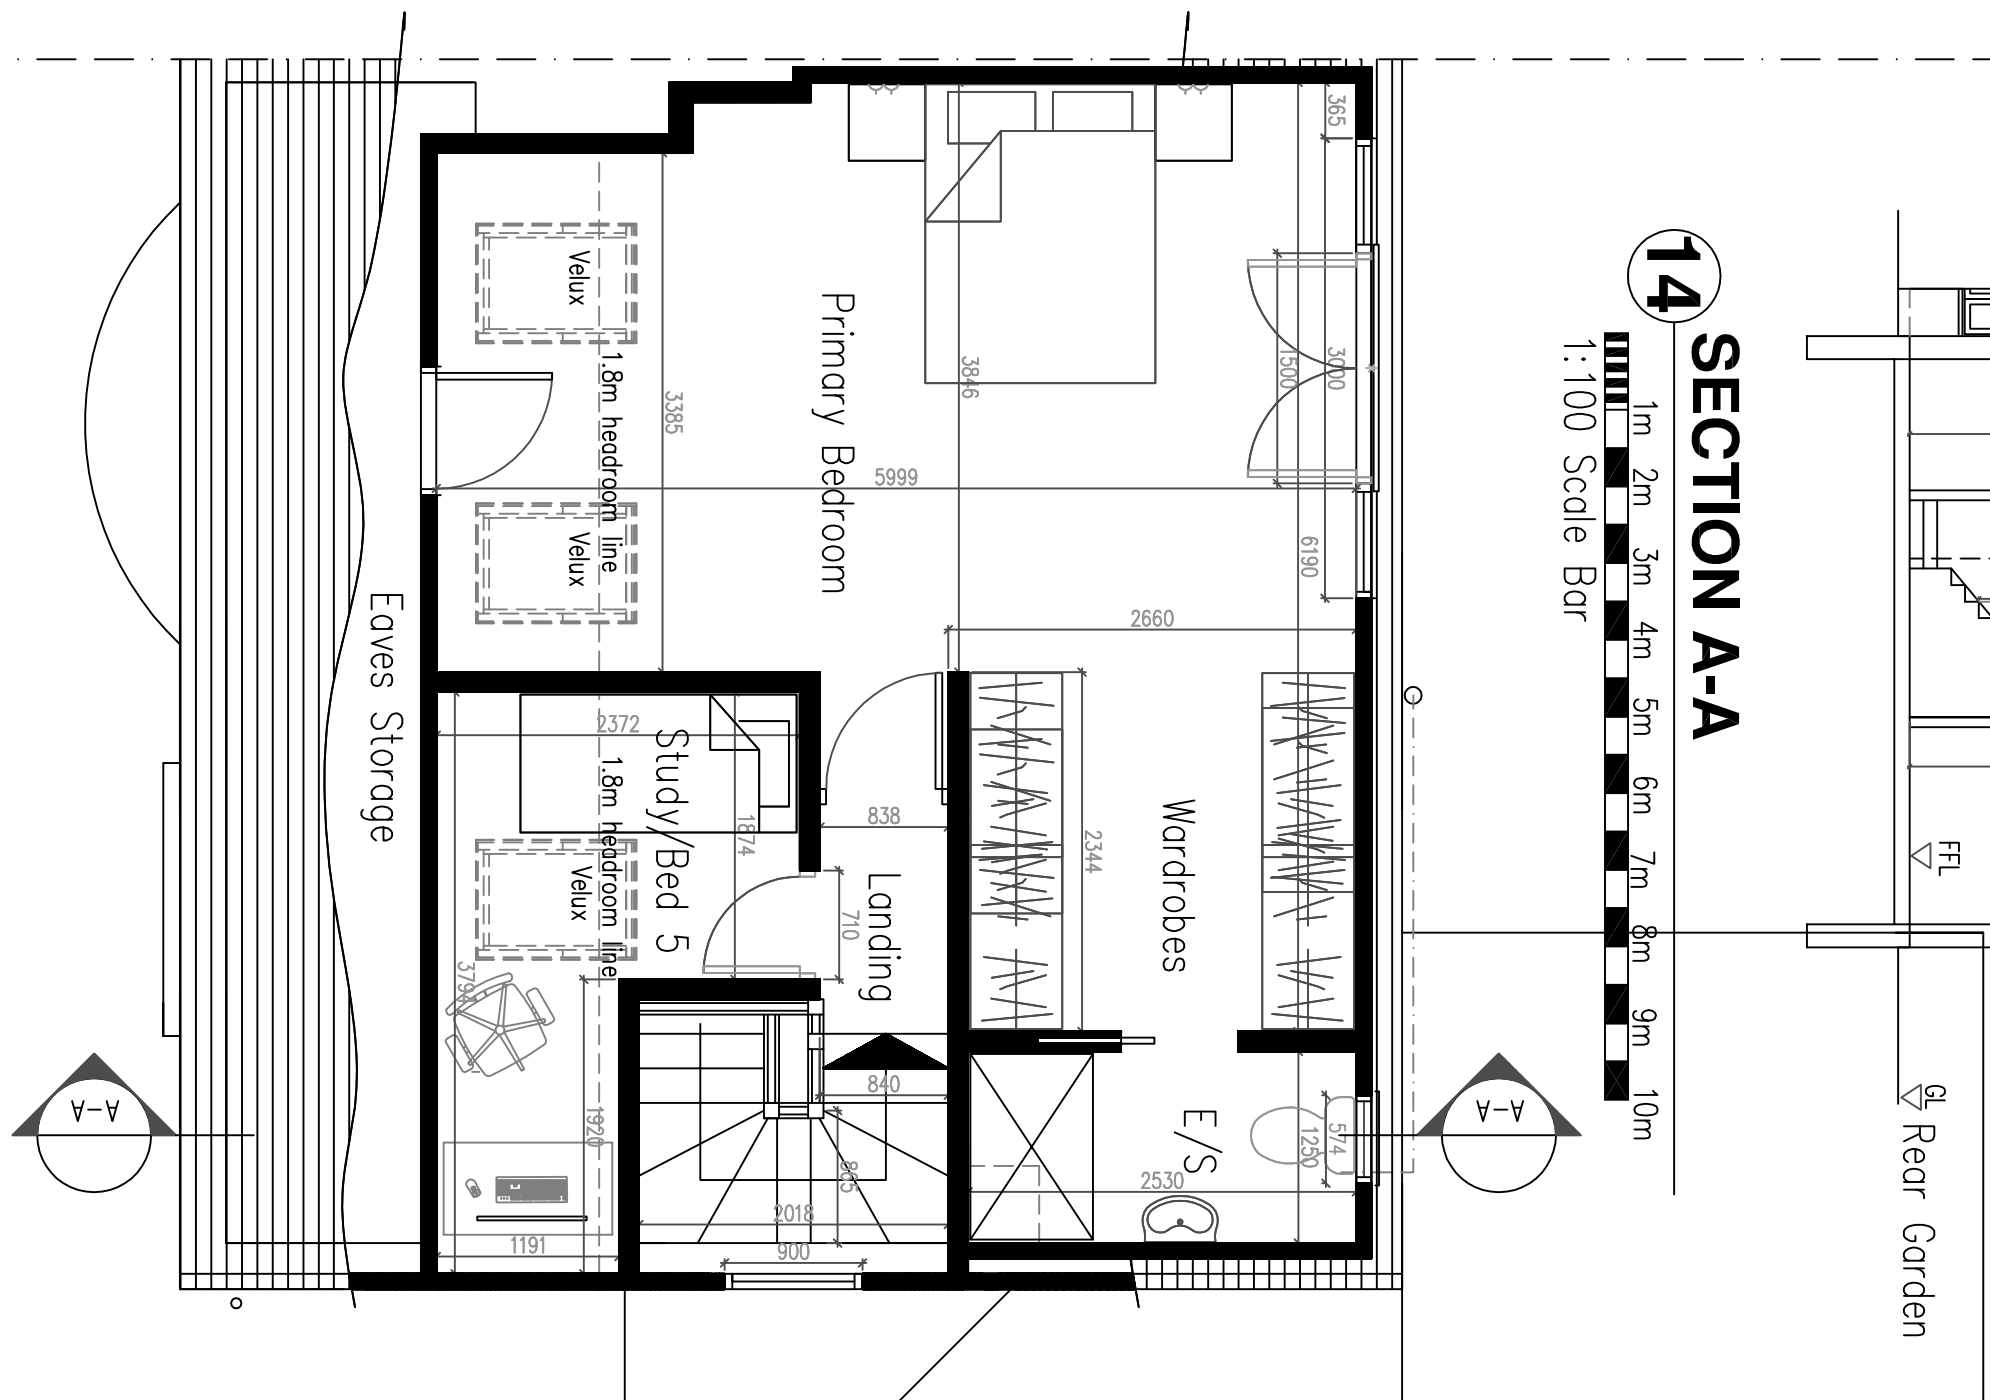

9 Second Floor Plan

1m 2m 3m 4m 5m 6m 7m 8m 9m 10m

1:50 Scale Bar

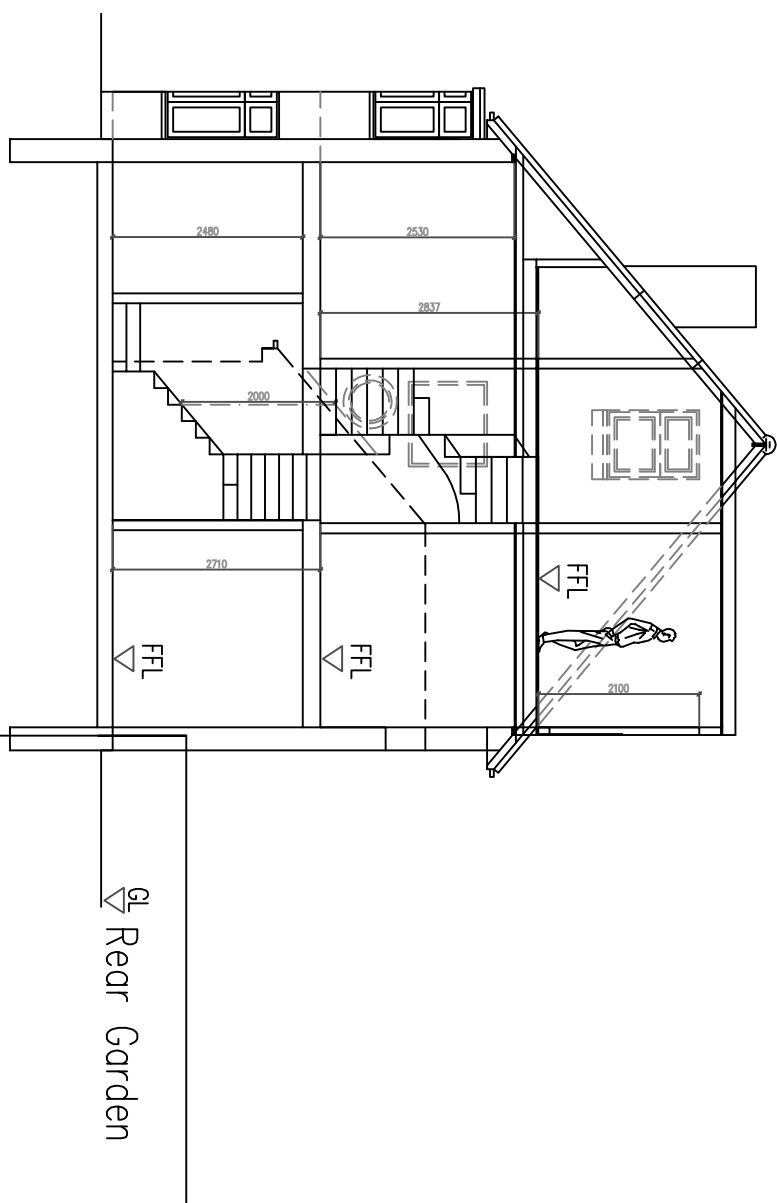

14 SECTION A-A

1m 2m 3m 4m 5m 6m 7m 8m 9m 10m

1:100 Scale Bar

DO NOT SCALE FROM THIS DRAWING EXCEPT FOR PLANNING AS PHOTOGRAPHS WILL BE SUBJECT TO DISTORTION. DRAWINGS TO BE READ IN CONJUNCTION WITH ALL OTHER ARCHITECTS' & STRUCTURAL ENGINEER'S CONTRACT DRAWINGS & SPECIFICATIONS. ANY DISCREPANCIES MUST BE BROUGHT TO THE ATTENTION OF THE ARCHITECT IMMEDIATELY. DIMENSIONS BY SITE MEASUREMENT BEFORE OPENING MATERIALS OR MANUFACTURING COMPONENTS. DIMENSIONS BY SITE MEASUREMENT WILL BE ACCEPTABLE IF PROVEN TO BE OF EQUAL OR HIGHER PERFORMANCE AND NOT IN CONFLICT WITH OTHER SPECIFICATIONS. CONSTRUCTION DESIGNED BY STRUCTURAL ENGINEER TO SUIT LOCAL ETC. SOIL CONDITIONS. APPROVED BY BUILDING CONTROL.

Project:
Proposed
Conversion Of Rooftop
and Internal Alterations At:
162 Goring Road
Shoreham By Sea
West Sussex

Drawing title:
Plans & Elevations As Proposed

Client:
Richard & Emma Hazzledine

© Copyright of:
Architectural & Planning Services
7 Erringham Rd
Shoreham By Sea
West Sussex
BN43 5NQ
01273 441009
07856899101@bjwarchitectural.co.uk
website: bjwarchitectural.co.uk
BJW

Scale:
1:50 1:100
Paper size
A1

Date:
10.9.2025
Drawn:
BJW

Dwg. No.
02
Rev'n
B

Note: All dimensions to be checked on site.