
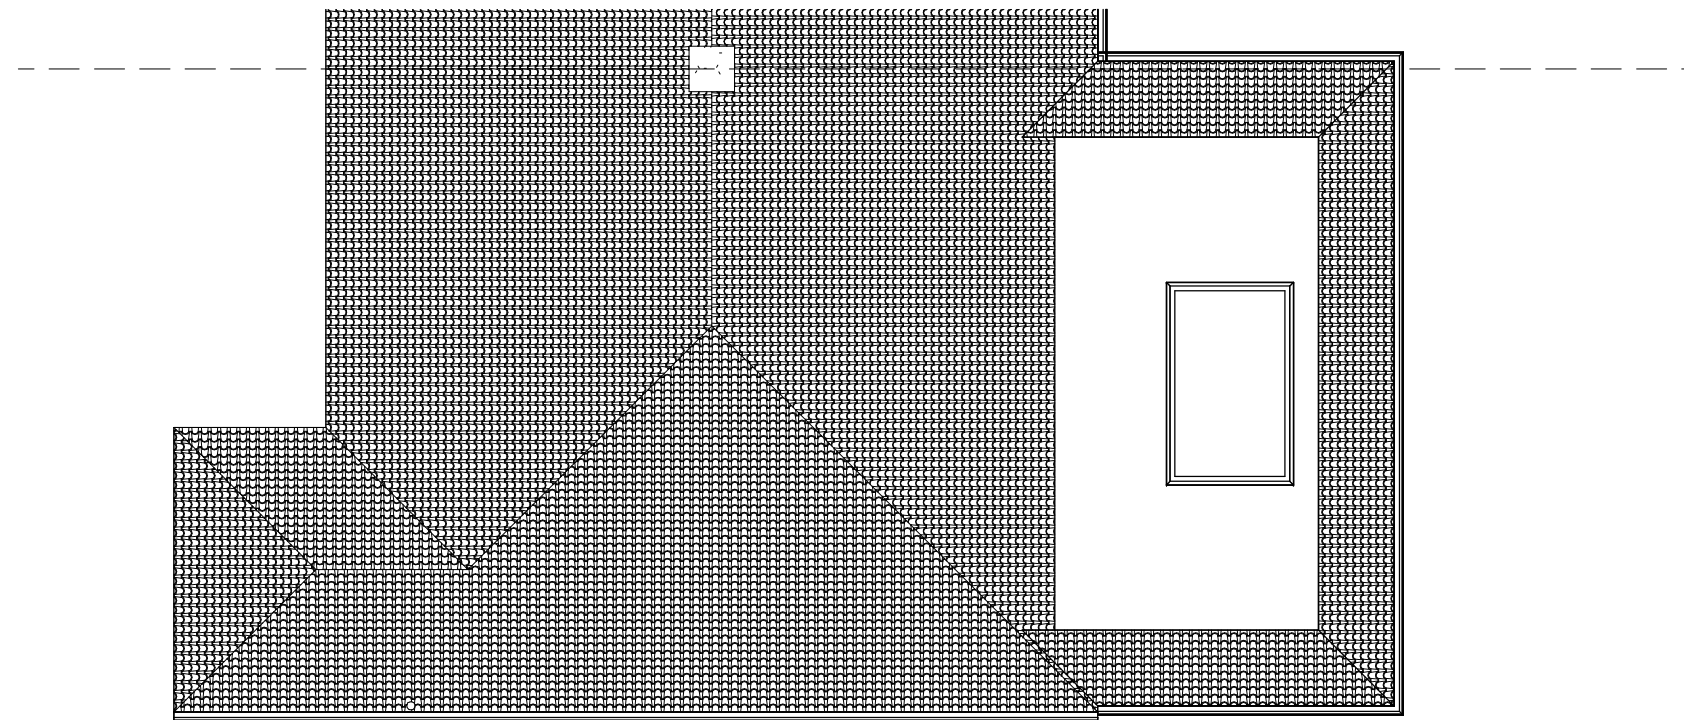


2 ROOF PLAN
1 : 100

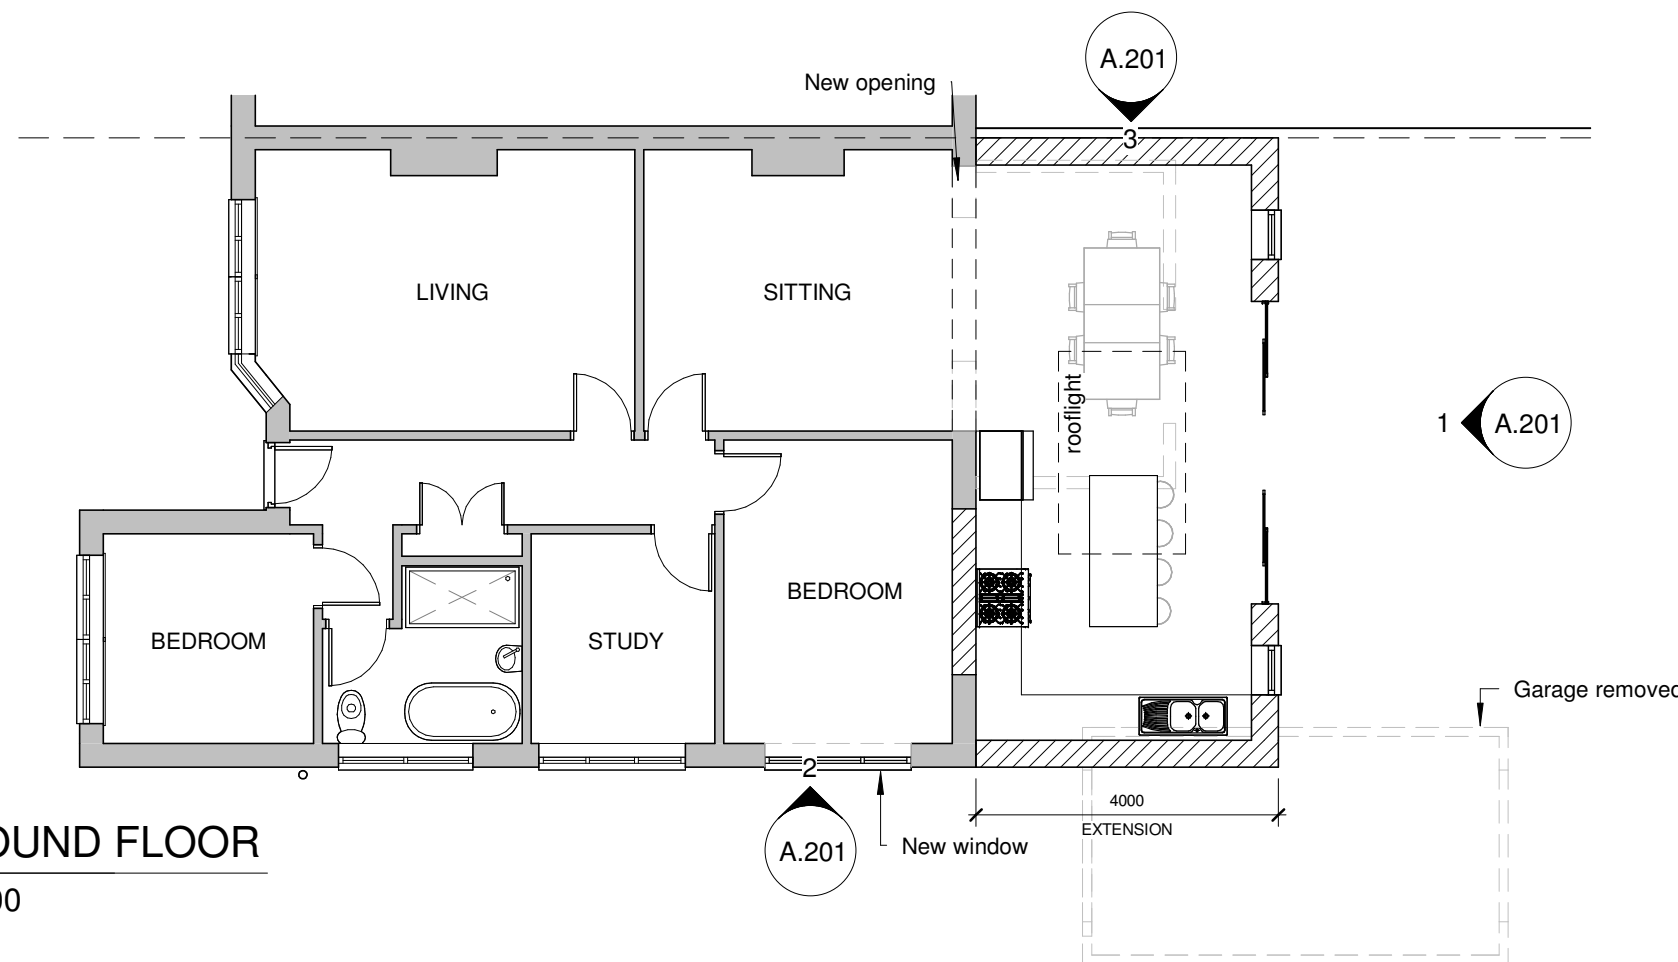

1 GROUND FLOOR
1 : 100

 ARCHITECTURE AND INTERIOR DESIGN info@kronadesign.co.uk kronadesign.co.uk 01903 256150		
PROJECT Rear Extension		
ADDRESS 9 Seaside Road Lancing West Sussex		
TITLE Proposed Plans		
CLIENT Phoebe Kimber		
DRAWN JLB	STATUS Design	DATE 13/03/26
SCALE (@ A3) 1 : 100		PROJECT NUMBER KD.1868
DRAWING NUMBER A.101		REV