


All work to comply with building regulations and planning consent.
 Workmanship and materials to comply with British standards and code of practice.
 Scaled dimensions are approximate, take exact dimensions from site.
 This drawing was prepared for local authority approval and not as a working drawing.
 LOCAL AUTHORITY MAY SCALE THE DRAWING
 Any deviation from the drawing to be agreed with the local authority.
 Any queries to be agreed prior to construction.
 See separate details for Structural engineers calculations




REAR ELEVATION (NORTH) 1:50 RT AI




FRONT ELEVATION (SOUTH) 1:50 RT AI

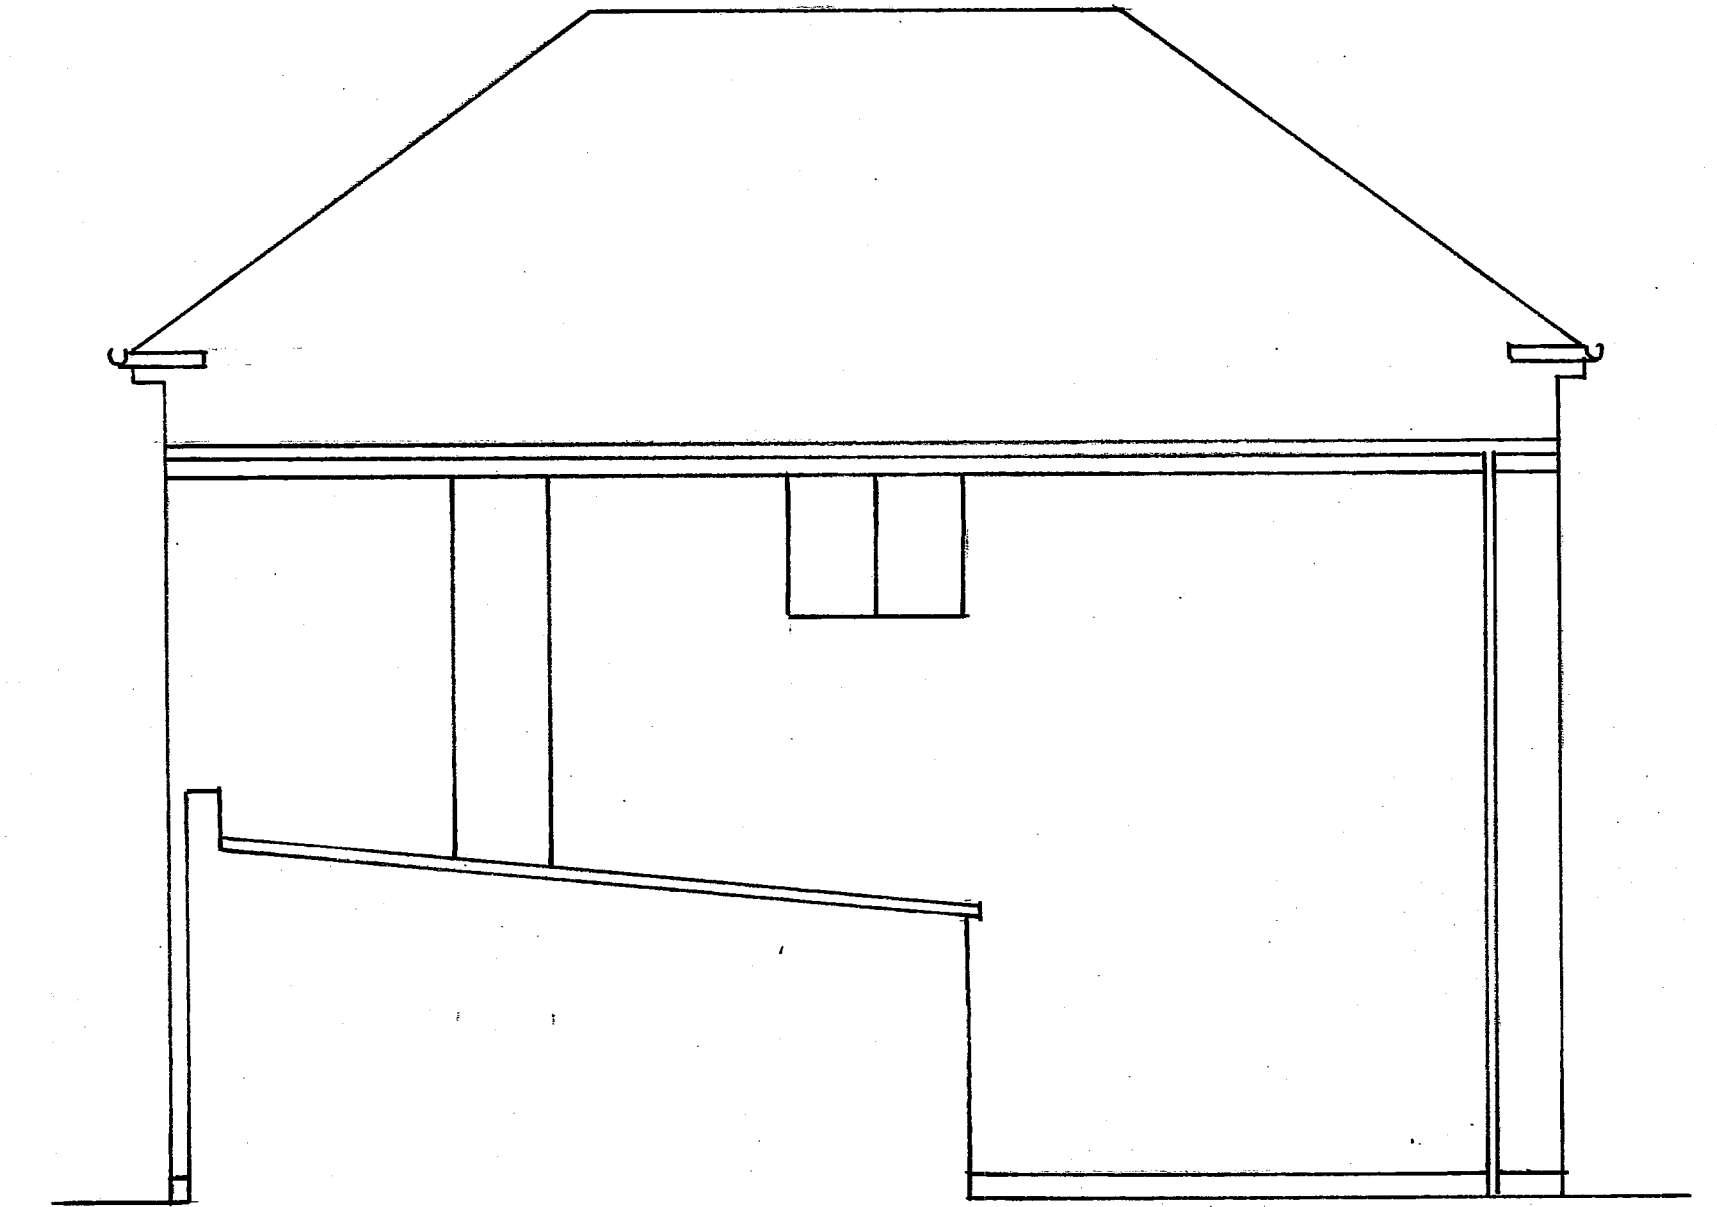

SIDE ELEVATION (EAST) 1:50 RT AI

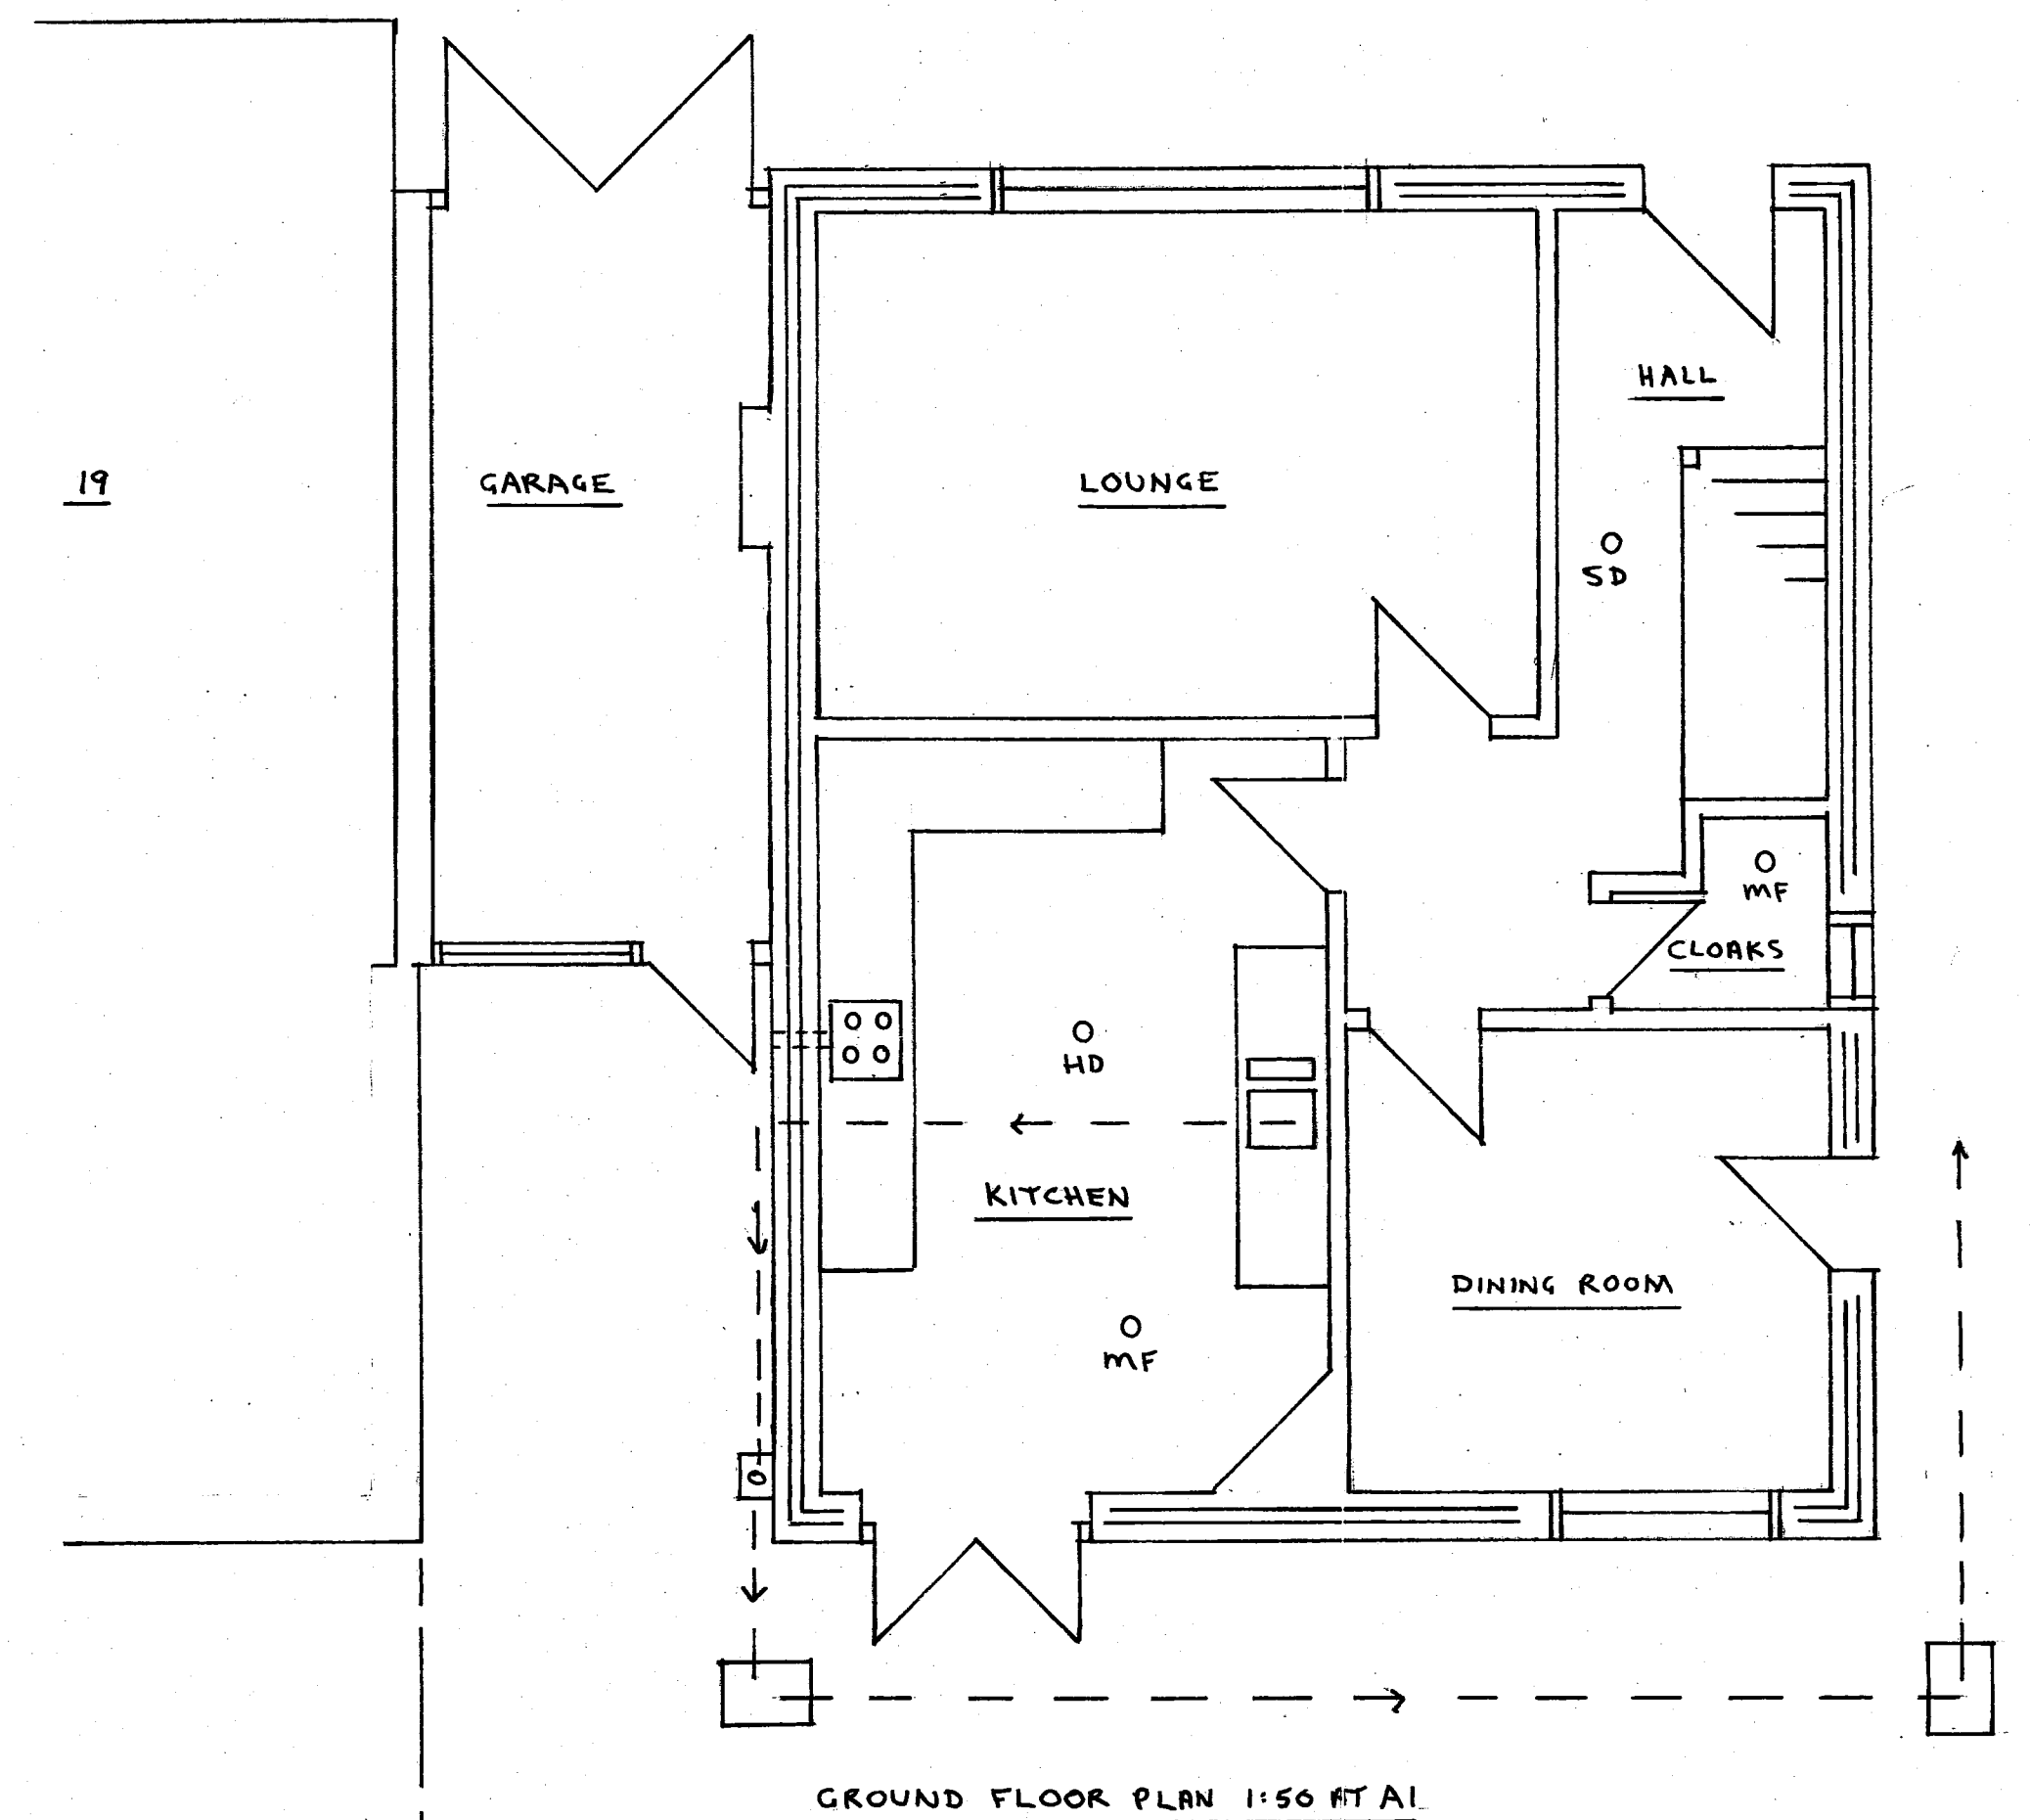

GROUND FLOOR PLAN 1:50 RT AI

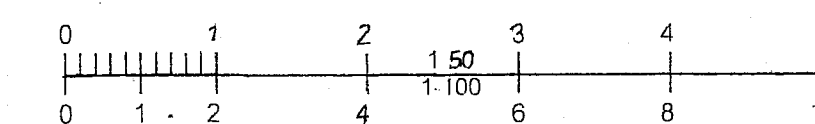

Tony Standing Designs				
Drawing for Domestic Extensions				
Title	EXISTING HOUSE AT 21 DRUMMOND ROAD, WORTHING. BN12 4DX.			
Client	MRS C. MURPHY.			
Drawn By:	T.S.	Drawing	C1222-1	Scale
Date:	25-9-25	Revision	A	AS SHOWN
Mr AJ S Standing 4 Coombe Road, Steving BN44 3LF		Phone: 01903 814151 / 07595 277995		