




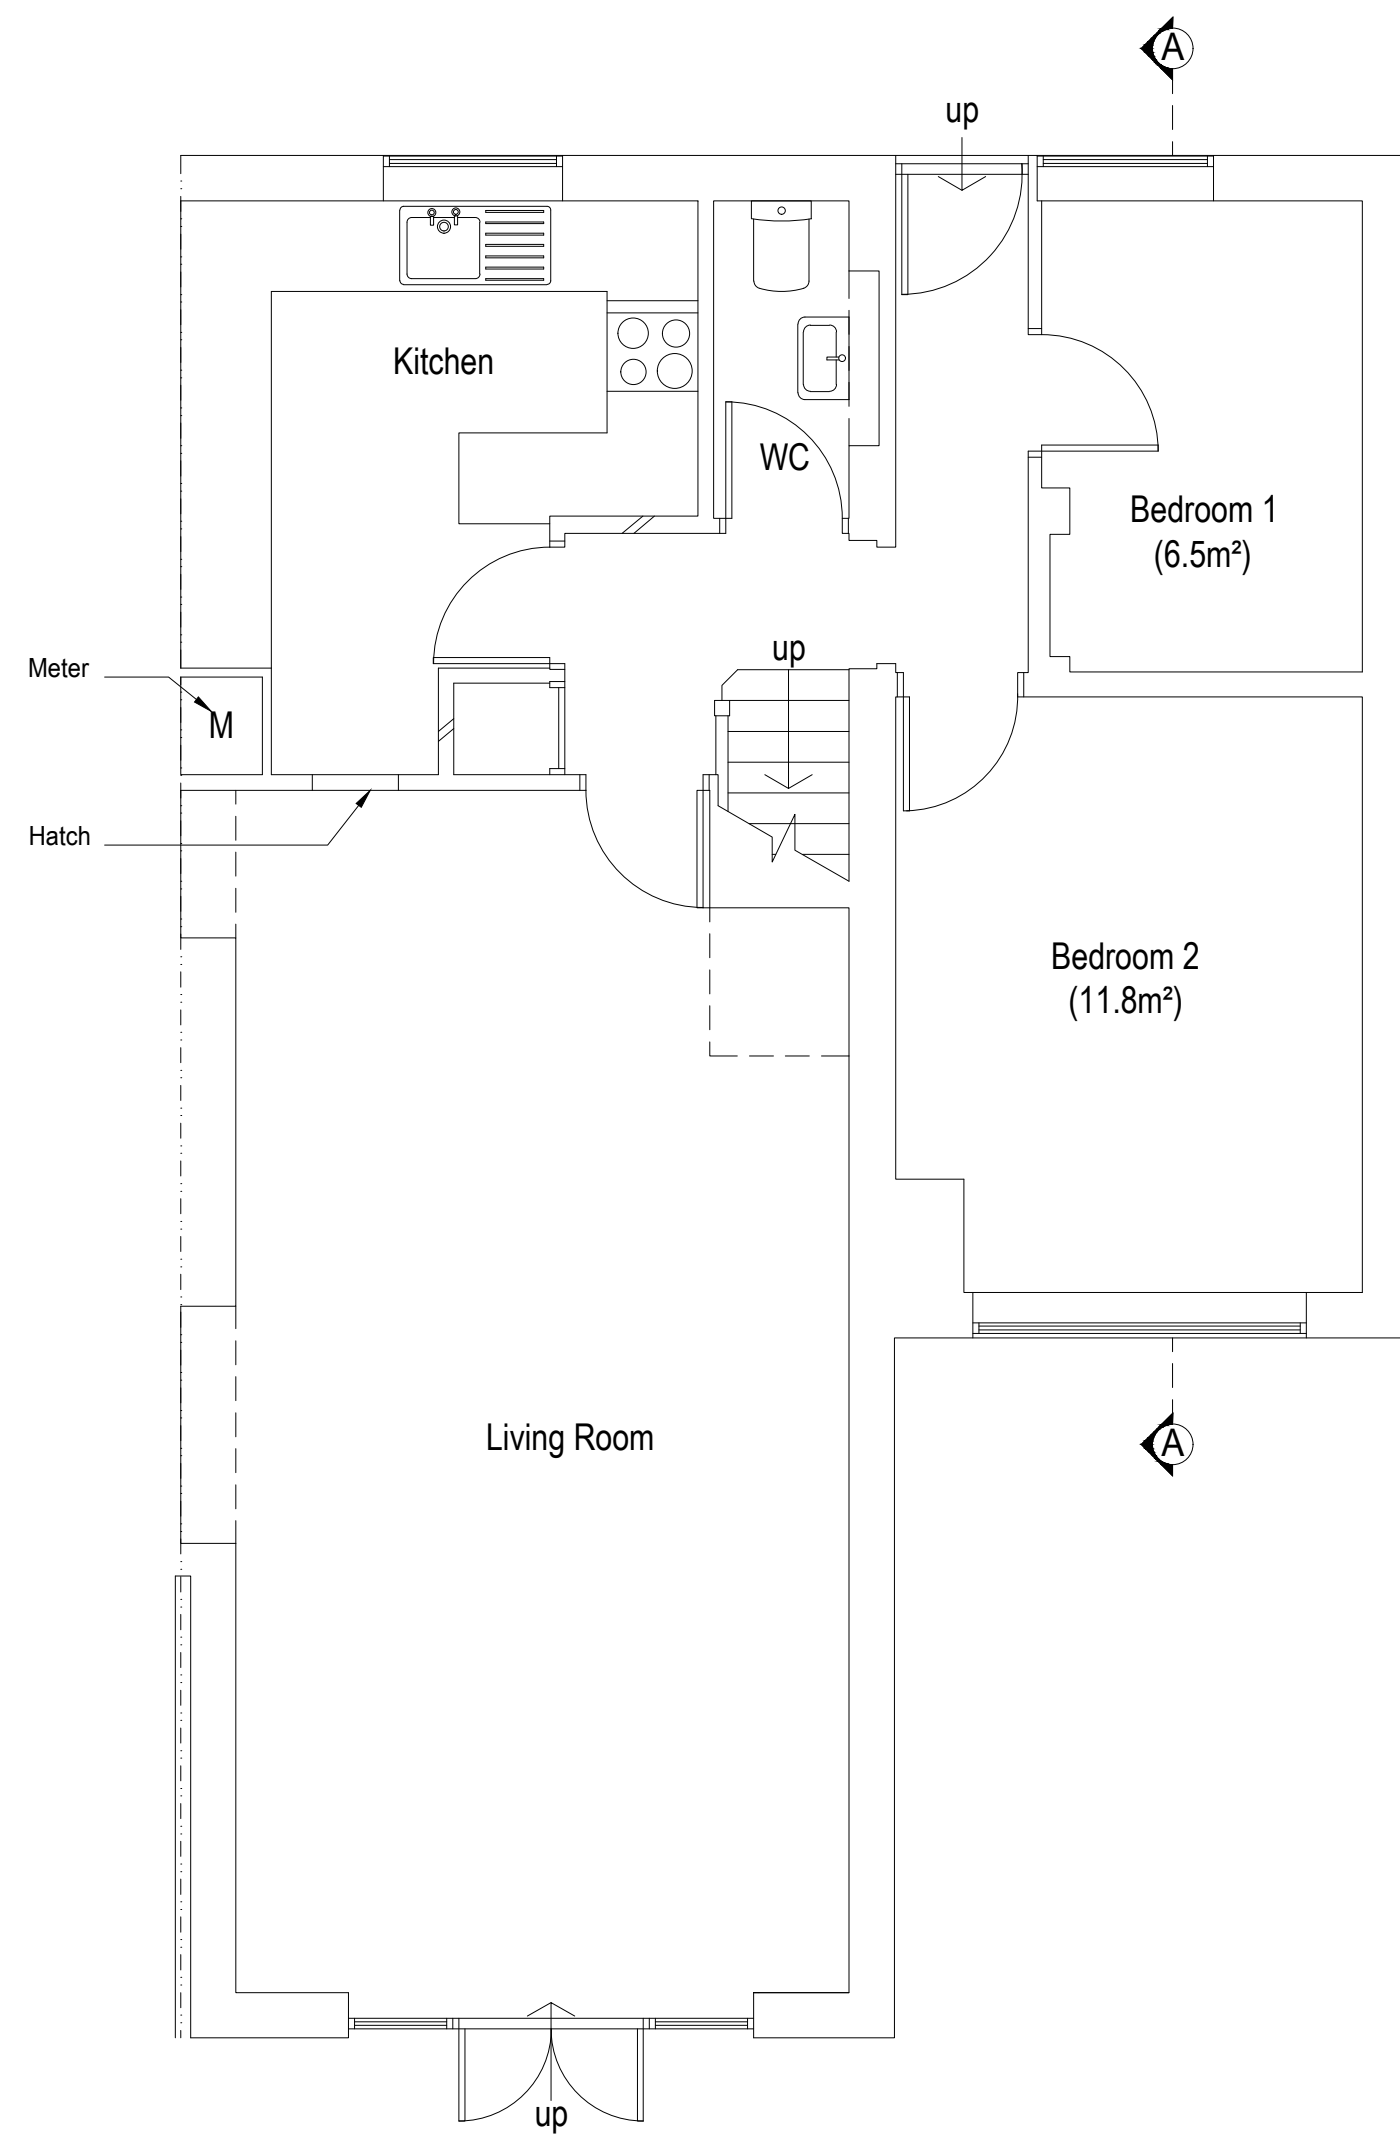


Existing Ground Floor Plan 1:50

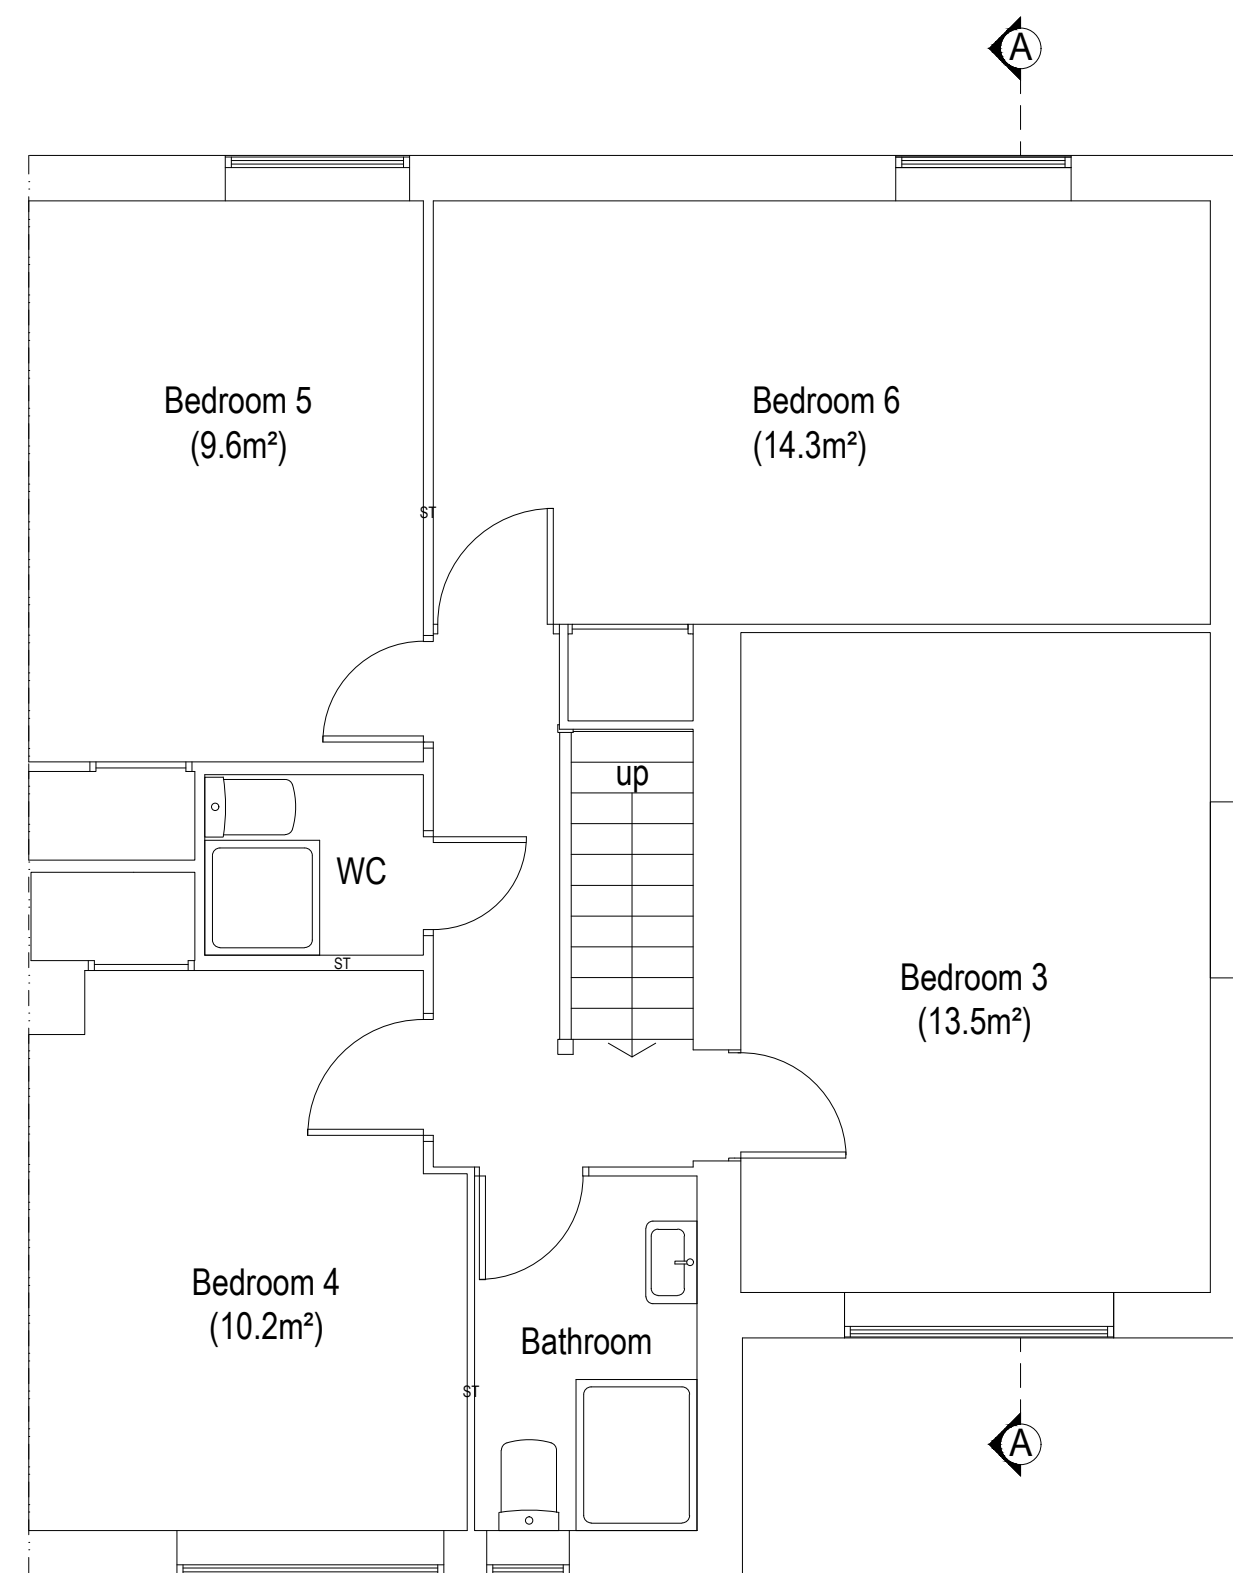


Existing First Floor Plan 1:50

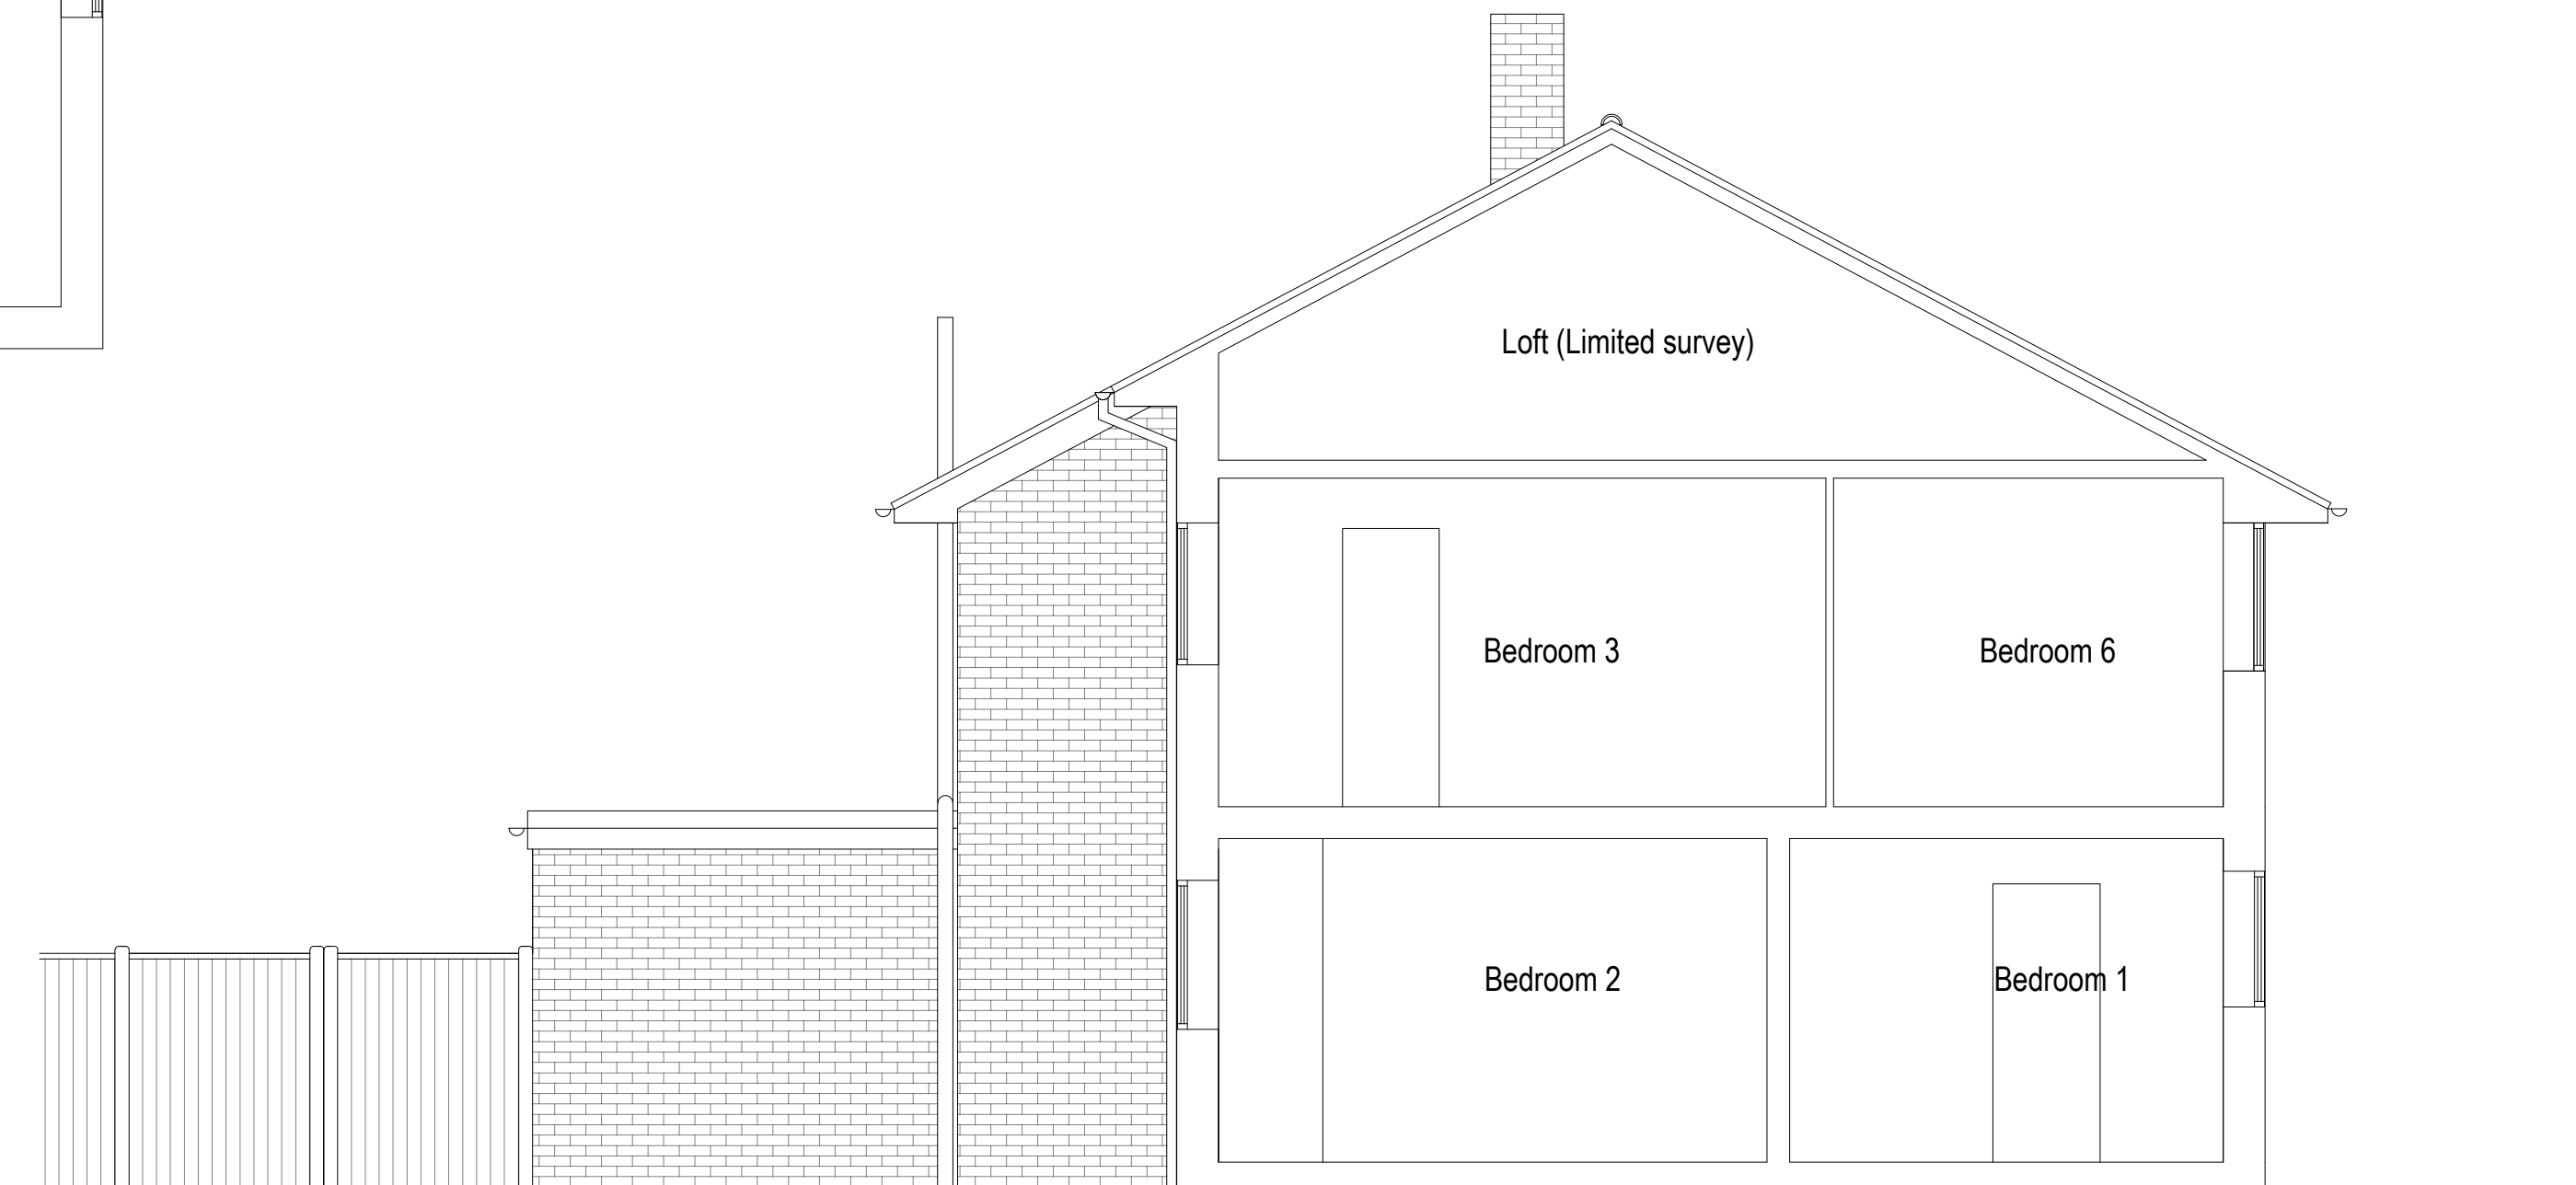


Existing Section A-A 1:50

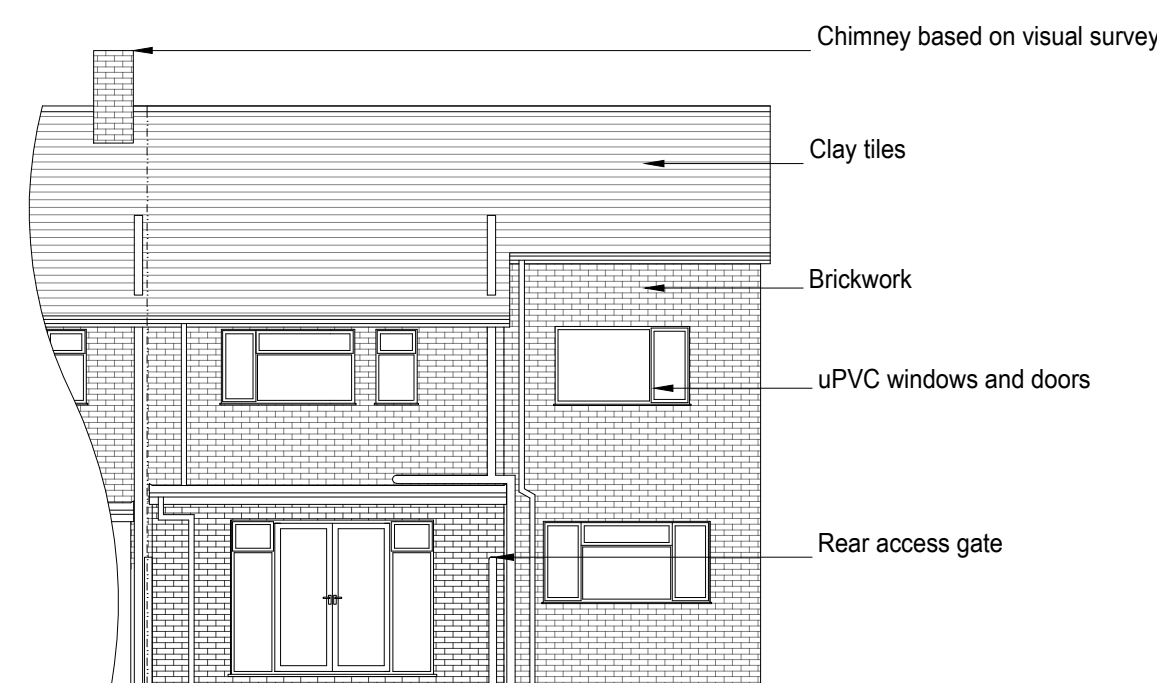

Existing Rear Elevation 1:100

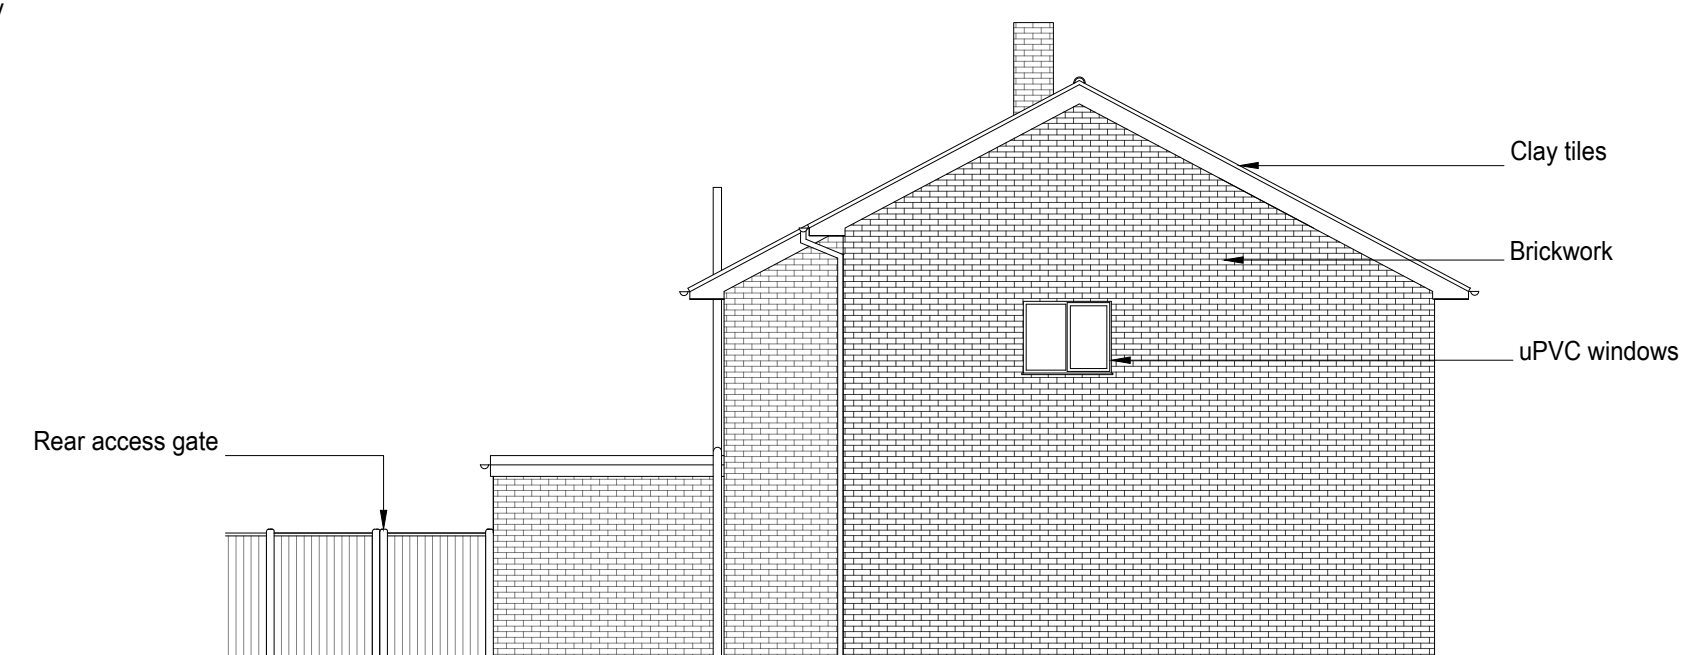

Existing Side Elevation 1:100

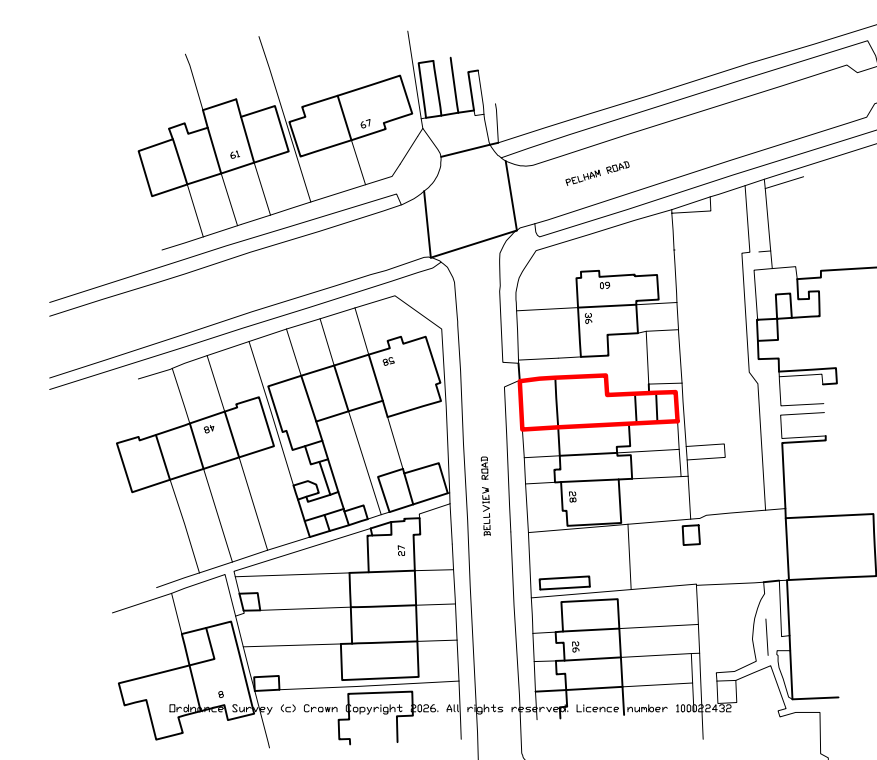

Location plan 1:1250



1:1250

0 10 20 30 40 50 60 70 80 90 100

1:50

0 1 2 3 4 5 6 7 8 9 10m

1:100

0 1 2 3 4 5 6 7 8 9 10m

amendments	
client	Be Abolitionist Vegan
project	34 Bellview Road Worthing West Sussex BN13 1HA
project ref.	3221
drawing No.	01
drawing title	Existing plans , elevations and section
drawn by	KL
date	March 26
scale	1:50/100@ A1
	www.bpmnet.co.uk info@bpmnet.co.uk
Do not scale off drawing, check all dimensions on site before all work is commenced. All goods materials workmanship to conform with current building regs BSS and COPs	