

Revisions			
No.	Description	Date	By
3	Revised elevation	10-04-26	
2	revised plans	07-04-26	
1	PLANNING	31-03-26	

Notes:

GENERAL NOTES:

All dimensions & levels are preliminary and approximate and subject to utilities search, legal boundaries and detailed layouts/ design development through consultation.

Dimensions are to be checked on site by contractor & sub contractors prior to commencement of work, any discrepancies are to be highlighted immediately to the architects.



Proposed South Elevation


1 : 100



Proposed North Elevation

1 : 100

- KEY
- A Render
 - B Tiles
 - D Vertical timber cladding
 - E Glass
 - E* Obscure glass

 

Scale: As indicated @ A3

Project No. Project Name:

446 7 Lansdowne Close

Drawing Name:

Proposed Elevations

Drawing No. Revision: Suitability Description:


P010 P3 PLANNING

Drawn: MS Checked: GF Orig Paper Size: A3

FRESH Architects


T 07703682107 | 07393913140
info@fresh-architects.co.uk | www.fresharchitects.co.uk

Use figured dimensions only. All levels and dimensions to be checked. This drawing is to be read in conjunction with all other relevant drawings and specifications.
© FRESH Architects Ltd. All rights reserved

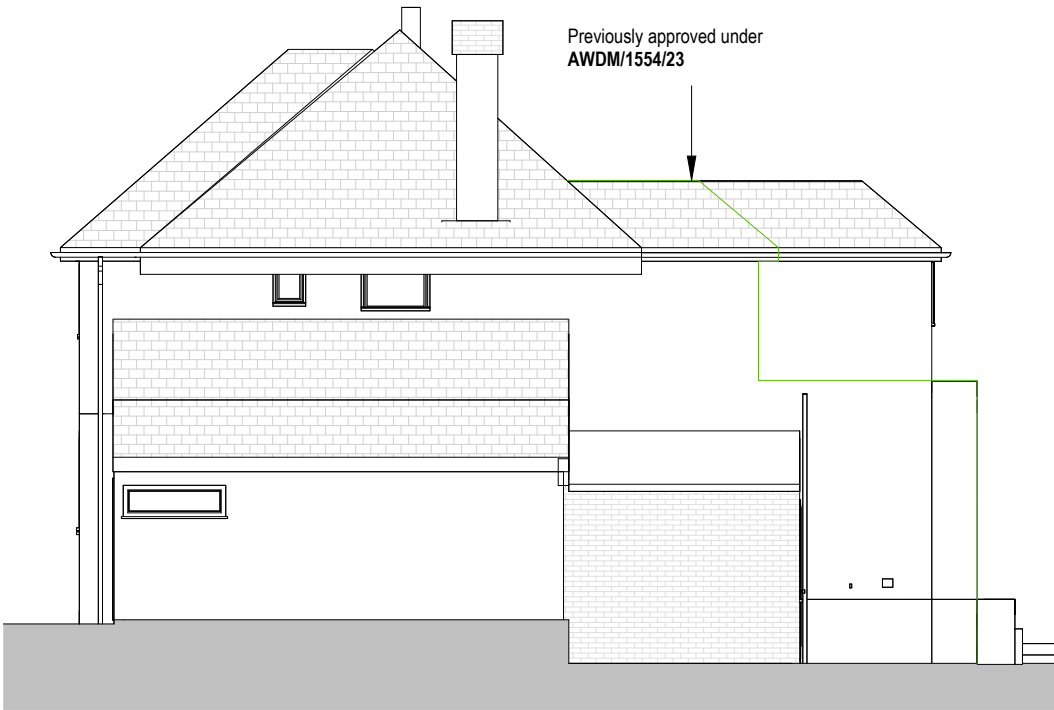

Proposed West Elevation

1 : 100

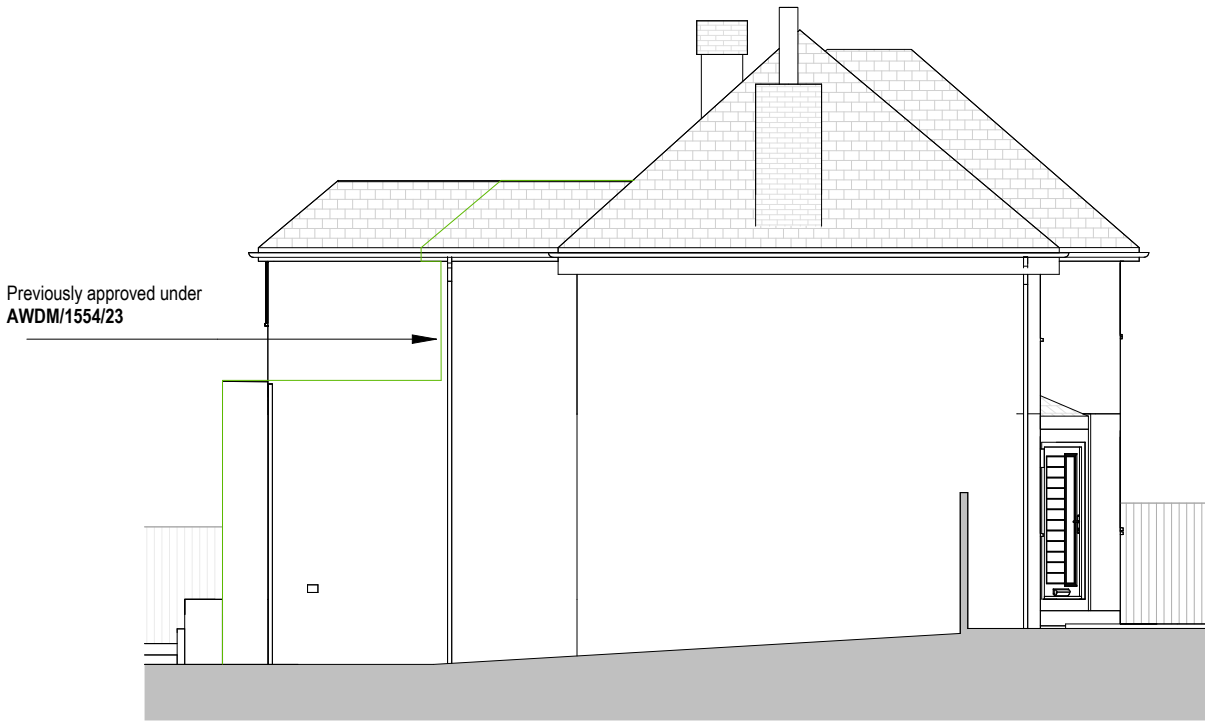

Proposed East Elevation

1 : 100