





SIDE ELEVATION:

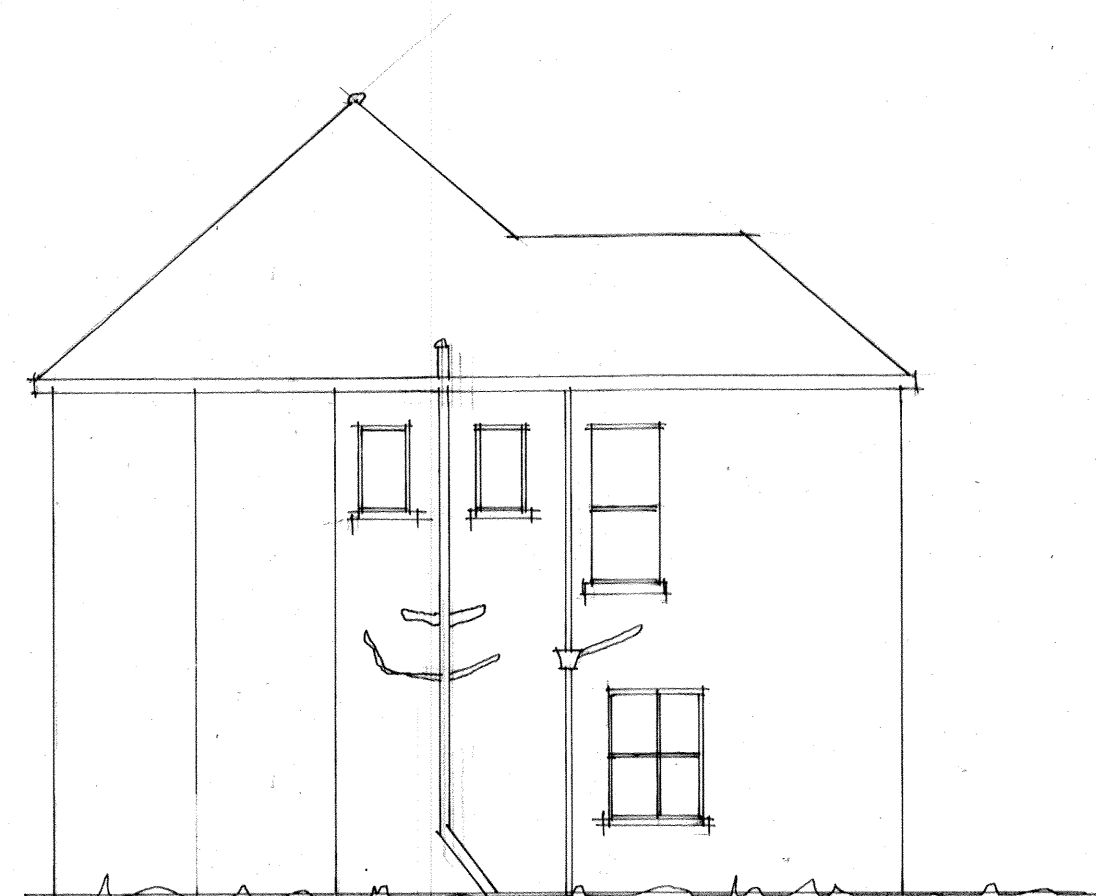


REAR ELEVATION:

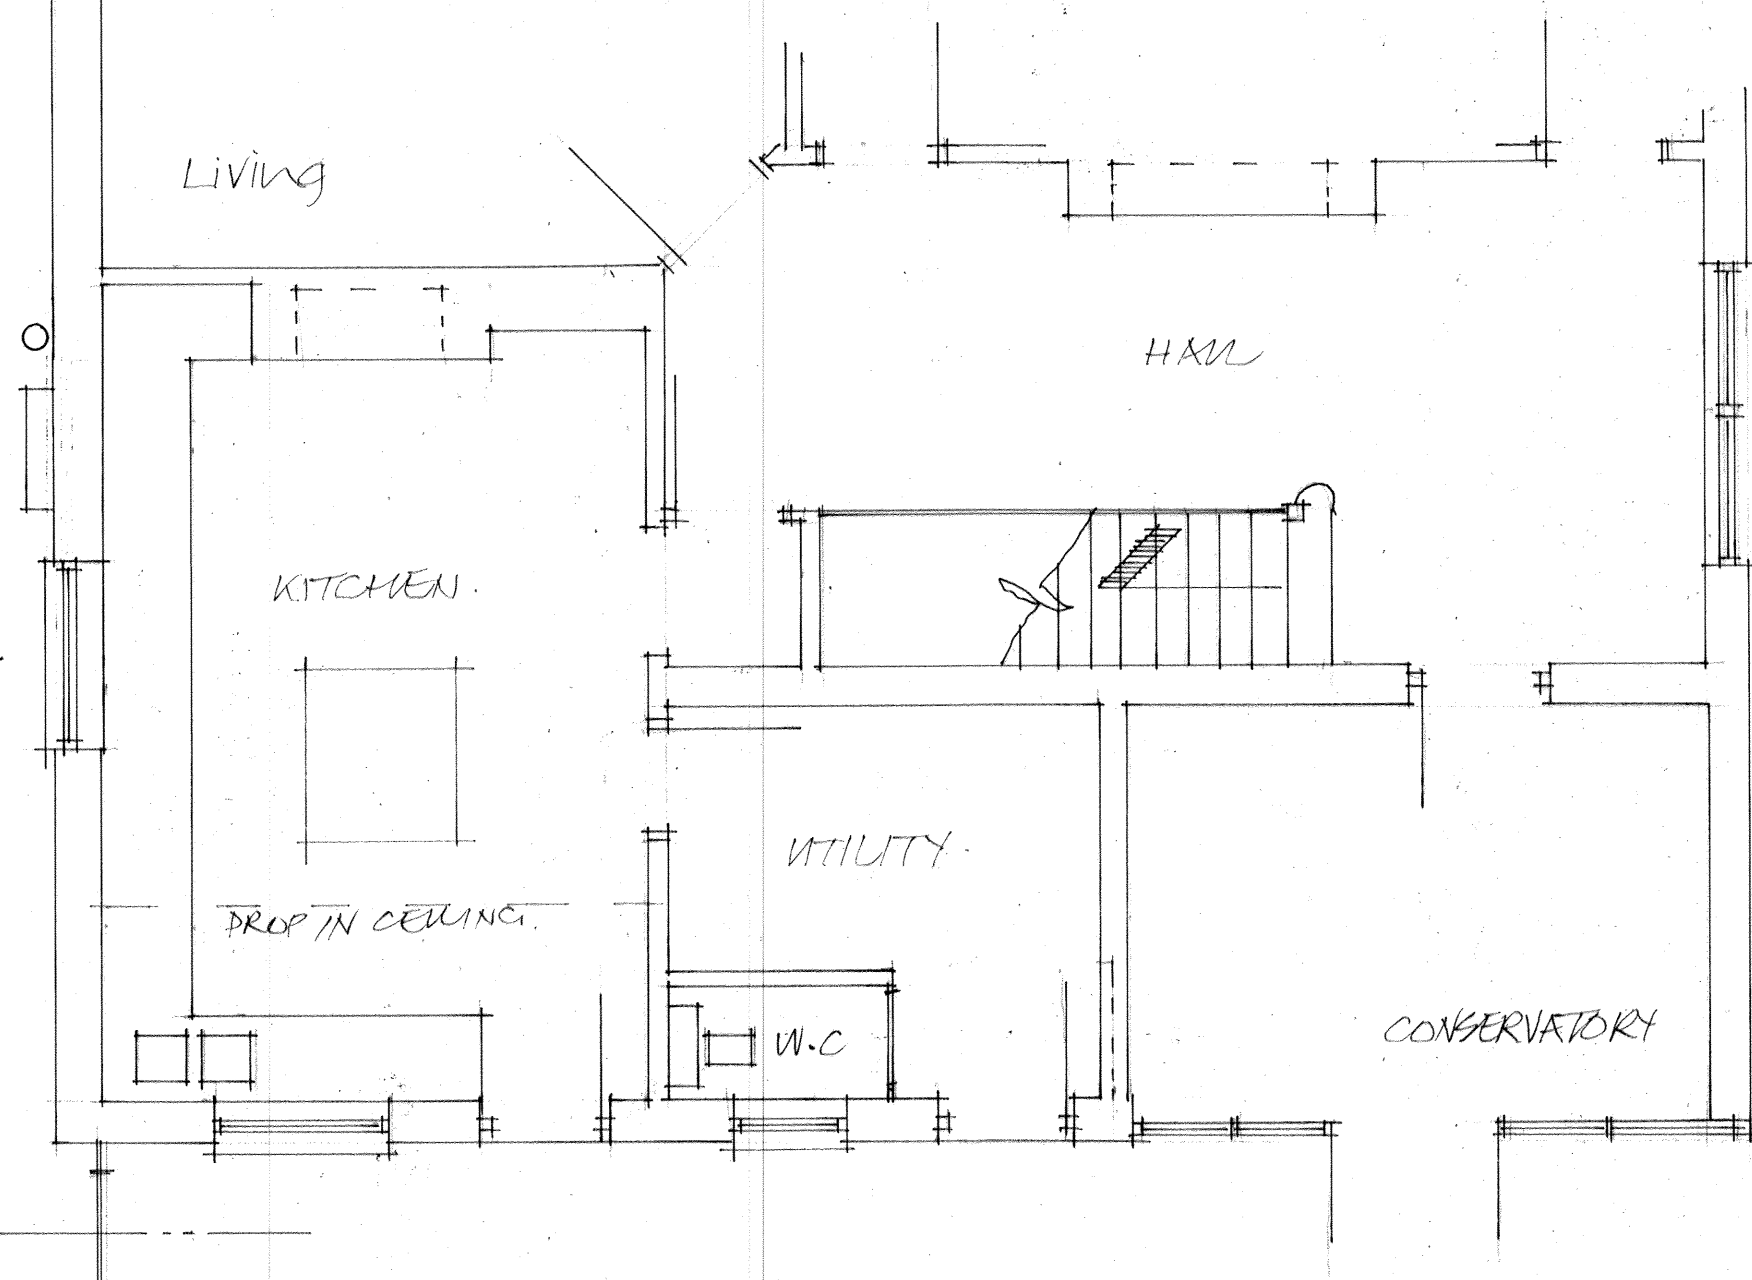

GROUND FLOOR PLAN:

0 1 2 3 4 5 6 7
1:100

0 1 2 3 4
1:50

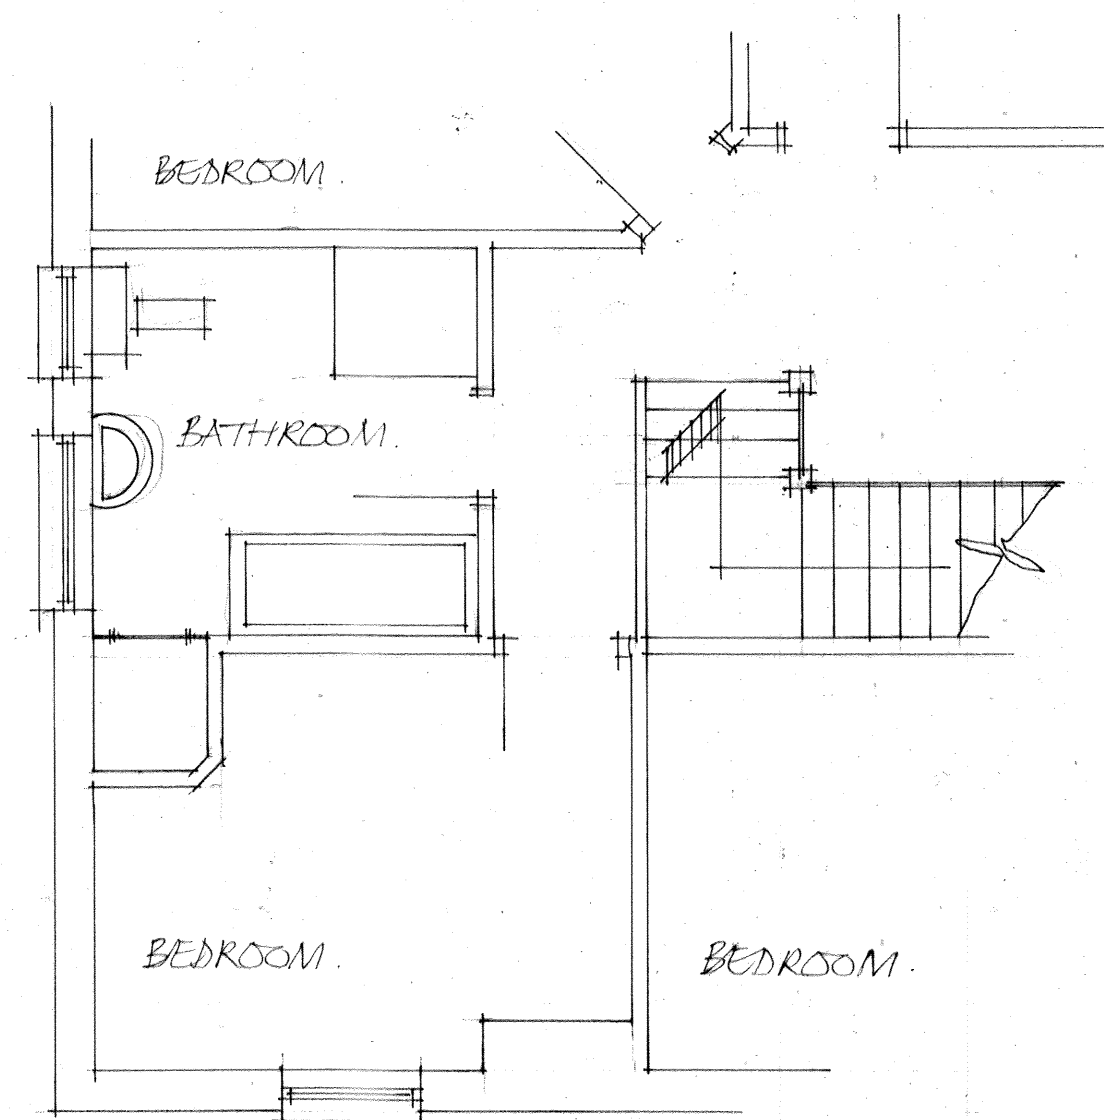

PART FIRST FLOOR PLAN

Notes:
All Dimensions must be checked on site and not scaled from this drawing
Contractor and client are reminded of their obligation under the Party Wall Act. If in doubt ask.
Contractor is to confirm all below ground drain run direction and invert levels.

A		Date	Revisions

copyright
TIM CORDING
Architectural and Planning Services
3 Whitethorn Drive,
Brighton BN1 5LH
Tel: 07766647320

Client

Job Title
FLOOR PLANS AND
ELEVATIONS EXISTING.

Drawing Title
9 CASSBURY ROAD.
WORTHING.

Scale 1:50 & 1:100

Date OCT. 2025 Drawn by

Org.No. Rev