




Notes:
All Dimensions must be checked on site and not scaled from this drawing
Contractor and client are reminded of their obligation under the Party Wall Act. If in doubt ask.
Contractor is to confirm all below ground drain run direction and invert levels.



SIDE ELEVATION: - NORTH REAR ELEVATION: - WEST. PART FRONT ELEVATION - EAST

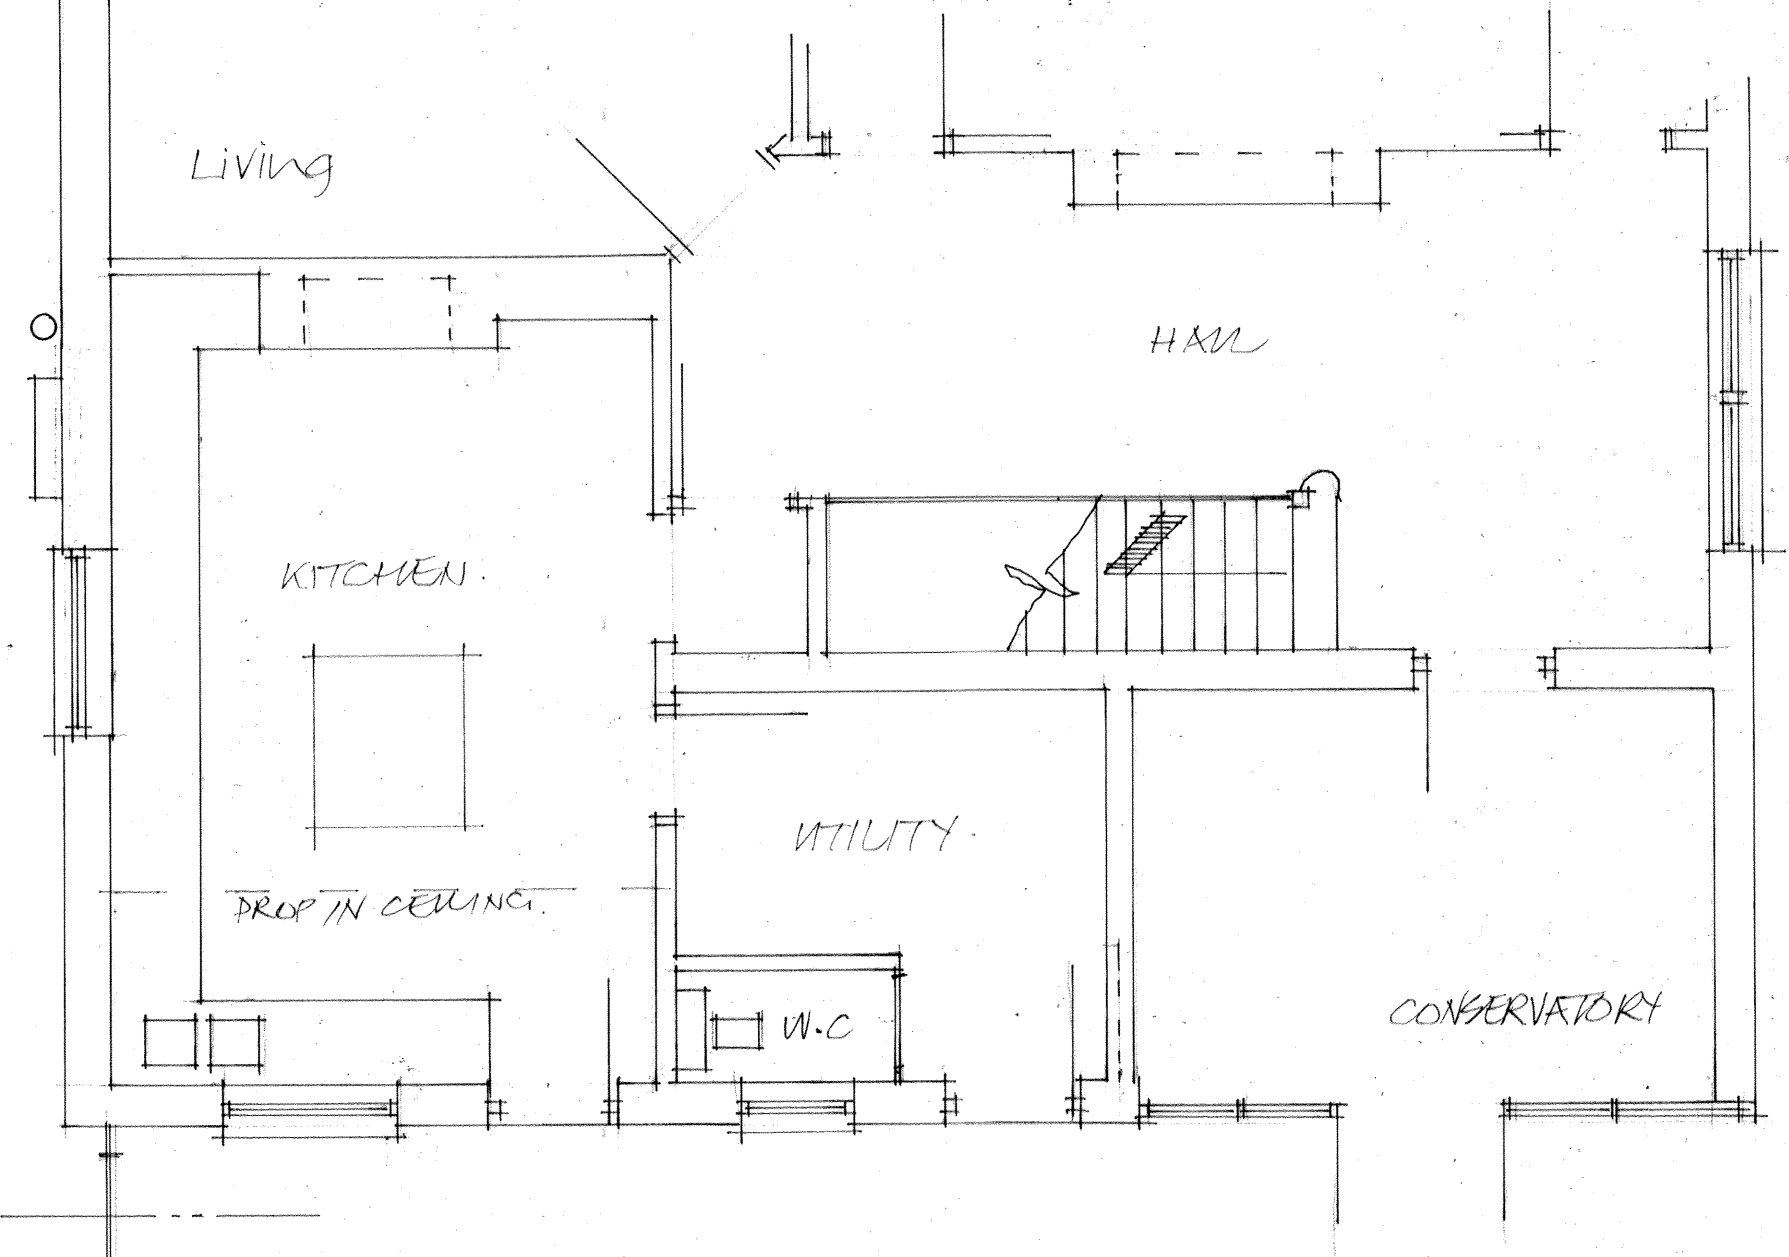

GROUND FLOOR PLAN:

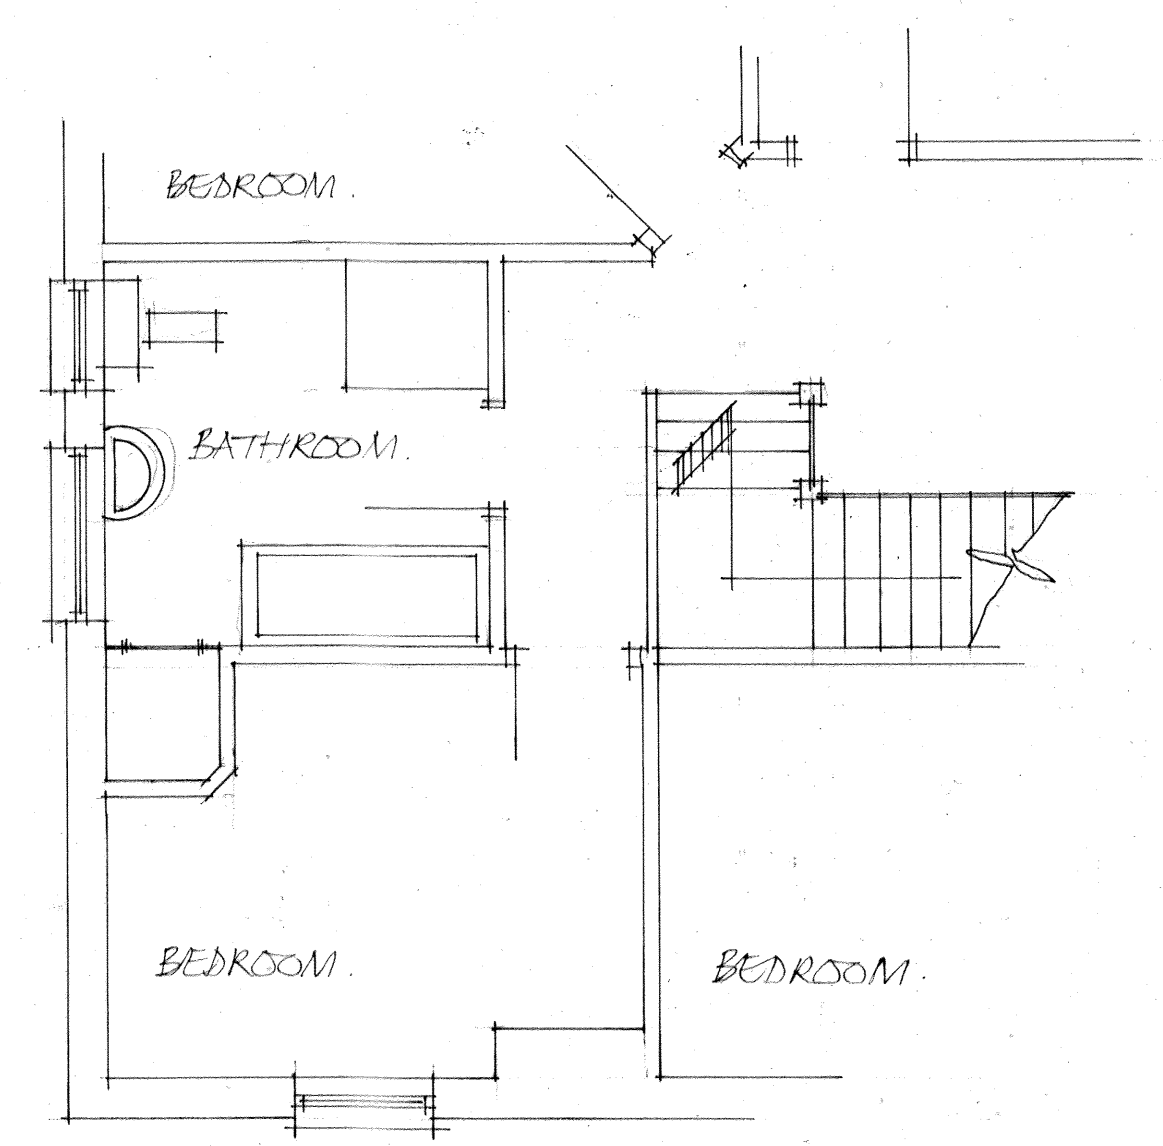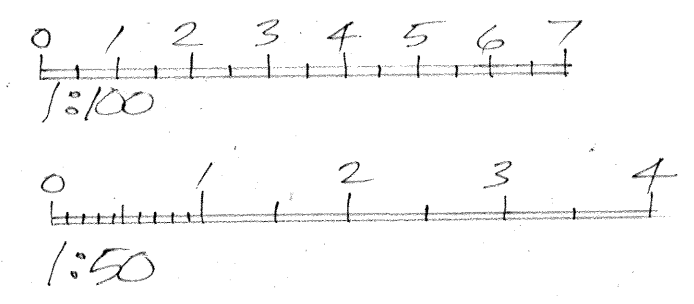

PART FIRST FLOOR PLAN

A	Date	Revisions
copyright		
TIM CORDING		
Architectural and Planning Services		
3 Whitethorn Drive, Brighton BN1 5LH Tel: 07766647320		
Client		
Job Title		
FLOOR PLANS AND ELEVATIONS EXISTING.		
Drawing Title		
9 CASSBURY ROAD. WORTHING.		
Scale 1:50 & 1:100		
Date OCT. 2025		Drawn by
Drg.No.		Rev
CR25-03		