


2 East Facing Front Elevation
1m 2m 3m 4m 5m 6m 7m 8m 9m 10m
1:100 Scale Bar

3 North Facing Side Elevation
1m 2m 3m 4m 5m 6m 7m 8m 9m 10m
1:100 Scale Bar

4 West Facing Rear Elevation
1m 2m 3m 4m 5m 6m 7m 8m 9m 10m
1:100 Scale Bar

5 South Facing Side Elevation
1m 2m 3m 4m 5m 6m 7m 8m 9m 10m
1:100 Scale Bar

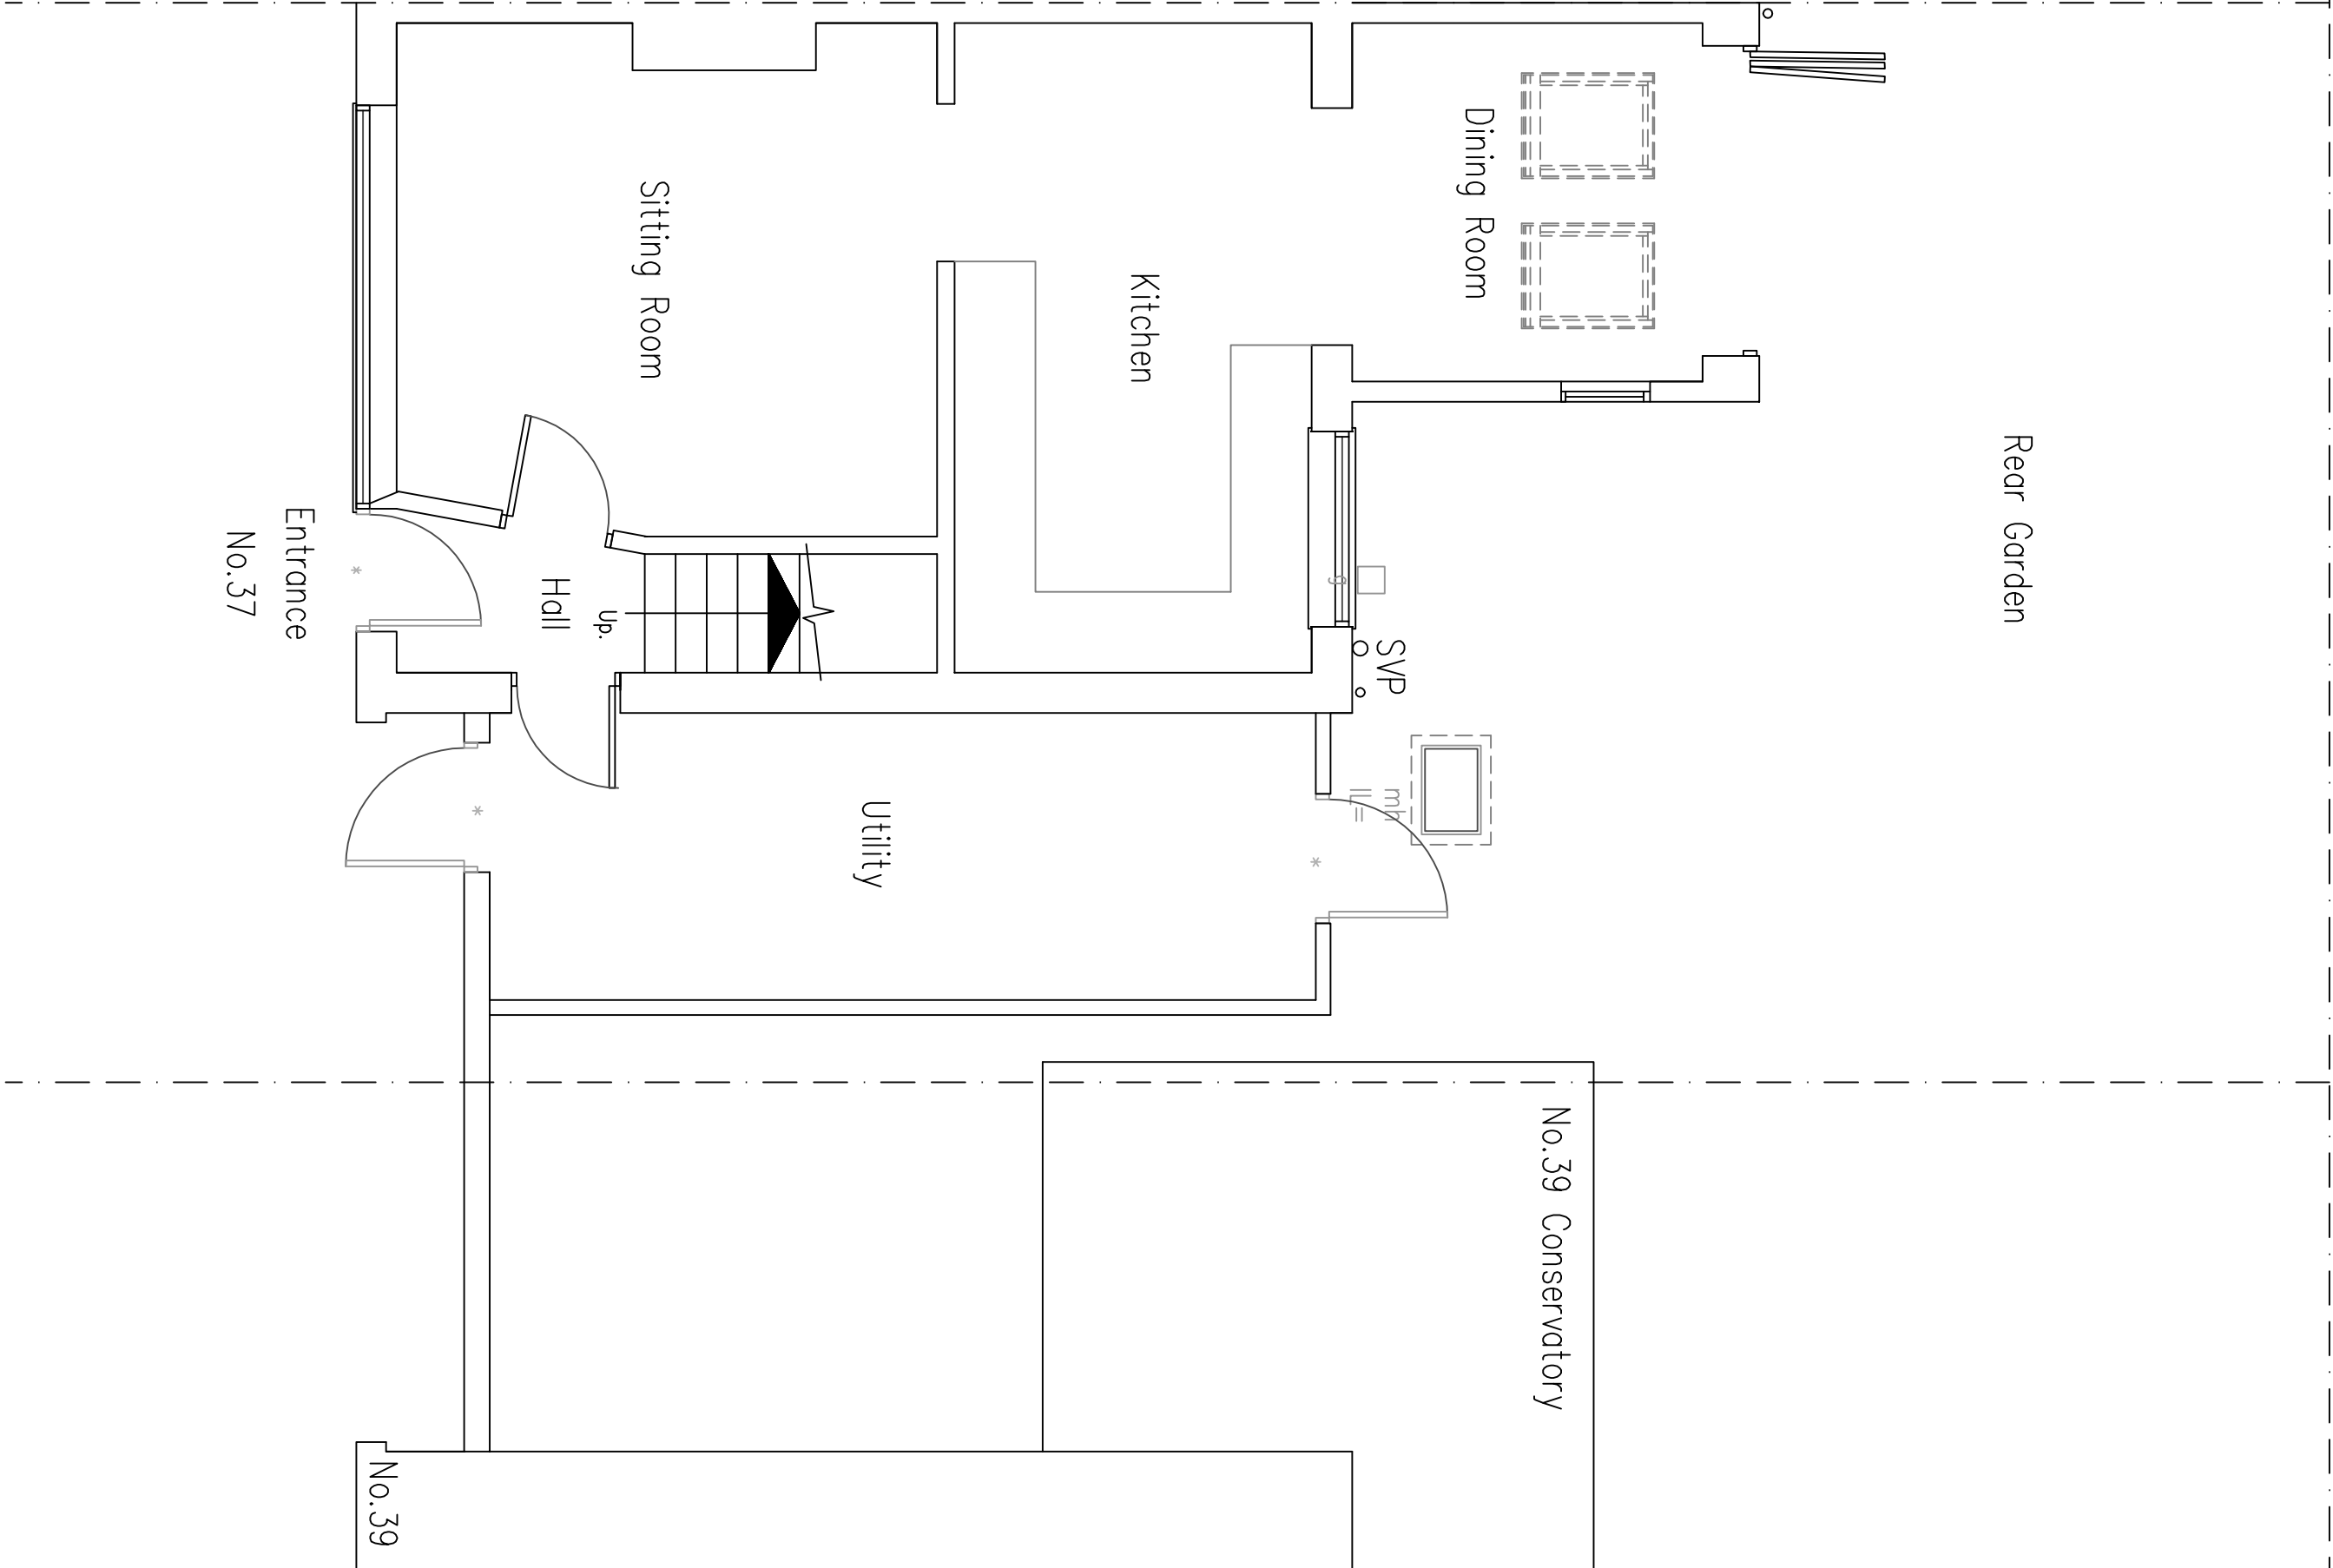

1 Ground Floor Plan
1:50 Scale Bar
1m 2m 3m 4m 5m 6m 7m 8m 9m 10m

DO NOT SCALE FROM THIS DRAWING EXCEPT FOR PLANNING AS PHOTOGRAPHS WILL BE SUBJECT TO DISTORTION! DRAWINGS TO BE READ IN CONJUNCTION WITH ALL OTHER ARCHITECT'S & STRUCTURAL ENGINEER'S CONTRACT DRAWINGS & SPECIFICATIONS. ANY DISCREPANCIES MUST BE BROUGHT TO THE ATTENTION OF THE ARCHITECT IMMEDIATELY. THE CONTRACTOR MUST VERIFY ALL DIMENSIONS BY SITE MEASUREMENTS. ALL MATERIALS AND PRODUCTS MUST BE APPROVED BY THE ARCHITECT. ALL MATERIALS AND PRODUCTS TO BE OF EQUAL OR HIGHER PERFORMANCE AND NOT IN CONFLICT WITH OTHER ELEMENTS. FOUNDATIONS/FLOOR CONSTRUCTION DESIGNED BY STRUCTURAL ENGINEER TO SAT LOCAL ETC. SOIL CONDITIONS. ALL TO BE APPROVED BY BUILDING CONTROL.

Project:
Proposed
Side Extension
and Internal Alterations At:
37 Rectory Road
Lancing
West Sussex

Plans & Elevations As Existing

Client:
Dale Marshall

© Copyright of:
Architectural & Planning Services
7 Emington Rd
Snokeham By Sea
West Sussex
BN43 5NQ
BJW
01273 441009
07858699101
bjwarchitectural.co.uk
website: bjwarchitectural.co.uk

Scale: 1:50 1:100 Paper size A1

Date: 16.9.2025 Drawn: BJW

Dwg. No. 01 Rev'n

Note: All dimensions to be checked on site.