




Ground Floor

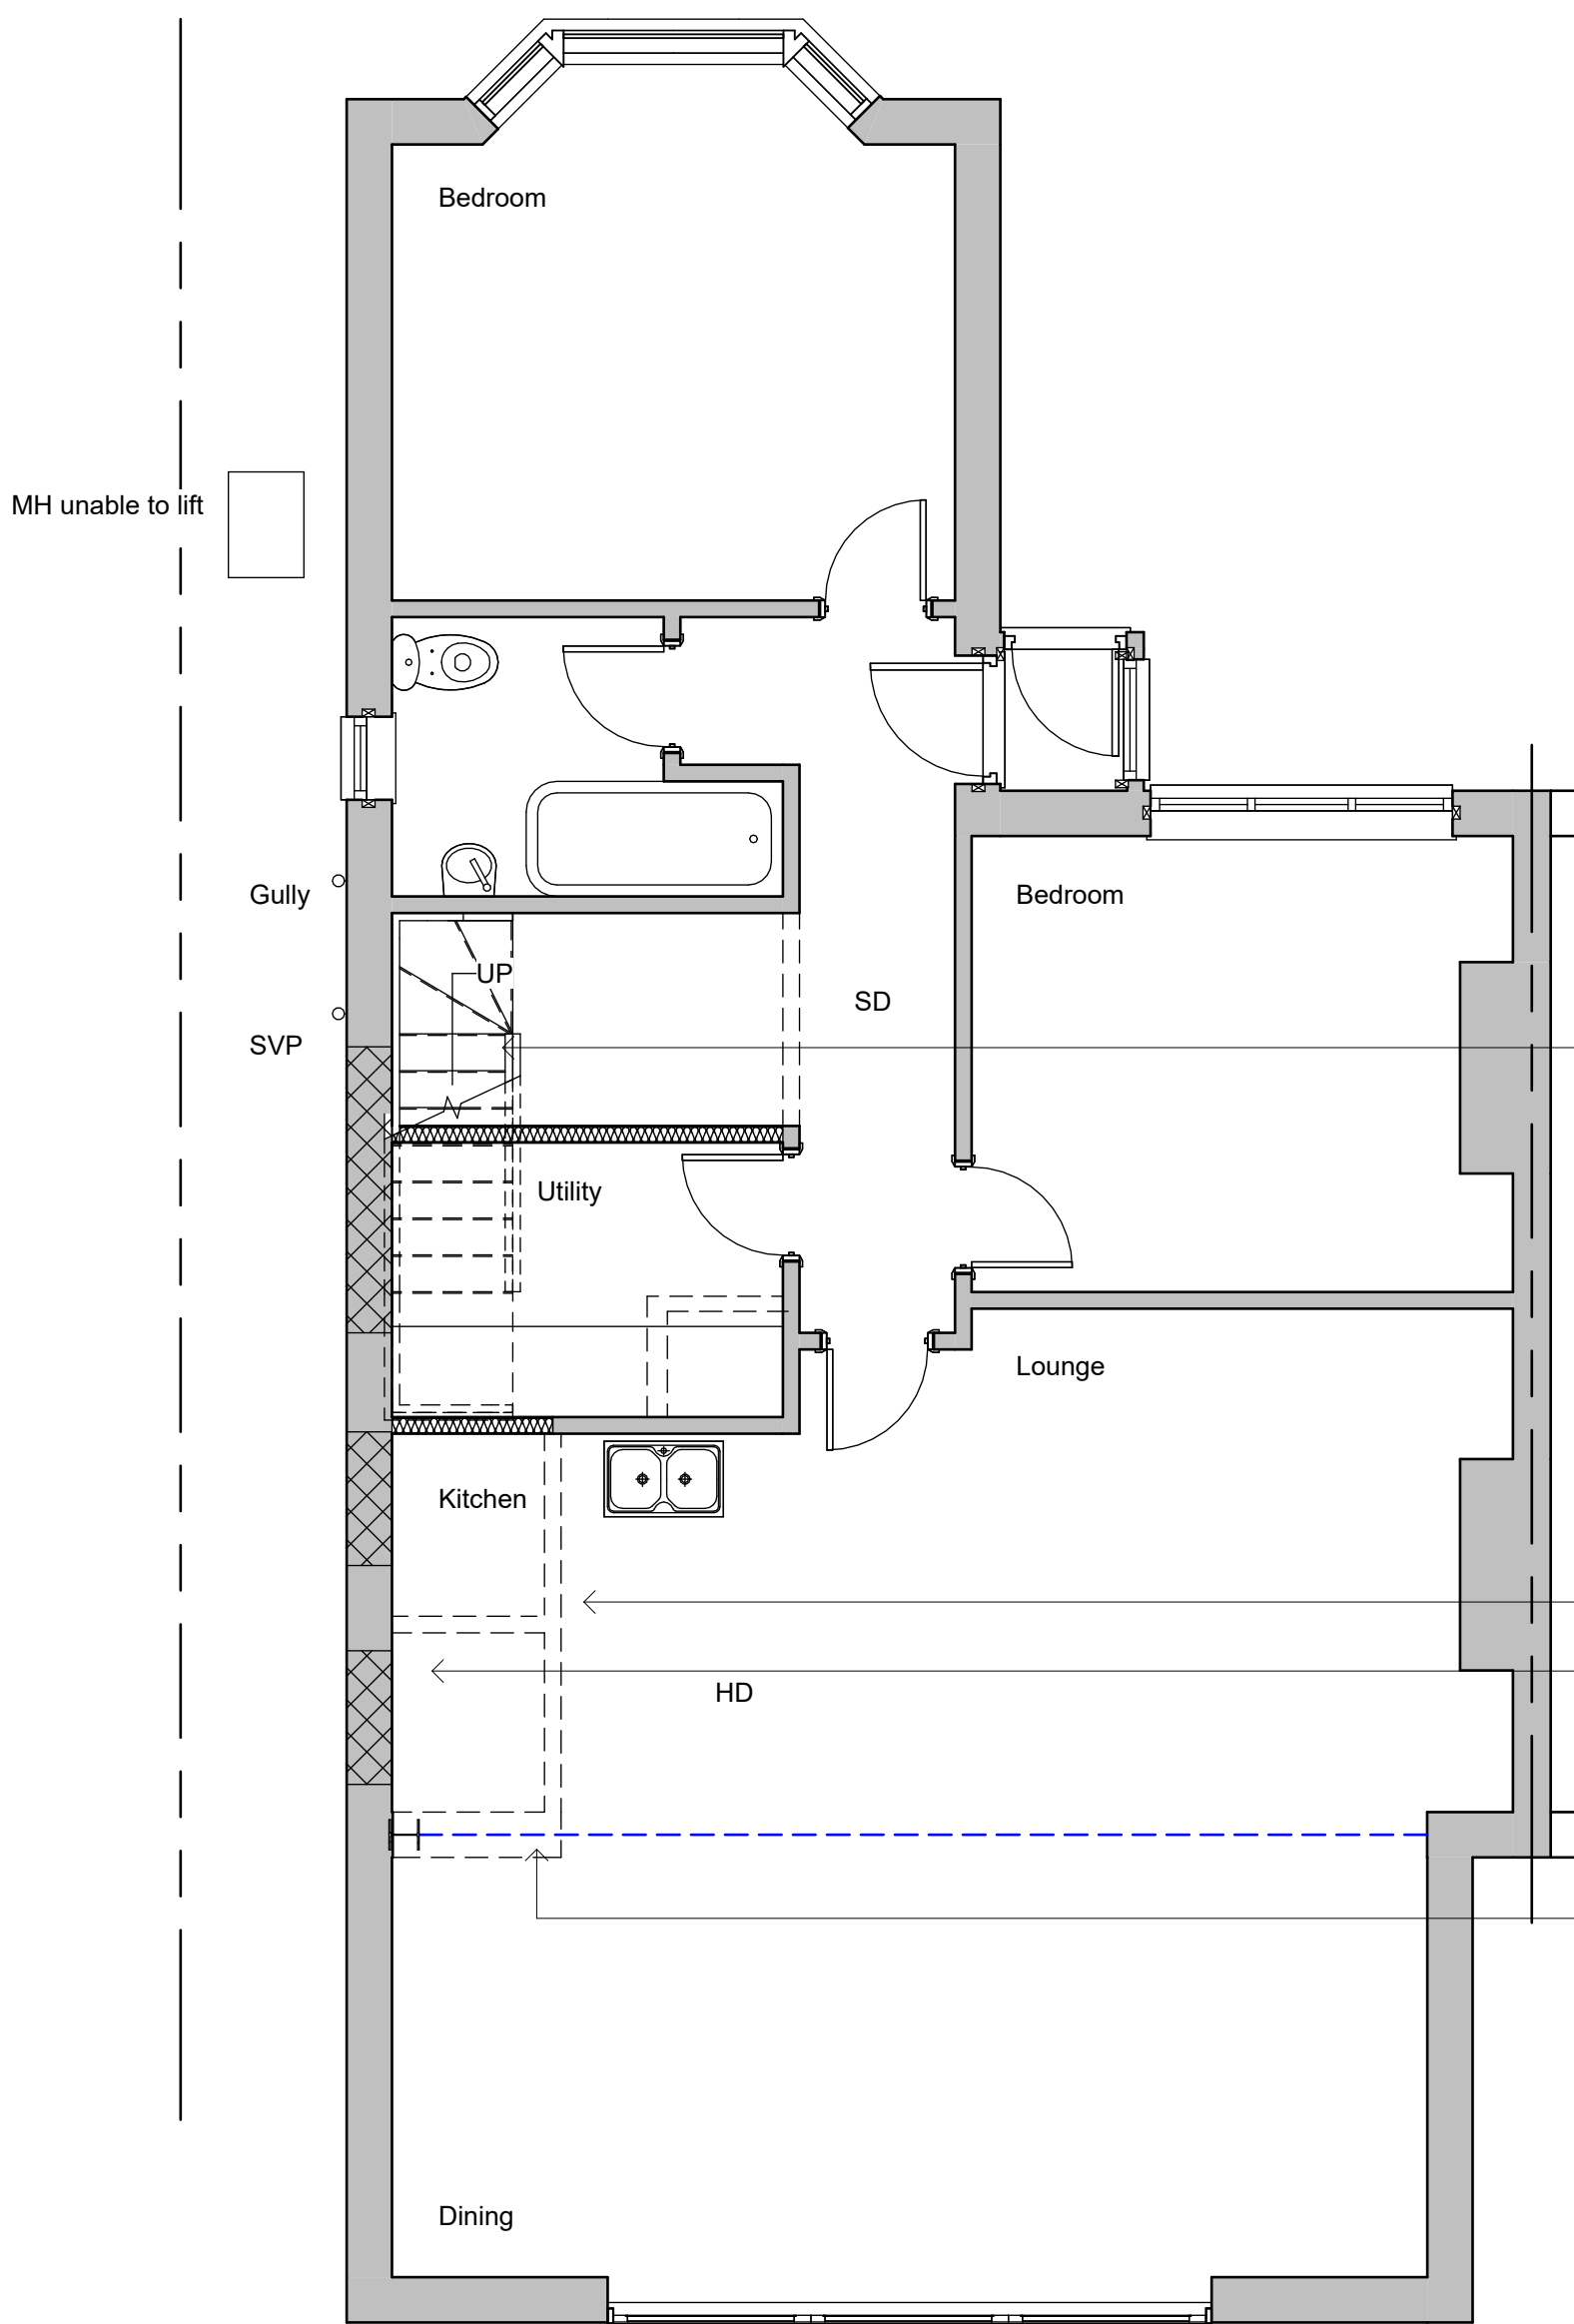

First Floor

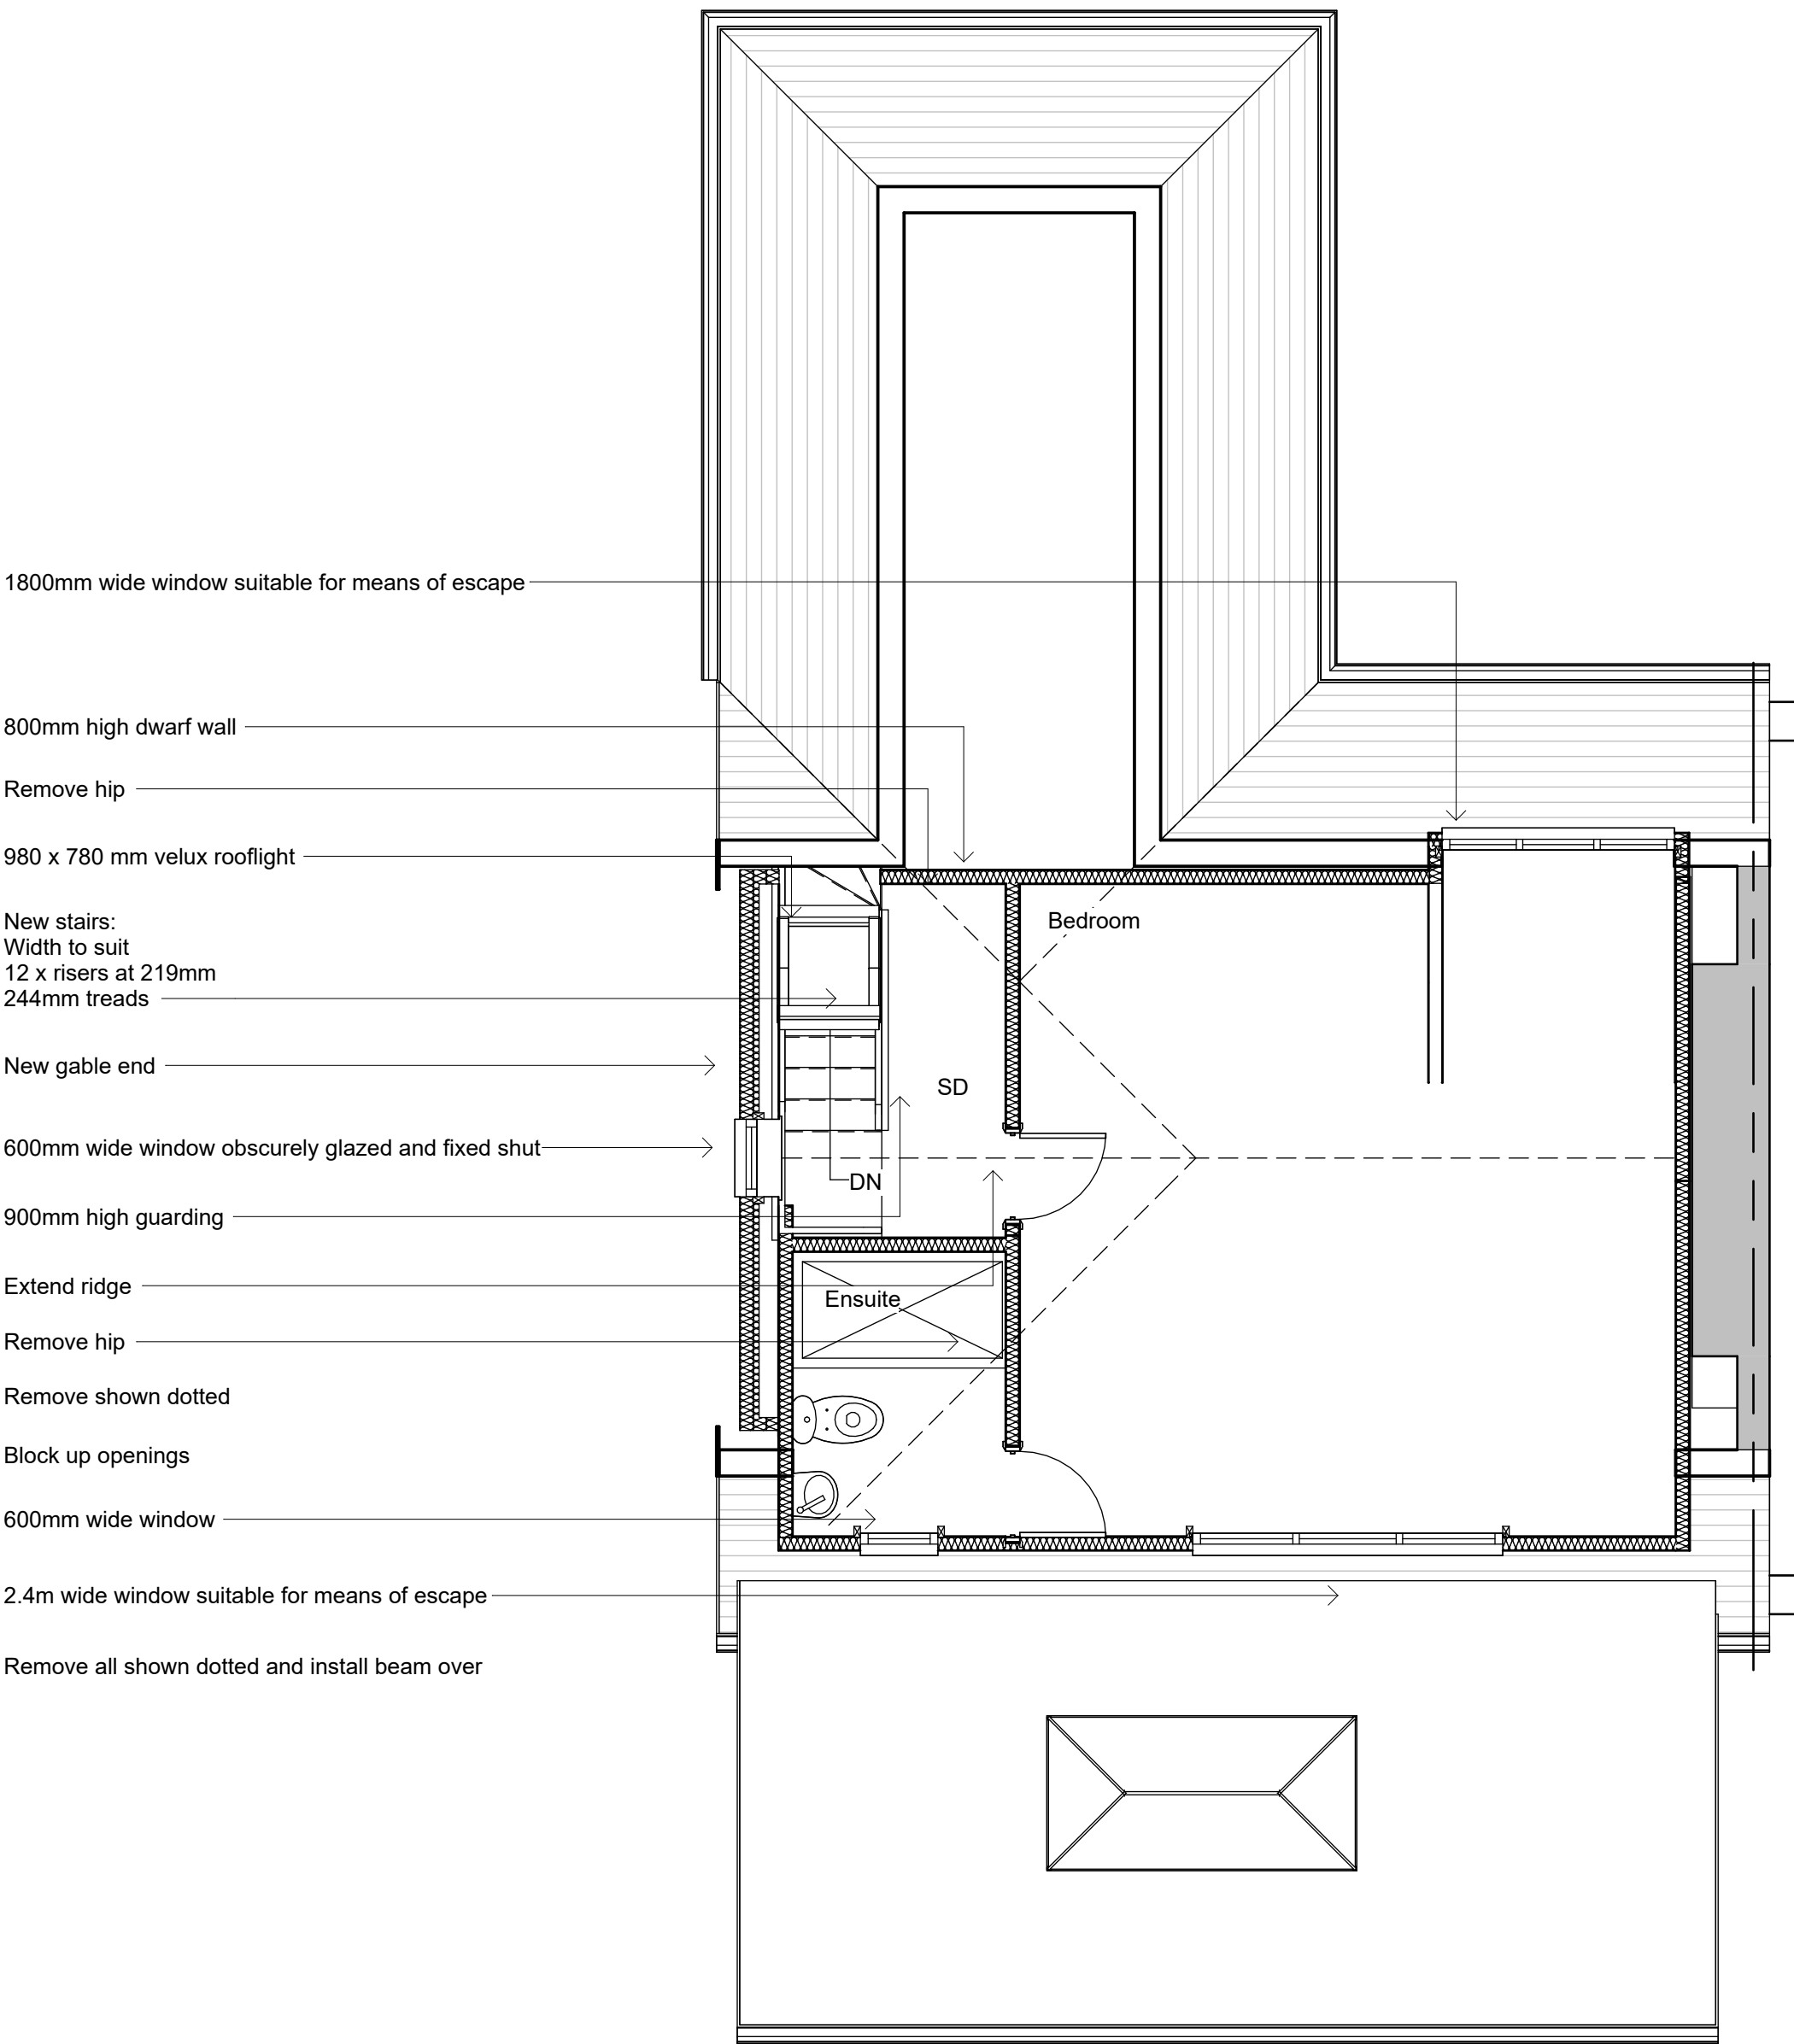


Roof Plan

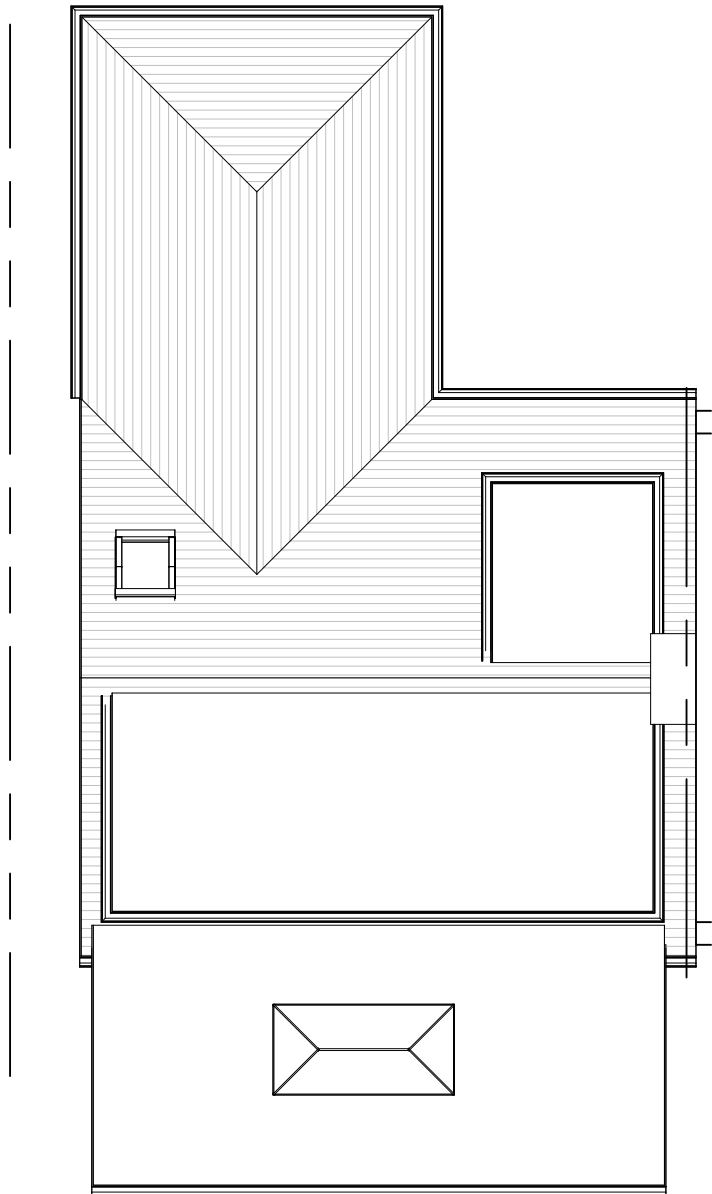


Note:
Hip to gable and rear dormer loft conversion to be constructed under permitted development, a lawful development application has been submitted.




Front Elevation
West

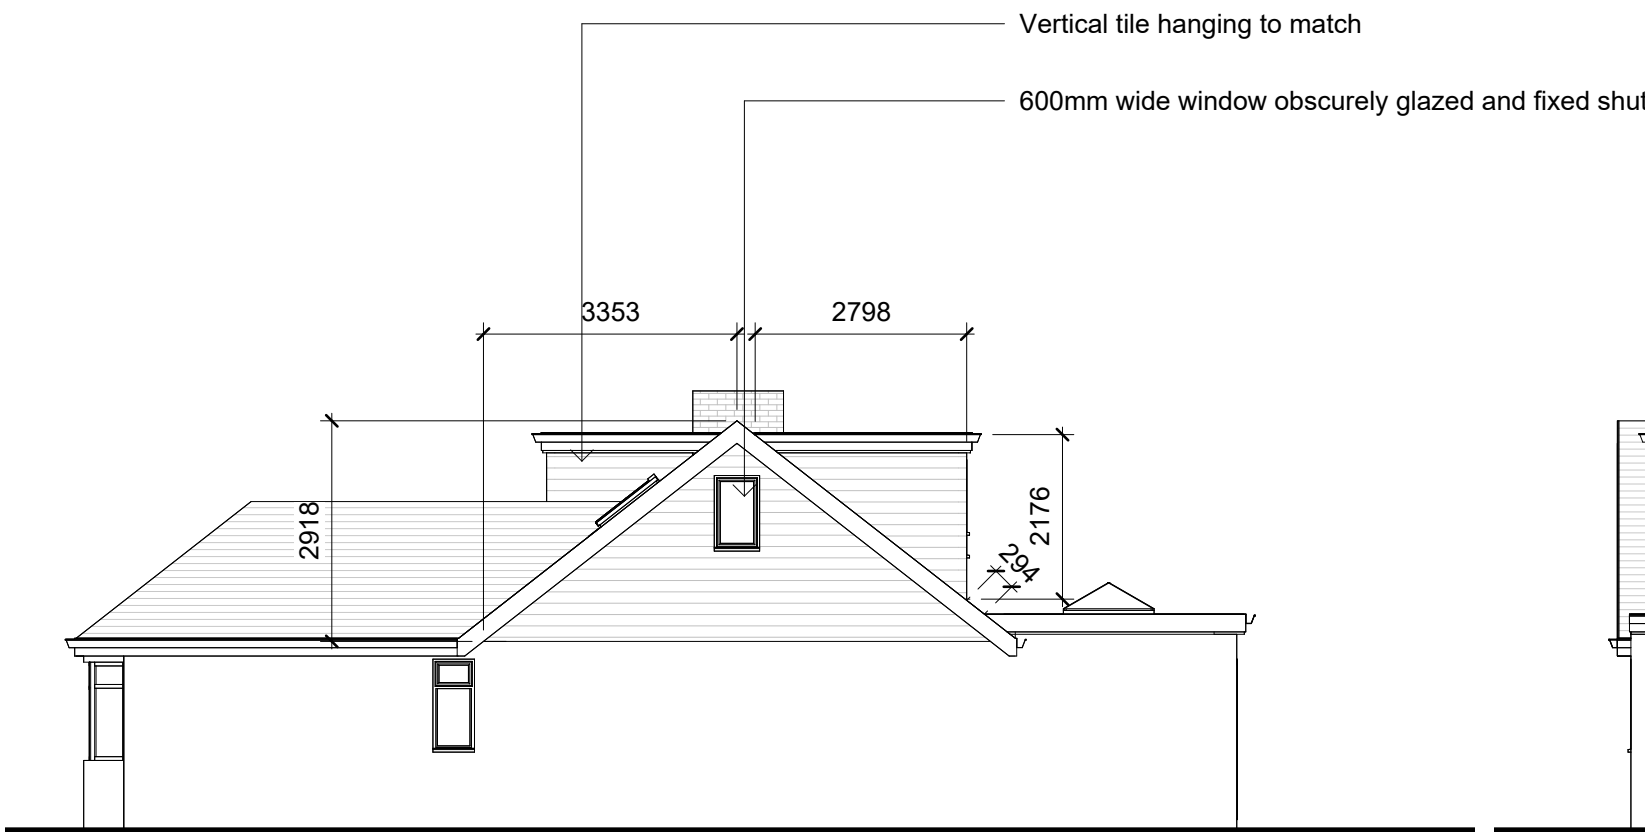


Side Elevation
South

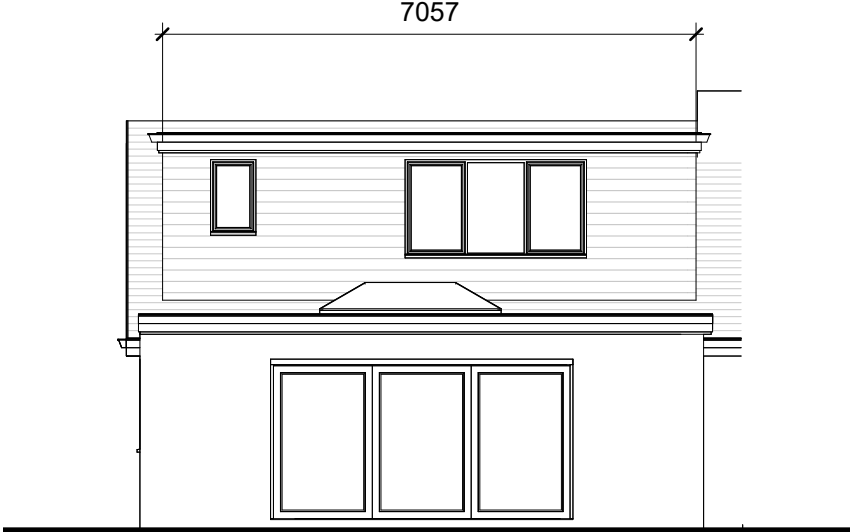

Rear Elevation
East

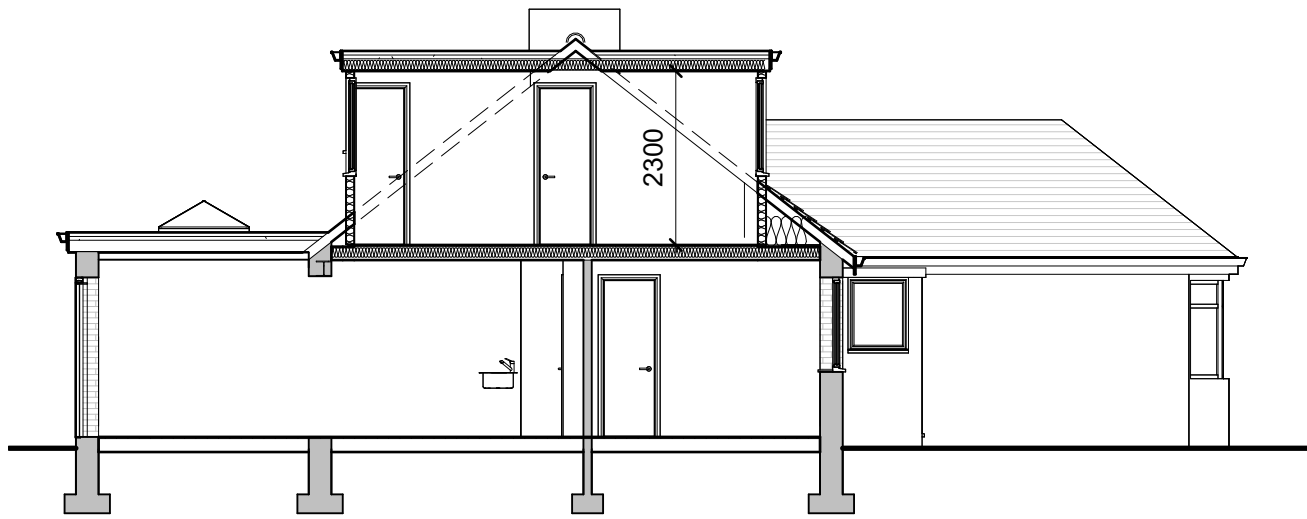


Section Through

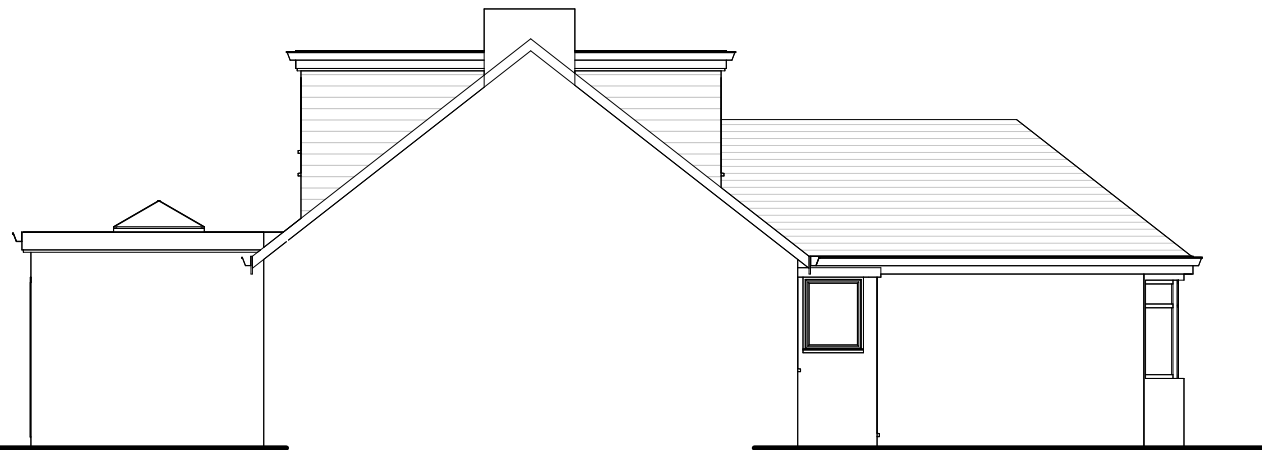

Side Elevation
North

Revisions

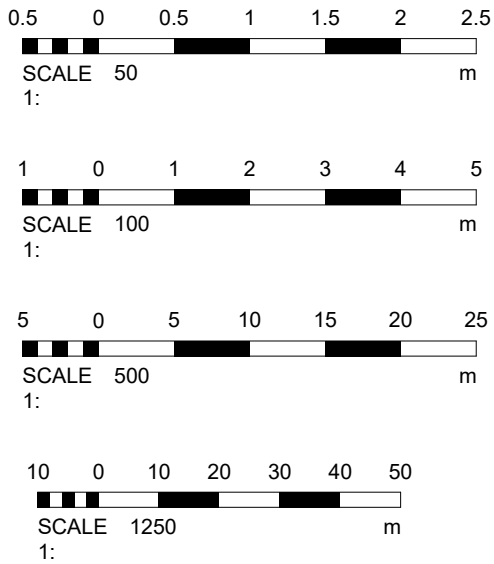

Cubic content calculation:
Gable end:
 $(3.569 / 3) \times 2.918 \times 3.353 = 11.63\text{m}^3$
Rear dormer:
 $7.057 \times 2.798 \times 2.176 / 2 = 21.48\text{m}^3$
Total:
 $11.63 + 21.48 = 33.11\text{m}^3$
Therefore complies as under 50m³

A - Revisions following planning officers comments, dormer revised

Materials

Drawing Number 2025/192 Sheet 2 of 2

Size A1 Scale 1:50, 1:100, 1:500, 1:1250

Project
Proposed details
November 2025

Job Title
22 Park Way
Southwick
West Sussex
BN42 4LD

Do Not scale from this drawing except for planning as photocopies will be subject to distortion
Drawings to be read in conjunction with all other Designers and structural engineers contract drawings and specifications:
Any discrepancies must be brought to the attention of the Designer immediately.
The contractor must verify all dimensions by site measurement before ordering materials or manufacturing components
Substitute materials and products to those named will be acceptable if proven to be of equal or higher performance and not in conflict with other elements

M.J.Humphrey Ltd



Mel Humphrey MRICS 9 Aldsworth Avenue Goring By Sea West Sussex BN12 4XQ
Adam Humphrey MCIOB 21 Pendine Avenue Worthing West Sussex BN11 2NA
Mel@mjhumphrey.co.uk 07701055182
Adam@mjhumphrey.co.uk 07812419142