





Existing Ground Floor Plan 1:50

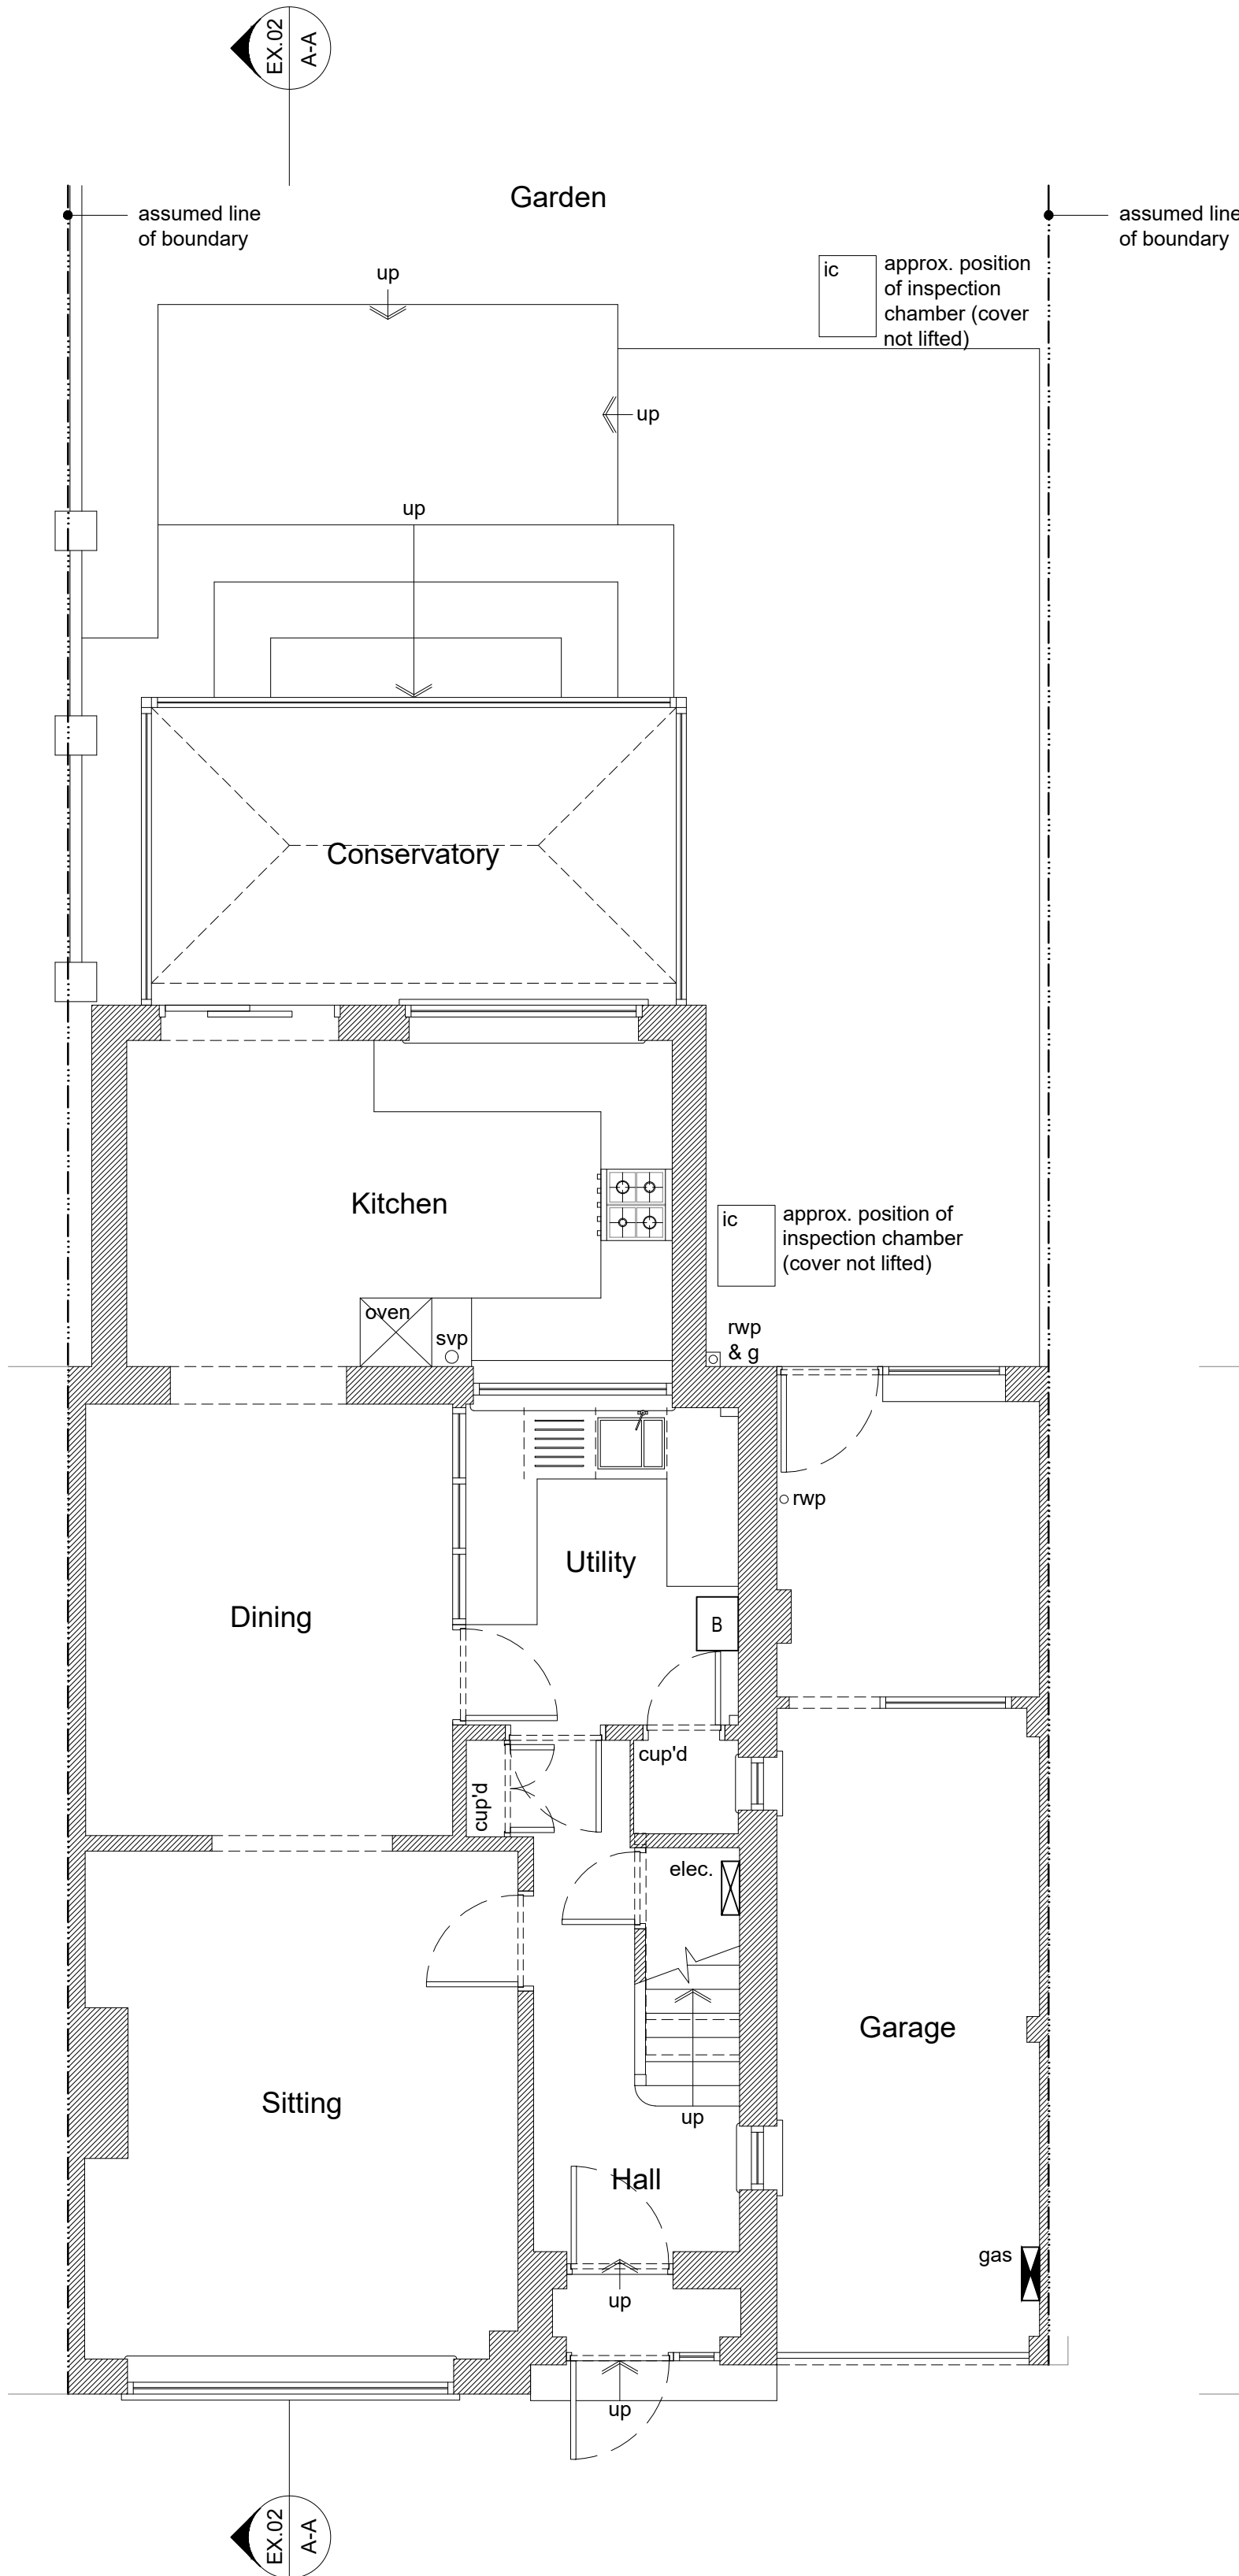


Existing First Floor Plan 1:50

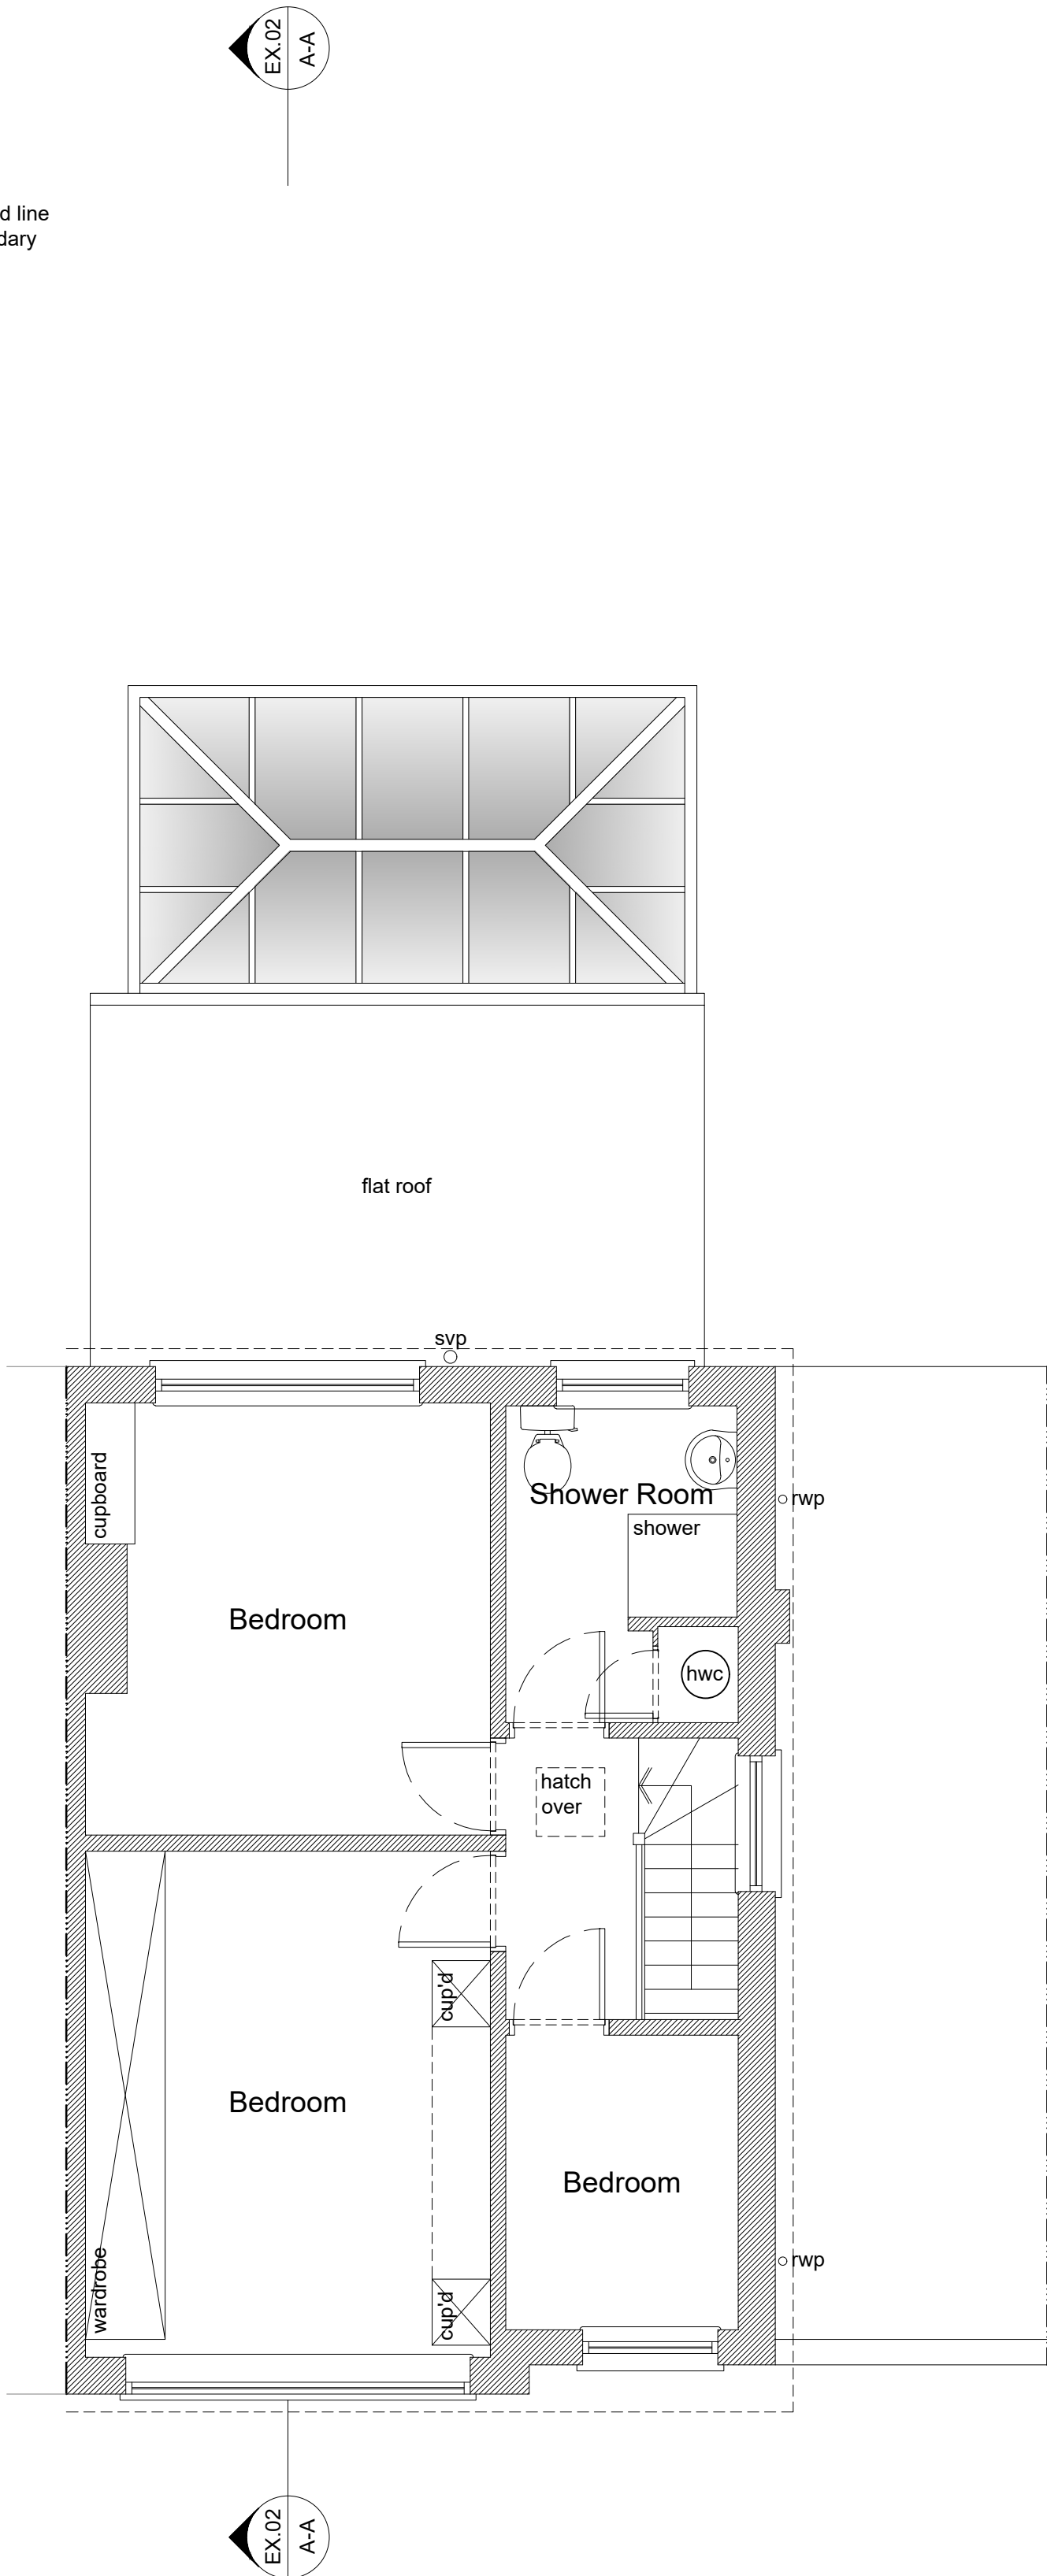



Existing Loft Plan 1:50

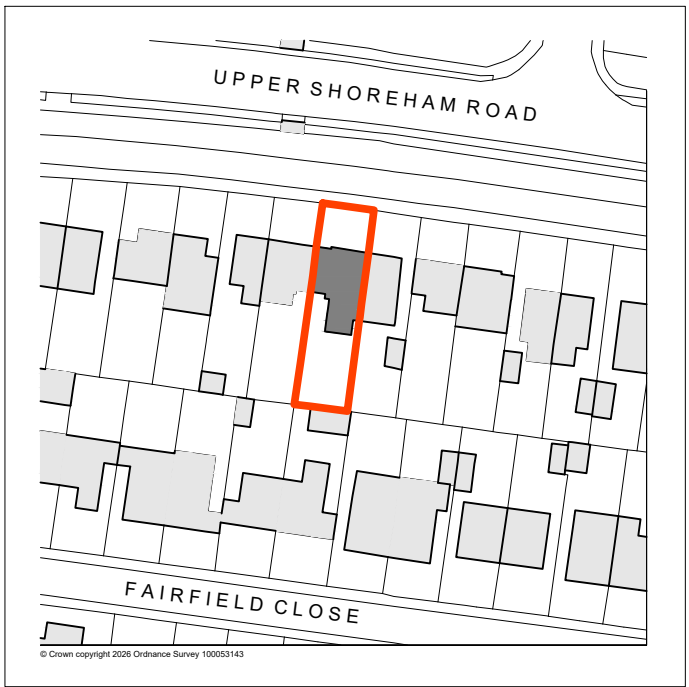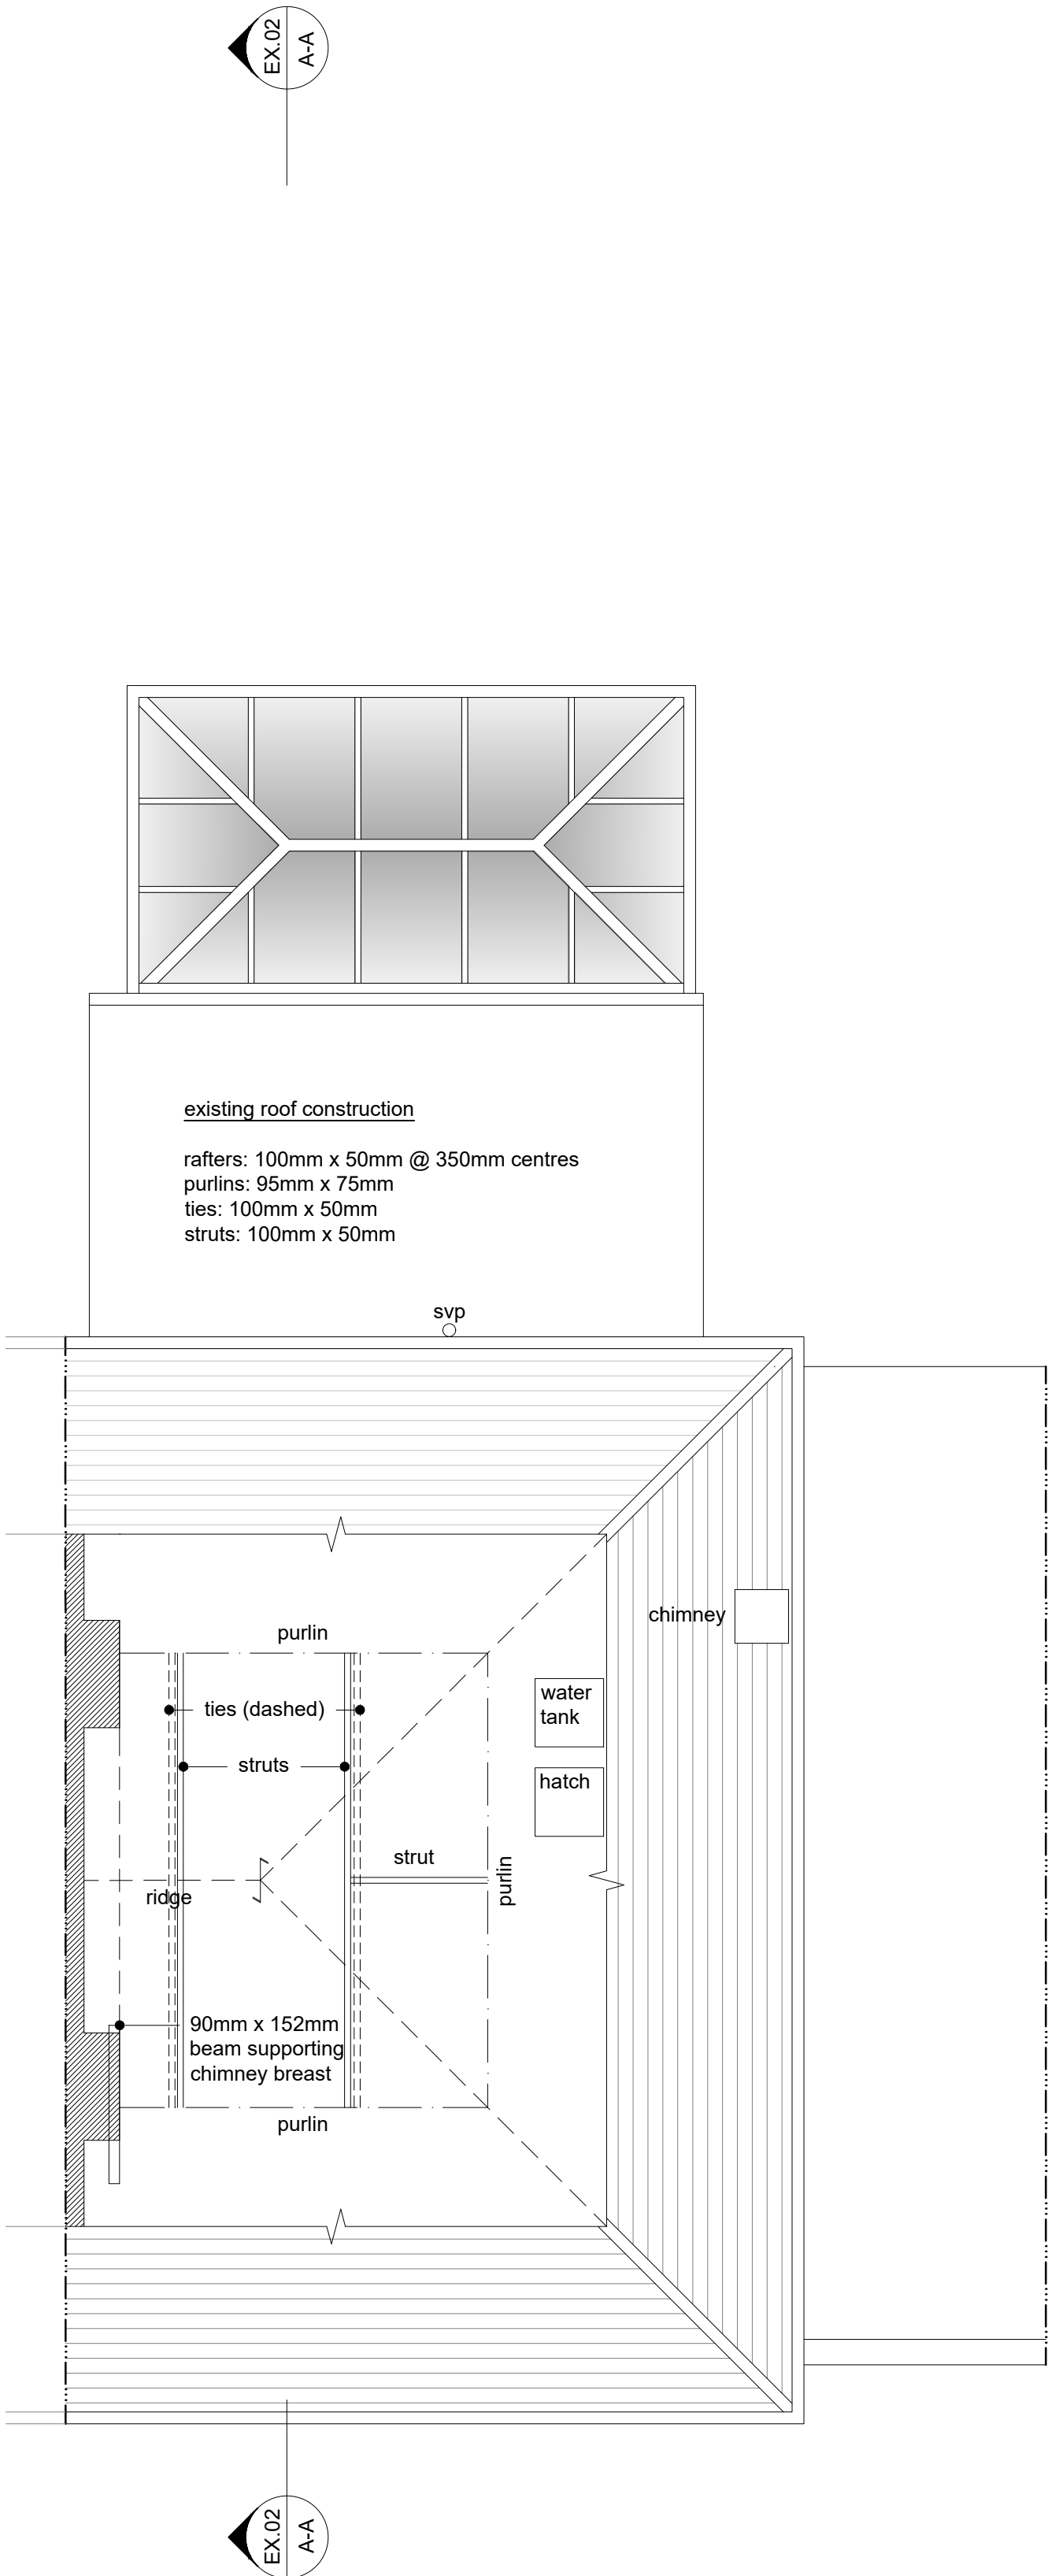


Location Plan 1:1250

 

Site Plan 1:500

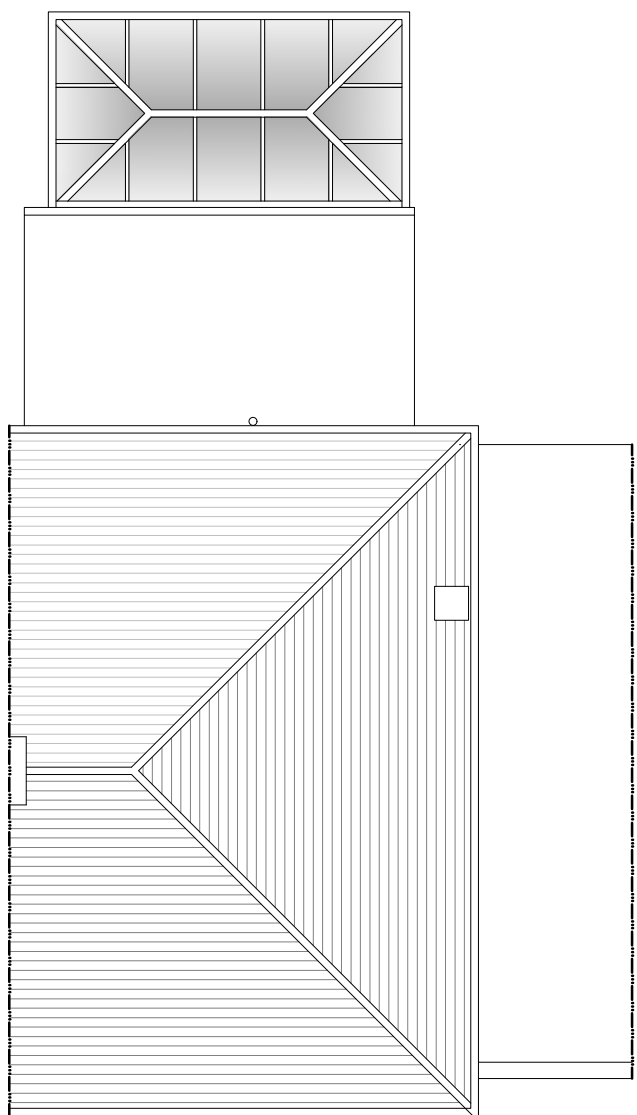 

Existing Roof Plan 1:100

 

TIM DEACON.  
architect

timdeacon.architect@gmail.com

client Mr & Mrs Little

job 179 Upper Shoreham Rd,  
Shoreham-by-Sea  
West Sussex  
BN43 6TA

Do not scale off drawing unless solely for Planning purposes.  
Check all dimensions on site before work commences.  
All work materials workmanship to conform with current building regulations BS5 and COP's  
© Copyright Tim Deacon, Architect

rev. date comment

amendments

dwg # 229.EX.01

dwg title Existing Plans

MEASURED SURVEY

scale Varies @ A1

date May 2026

RIBA work stage