




Existing Front Elevation (North) 1:100


0 2.5 5 7.5 10
Scale In Metres

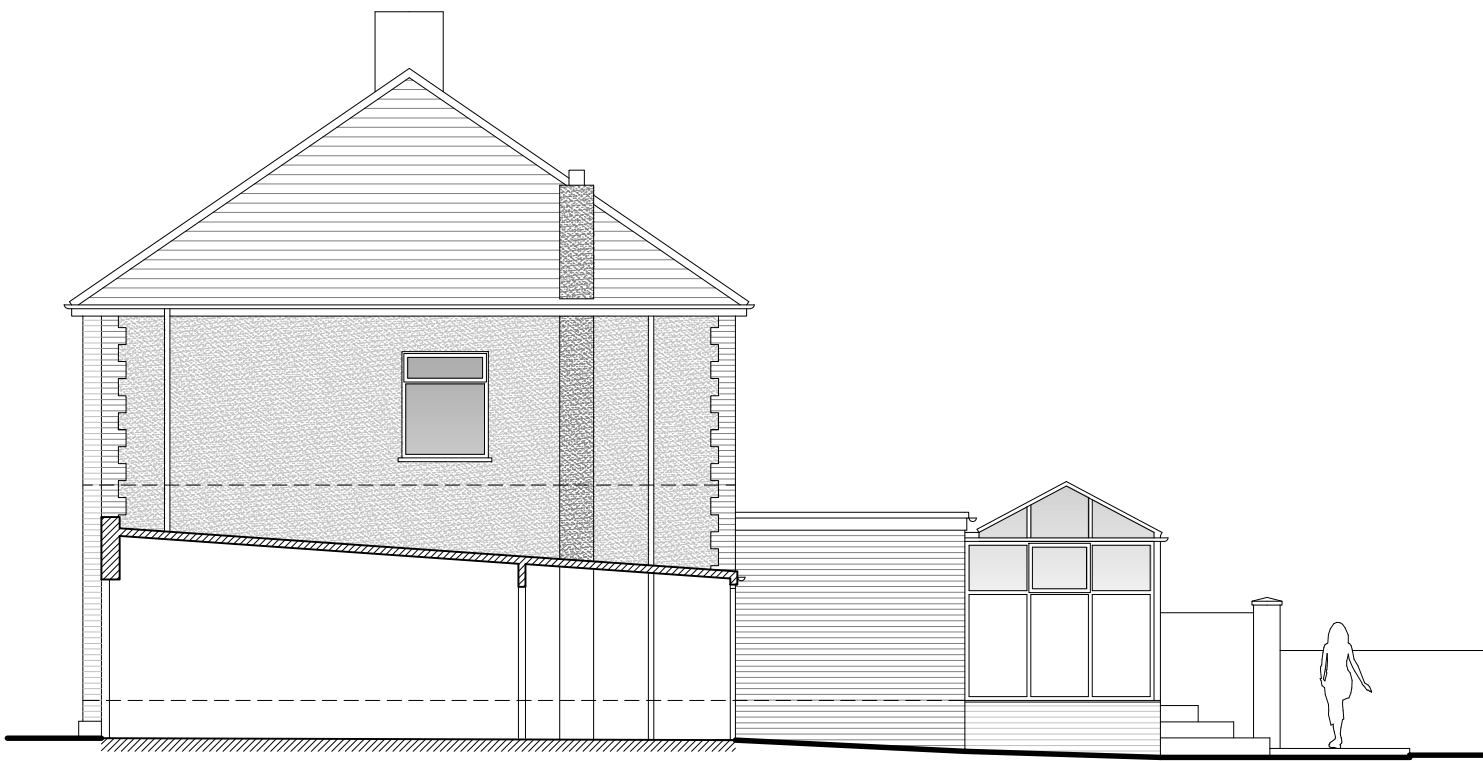


Existing Side Elevation (West) 1:100



Existing Rear Elevation (South) 1:100

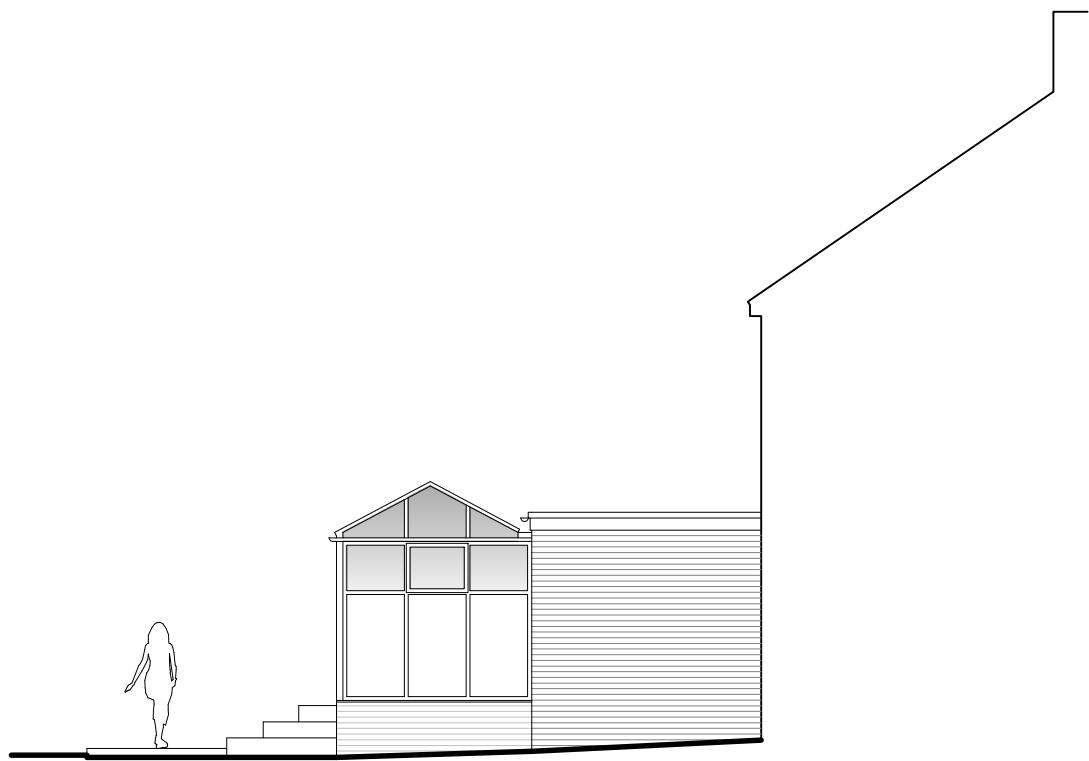

Existing Side Elevation (East) 1:100

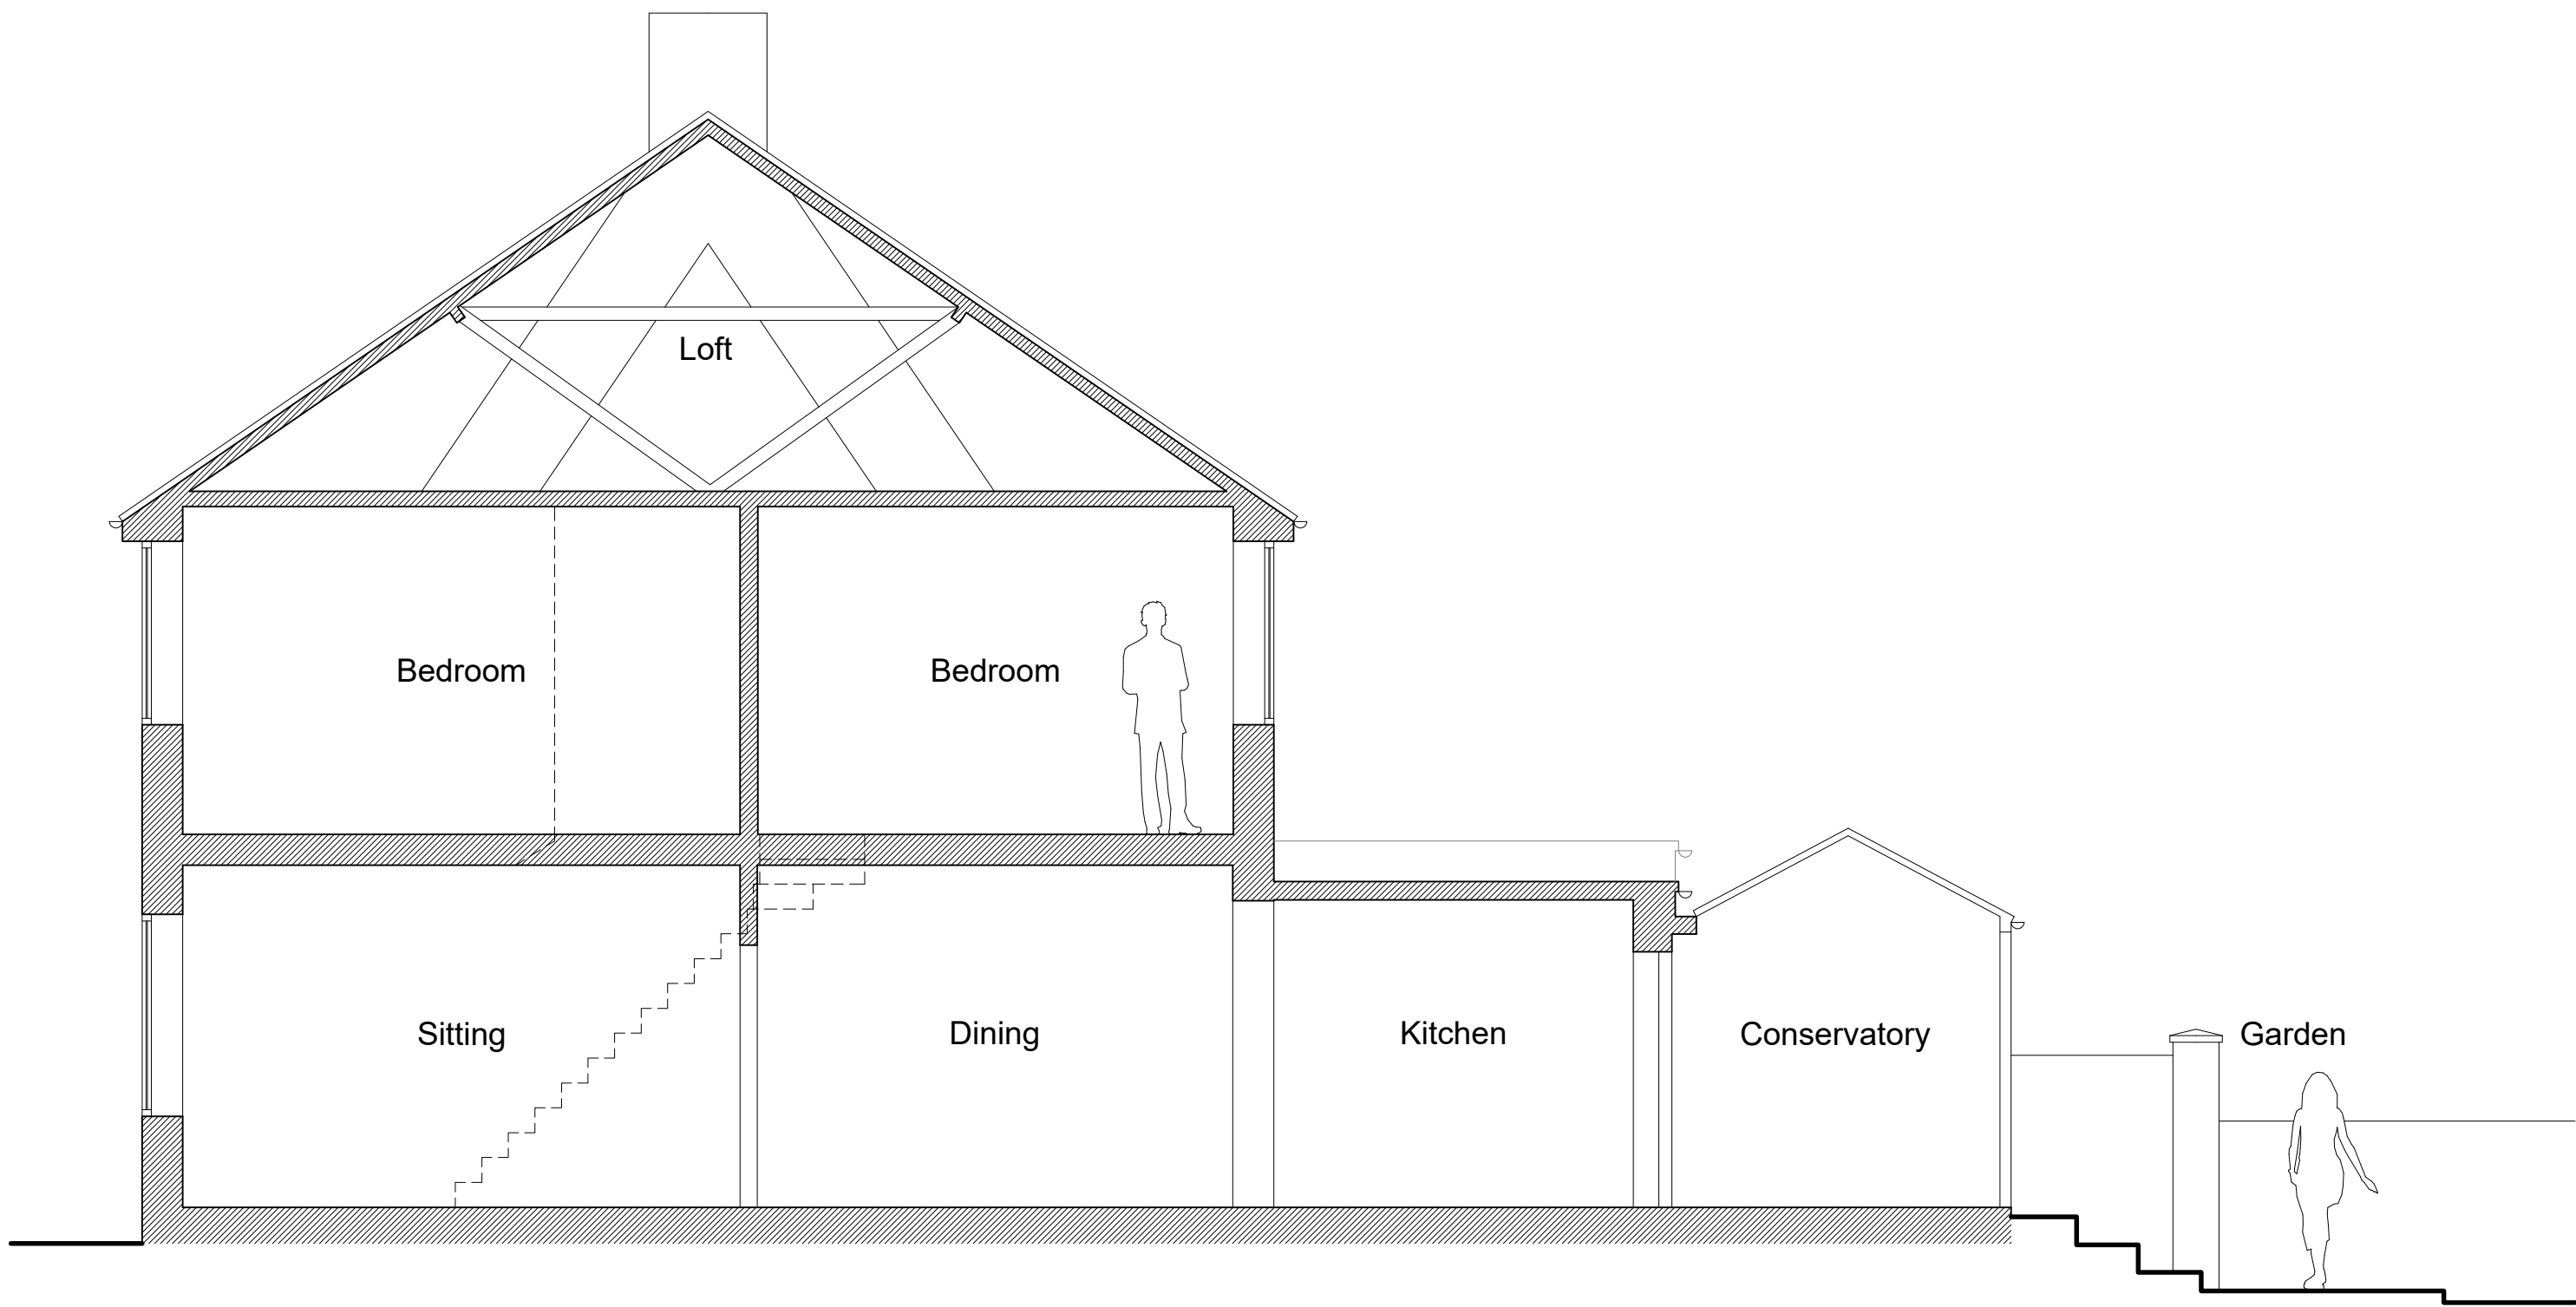

Existing Section A-A 1:50

0 1 2 3 4 5 6 7 8 9 10
Scale In Metres

TIMDEACON.
architect

timdeacon.architect@gmail.com

rev.	date	comment

client Mr & Mrs Little
job 179 Upper Shoreham Rd
Shoreham-by-Sea
West Sussex
BN43 6TA

dwg # 229.EX.02
dwg title Existing Elevations &
Section A-A

MEASURED SURVEY

Do not scale off drawing unless solely for Planning purposes.
Check all dimensions on site before work commences.
All goods materials workmanship to conform with current building regulations BBS and CDP's.
© Copyright Tim Deacon Architect

scale Varies @ A1
date May 2026

RIBA work stage -