



- Existing
- Proposed
- Demolition
- New Structure  
(assumed)

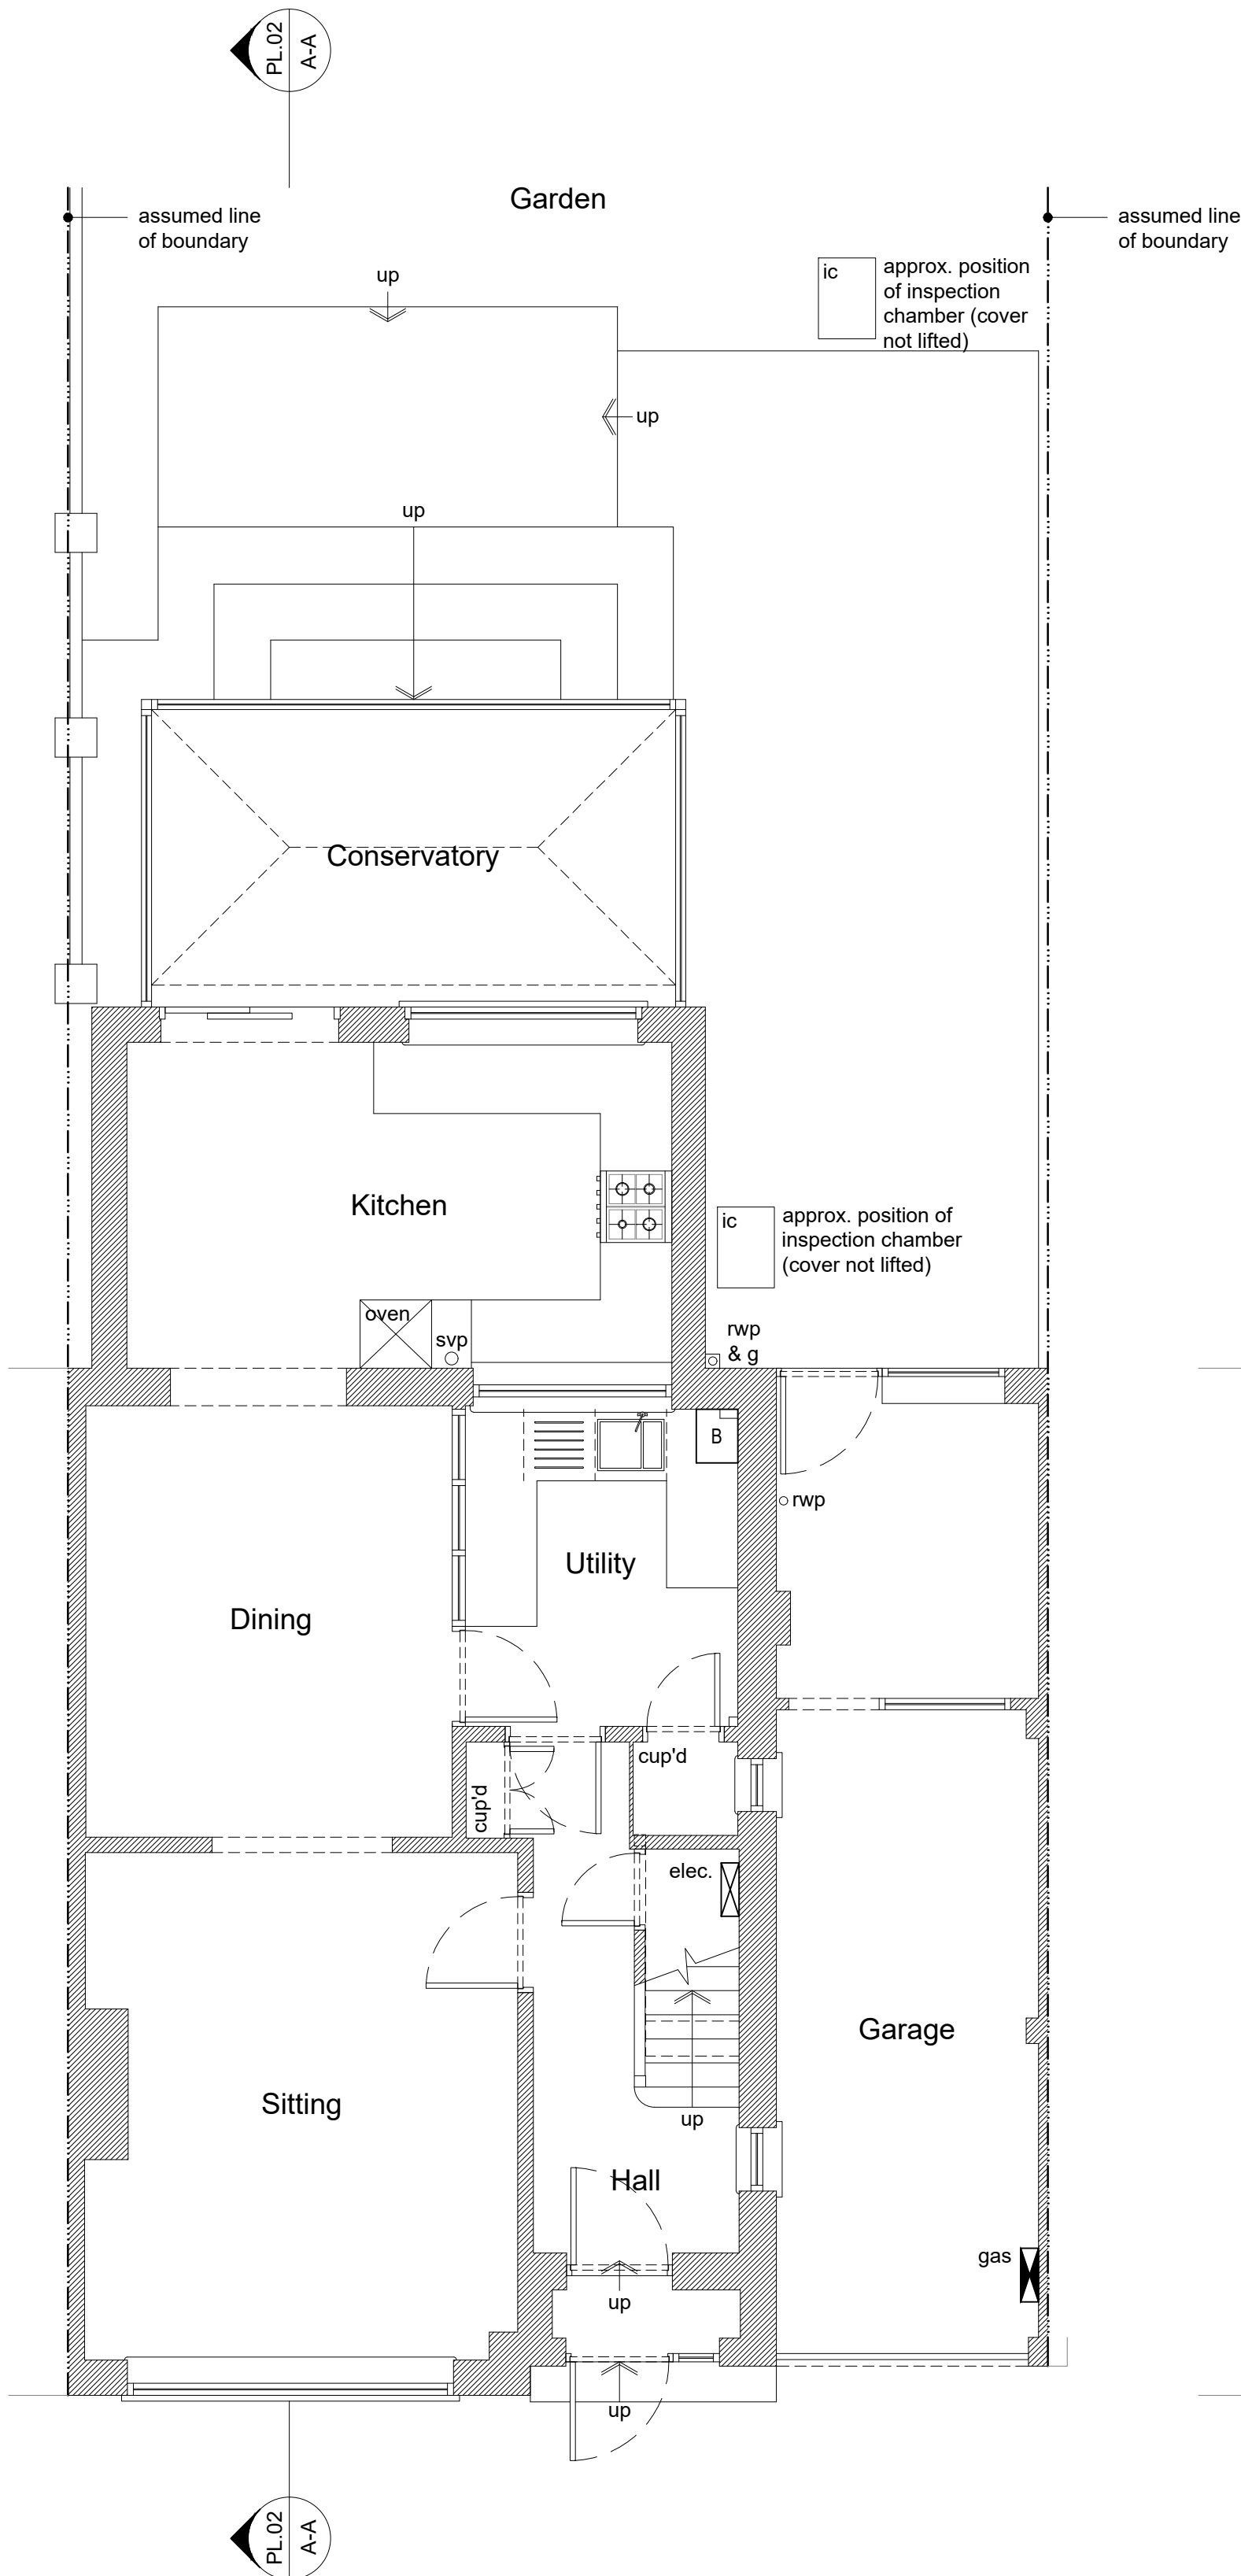


Proposed Ground Floor Plan 1:50


\*no proposed alterations to ground floor level

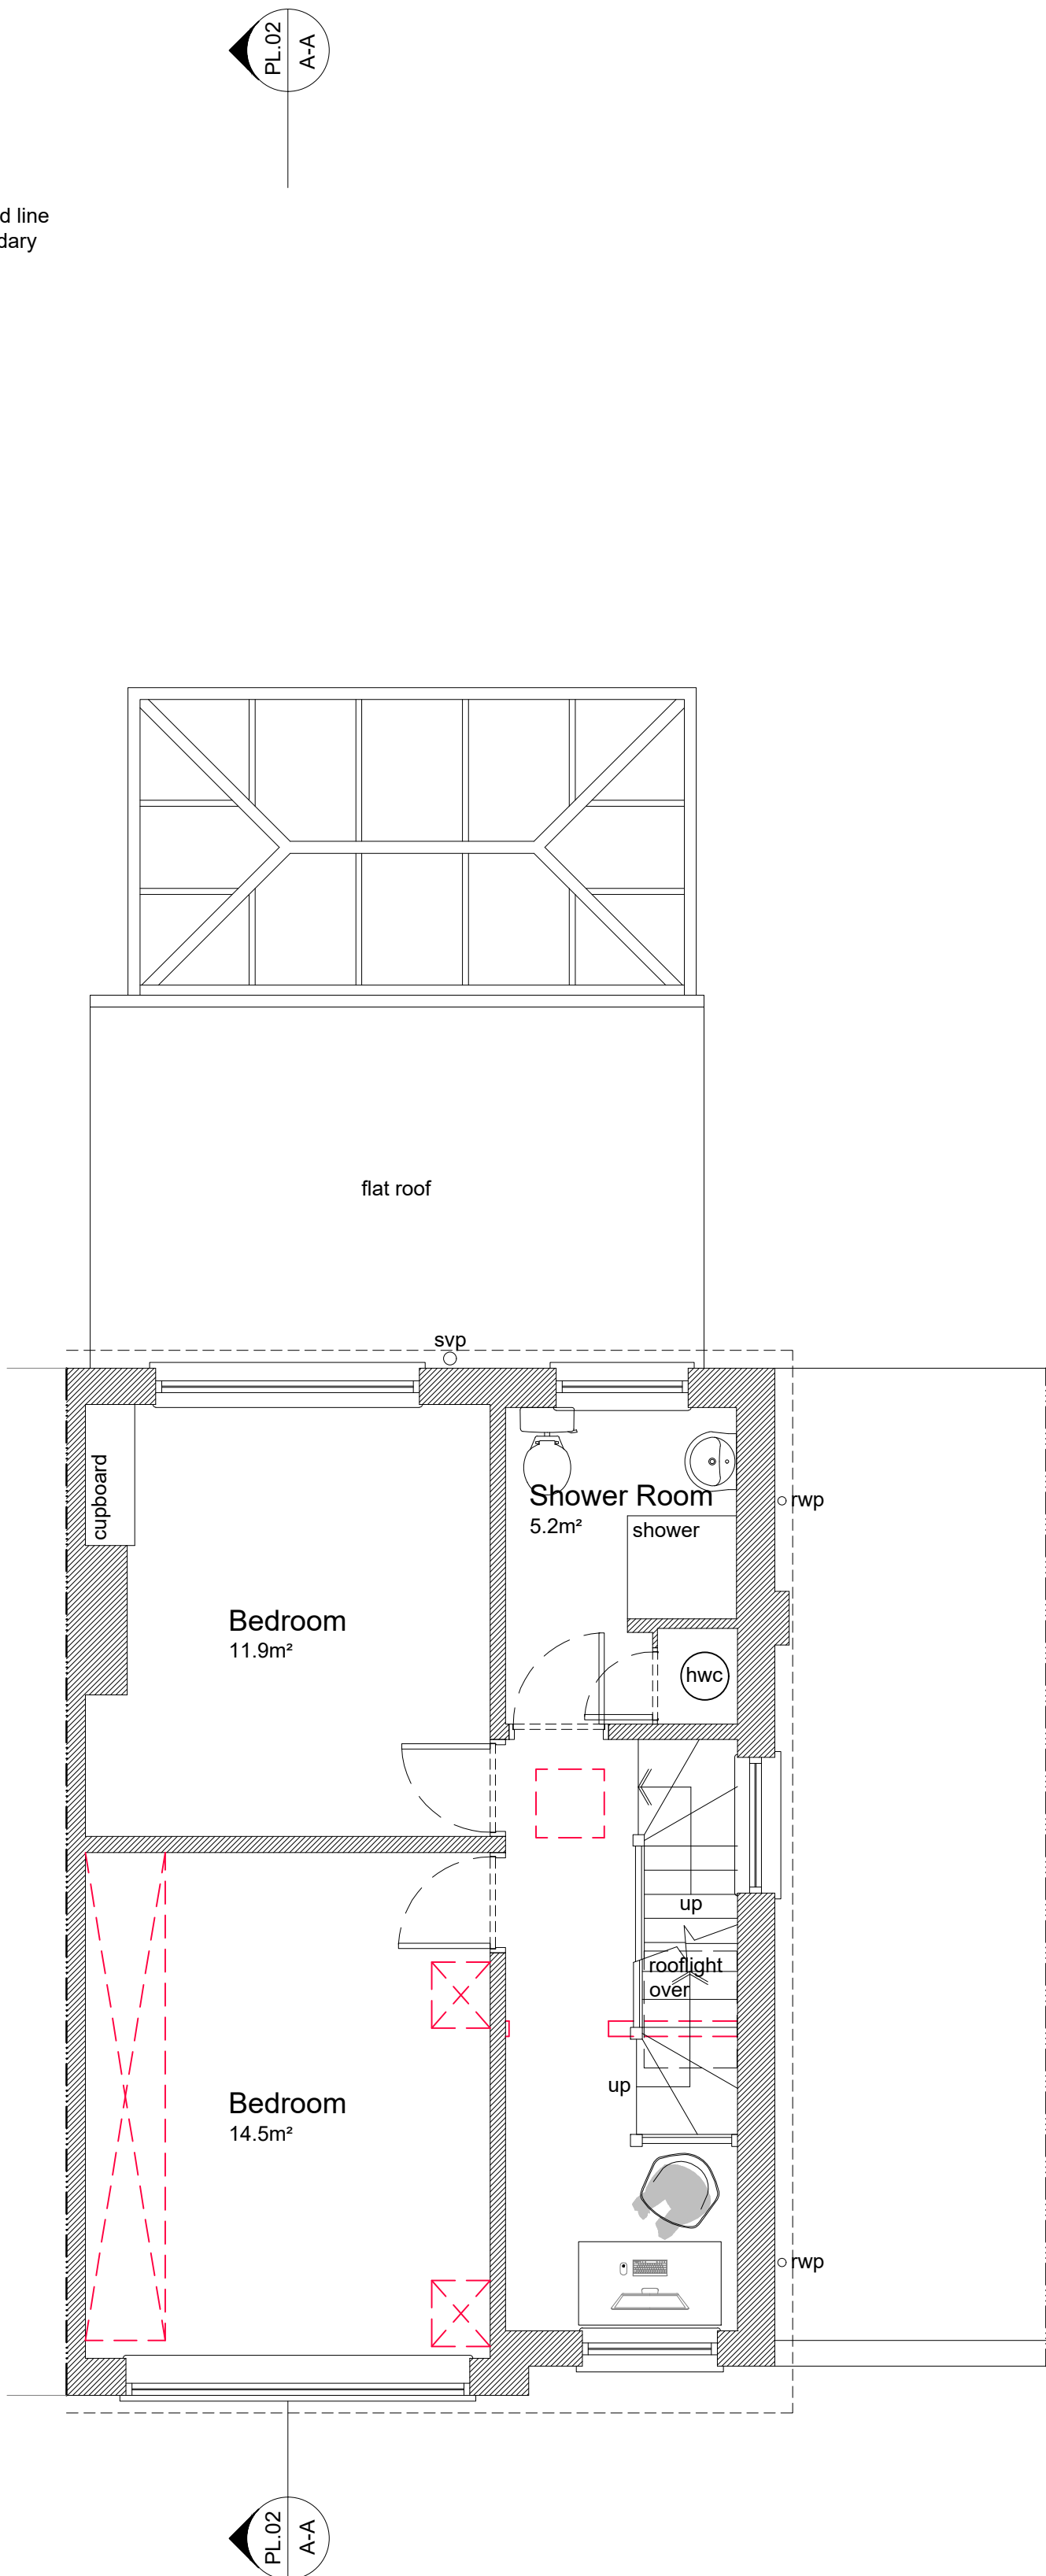

Proposed First Floor Plan 1:50

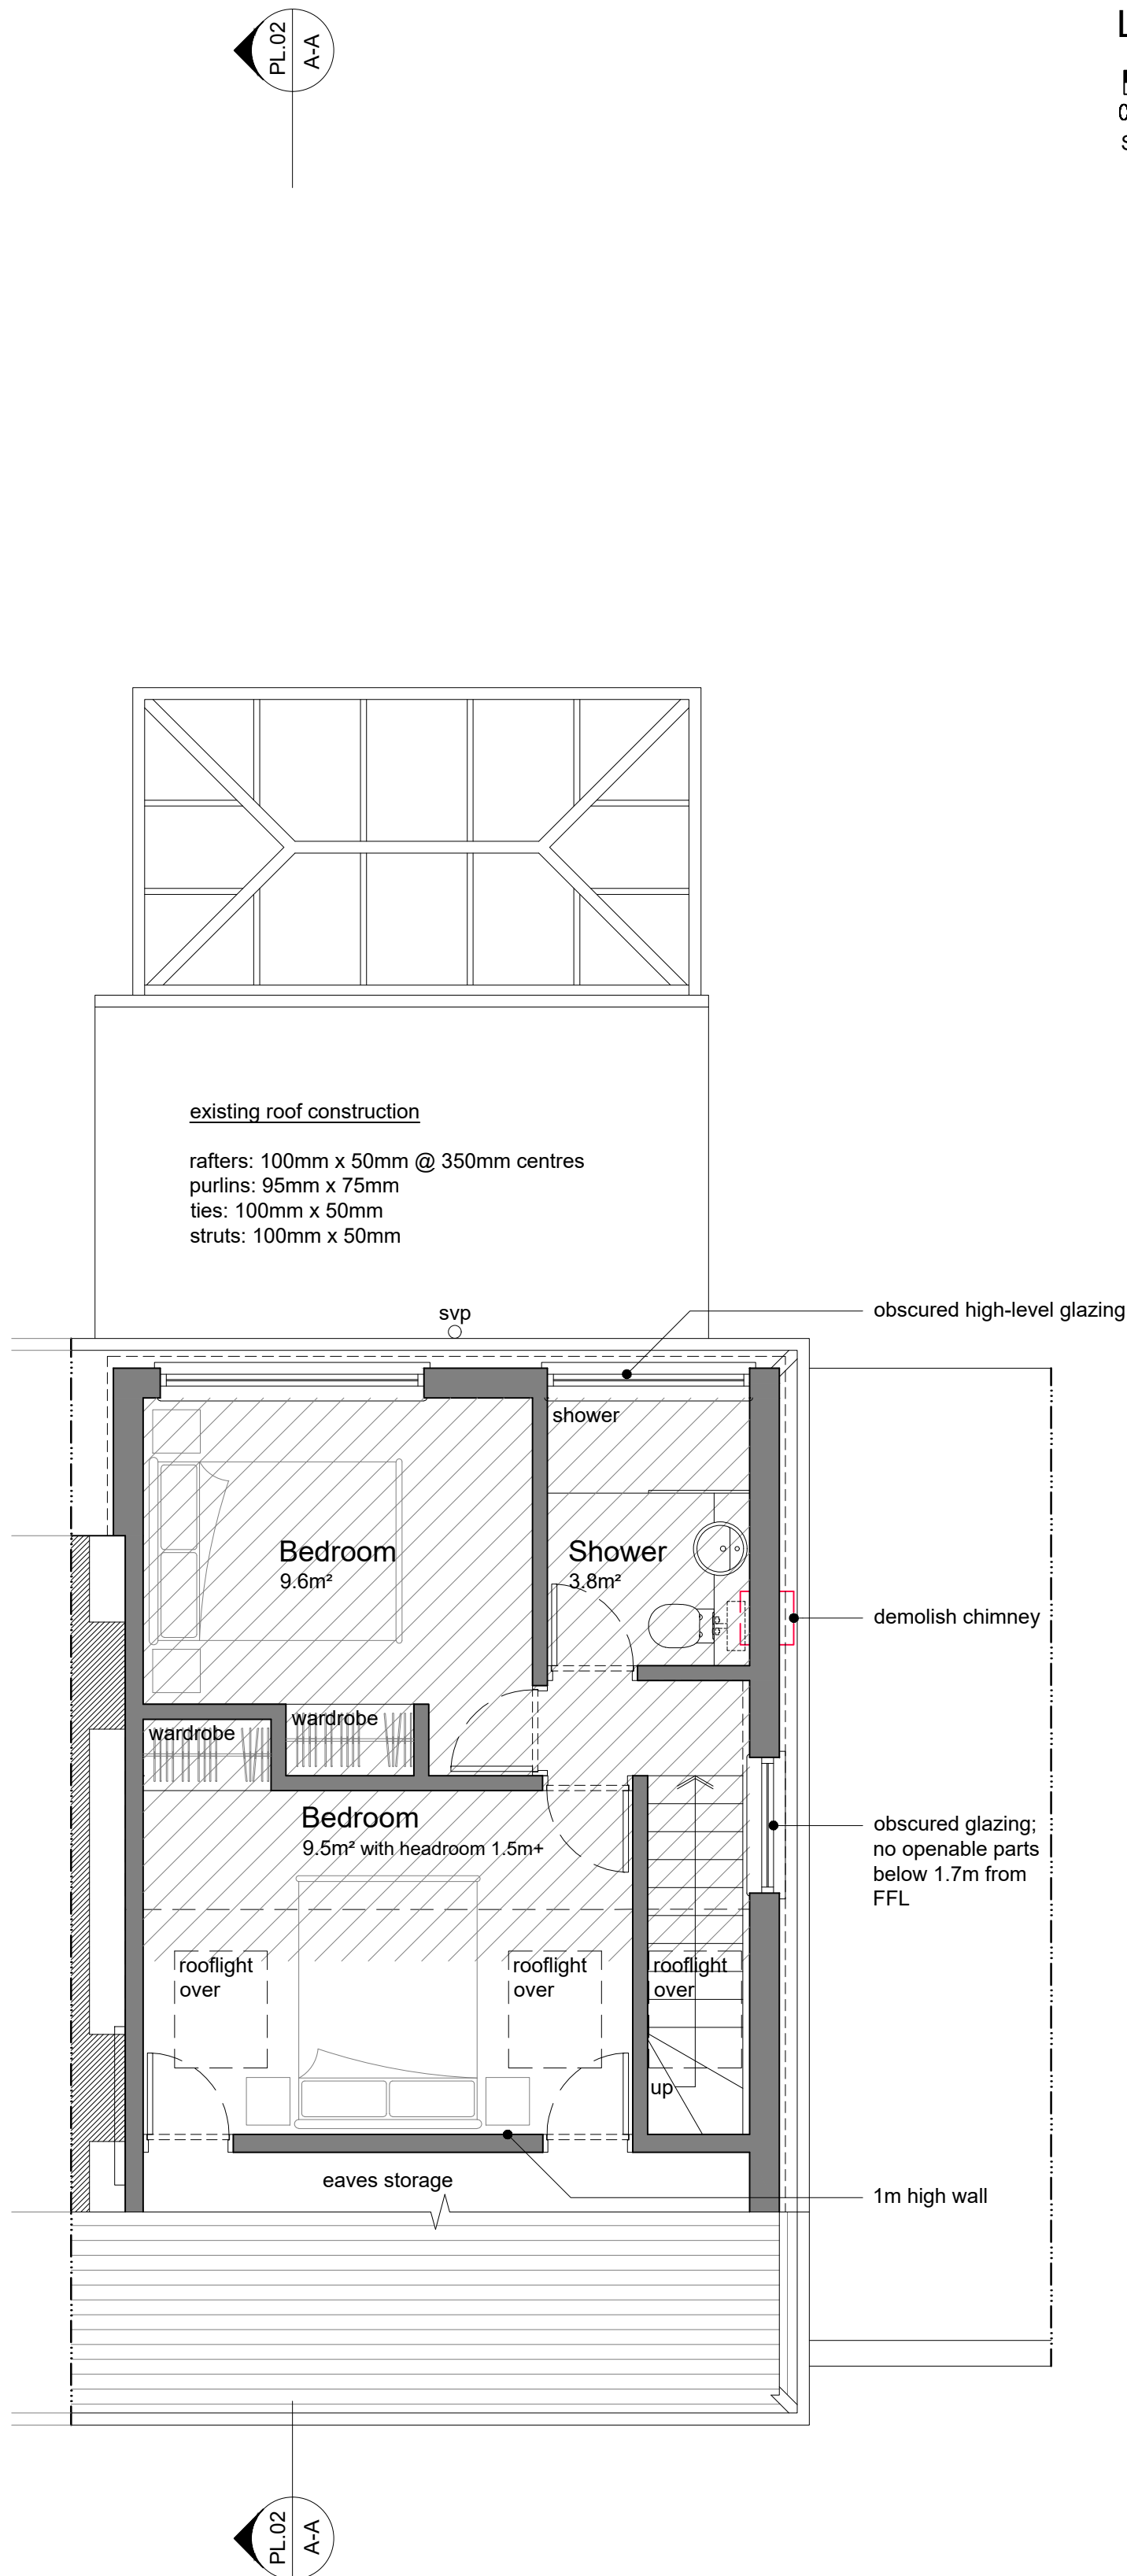


Proposed Second Floor Plan 1:50

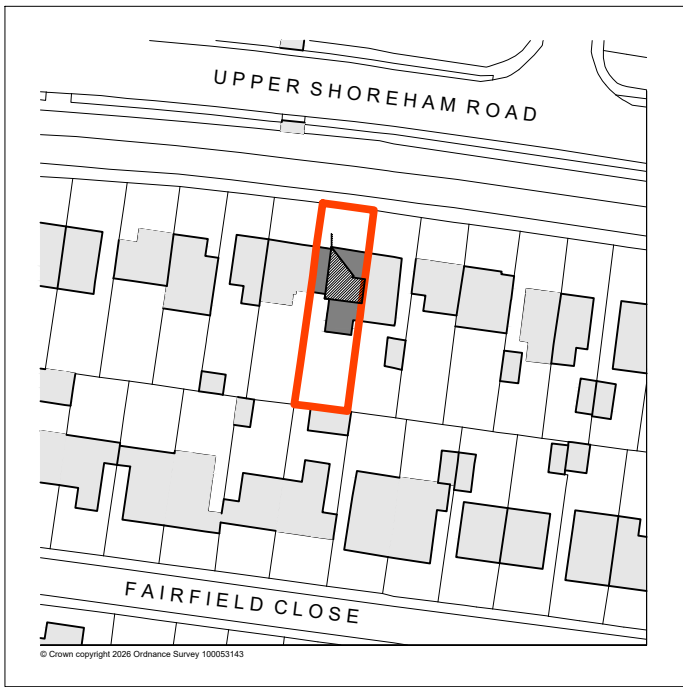

Location Plan 1:1250



Site Plan 1:500

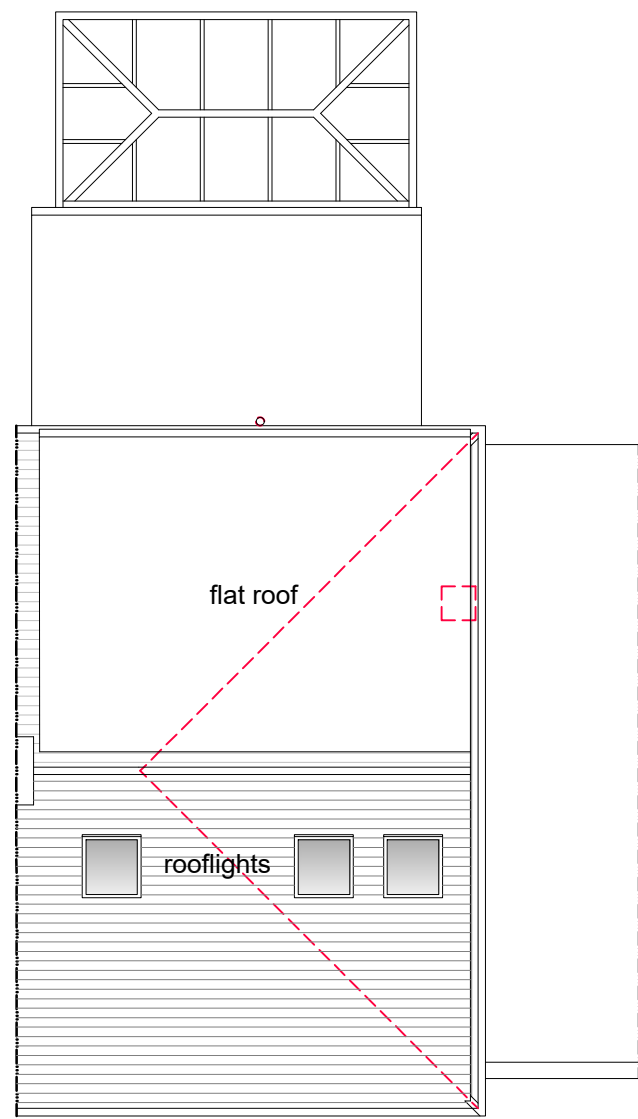

Proposed Roof Plan 1:100

Scale In Metres

TIMDEACON.  
architect

timdeacon.architect@gmail.com

|                |                                                                      |                 |                |
|----------------|----------------------------------------------------------------------|-----------------|----------------|
| client         | Mr & Mrs Little                                                      | dwg #           | 229.PL.01      |
| job            | 179 Upper Shoreham Rd,<br>Shoreham-by-Sea<br>West Sussex<br>BN43 6TA | dwg title       | Proposed Plans |
| scale          | Varies @ A1                                                          |                 |                |
| date           | June 2026                                                            | RIBA work stage | 3              |
| PLANNING (LDC) |                                                                      |                 |                |

Do not scale off drawing unless solely for Planning purposes.  
Check all dimensions on site before work commences.  
All groups materials workmanship to conform with current building regulations BS5 and COP's.  
© Copyright Tim Deacon, Architect