


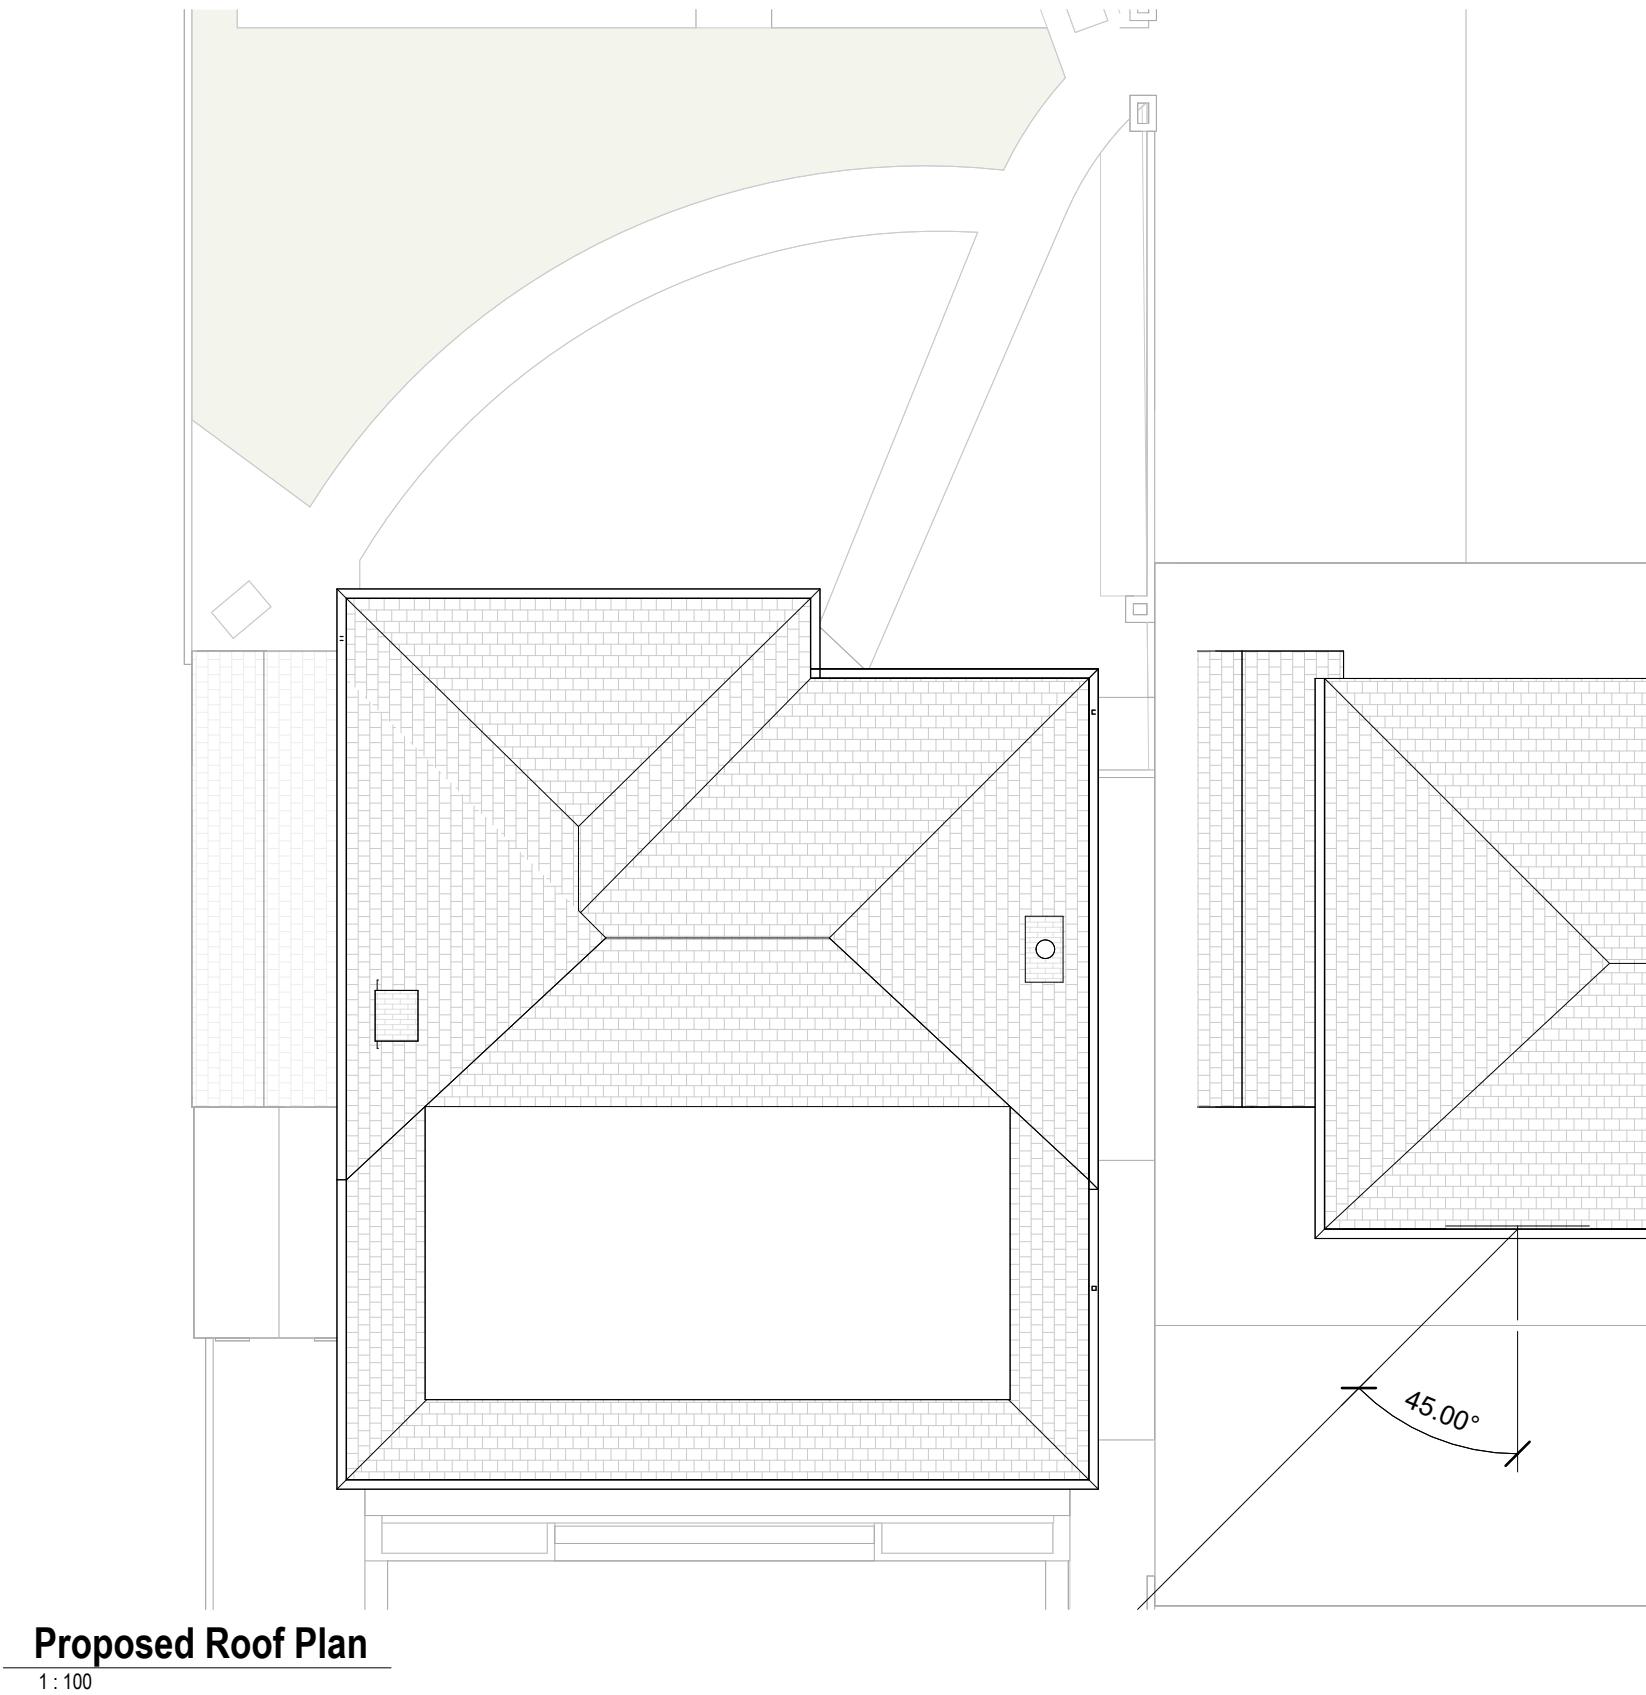

Revisions			
No.	Description	Date	By
1	PLANNING	31-03-26	

Notes:

GENERAL NOTES:

All dimensions & levels are preliminary and approximate and subject to utilities search, legal boundaries and detailed layouts/ design development through consultation.

Dimensions are to be checked on site by contractor & sub contractors prior to commencement of work, any discrepancies are to be highlighted immediately to the architects.

0125

M

Scale: 1 : 100 @ A3

Project No.446

Project Name:7 Lansdowne Close

N

Drawing Name:

Proposed Roof Plan

Drawing No.P009

Revision:P1

Suitability Description:PLANNING

Drawn:MS

Checked:GF

Orig Paper Size: A3