

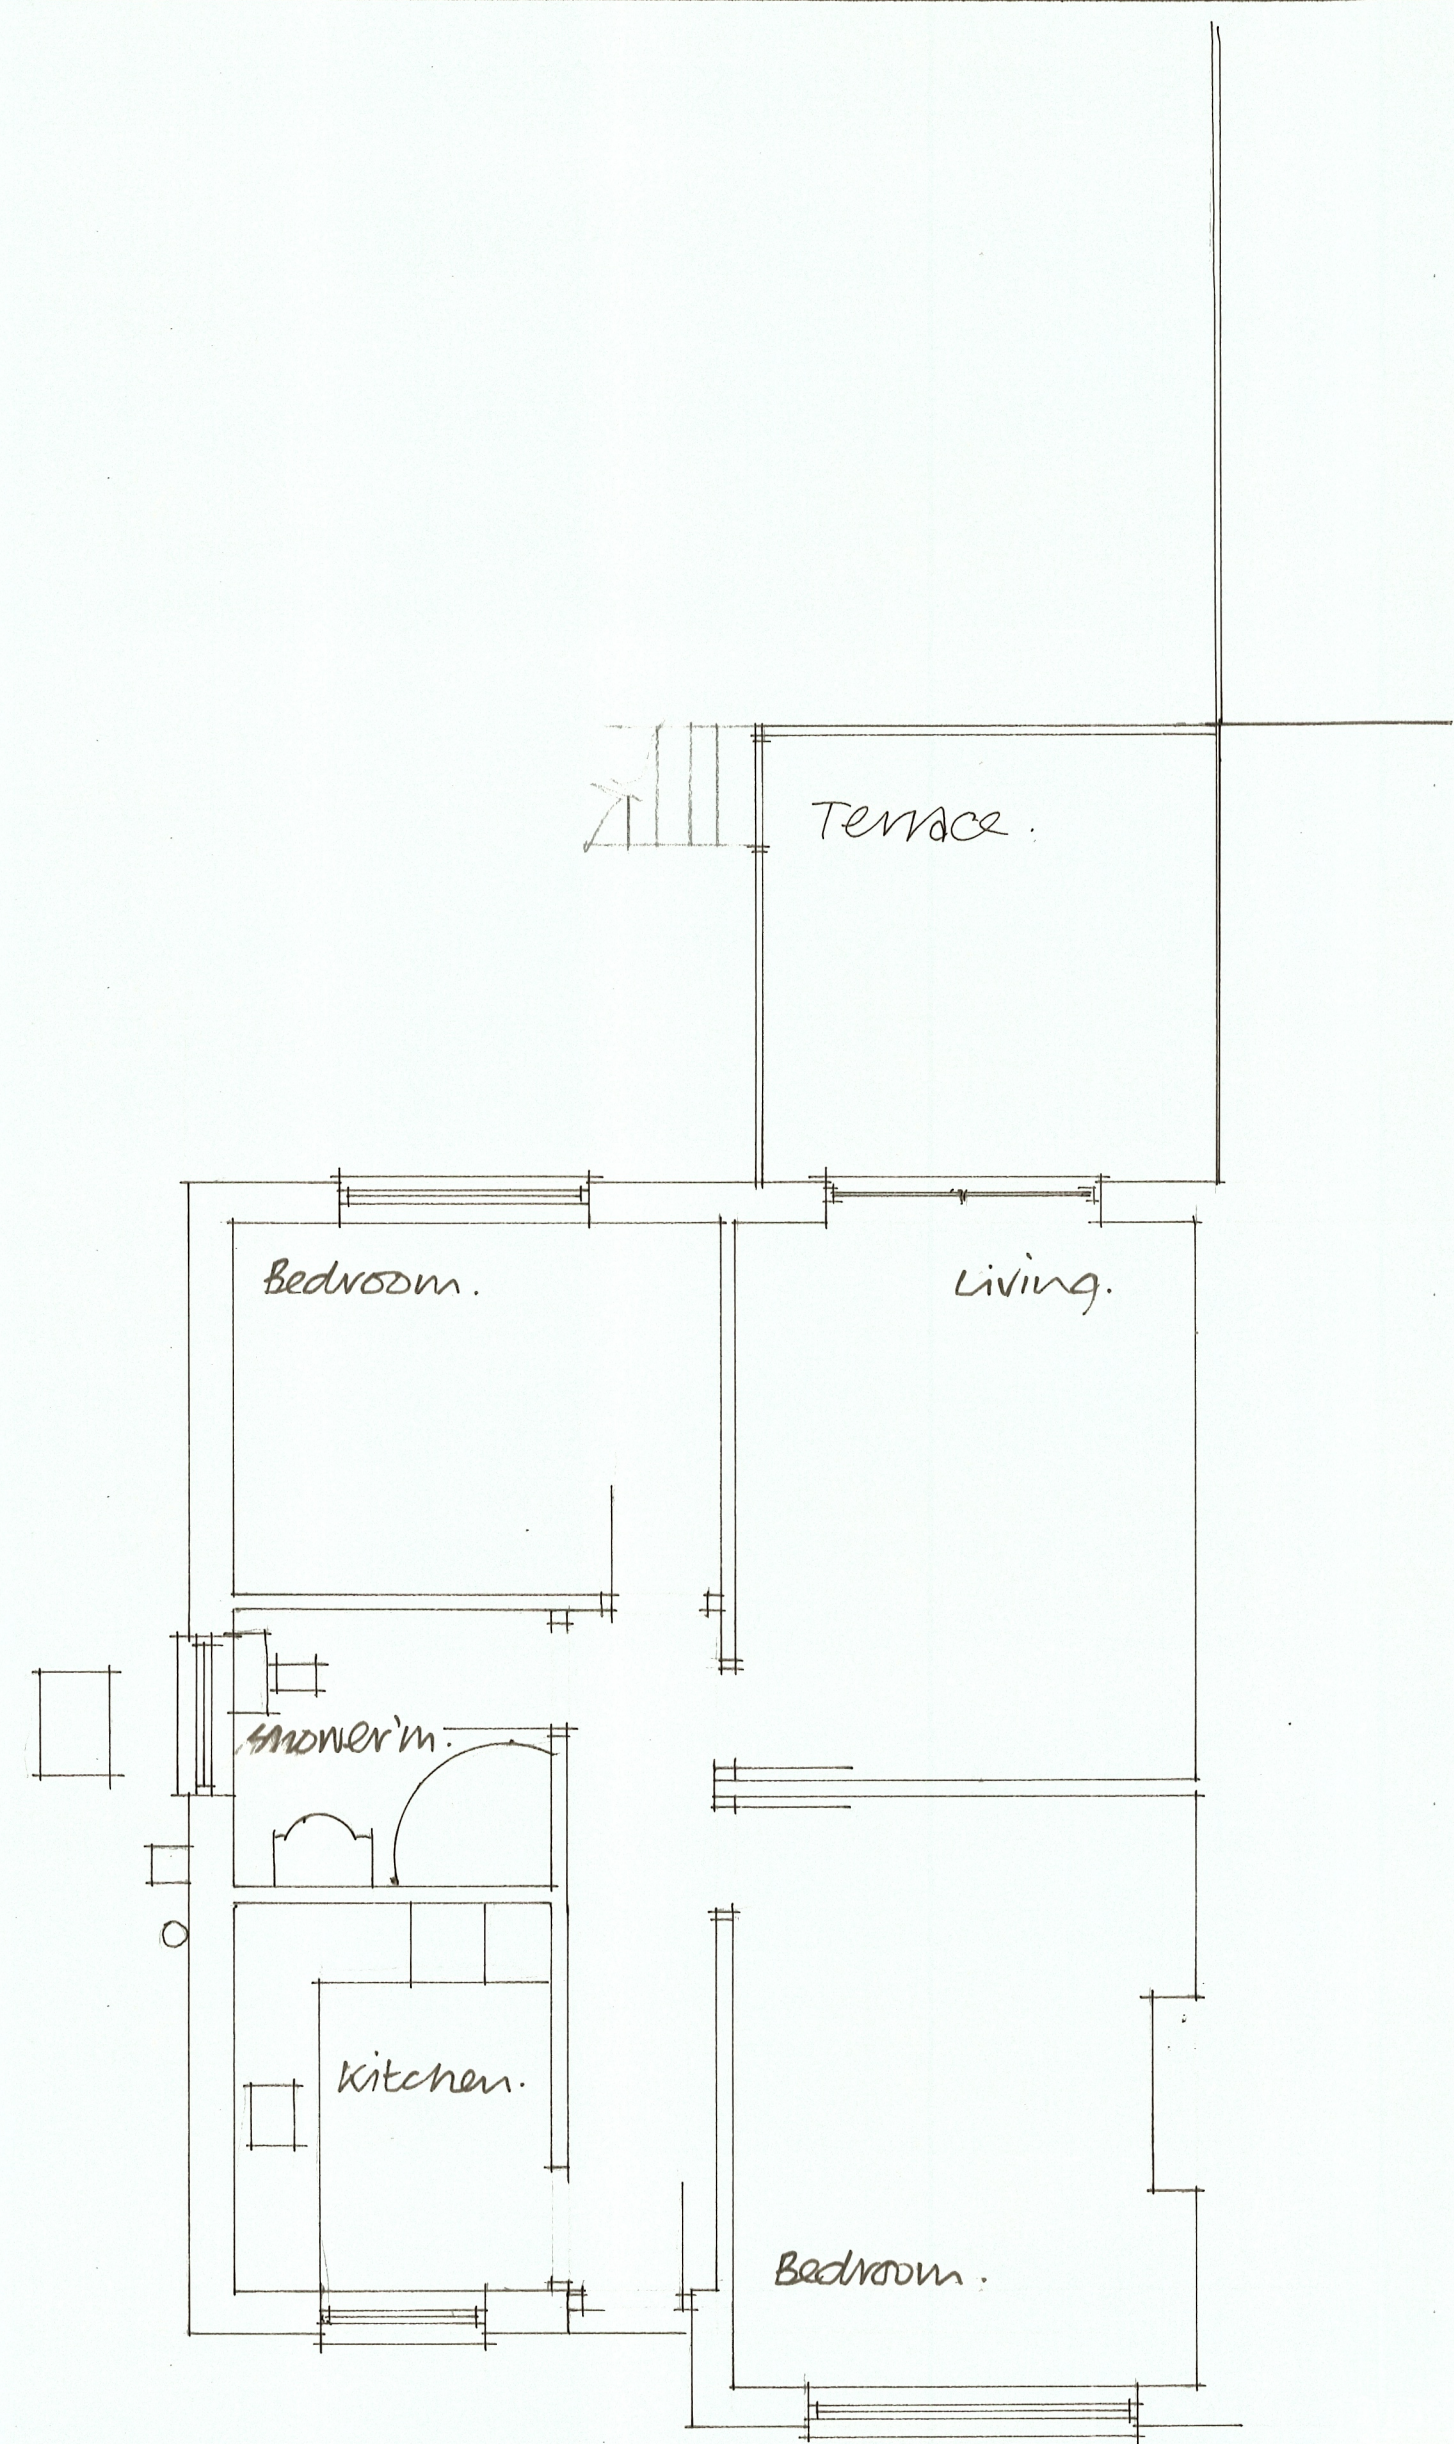


Notes:
 All Dimensions must be checked on site and not scaled from this drawing
 Contractor and client are reminded of their obligation under the Party Wall Act. If in doubt ask.
 Contractor is to confirm all below ground drain run direction and invert levels.

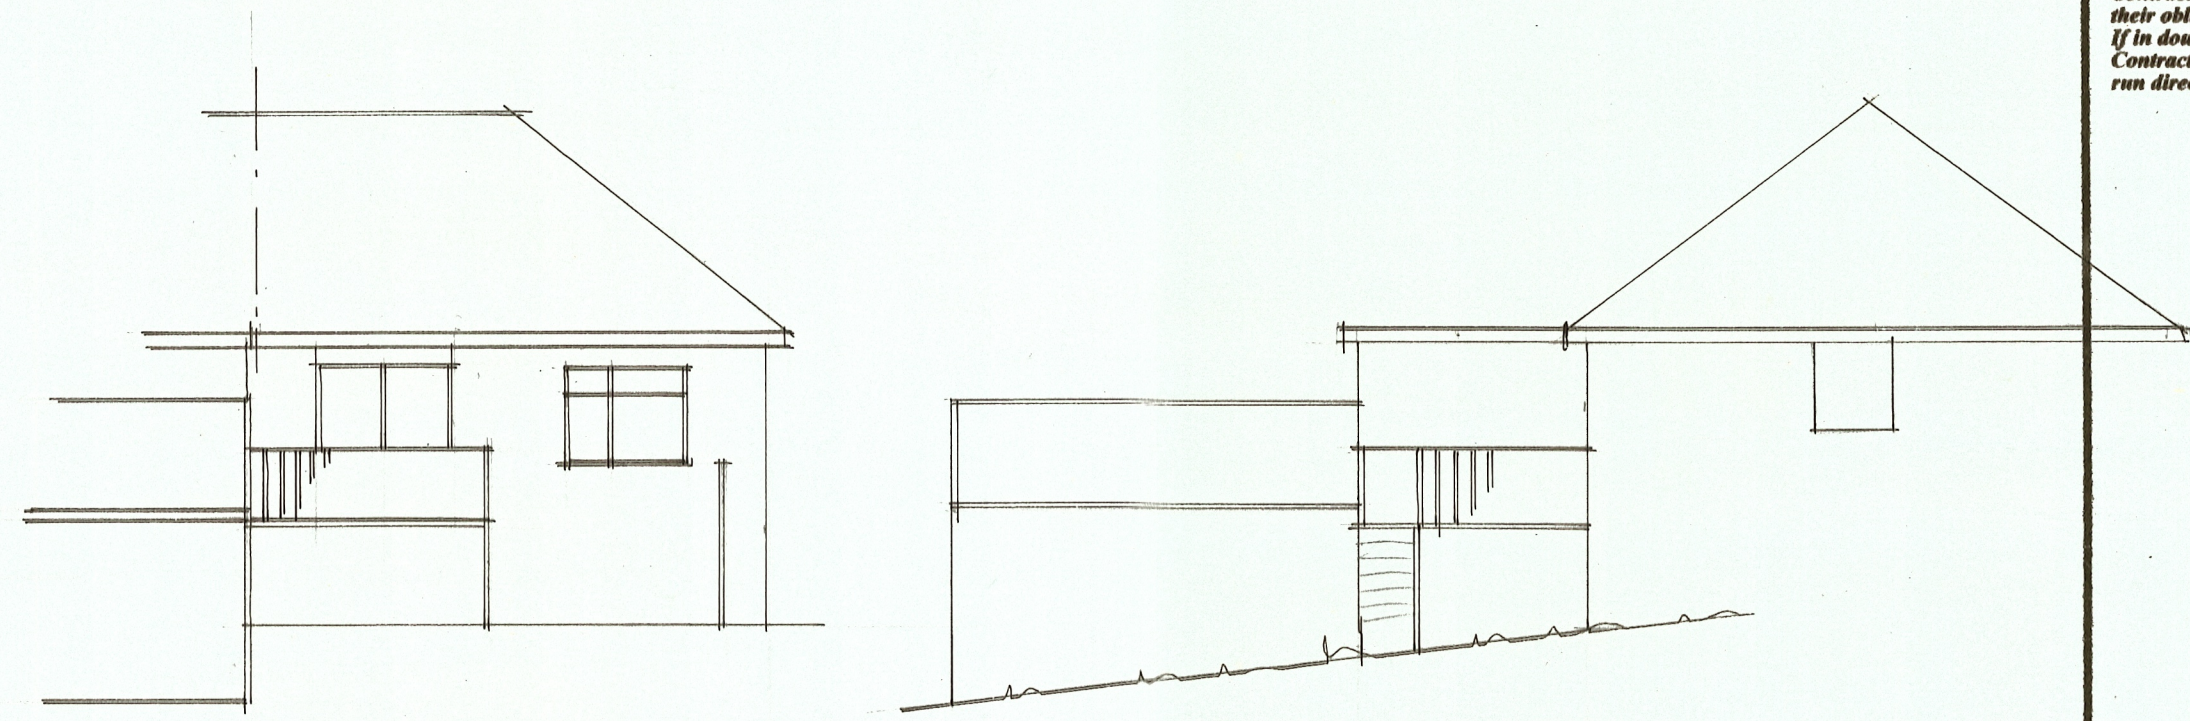


GROUND FLOOR PLAN:

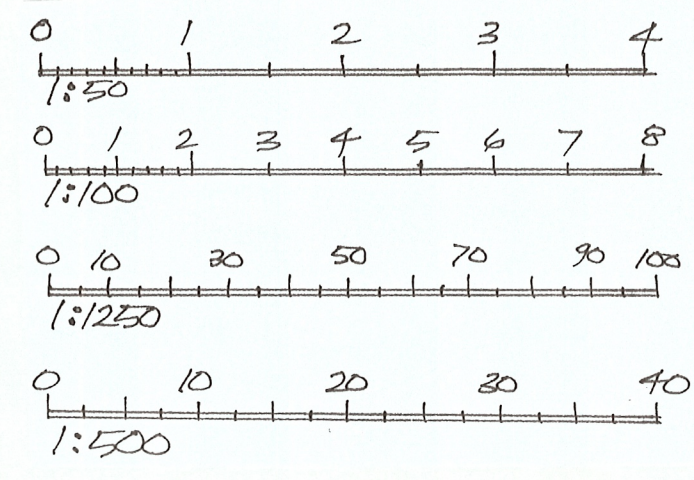


REAR ELEVATION: - SOUTH

SIDE ELEVATION: - EAST

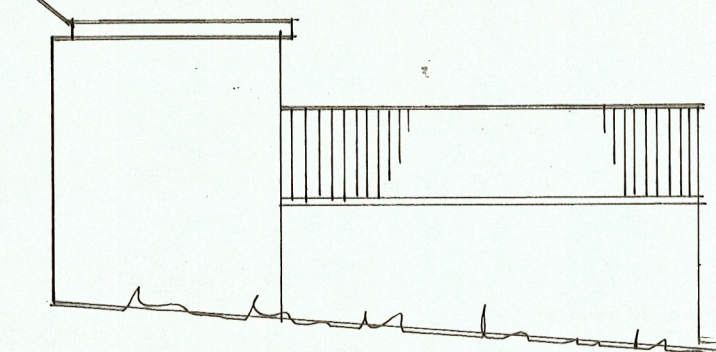

SIDE ELEVATION - WEST

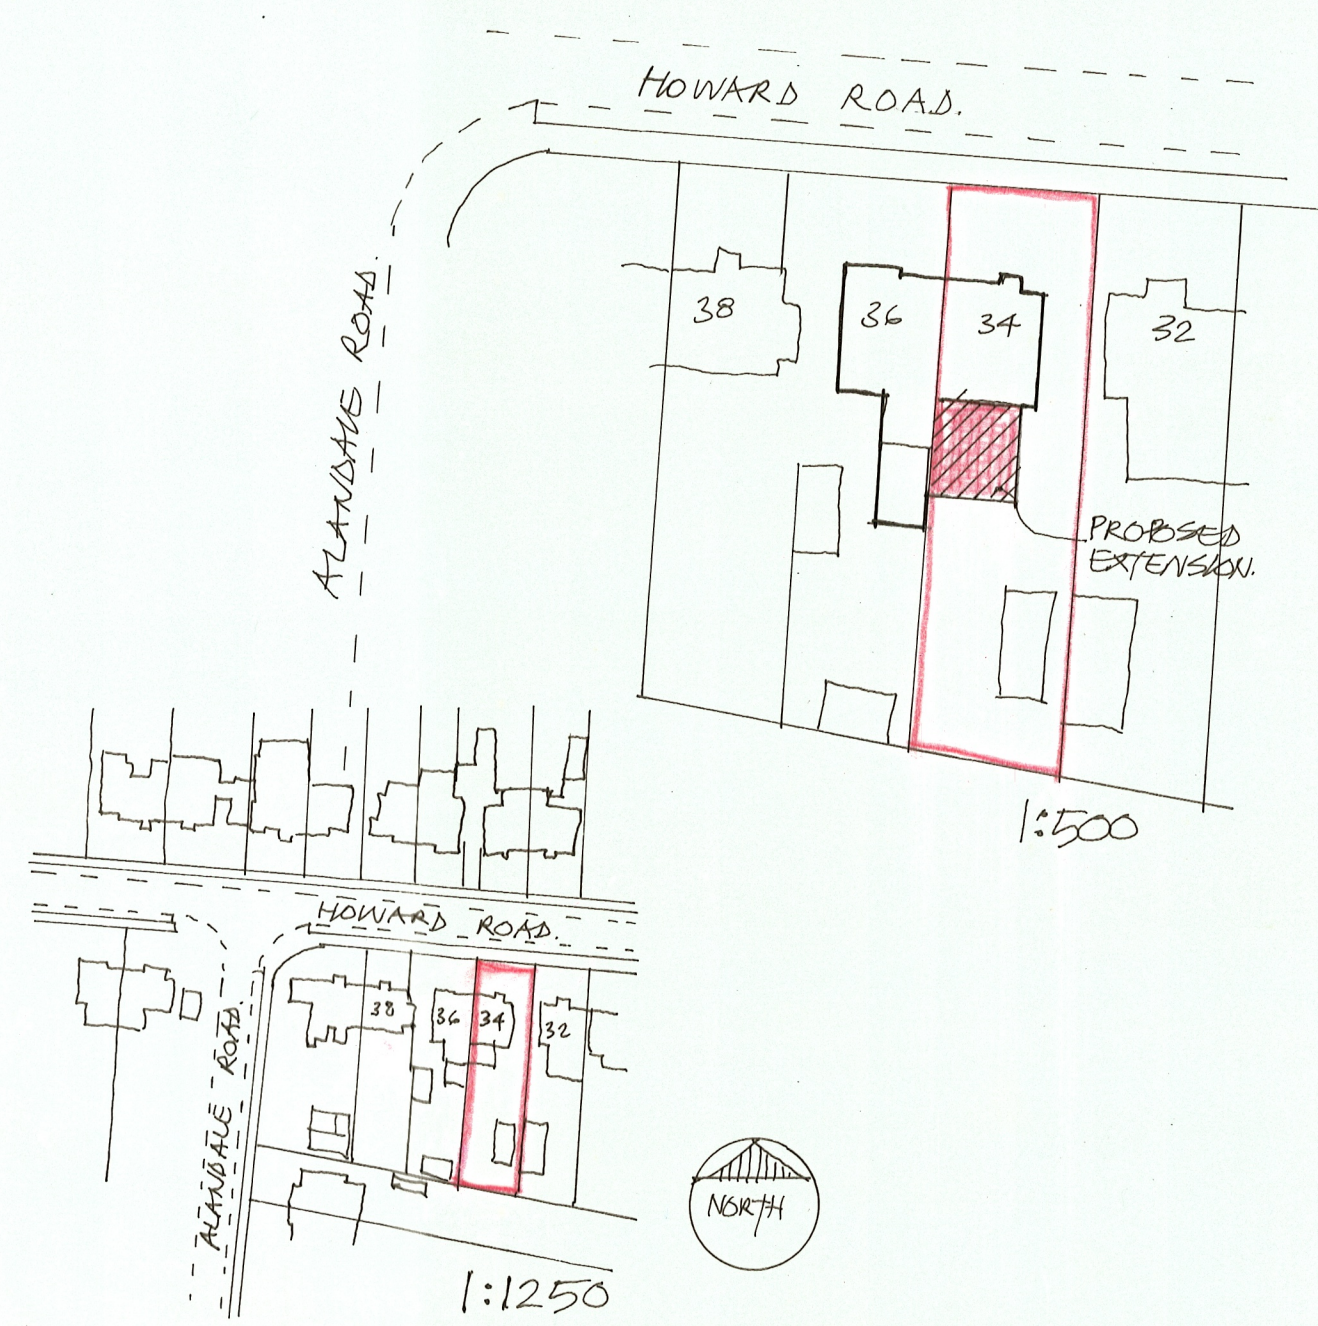

Revisions	
Date	Revisions
TIM CORDING Architectural and Planning Services 3 Whitethorn Drive, Brighton BN1 5LH Tel: 07766647320	
Client	
Job Title EXISTING PLAN & ELEVATIONS.	
Drawing Title 34 HOWARD ROAD. LANCING. W-SHED.	
Scale 1:50 & 1:100	
Date JAN 2026	Drawn by
Drg.No.	
Rev	