




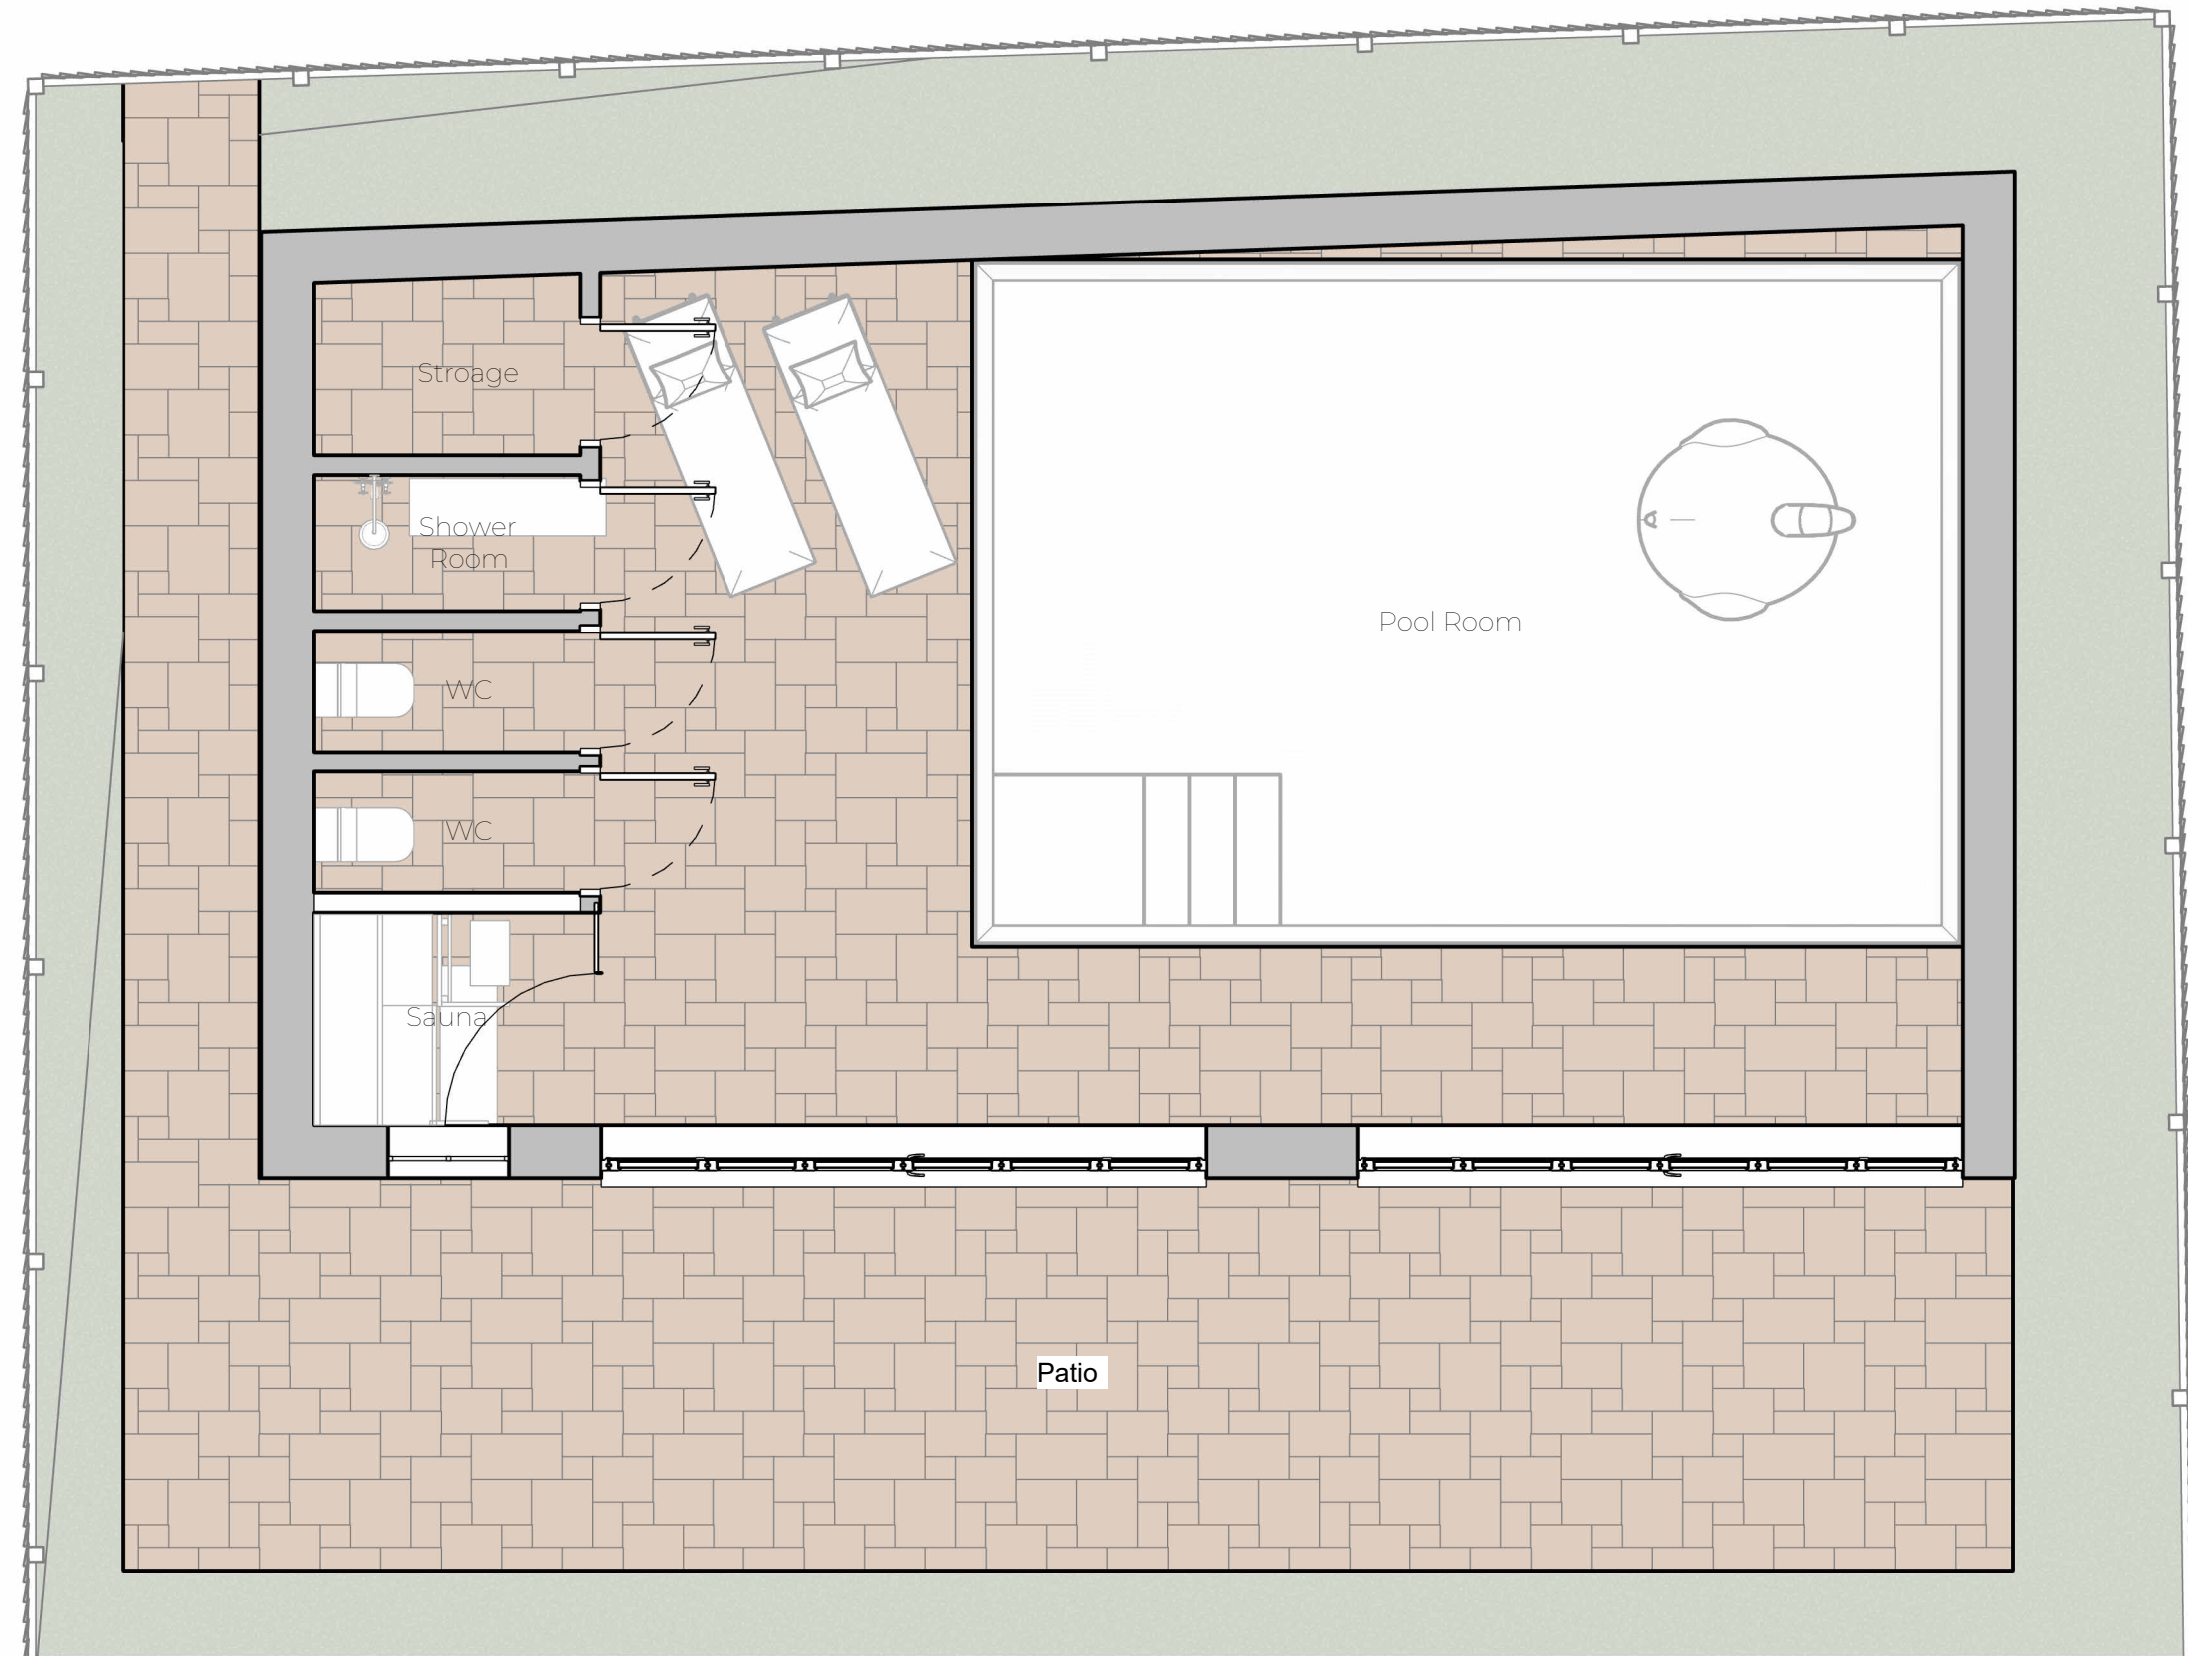


Proposed Pool Room  
1 : 50

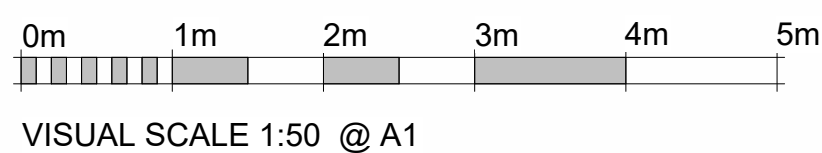


VISUAL SCALE 1:50 @ A1

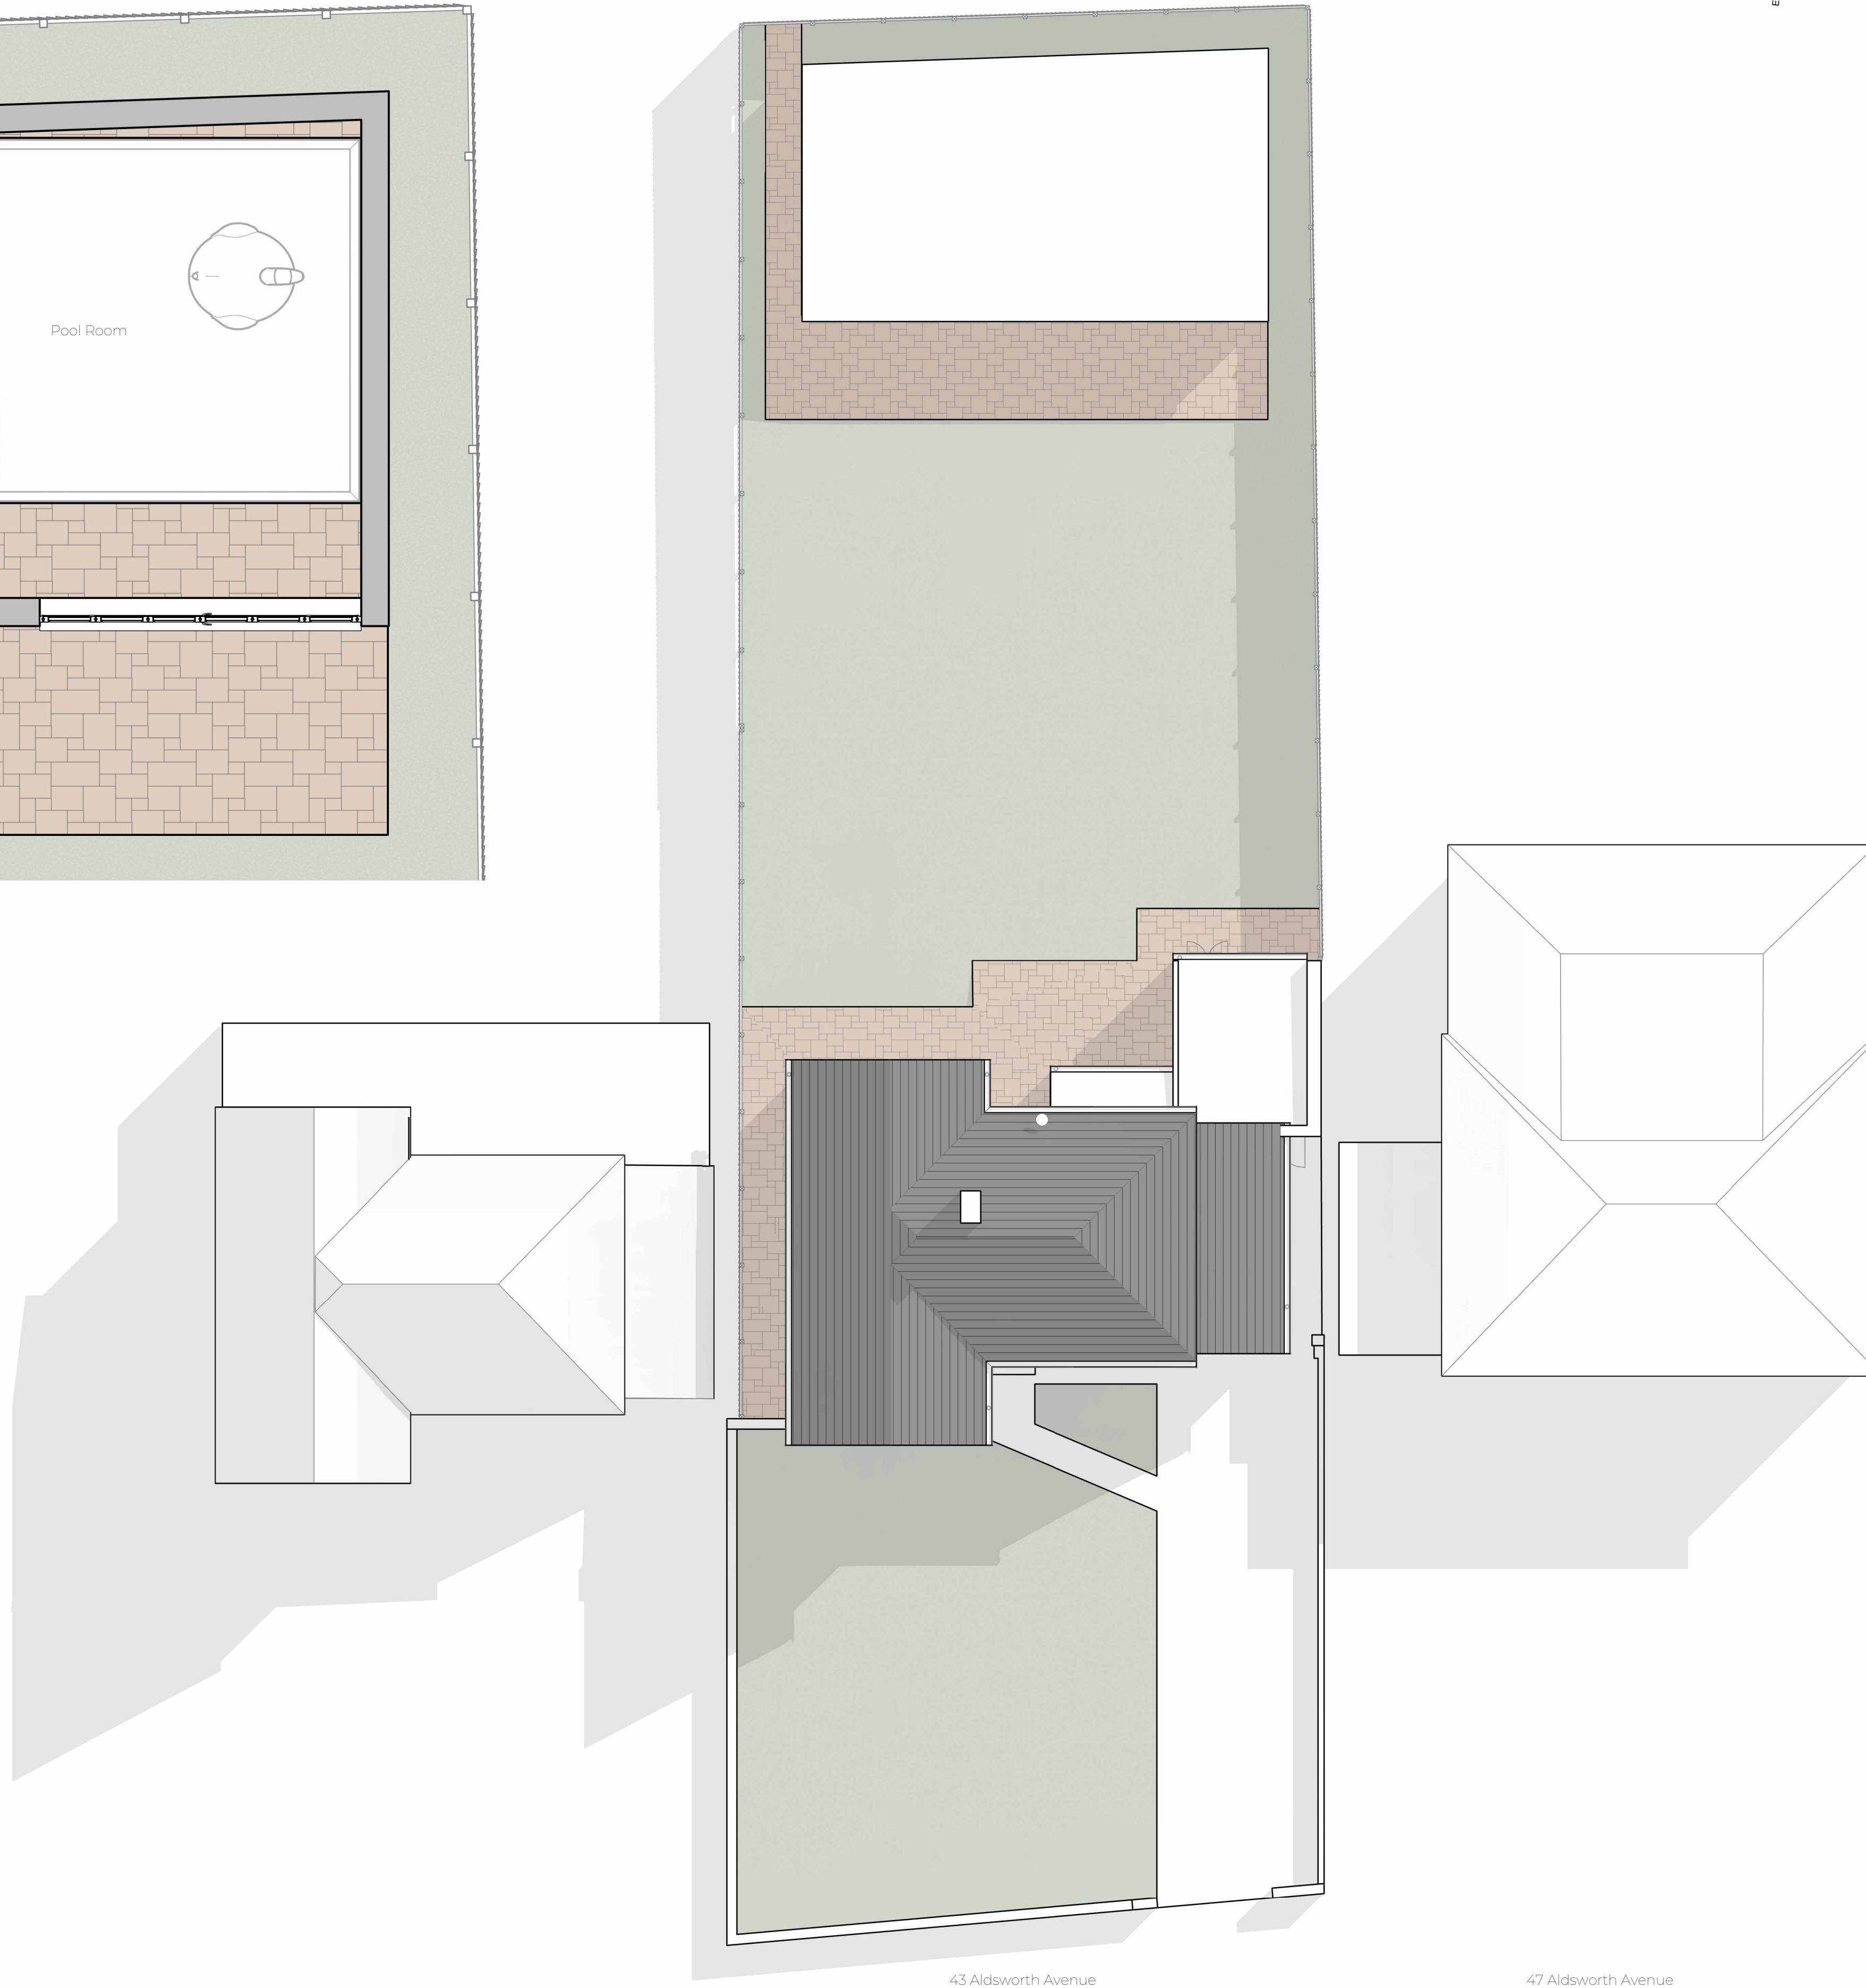

Proposed Site Plan  
1 : 100

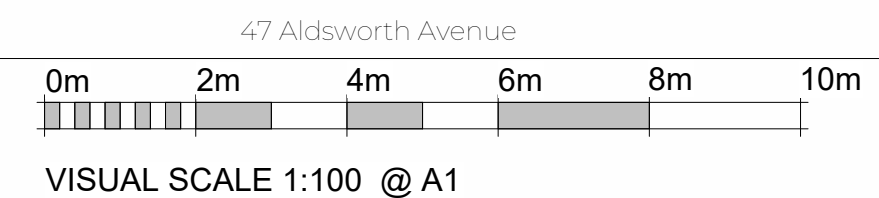

VISUAL SCALE 1:100 @ A1

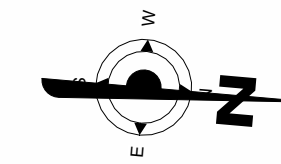

Notes:

1. THE COPYRIGHT OF THIS DRAWING IS VESTED IN ARCHEVOLVE AND IT MAY NOT BE REPRODUCED IN WHOLE OR PART OR USED FOR THE MANUFACTURE OF ANY ARTICLE WITHOUT THE EXPRESS PERMISSION OF THE COPYRIGHT HOLDERS.
2. WORK TO FIGURED DIMENSIONS ONLY.
3. THIS DRAWING IS TO BE READ IN CONJUNCTION WITH ALL RELEVANT ARCHITECT'S, SERVICE ENGINEER'S AND ARCHEVOLVE AND SPECIFICATIONS.

| Revision Number | Revision Description | Issued by | Revision Date |
|-----------------|----------------------|-----------|---------------|
|-----------------|----------------------|-----------|---------------|

DATE: 02/15/26  
STATUS: PLANNING ISSUE  
SHEET SIZE: A1

SCALE: As indicated  
DRAWN:  
CHECKED:

CLIENT: Gianfranco & Maria  
43 Aldsworth Avenue  
Worthing,  
BN12 4XG  
SITE ADDRESS:

DRAWING: Pool House

TITLE: Proposed Pool Plans



ARCHEVOLVE

✉ // design @archevolve.co.uk

WEB // www. archevolve.co.uk

☎ // 01798 879894



REVISION: 180  
DRAWING NO: APC/180/26/01  
PROJECT NO: 180