






Notes:


1. THE COPYRIGHT OF THIS DRAWING IS VESTED IN ARCHEVOLVE AND IT MAY NOT BE REPRODUCED IN WHOLE OR PART OR USED FOR THE MANUFACTURE OF ANY ARTICLE WITHOUT THE EXPRESS PERMISSION OF THE COPYRIGHT HOLDERS.
2. WORK TO FIGURED DIMENSIONS ONLY.
3. THIS DRAWING IS TO BE READ IN CONJUNCTION WITH ALL RELEVANT ARCHITECT'S, SERVICE ENGINEER'S AND ARCHEVOLVE AND SPECIFICATIONS.

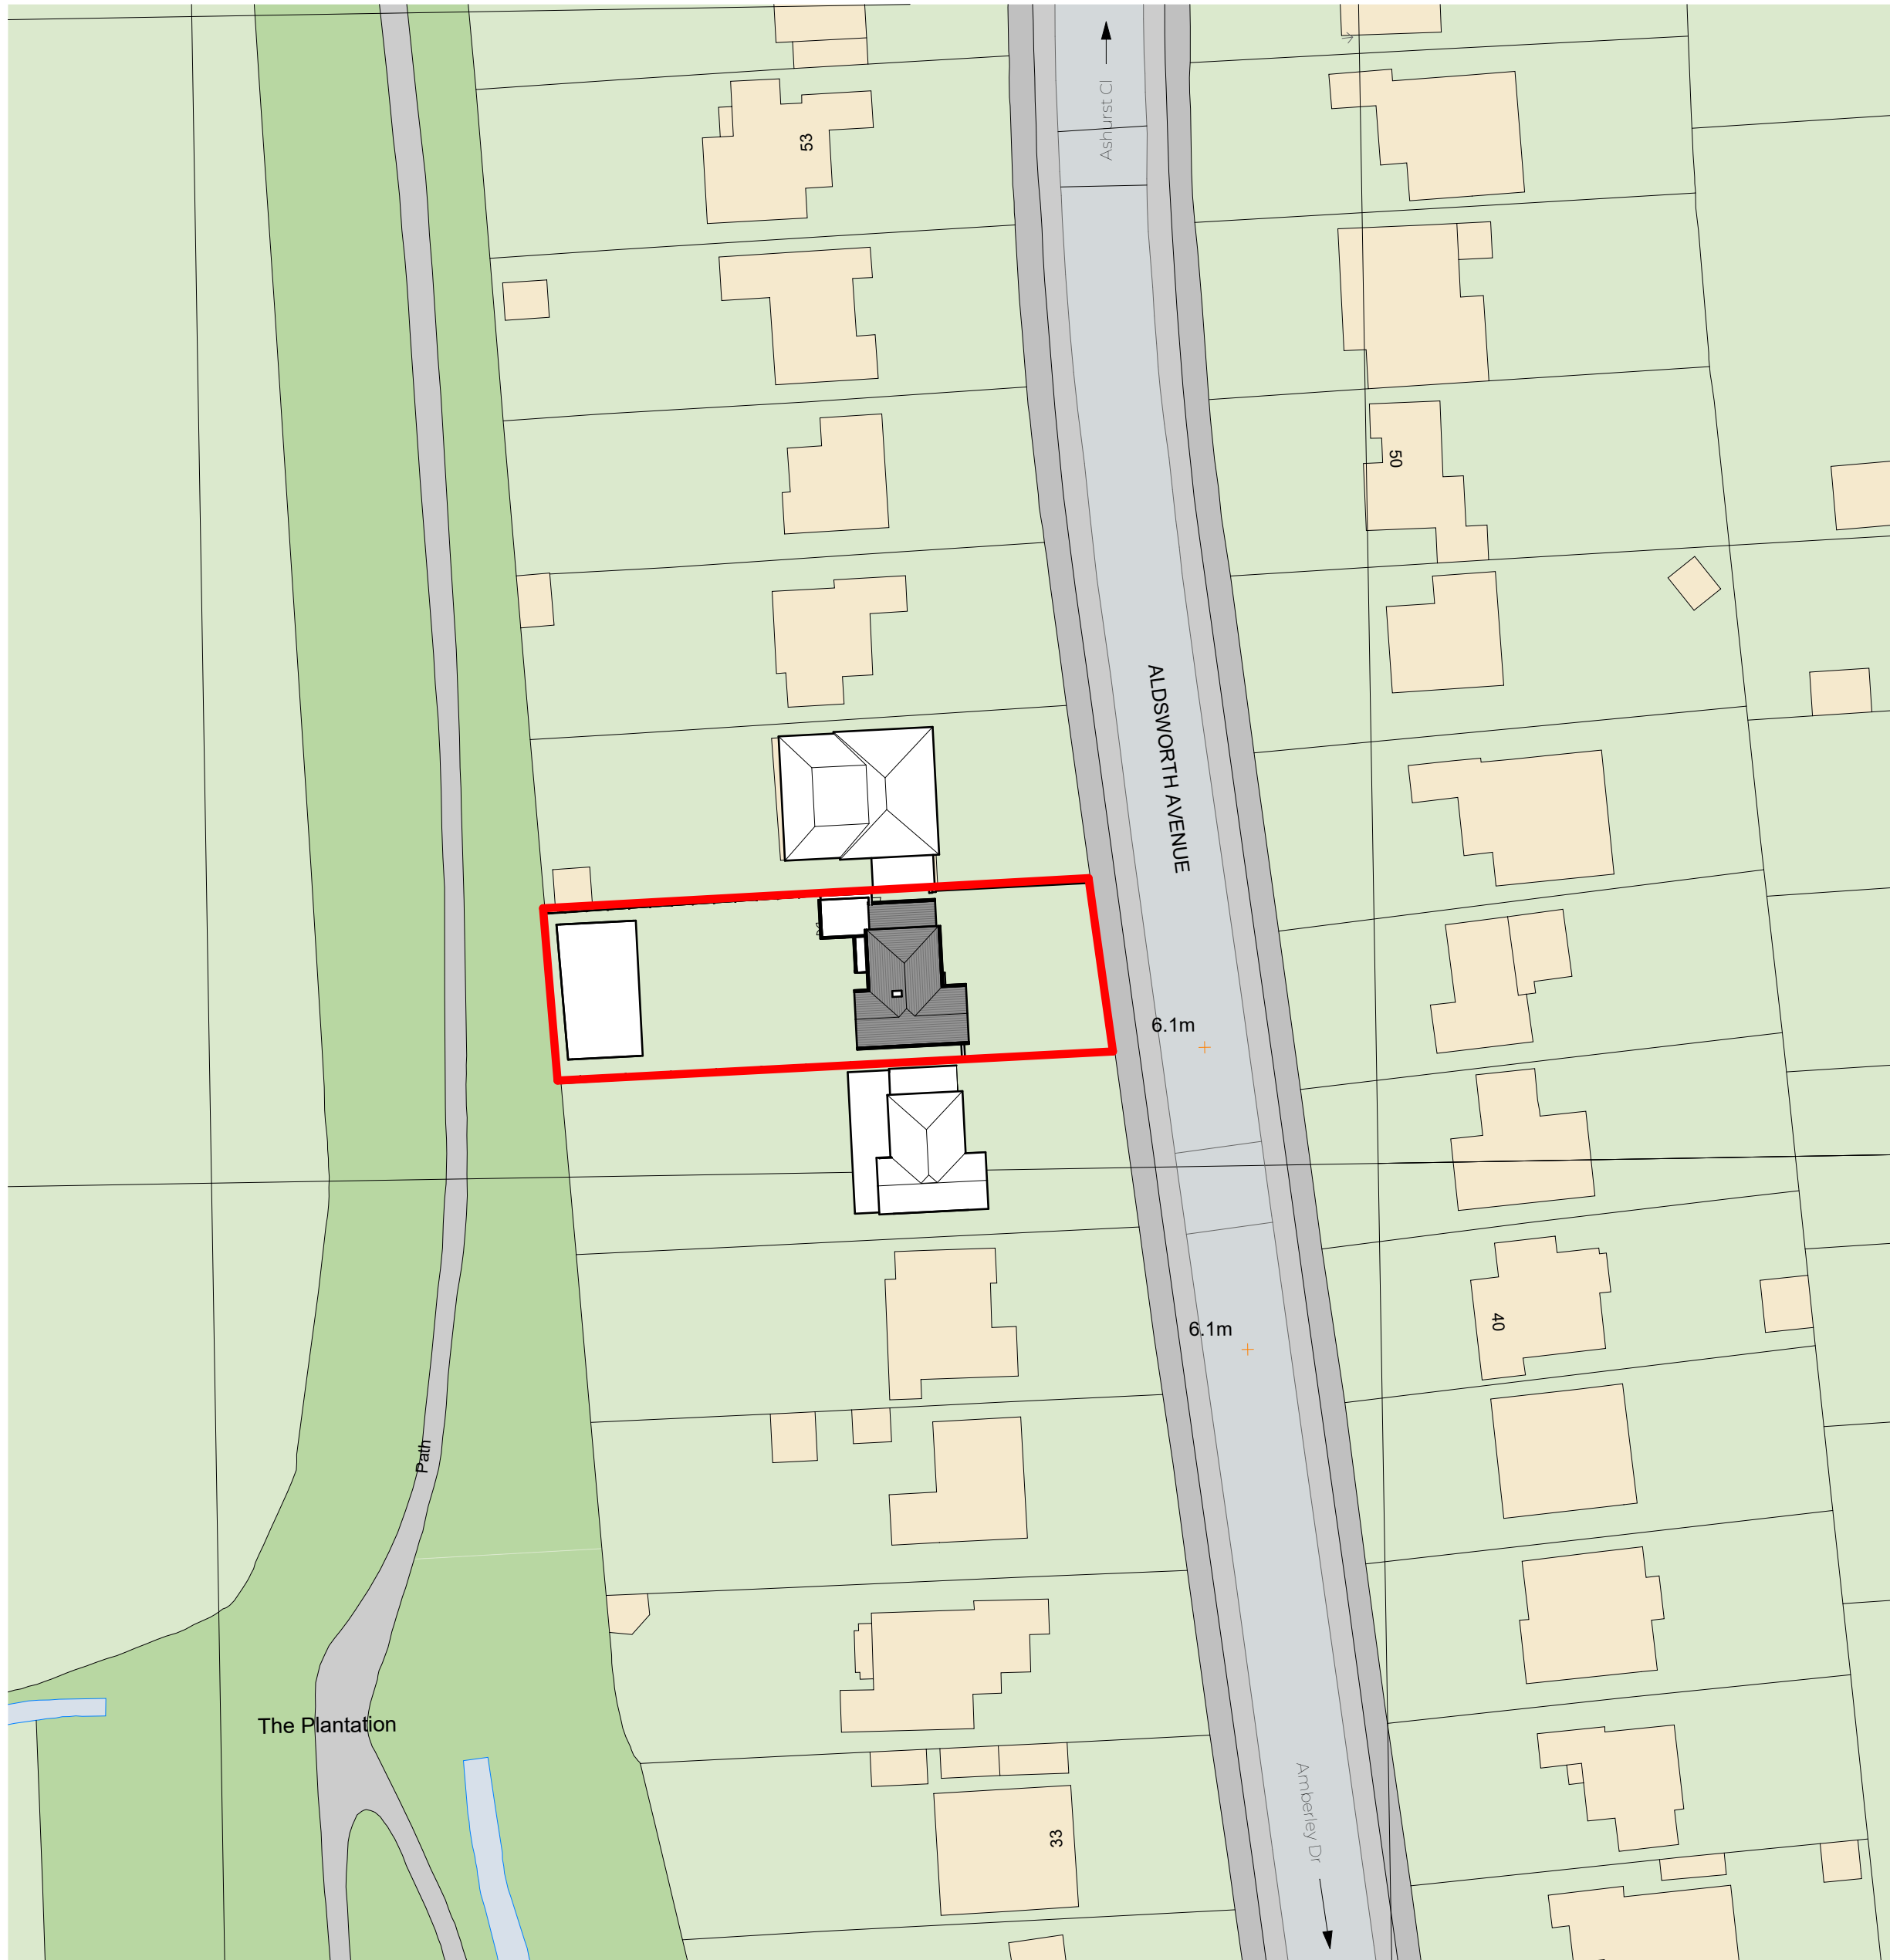

Proposed Site Plan
1 : 500

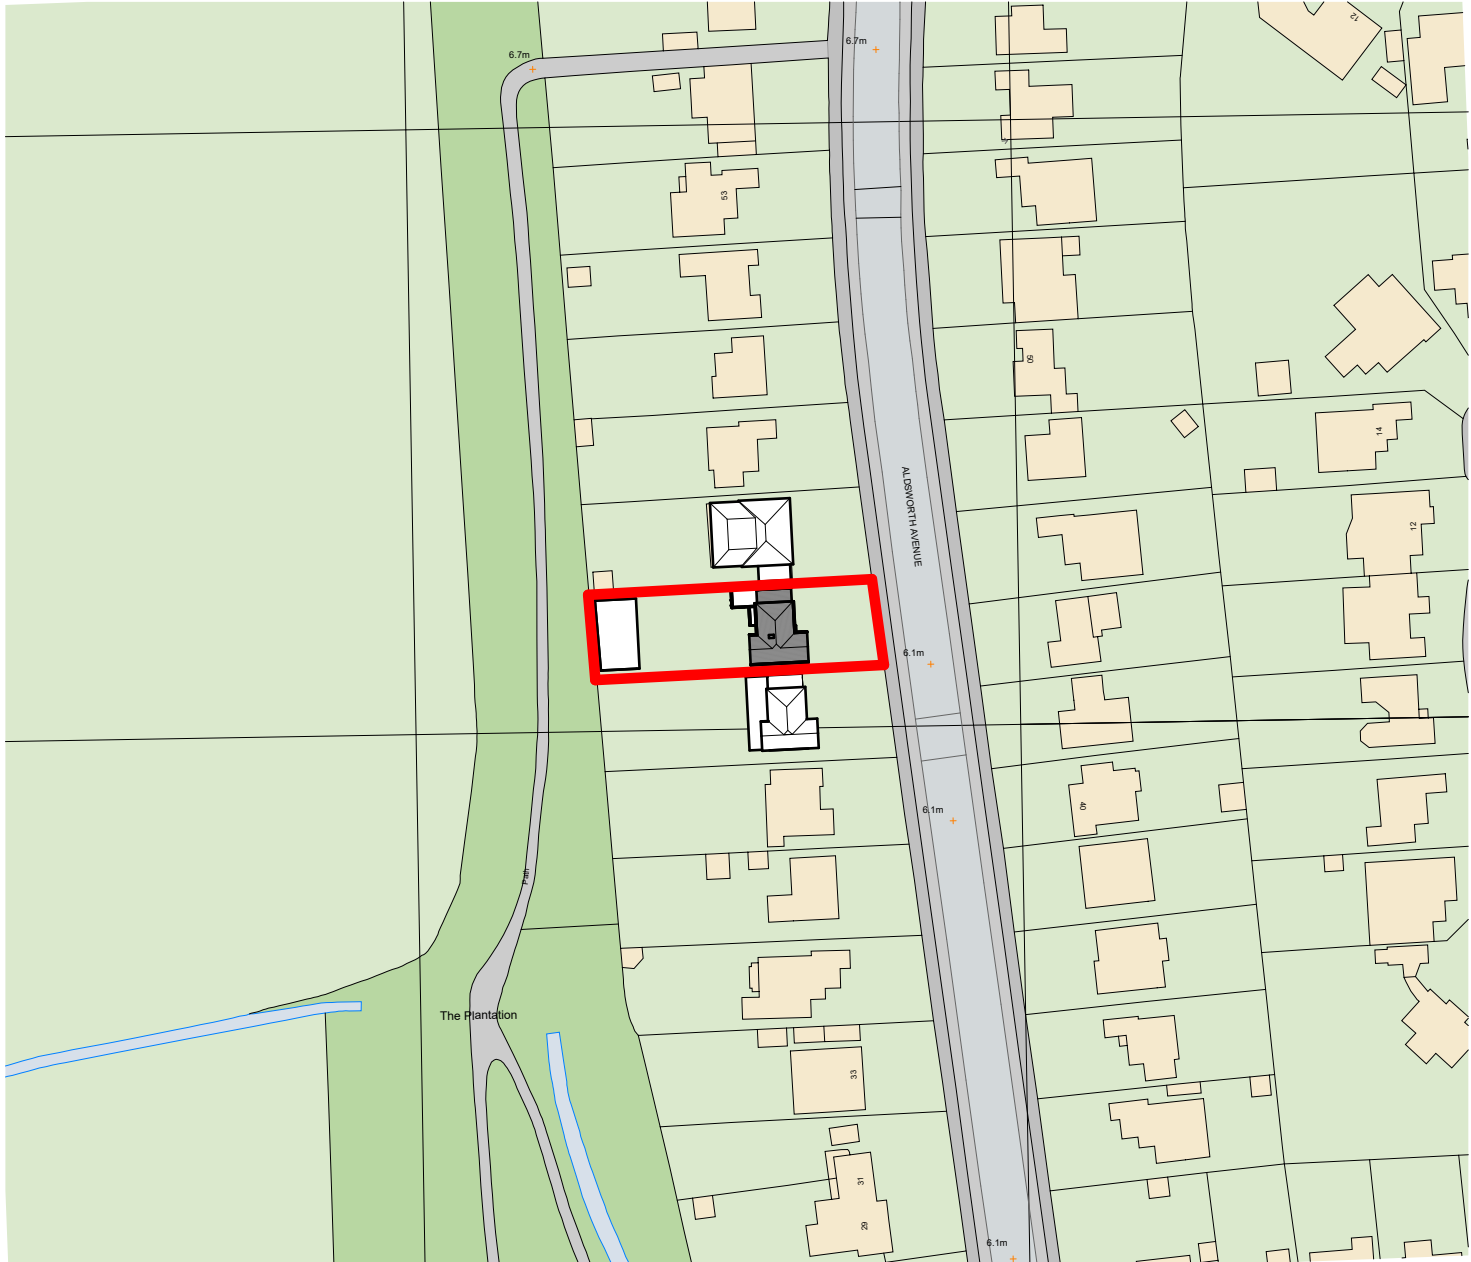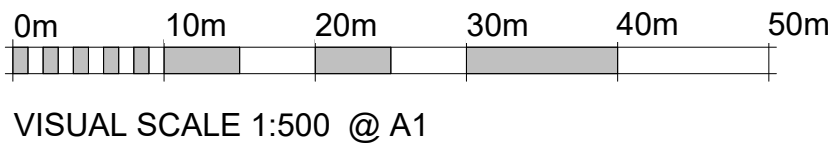

Proposed Location Plan
1 : 1250

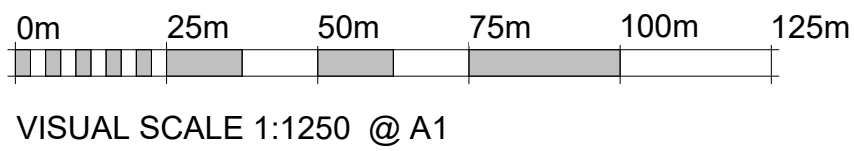

Revision Number	Revision Description	Issued by	Revision Date
-----------------	----------------------	-----------	---------------

DATE:05/12/25

STATUS:PLANNING ISSUE

SHEET SIZE:A1

SCALE:As indicated

DRAWN:

CHECKED:

CLIENT:Gianfranco & Maria
43 Aldsworth Avenue
Worthing,
BN12 4XG

SITE ADDRESS:

DRAWING:Pool House

TITLE:Proposed Site and
Location Plan

PROJECT NO:180

DRAWING NO:APC/180/26/03

REVISION:


ARCHEVOLVE

 // design @archevolve.co.uk

 // [www. archevolve.co.uk](http://www.archevolve.co.uk)

 // 01798 879894