

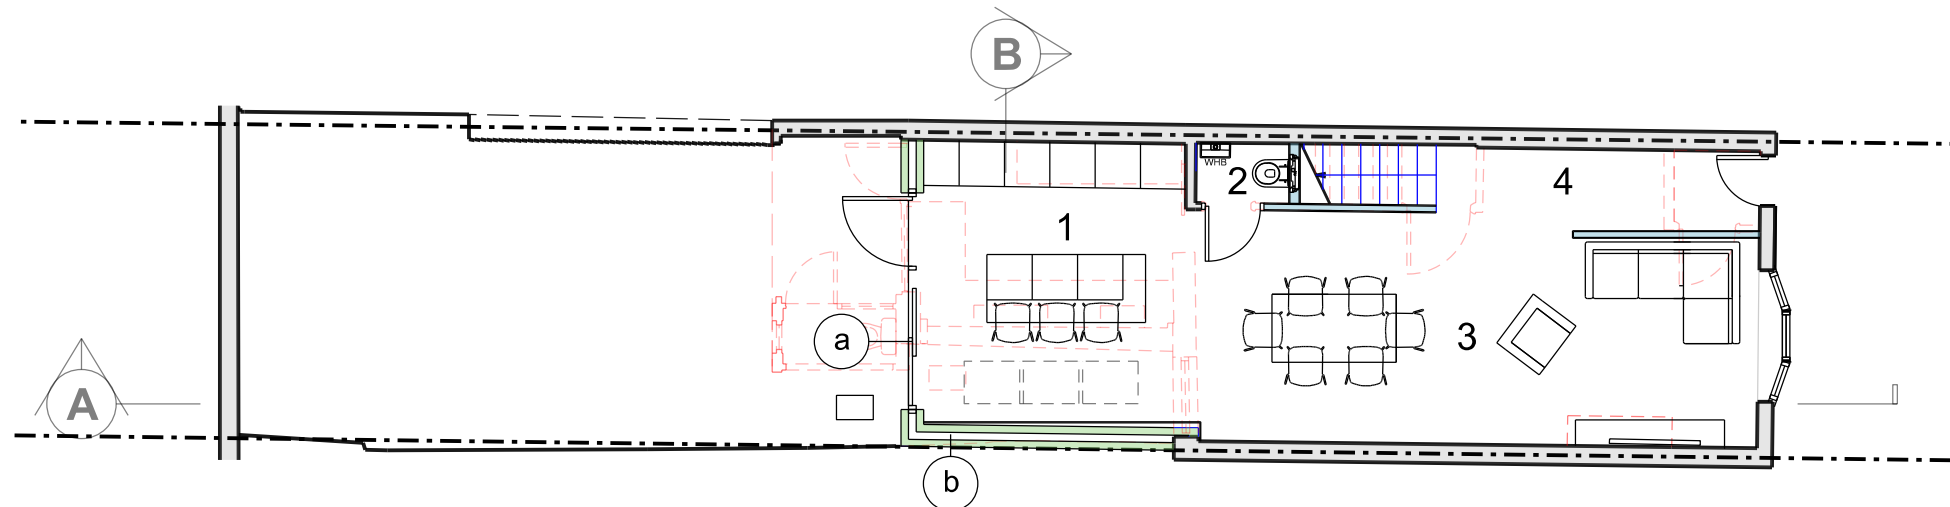
 


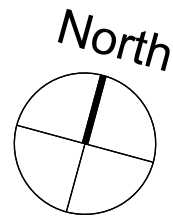

Proposed Ground Floor Plan @ 1:100

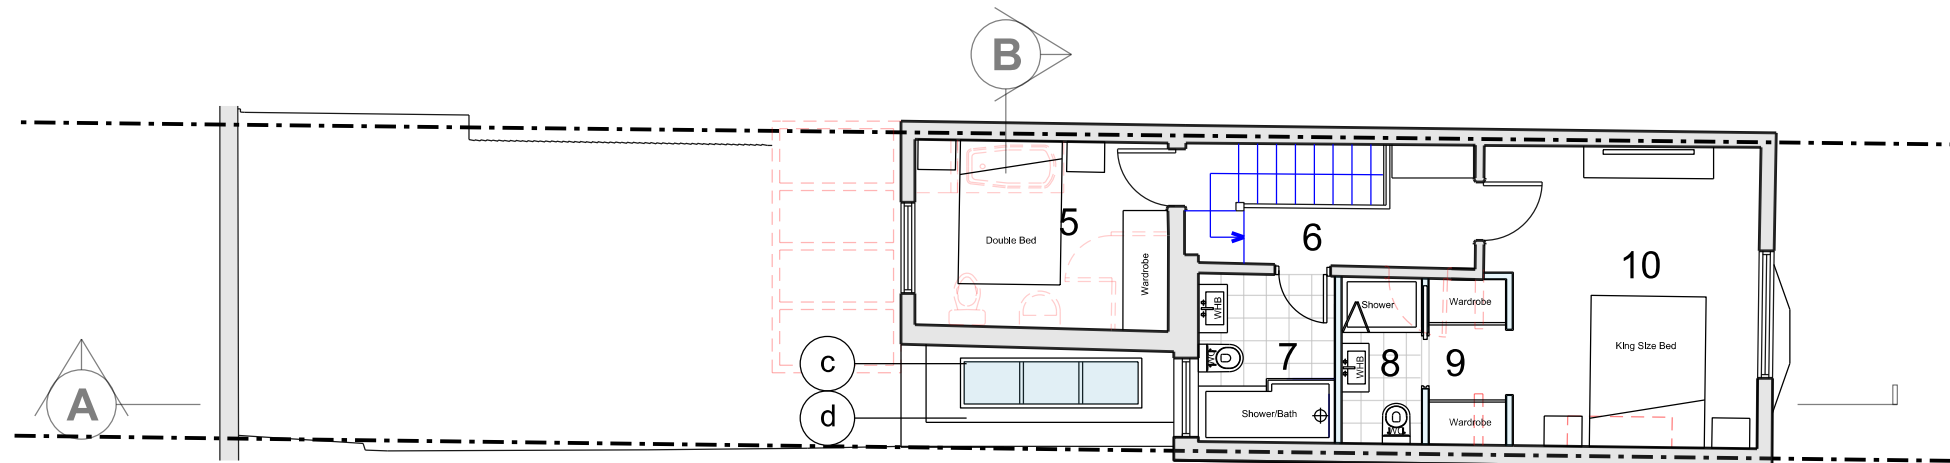

Proposed First Floor Plan @ 1:100

Permitted Development Statement

The proposed development comprises a single-storey side extension in accordance with Clause A of the Town and Country Planning (General Permitted Development).

The proposal complies with the limitations and conditions of Class A in that:
The extension is single storey only;
The eaves height is below the 3.0m limit;
The overall height does not exceed 4.0m;
The extension projects from the original dwellinghouse within permitted limits;
The extension width is less than half the width of the original dwellinghouse;

Key

- a. Proposed PPC Aluminium Sliding Door Assembly
- b. Proposed Infill Extension
- c. Low Profile Rooflight
- d. Flat roof

Drawing Scale is 1:100
Paper Size is A3

Accommodation Key

- 1. Kitchen
- 2. WC
- 3. Living/Dining Room
- 4. Hallway/Stairs
- 5. Bedroom
- 6. Hallway/Stairs
- 7. Bathroom
- 8. En-Suite
- 9. Walk-in Wardrobe
- 10. Master Bedroom

SHAPE Architecture
WWW.SHAPEARCHITECTURE.CO.UK

FOR PLANNING

**77 Cranworth Rd
Worthing BN11 2JE**
PROJECT

Proposals Sheet 1 of 2
DRAWING

Proposals

1:100 @A3 February 2026
SCALE DATE

PL002 -
DWG. NO. REVISION

This drawing is copyright Shape Architecture Ltd. The Contractor must not scale from the drawing. All dimensions to be taken from dimension strings. Where any discrepancies are found between dimensions these must be brought to the attention of the Architects for resolution. Where discrepancies exist between reference or assembly drawings and detail drawings the latter take preference.