


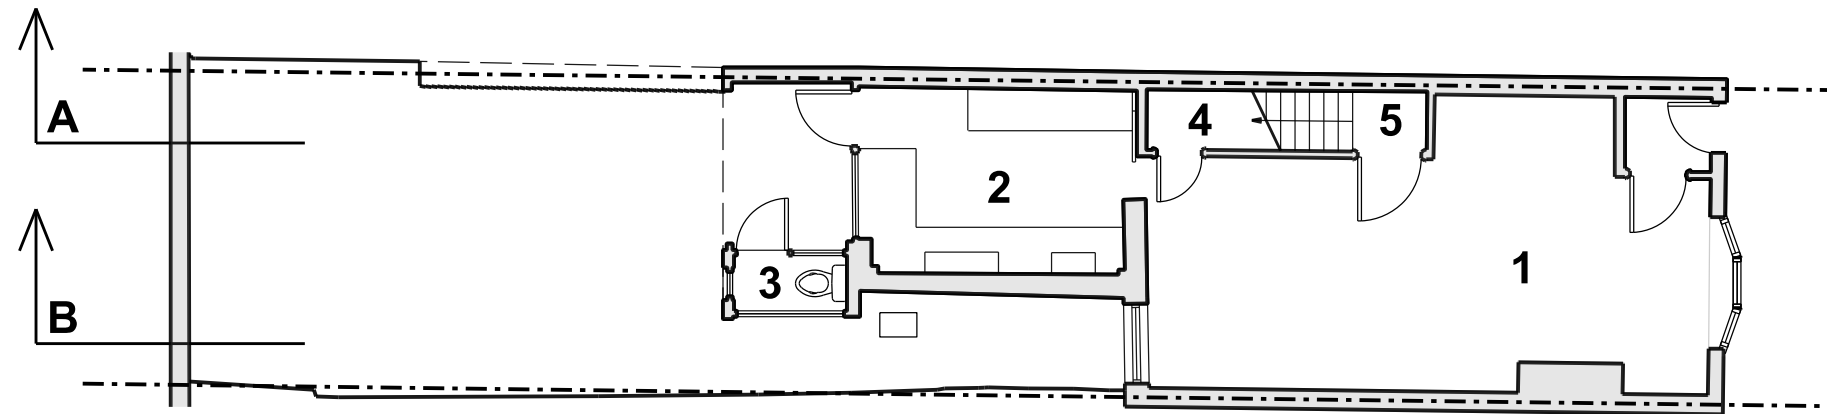
 


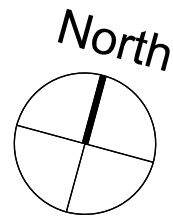


Existing Ground Floor Plan @ 1:100

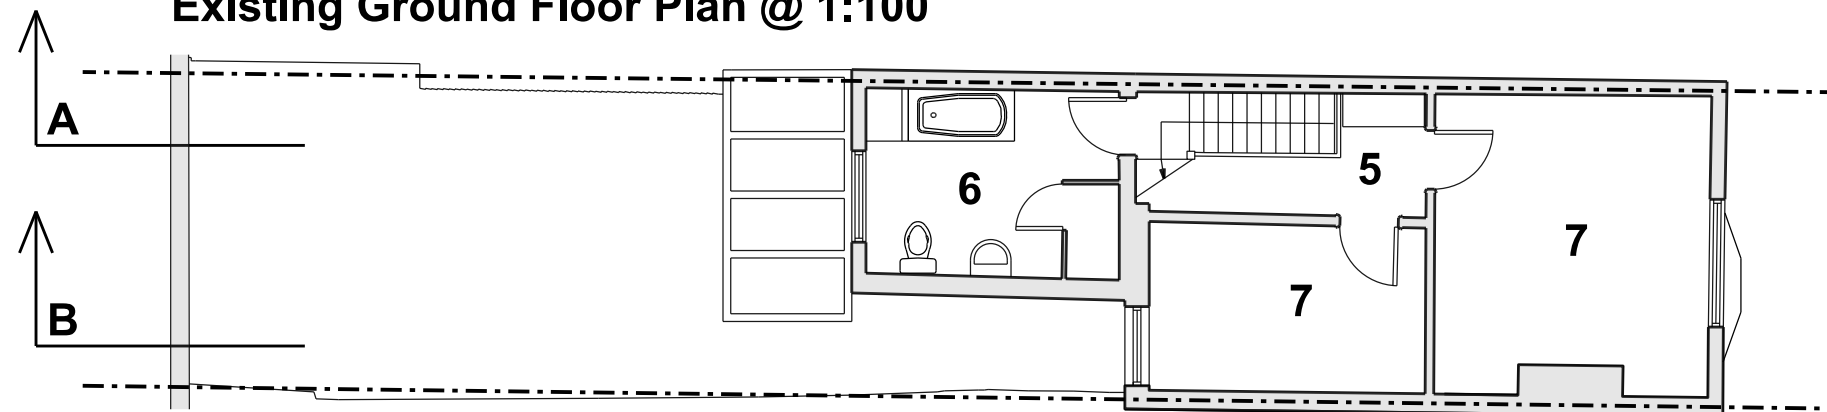

Existing First Floor Plan @ 1:100

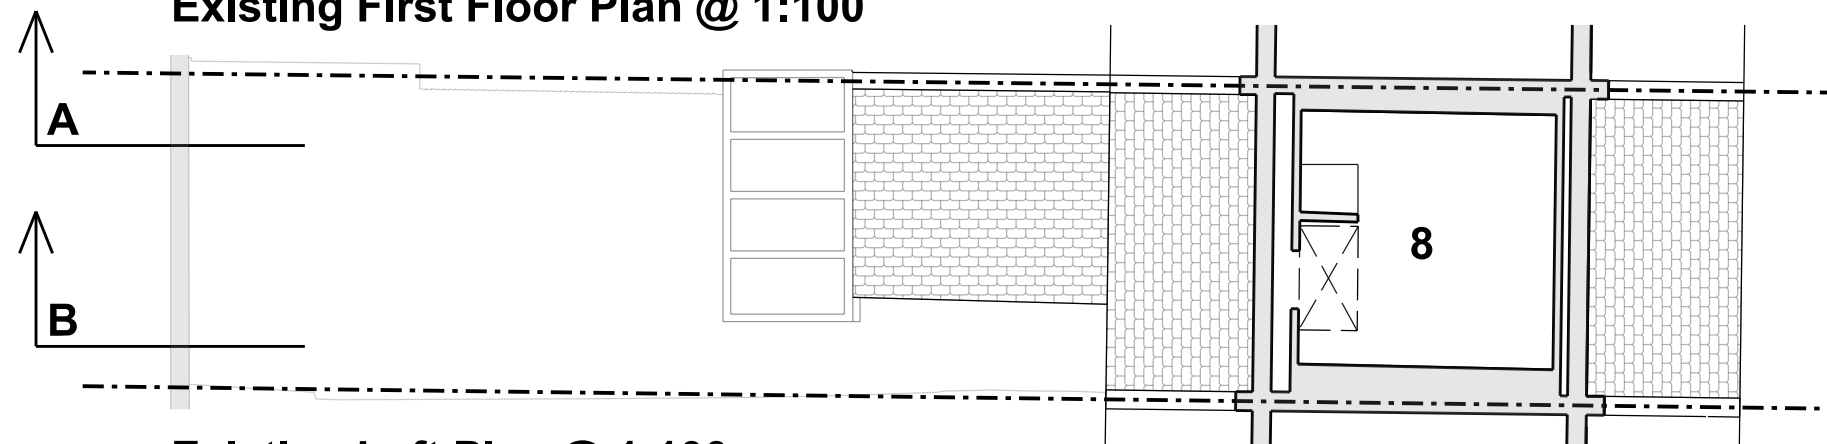

Existing Loft Plan @ 1:100

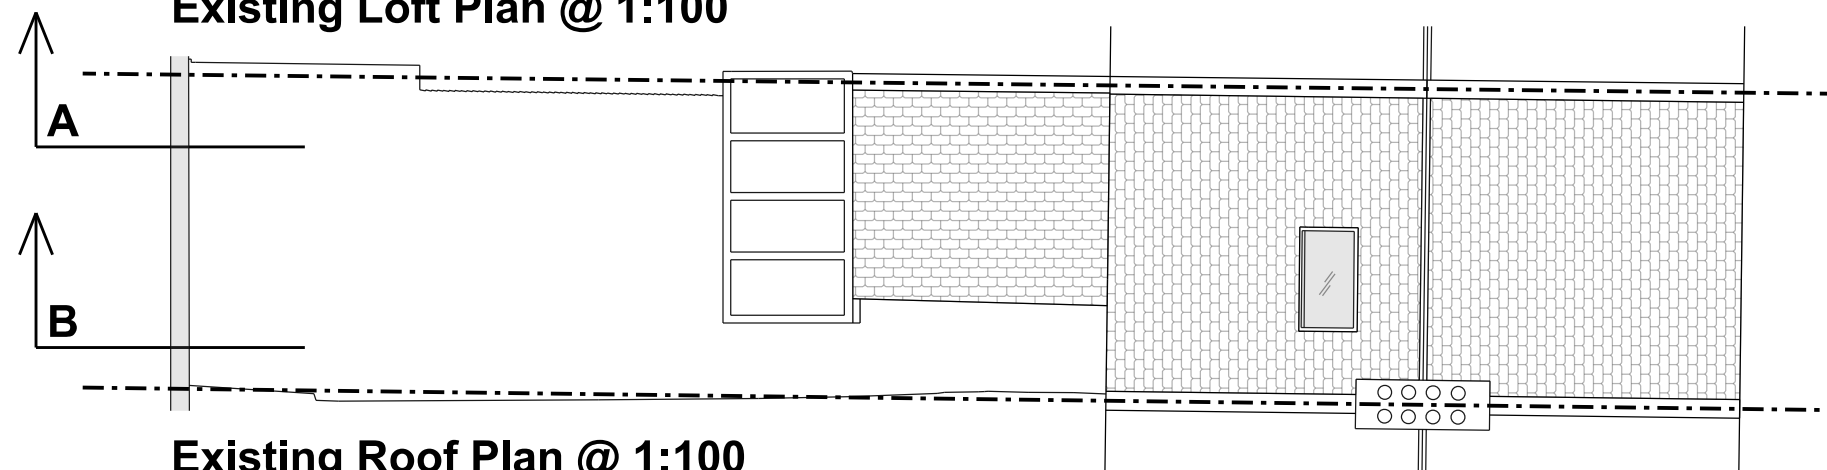

Existing Roof Plan @ 1:100

Drawing Scale is 1:100
Paper Size is A3

Accommodation Key

1. Living Room
2. Kitchen
3. WC
4. Store
5. Hallway
6. Bathroom
7. Bedroom
8. Loft Space

SHAPE Architecture
WWW.SHAPEARCHITECTURE.CO.UK

FOR PLANNING

**77 Cranworth Rd
Worthing BN11 2JE**
PROJECT

Existing Survey Sheet
DRAWING

Survey

1:100 @A3 January 2026

SCALE DATE

SU003 -
DWG. NO. REVISION

This drawing is copyright Shape Architecture Ltd.
The Contractor must not scale from the drawing.
All dimensions to be taken from dimension strings.
Where any discrepancies are found between
dimensions these must be brought to the attention
of the Architects for resolution. Where discrepancies
exist between reference or assembly drawings and
detail drawings the latter take preference.