





1 Building 2 Approved West Elevation

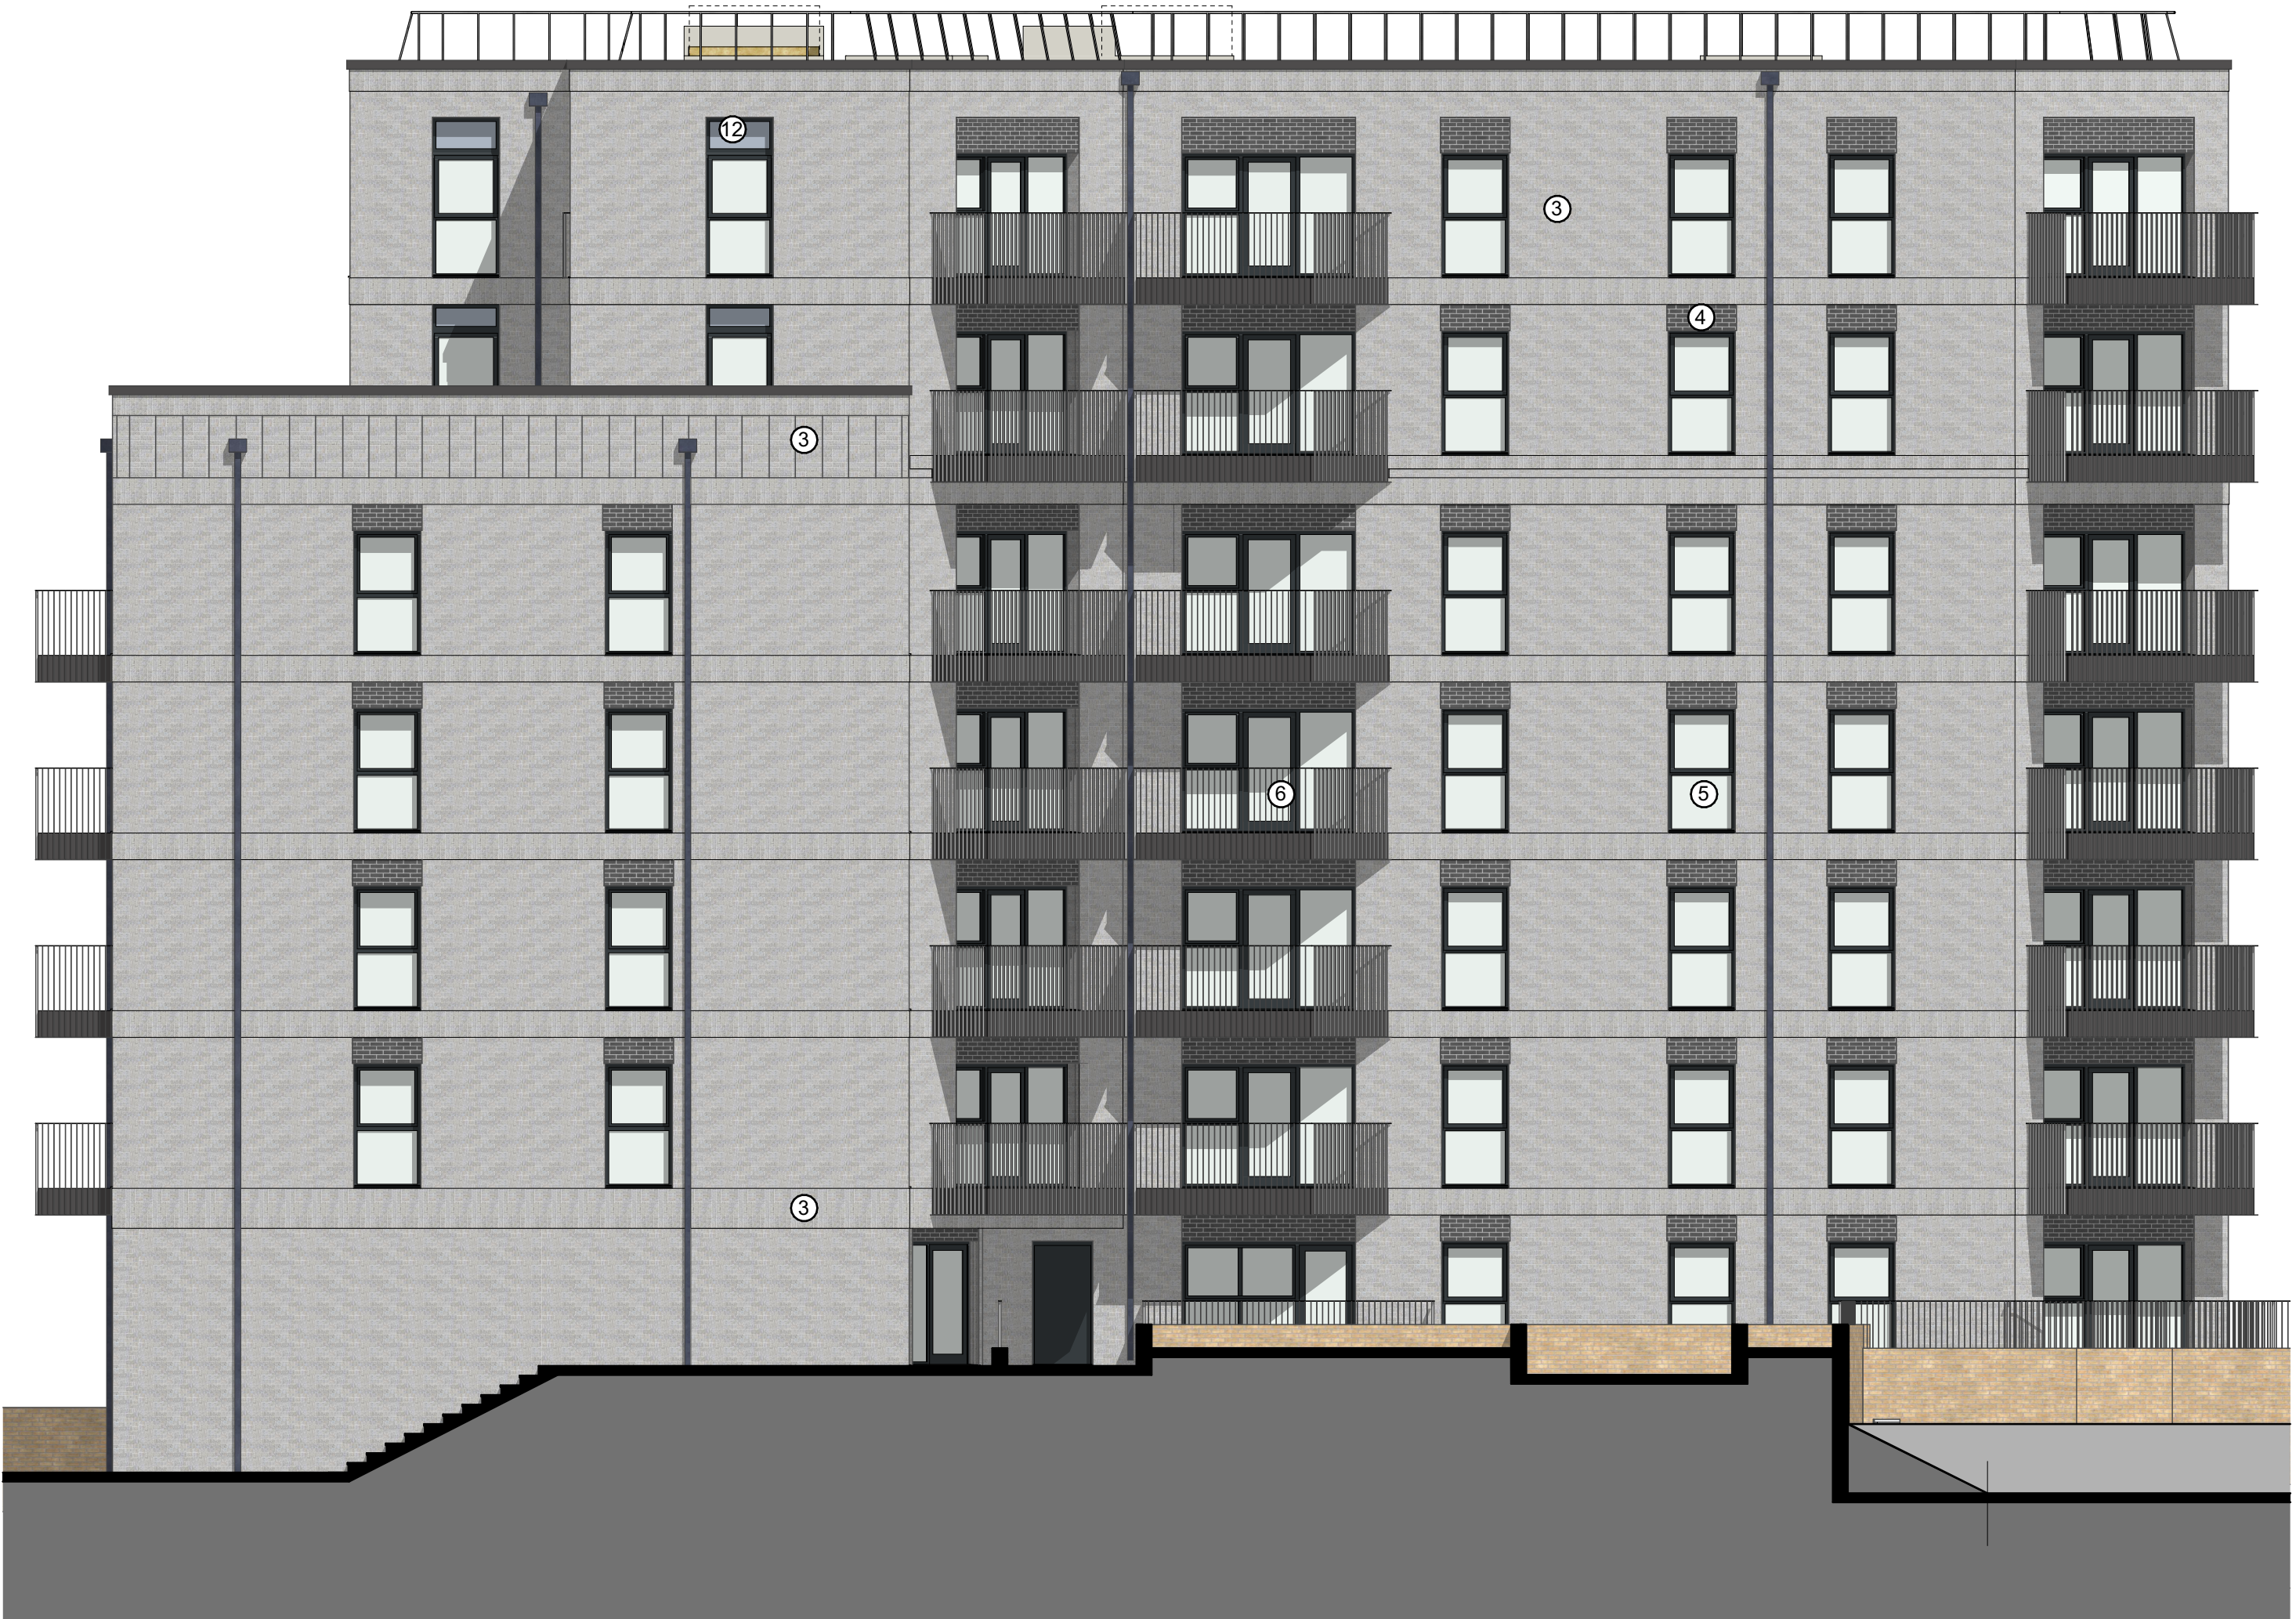

2 Building 2 Planning West Elevation
1:100

- 1. FLINT BLOCK
- 2. BUFF BRICK
- 3. GREY BRICK
- 4. DARK GREY BRICK
- 5. DARK GREY WINDOWS
- 6. METAL BALUSTRADES
- 7. GREY PPC METAL DOOR
- 8. PPC METAL PRIVACY SCREEN
- 9. PPC METAL LOUVRES
- 10. PV PANELS
- 11. LIGHT GREY PPC GUARDRAILS
- 12. OPAQUE GLASS SPANDRELS

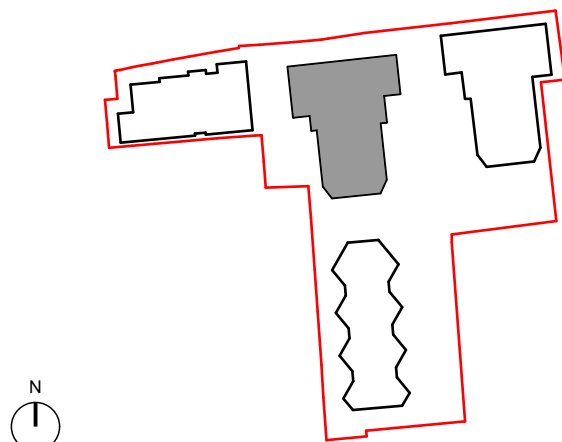

P02	Issued for Section 73 Application	04.09.26	RH	MLE
P01	Issued for review with local authority	10.09.26	NC	MLE
Rev	Description	Date	DB	CB

B2 West Elevation Comparison

PROJECT	Brighton Road - Old Frost's Garage	JOB NO	25.026
SCALE	1:100 @ A1	DATE	March 2026
DRAWN BY / CHECKED BY	NC / MLE	REVISION	P02
DWG#	25.026-HGP-02-ZZ-D-A-0328		

© HGP Architects Ltd.
Furzehall Farm, Wickham Road,
Fareham, Hampshire, PO16 7JH

01329 283 225
email@hgp-architects.co.uk
hgp-architects.co.uk

