





1 Building 3 Planning North Elevation
1:100



2 Building 3 Planning East Elevation
1:100

 

1. FLINT BLOCK
2. BUFF BRICK
3. GREY BRICK
4. DARK GREY BRICK
5. DARK GREY WINDOWS
6. METAL BALUSTRADES
7. GREY PPC METAL DOOR
8. PPC METAL PRIVACY SCREEN
9. PPC METAL LOUVRES
10. PV PANELS
11. LIGHT GREY PPC GUARDRAILS
12. OPAQUE GLASS SPANDRELS

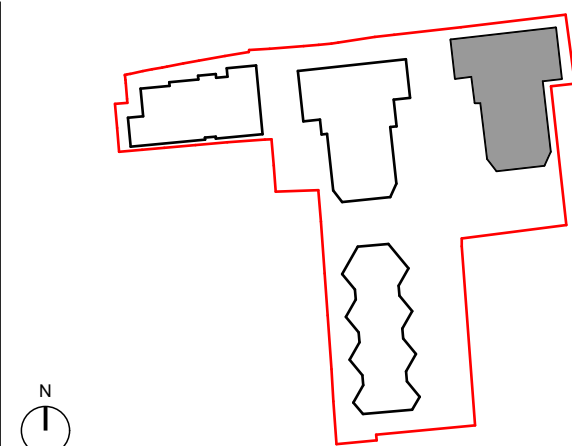

VIVID

P03	Issued for Section 73 Application	04.09.26	RH	MLE
P02	Update to Planning Comments	30.04.26	SR	MLE
P01	Issued for review with local authority	10.09.26	NC	MLE
Rev	Description	Date	DB	CB

B3 Proposed North and East Elevations

PROJECT Brighton Road - Old Frost's Garage	JOB NO 25.026
SCALE 1:100 @ A1	DATE Mar 26
DRAWN BY / CHECKED BY SR / MLE	REVISION P03
DWG# 25.026-HGP-03-ZZ-D-A-0305	

© HGP Architects Ltd.
Furzehall Farm, Wickham Road,
Fareham, Hampshire, PO16 7JH

01329 283 225
email@hgp-architects.co.uk
hgp-architects.co.uk

hgp