


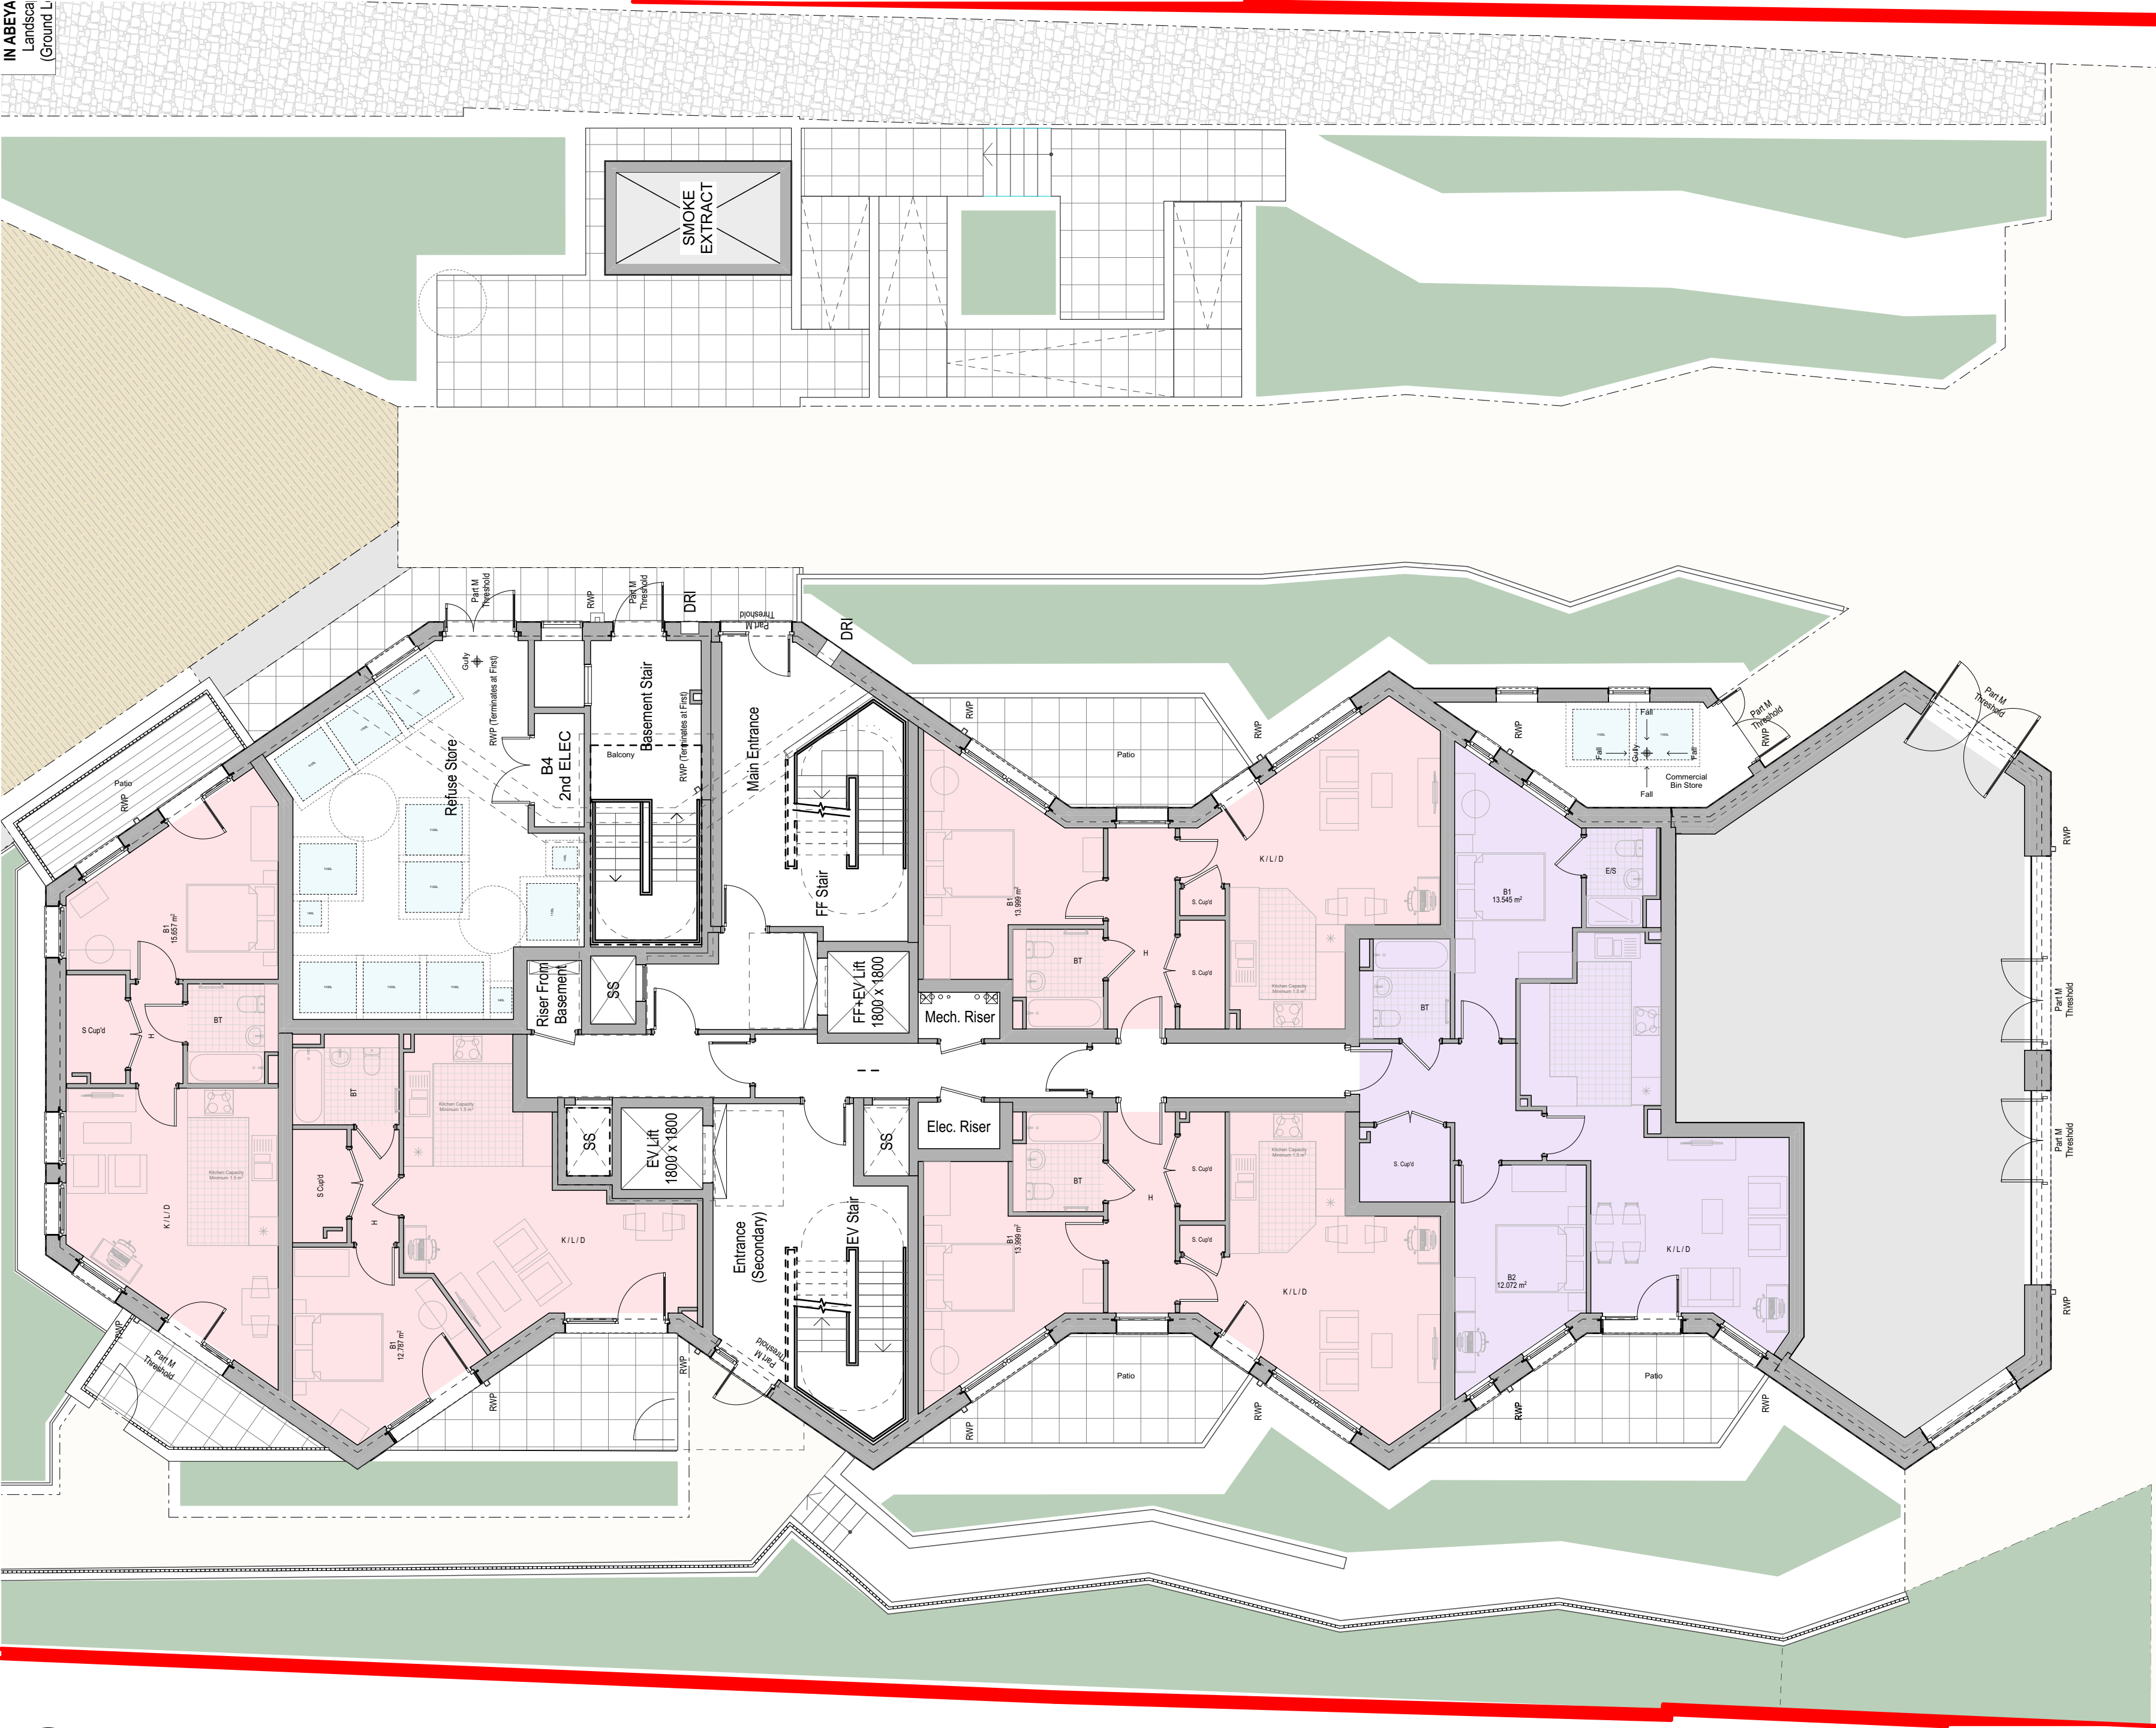


Please Note:

This drawing can only be scaled for planning purposes. Dimensions to be checked on site and any discrepancies are to be highlighted to the Architect prior to construction.

Topographical / Ordnance Survey information shown has been prepared by a third party, HGP accept no responsibility for accuracy or completeness of the survey.

This drawing is to be read in conjunction with all other project drawings, construction notes and / or project specifications including those by other project consultants and specialists. All discrepancies should be reported immediately.

Design subject to detail development / approval. Measurements and accommodation schedules are subject to amendments following coordinated input by others. Costings cannot be finalised until approval / confirmation by relevant authorities and client

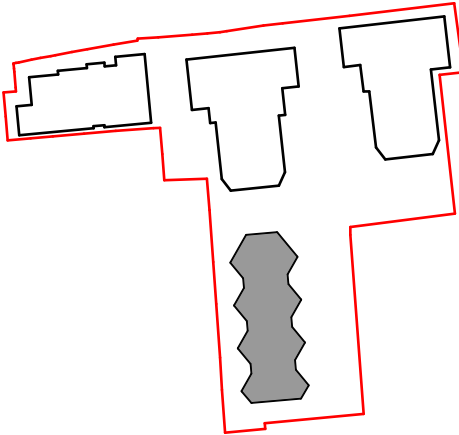

Key Plan 1:1000

LEGEND

- 1B2P
- 2B3P
- 2B4P
- Commercial Unit



P03	Issued for Section 73 Application	04.09.26	RH	MLE
P02	Issued for review with local authority	10.09.26	NC	MLE
P01	First Issue	05.03.26	RH	MLE
Rev	Description	Date	DB	CB

Block 4 Ground Floor Plan

PROJECT	JOB NO
Brighton Road - Old Frost's Garage	25.026
SCALE	DATE
1:100 @ A2	Mar 26
DRAWN BY / CHECKED BY	REVISION
NC / MLE	P03
DWG#	
25.026-HGP-04-00-D-A-0213	

hgp