


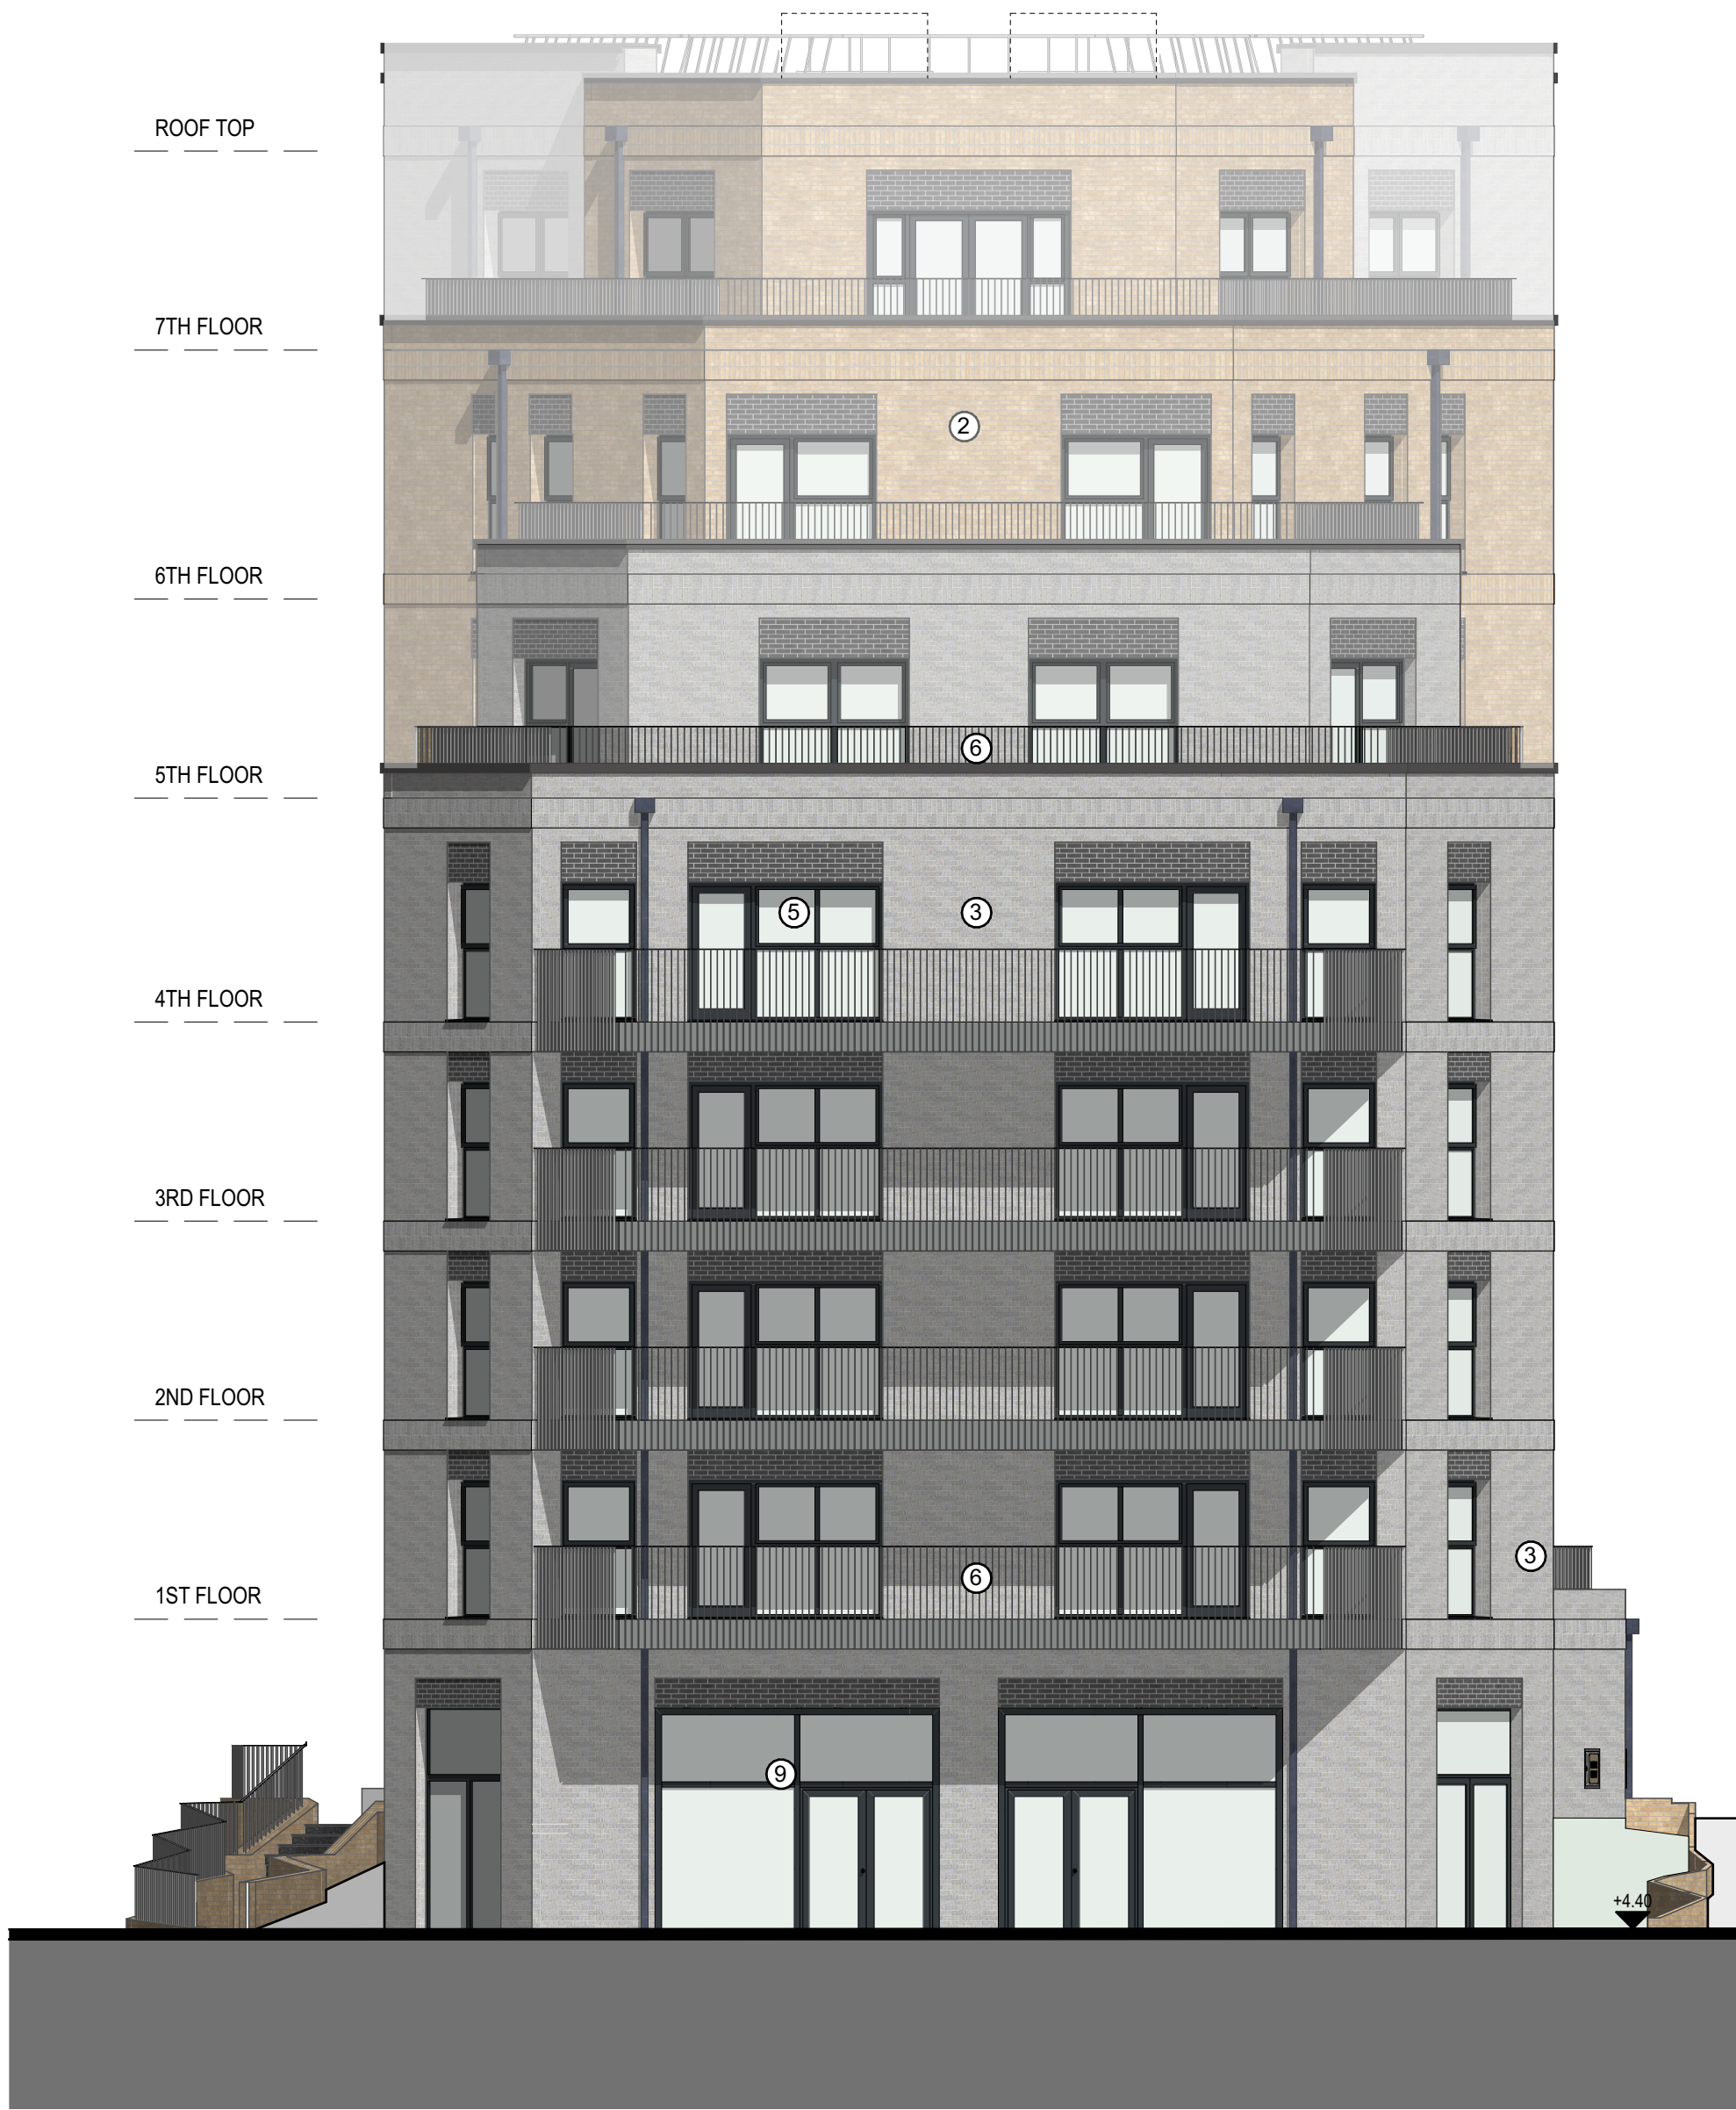


3 Building 4 Planning South Elevation
1:100



4 Building 4 Planning East Elevation
1:100

0 2000 4000 6000 8000 10000mm

1. FLINT BLOCK
2. BUFF BRICK
3. GREY BRICK
4. DARK GREY BRICK
5. DARK GREY WINDOWS
6. METAL BALUSTRADES
7. GREY PPC METAL DOOR
8. PPC METAL PRIVACY SCREEN
9. PPC METAL LOUVRES
10. PV PANELS
11. LIGHT GREY PPC GUARDRAILS
12. OPAQUE GLASS SPANDRELS

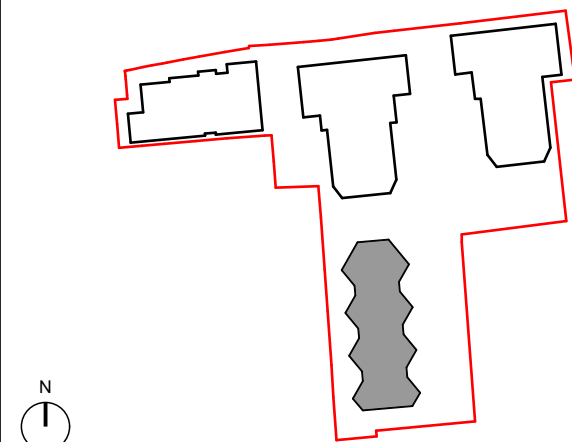

N
Key Plan NTS

VIVID

P02	Issued for Section 73 Application	04.09.26	RH	MLE
P01	Issued for review with local authority	10.09.26	NC	MLE
Rev	Description	Date	DB	CB

B4 Proposed South and East Elevations

PROJECT	JOB NO
Brighton Road - Old Frost's Garage	25.026
SCALE	DATE
1:100 @ A1	Mar 26
DRAWN BY / CHECKED BY	REVISION
SR / MLE	P02
DWG#	
25.026-HGP-04-ZZ-D-A-0308	

© HGP Architects Ltd.
Furzehall Farm, Wickham Road,
Fareham, Hampshire, PO16 7JH

01329 283 225
email@hgp-architects.co.uk
hgp-architects.co.uk

hgp