


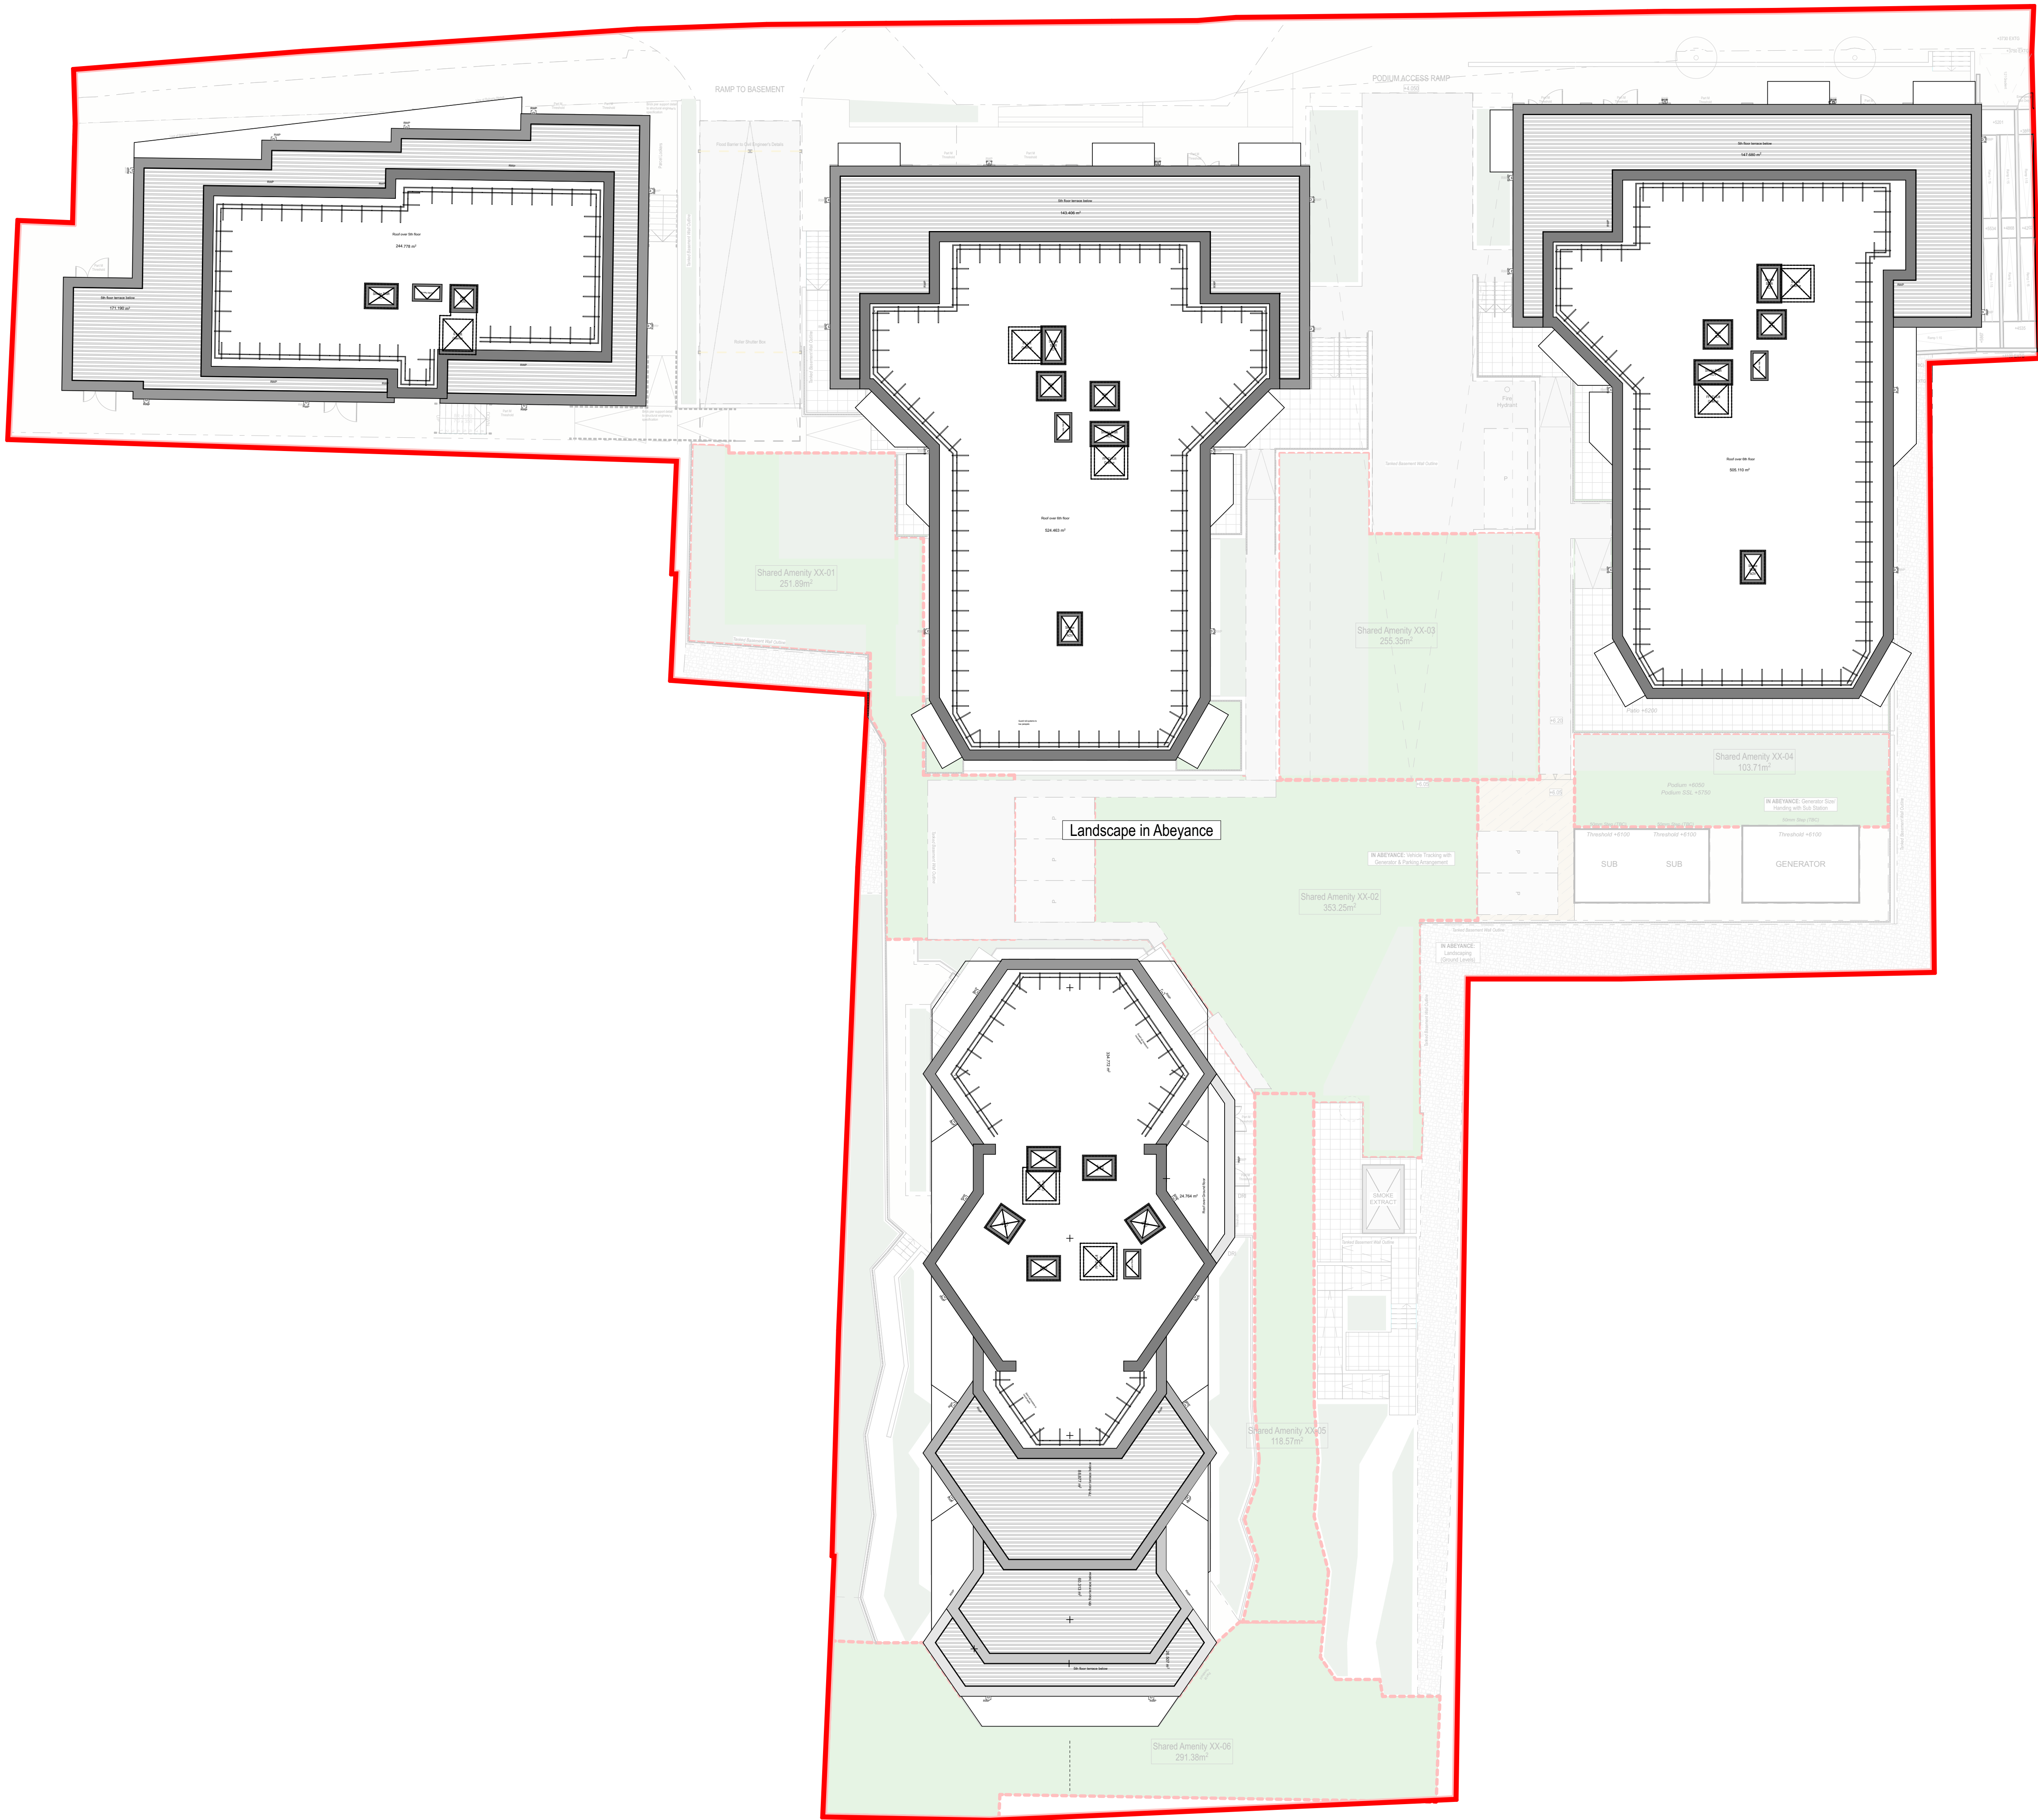


Please Note:

This drawing can only be scaled for planning purposes. Dimensions to be checked on site and any discrepancies are to be highlighted to the Architect prior to construction.

Topographical / Ordnance Survey information shown has been prepared by a third party, HGP accept no responsibility for accuracy or completeness of the survey.

This drawing is to be read in conjunction with all other project drawings, construction notes and / or project specifications including those by other project consultants and specialists. All discrepancies should be reported immediately.

Design subject to detail development / approval. Measurements and accommodation schedules are subject to amendments following coordinated input by others. Costings cannot be finalised until approval / confirmation by relevant authorities and client.

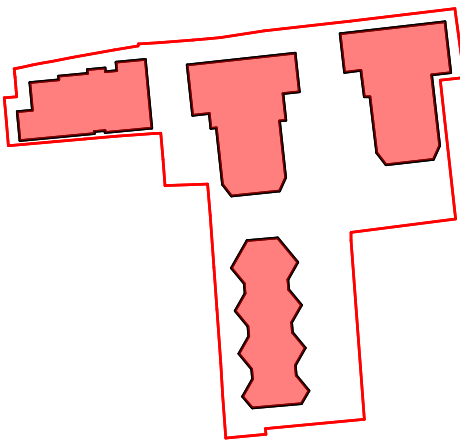

- LEGEND**
- 1B2P
 - 2B3P
 - 2B4P
 - Commercial Unit



P04	Issued for Section 73 Application	04.09.26	RH	MLE
P03	Issued for review with local authority	10.09.26	NC	MLE
P02	Update for coordination	09.03.26	GA	MLE
P01	First Issue	09.03.26	GA	MLE
Rev	Description	Date	DB	CB

Site Roof Plan

PROJECT Brighton Road - Old Frost's Garage	JOB NO 25.026
SCALE 1:200 @ A1	DATE Feb 2026
DRAWN BY / CHECKED BY GA / MLE	REVISION P04
DWG# 25.026-HGP-XX-08-D-A-0100	



Note: Red Site Boundary Line taken from RVT Architects drg. SHR01-RVT-000-00-DR-A-0101 P05